


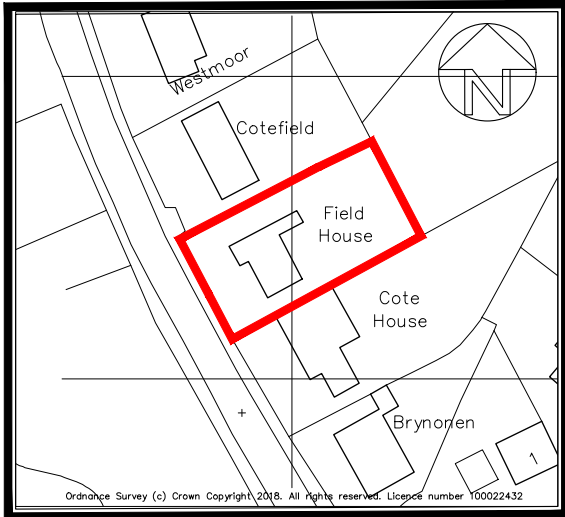


SITE LOCATION PLAN


Scale: 1:1250

Existing 1.6m High approx timber paneled fence
NB: Ground level approx 600mm to 800mm higher than on Field House side, giving a overall fence height of 2.2m approx

New proposed single attached garage with rear single storey extension

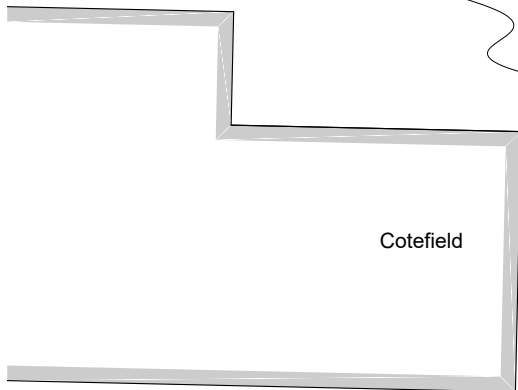

Recent extension with new pitched roof to garage

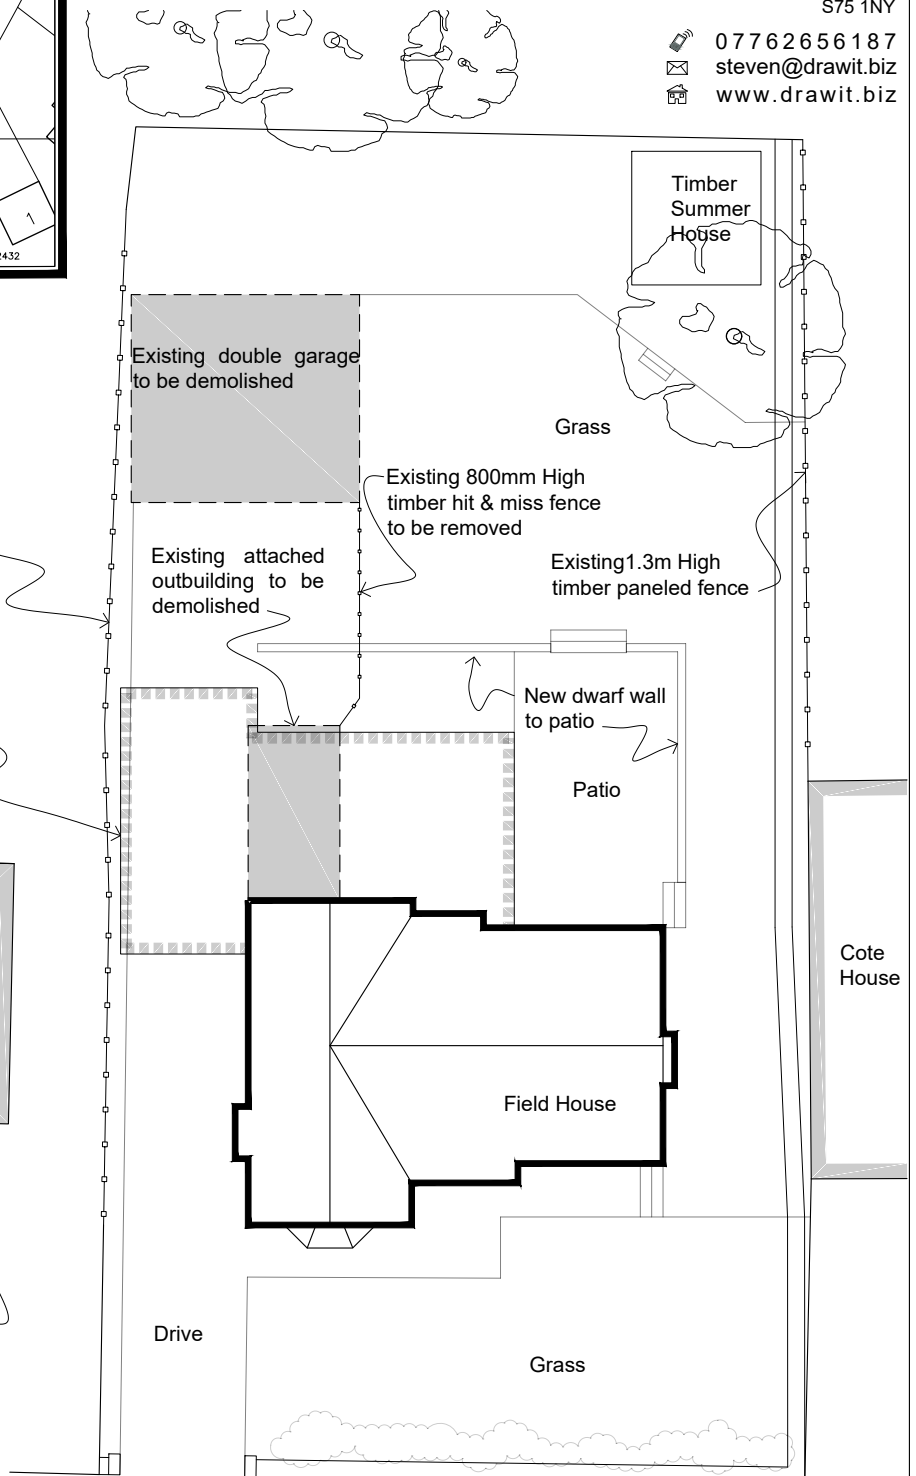

SITE PLAN

Scale: 1:200

Cote Lane

PLANNING

Rev:	Date:	Description:	By:
------	-------	--------------	-----

CLIENT:
Mr & Mrs Wareing

PROJECT: Proposed single storey rear extension
with single storey attached garage

DWG OF:
Site & Location Plan

SITE ADDRESS: Field House, Cote Lane, Thurgoland
Sheffield S35 7AE

Drawn by: SH	Scale: As Shown	Date: 05/02/2018
Dwg No: 1727_101	rev	