




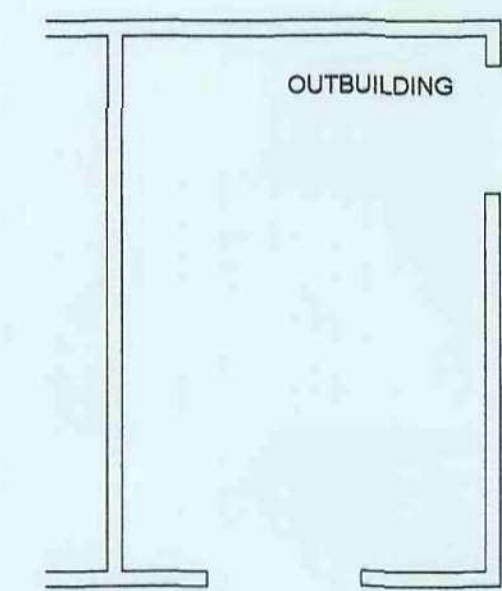


Location Plan 1:1250

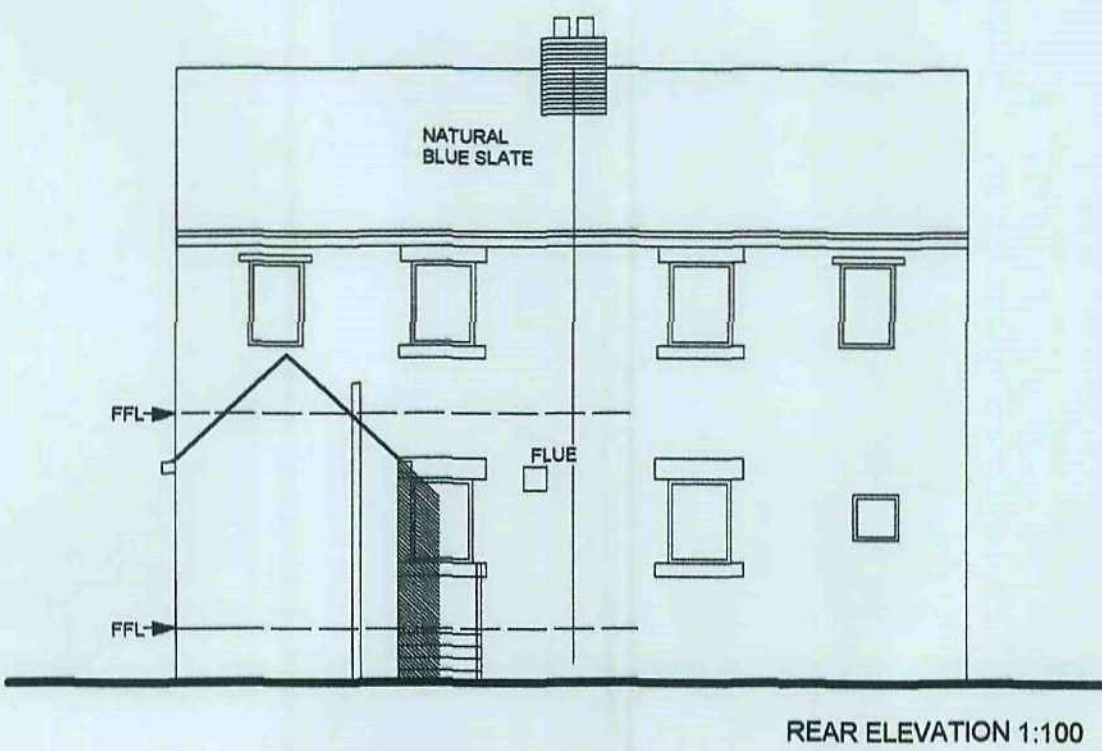


REAR ELEVATION 1:100

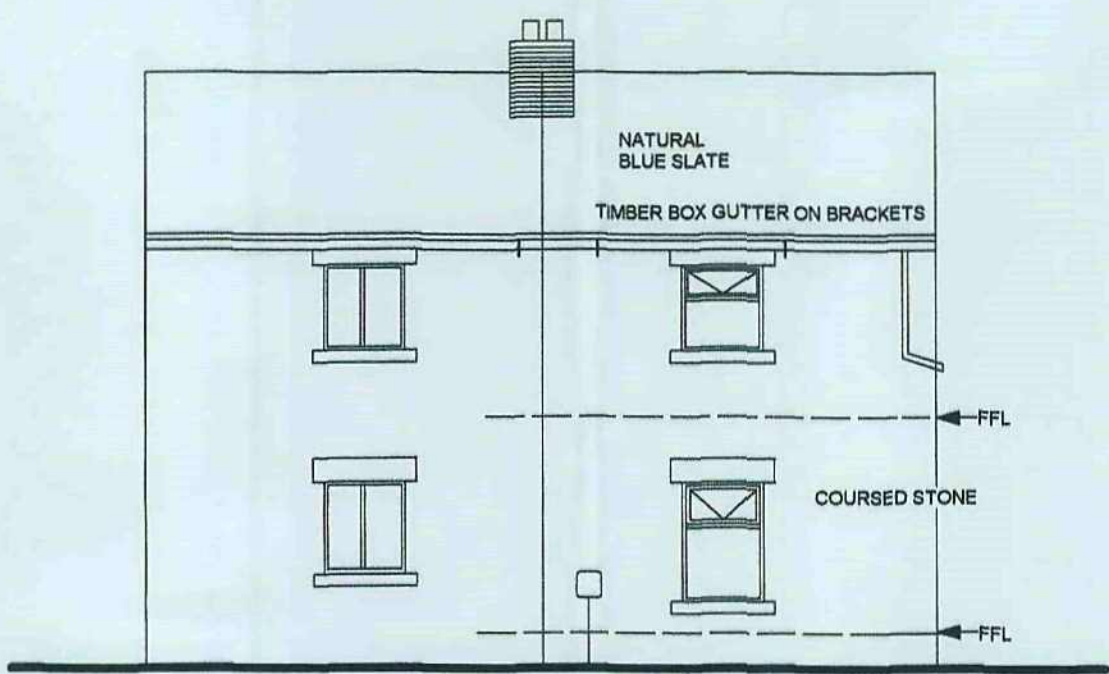


FRONT ELEVATION 1:100

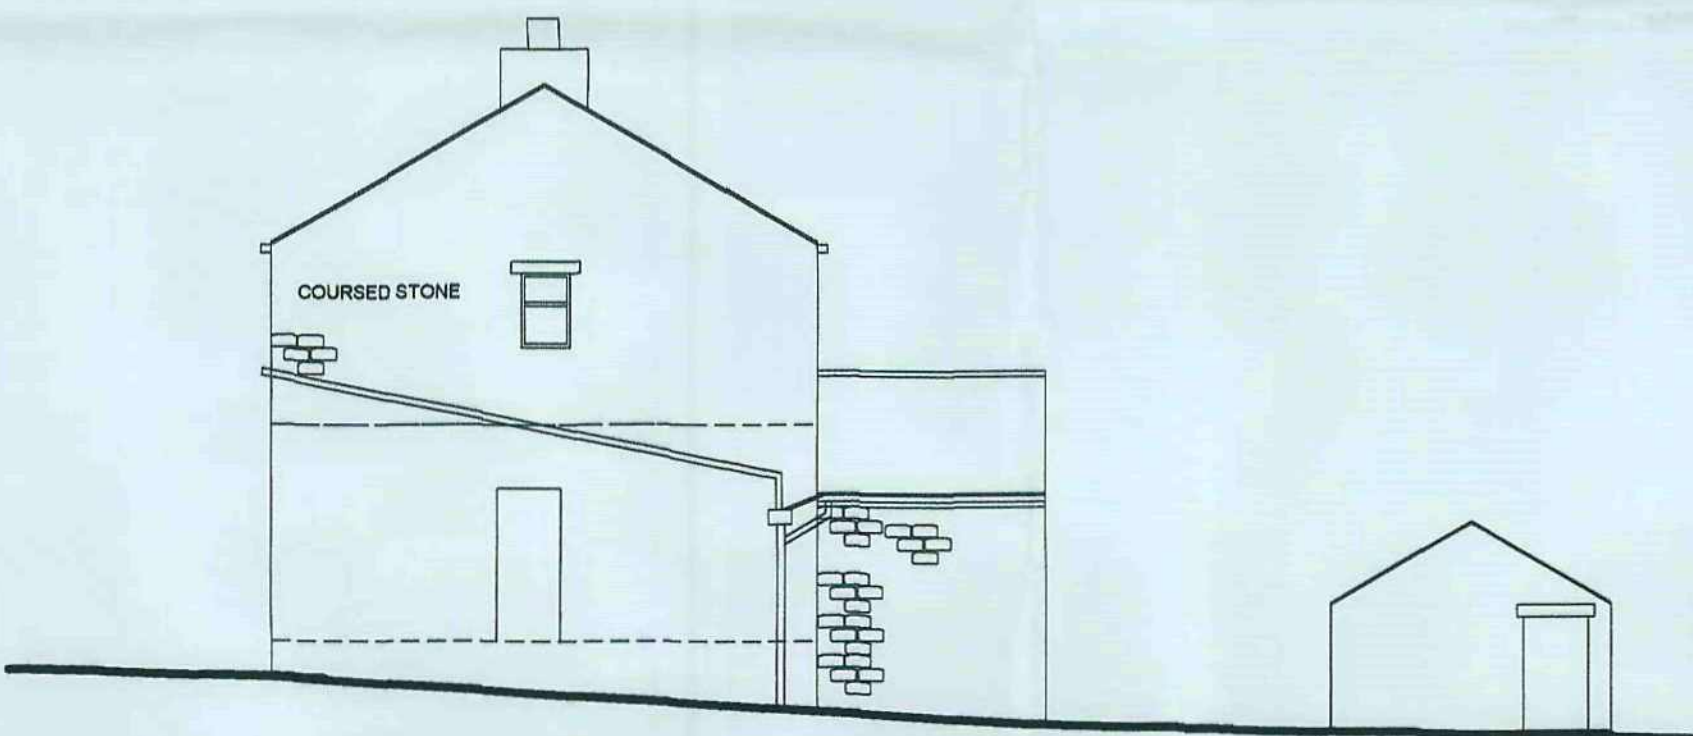

SIDE ELEVATION 1:100

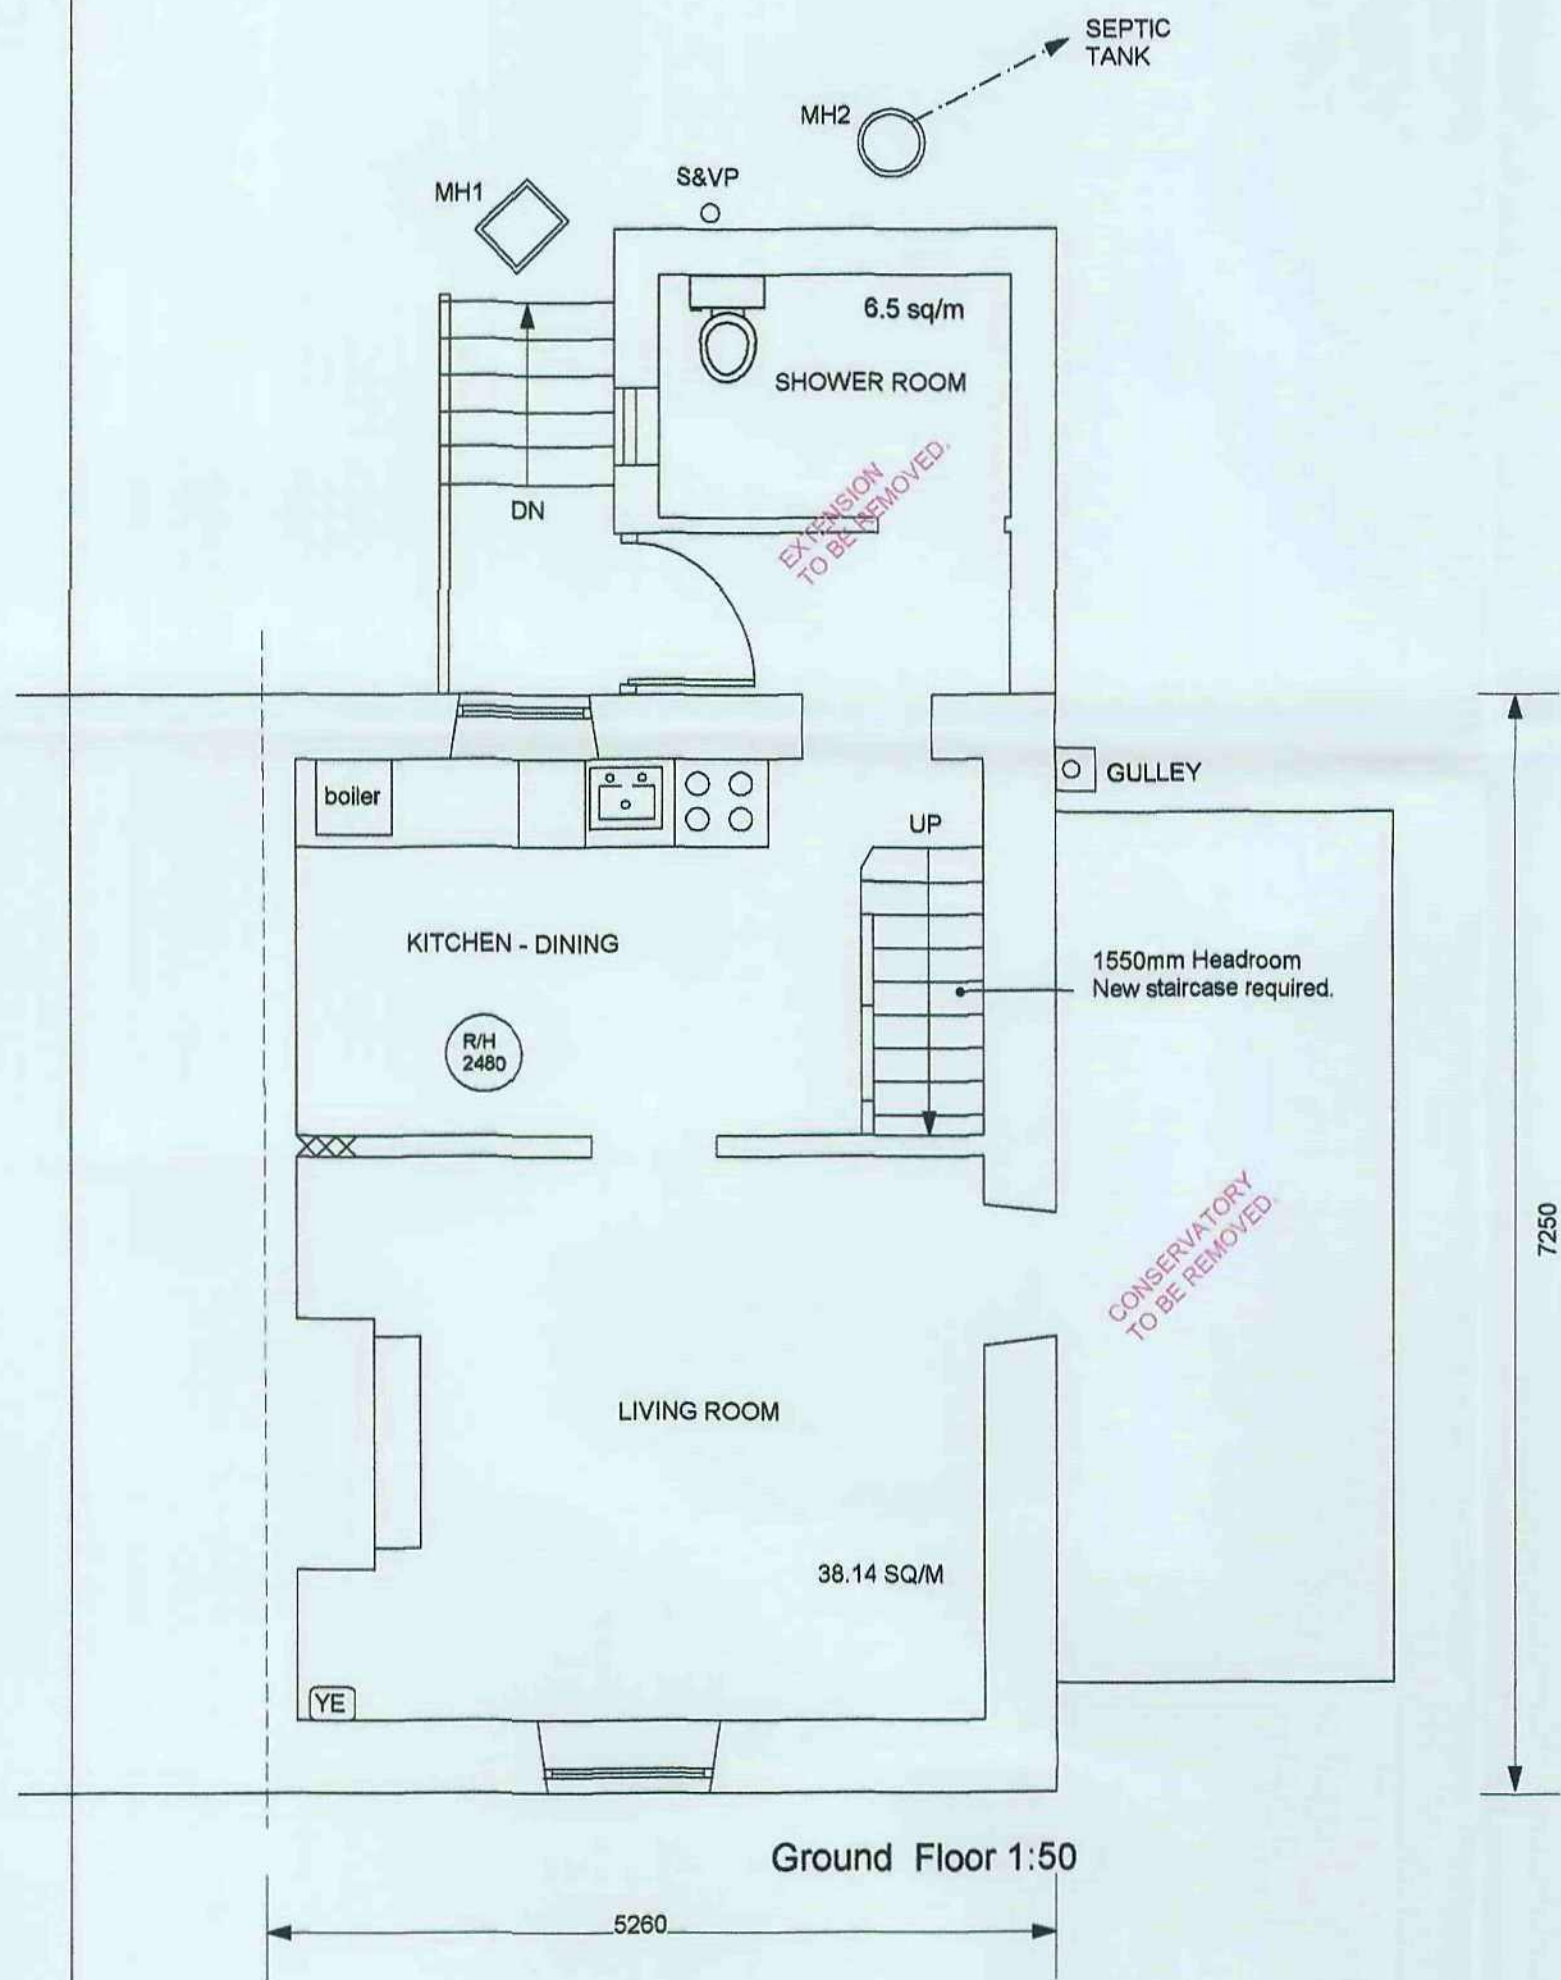

Ground Floor 1:50

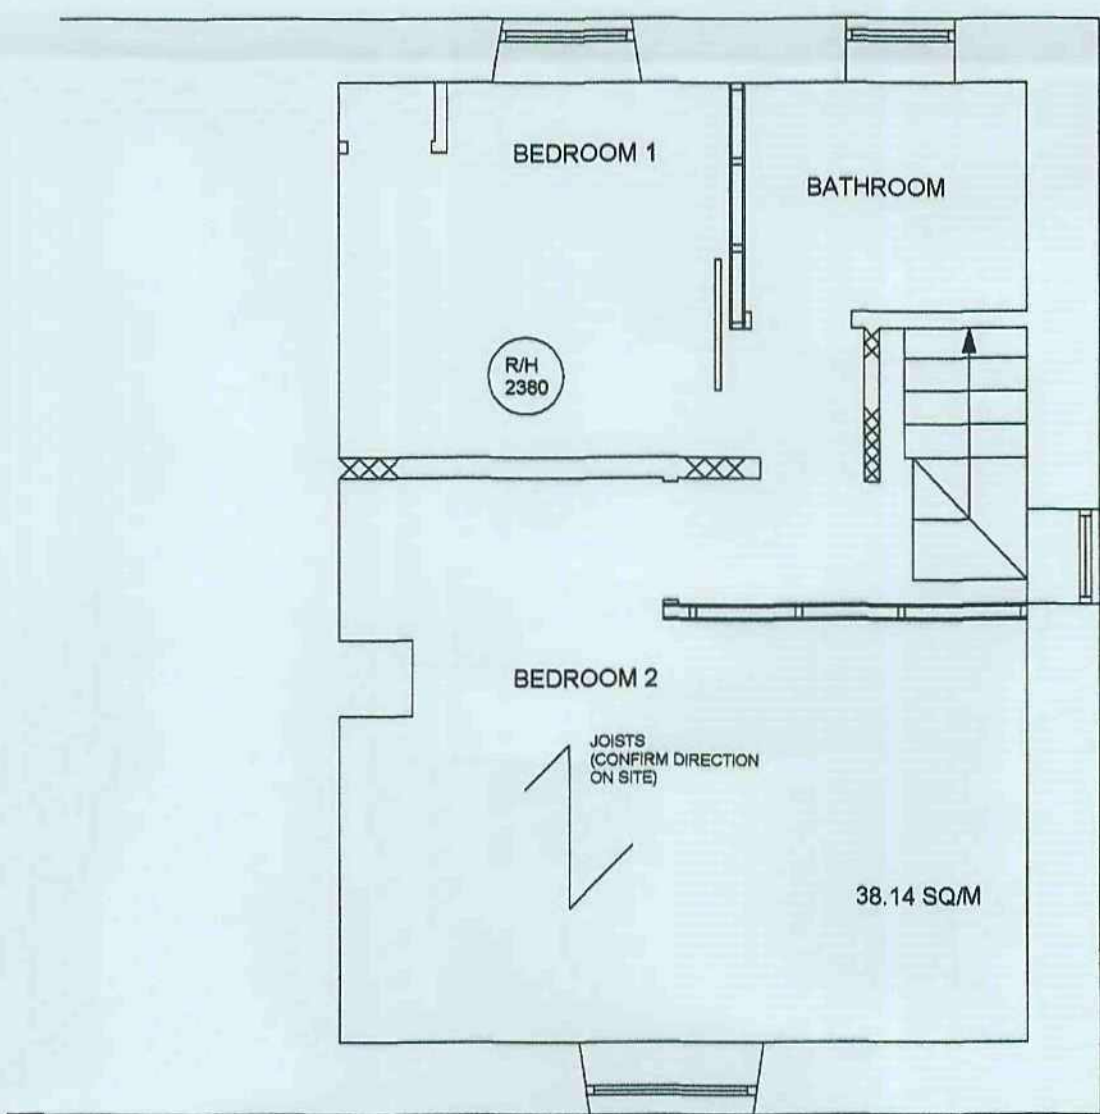

First Floor 1:50

Original footprint 76.27 sq/m



ANDREW BAILEY  
Chartered Architect

PROJECT:  
EXTENSIONS AND  
ALTERATIONS  
9 WOODHEAD LANE  
HOVLAND  
BARNSELY  
S74 9SZ

CLIENT  
C. BUTTERWORTH

DRAWING  
PLANS & ELEVATIONS  
(EXISTING)

DWG NO. JOB NO. 1 08 78128




01 REV. A DATE: August 2008

NOTES

NO DIMENSIONS TO BE SCALED FROM THIS DRAWING WHICH IS THE PROPERTY OF THE COMPANY. IT IS NOT TO BE USED OR DISCLOSED IN ANY WAY EXCEPT AS AUTHORIZED BY THE COMPANY. CLIENT IS RESPONSIBLE FOR PROVIDING ARCHITECT WITH CORRECT SITE BOUNDARY OWNERSHIP DEFINITIONS AND ANY COVENANTS OR EASEMENTS RELATING TO THE SITE. ARCHITECT WILL ASSUME SITE BOUNDARIES AS CLEARLY DEFINED, UNLESS OTHERWISE INFORMED BY CLIENT. NO WORK TO BE CARRIED OUT WITHOUT PLANNING PERMISSION AND UNTIL A BUILDING REGULATIONS APPLICATION HAS BEEN SUBMITTED. ANY WORK CARRIED OUT BEFORE BUILDING REGULATIONS APPROVAL HAS BEEN GRANTED WILL BE STRICTLY AT CLIENT'S OWN RISK. ANY BUILDING WORKS WITHIN 3M OF A NEIGHBOURING HOME'S FOUNDATIONS MAY REQUIRE YOU TO NOTIFY THE OWNER OF THAT PROPERTY OF YOUR INTENTIONS AT LEAST ONE MONTH BEFORE YOU START WORK. WORK TO AN EXISTING PARTY WALL REQUIRES YOU TO GIVE AT LEAST TWO MONTHS NOTICE OF YOUR INTENTIONS. IF CONSENT TO CARRY OUT WORK CANNOT BE REACHED PROCEDURES DEALING WITH AN DISPUTE SHOULD BE FOLLOWED (THE PARTY WALL ACT 1996).




Andrew Bailey  
(BAILEY) DA ARCHITECTS  
85 LUNDHILL ROAD WOMBWELL  
BARNSELY S73 0NL  
T: 01229 752990  
E: Mail: aa2@architects@btconnect.com

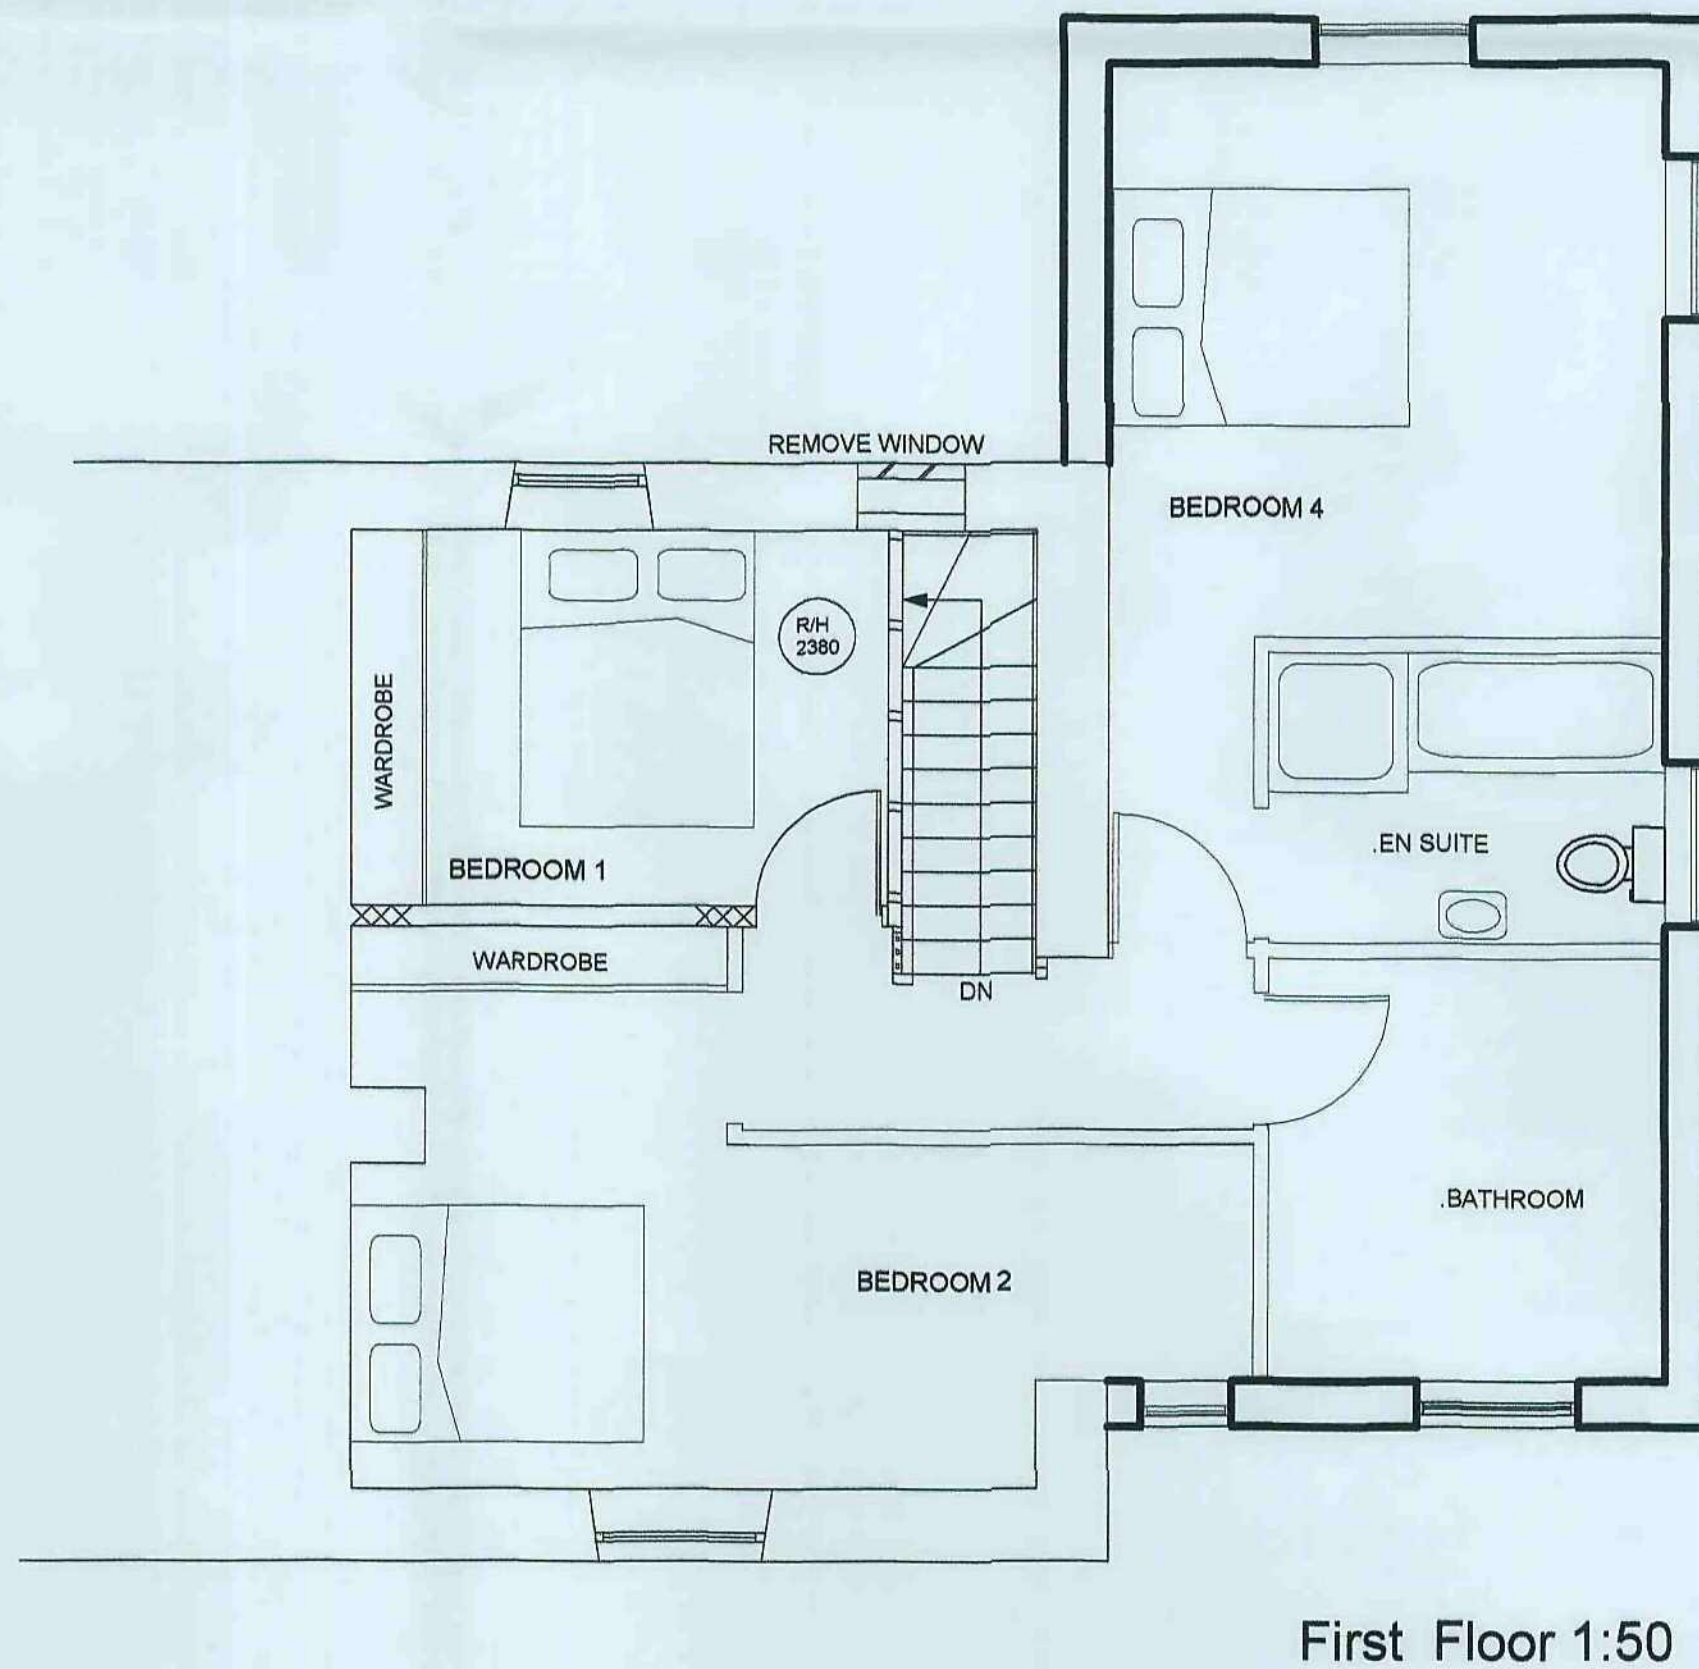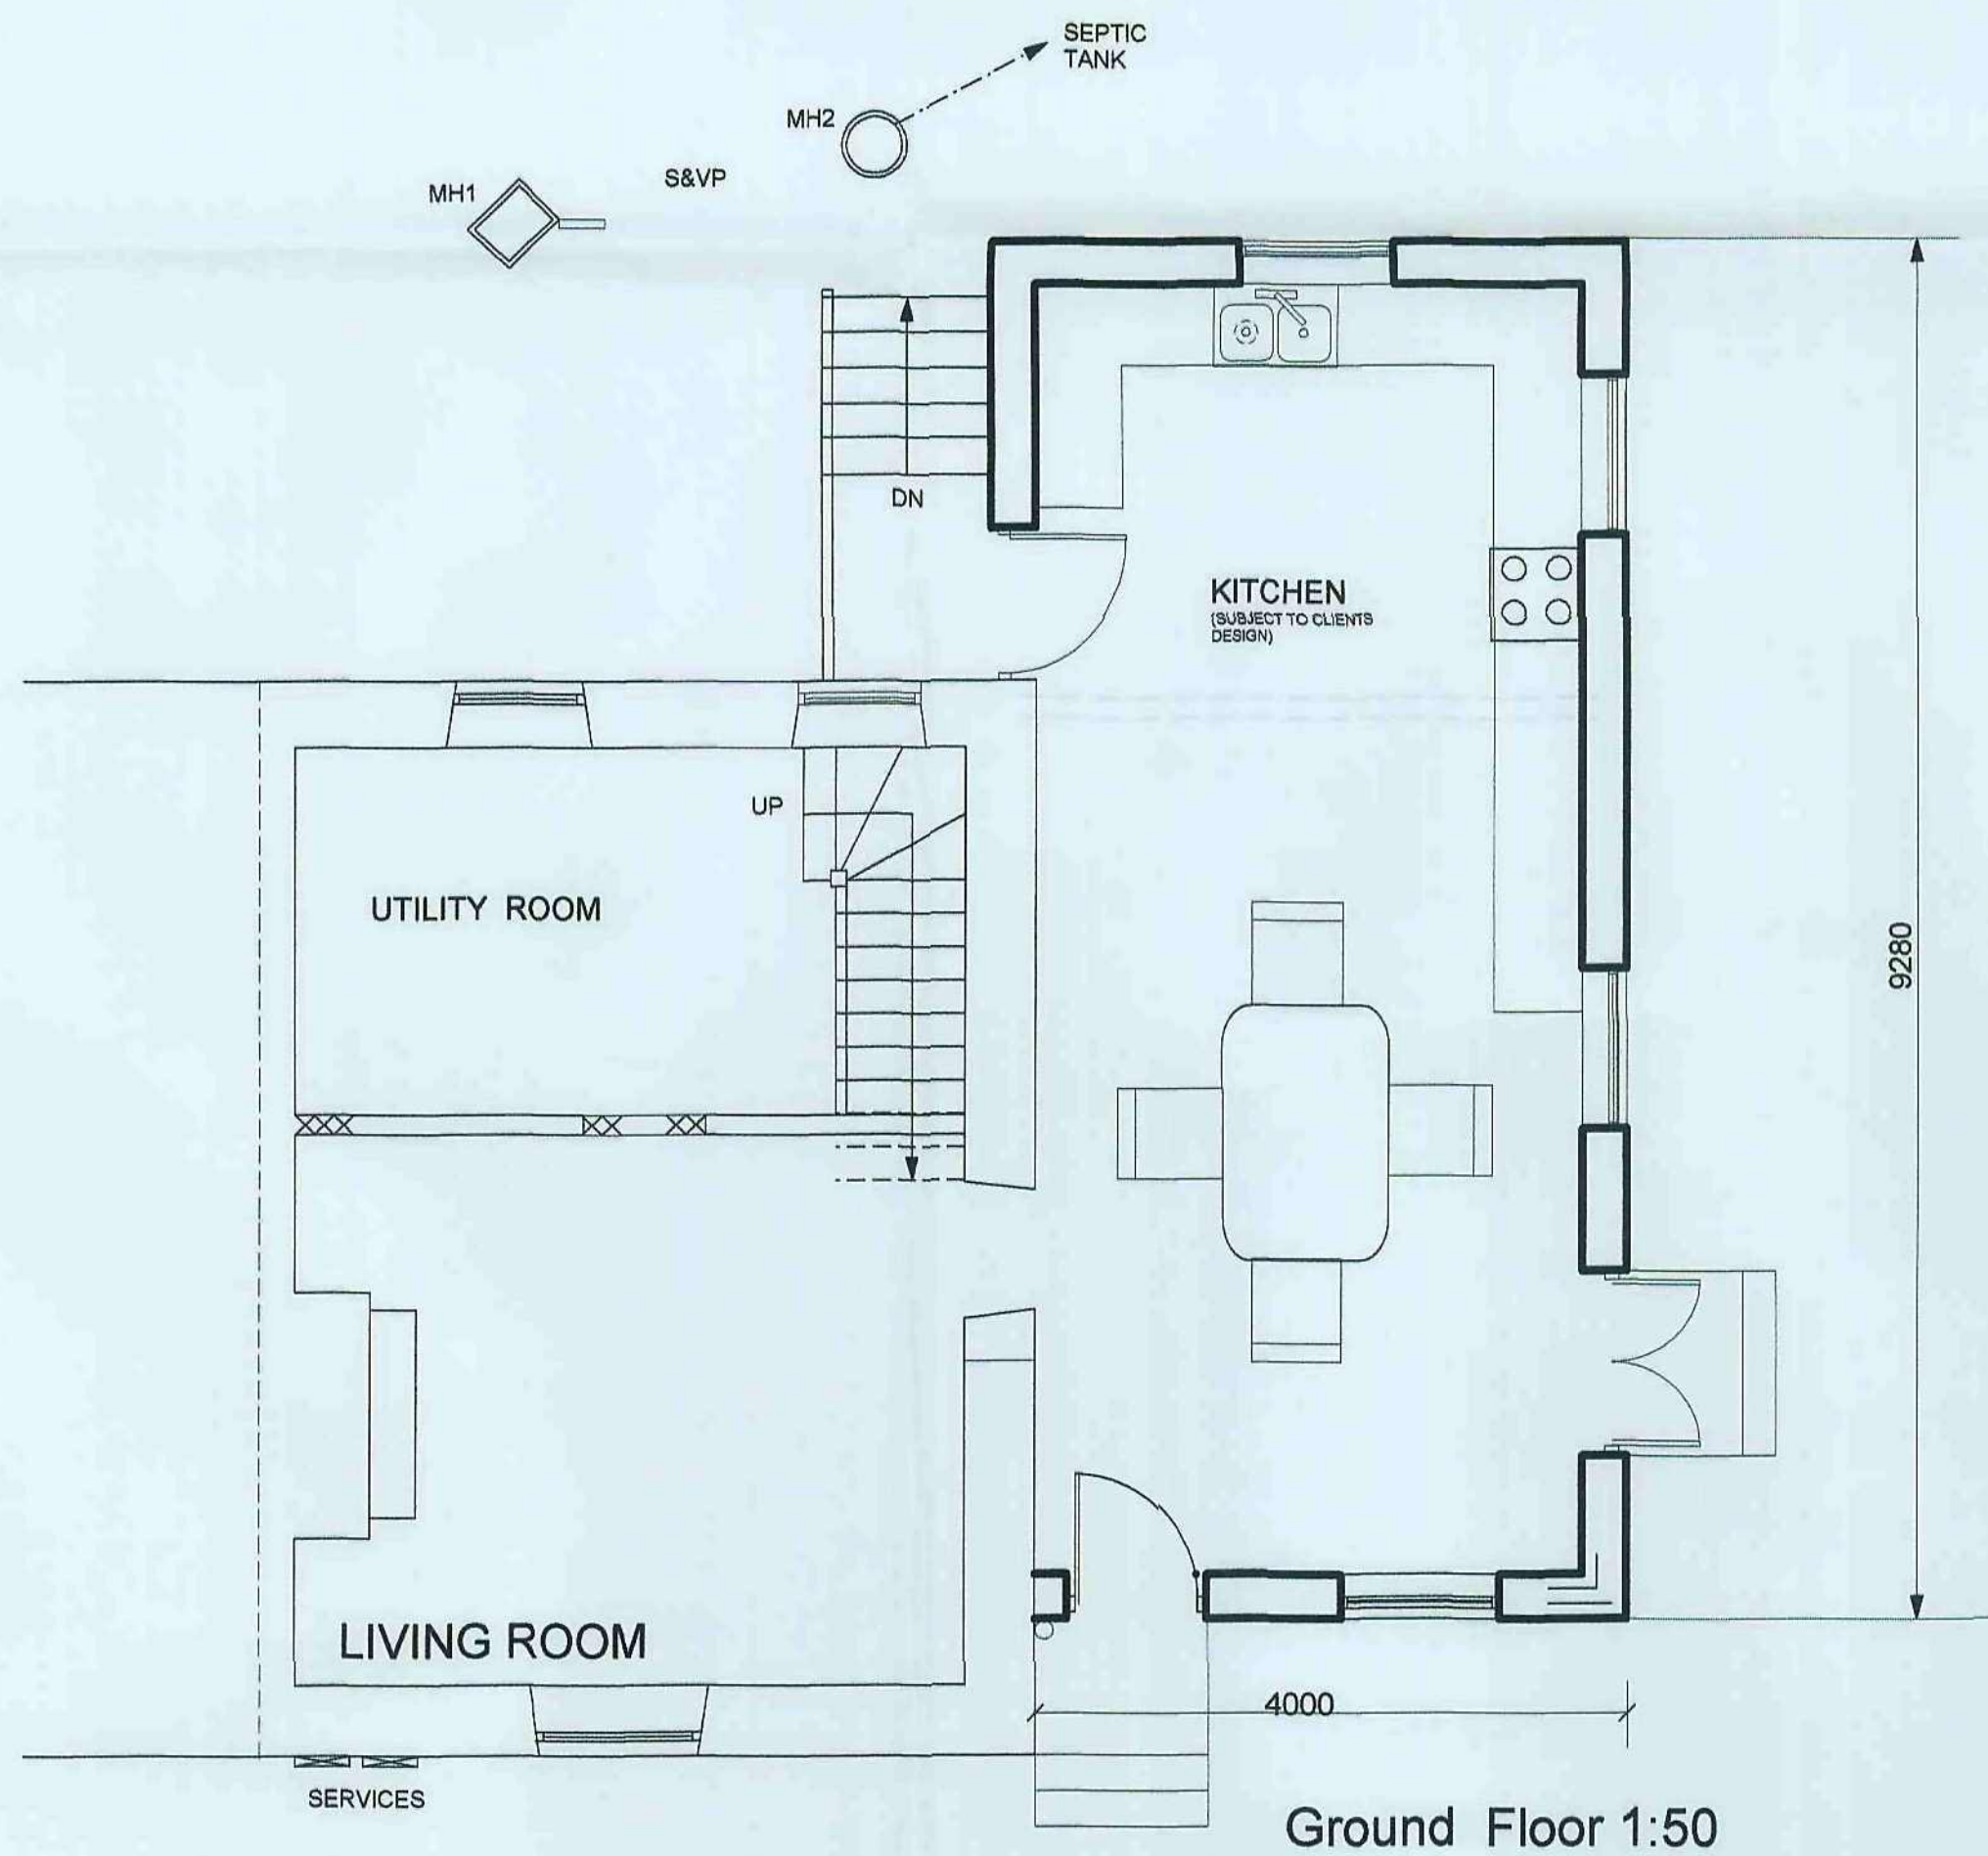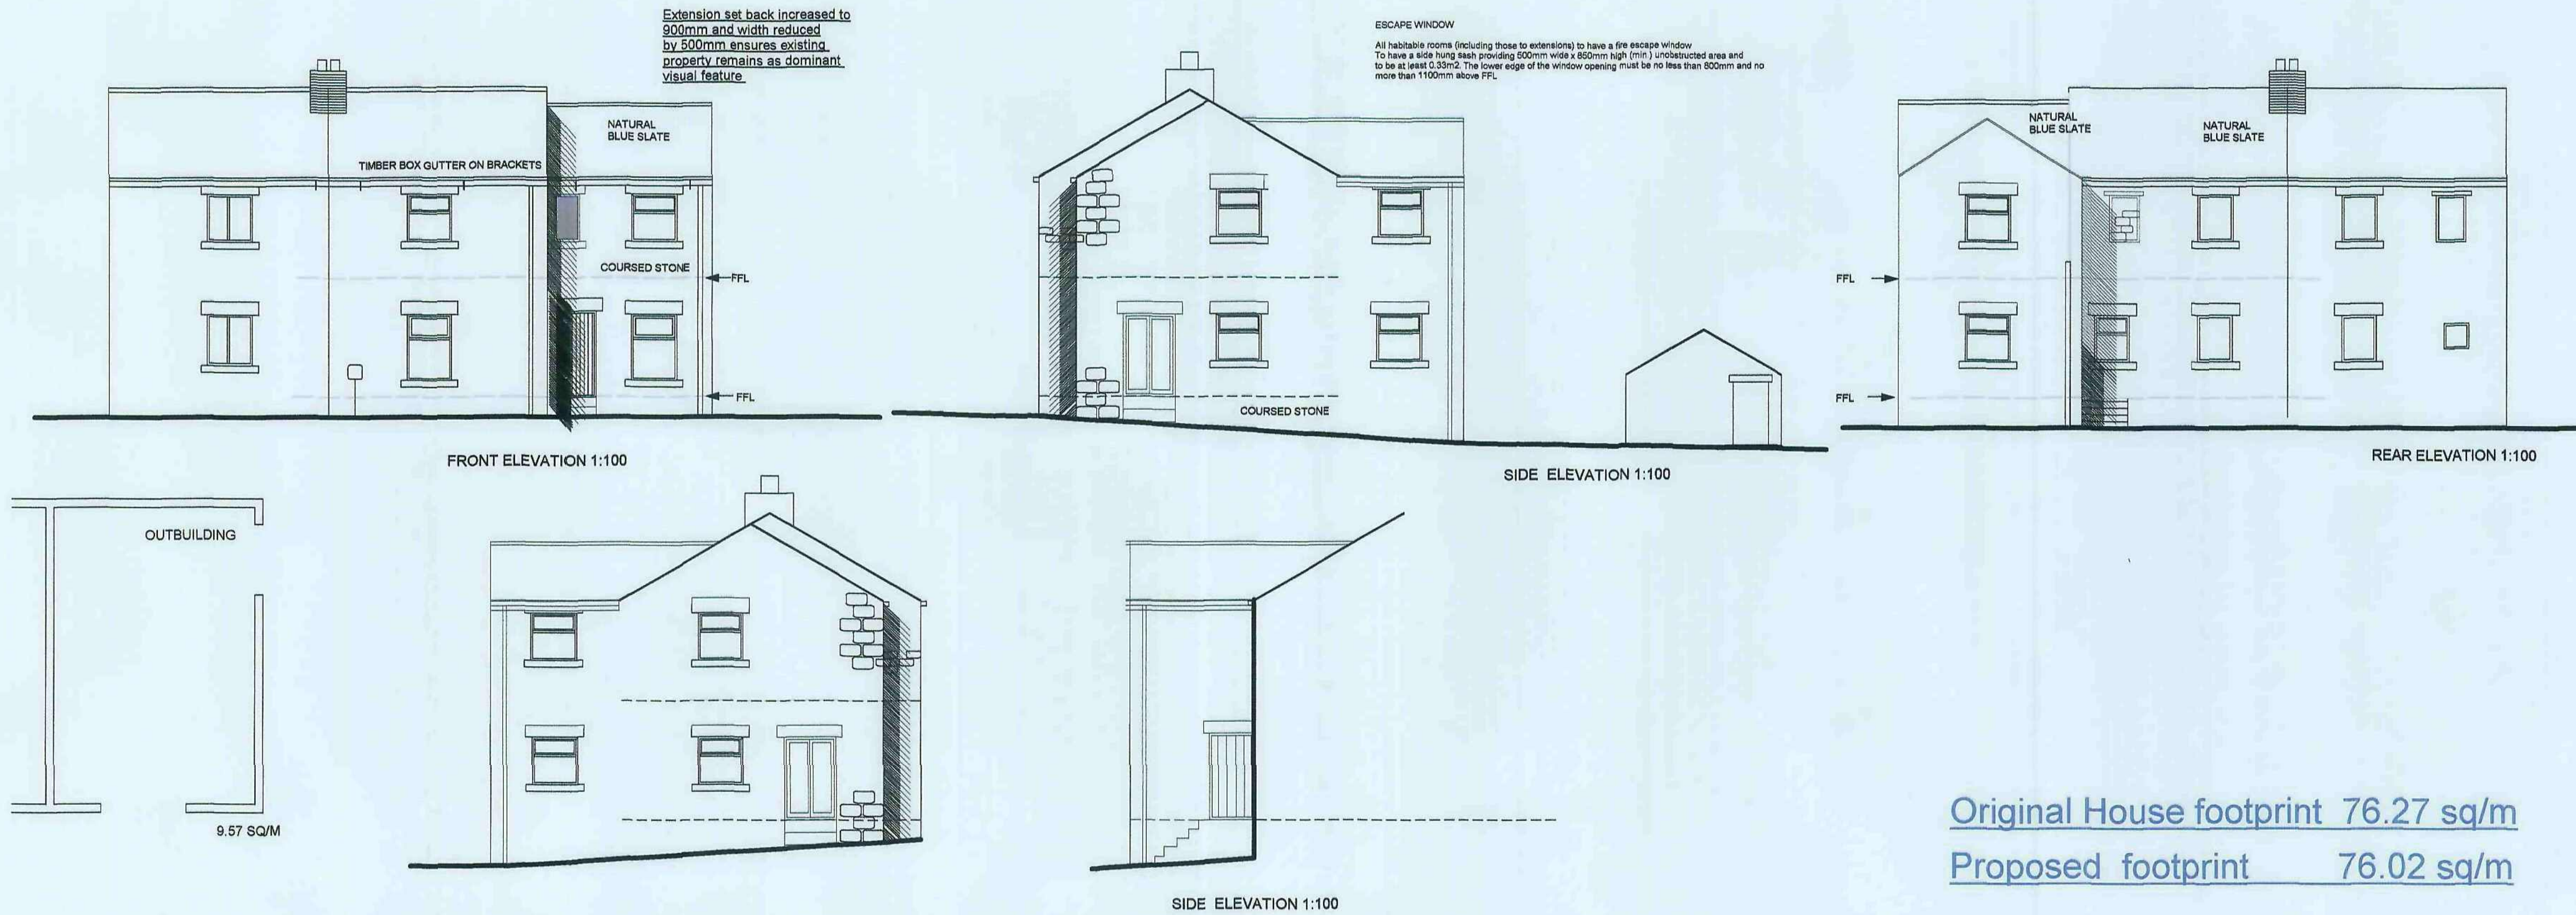

NO DIMENSIONS TO BE SCALED FROM THIS DRAWING WHICH IS THE PROPERTY OF THE COMPANY. IT IS NOT TO BE USED OR DISCLOSED IN ANY WAY EXCEPT AS AUTHORIZED BY THE COMPANY. CLIENT IS RESPONSIBLE FOR PROVIDING ARCHITECT WITH CORRECT SITE BOUNDARY/OWNERSHIP INFORMATION AND ANY COVENANTS OR EASEMENTS RELATING TO THE SITE. ARCHITECT WILL ASSUME SITE BOUNDARIES AS CLEARLY DEFINED, UNLESS OTHERWISE INFORMED BY CLIENT. NO WORK TO BE CARRIED OUT WITHOUT PLANNING PERMISSION AND UNTIL A BUILDING REGULATIONS APPLICATION HAS BEEN SUBMITTED. ANY WORK CARRIED OUT BEFORE BUILDING REGULATIONS APPROVAL HAS BEEN GRANTED WILL BE STRICTLY AT CLIENTS OWN RISK.  
ANY BUILDING WORKS WITHIN 2M OF A NEIGHBOURS FOUNDATIONS MAY REQUIRE YOU TO NOTIFY THE OWNER OF THAT PROPERTY OF YOUR INTENTIONS AT LEAST ONE MONTH BEFORE YOU START WORK.  
WORK TO AN EXISTING PARTY WALL REQUIRES YOU TO GIVE AT LEAST TWO MONTHS NOTICE OF YOUR INTENTIONS. IF CONSENT TO CARRY OUT WORK CANNOT BE REACHED PROCEDURES DEALING WITH AN DISPUTE SHOULD BE FOLLOWED (THE PARTY WALL ACT 1999).

IT IS THE RESPONSIBILITY OF THE CONTRACTOR TO NOTIFY THE ARCHITECT OF ANY DISCREPANCIES OR OMISSIONS PRIOR TO COMMENCEMENT. ALL DIMENSIONS TO BE CHECKED ON SITE.

| REVISIONS | Date    |
|-----------|---------|
| A/B       | 24.9.08 |
| C         | 12.2.10 |
| D         | 18.2.10 |
| E         | 22.3.10 |
| F         | 10.5.10 |

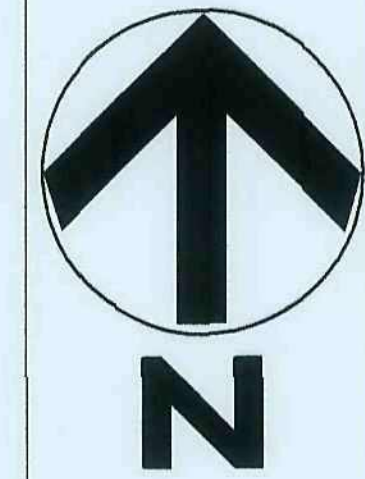

ANDREW BAILEY

Chartered Architect

PROJECT:  
EXTENSIONS AND  
ALTERATIONS  
9 WOODHEAD LANE  
HOYLAND  
BARNESLEY  
S74 9SZ

CLIENT

C.BUTTERWORTH

DRAWING

PLANS&ELEVATIONS  
(PROPOSED)

DWG NO. JOB NO: 1 08 76128

02 REV. F DATE: August 2008

NOTES



Andrew Bailey  
Chartered Architect  
85 Lupton Road Wombwell  
Barnsley S73 0RL  
T.F. 01226 752800  
E-Mail: aa2@architects@btconnect.com