




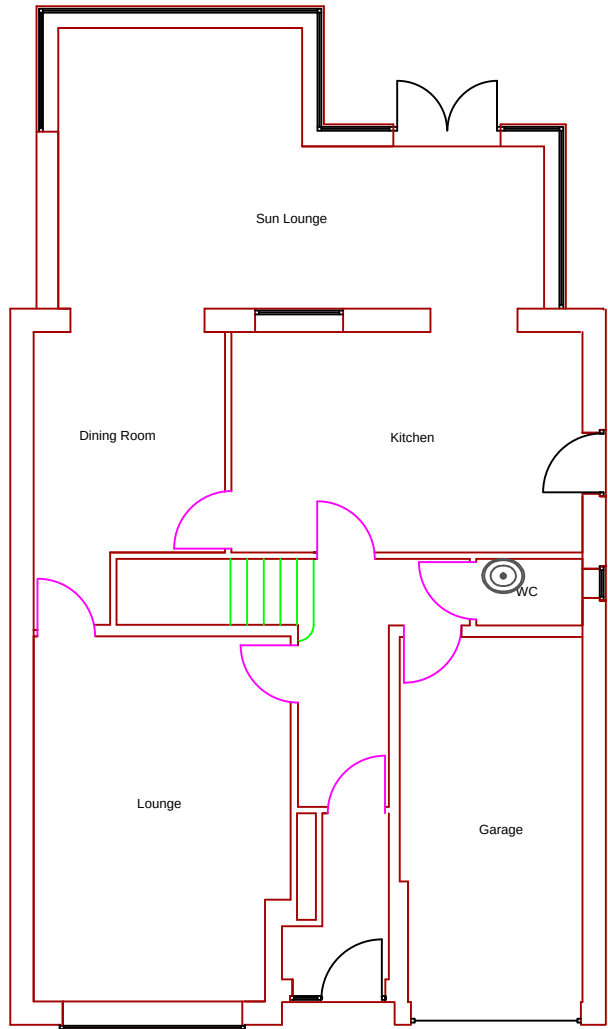


Existing Ground Floor Plan

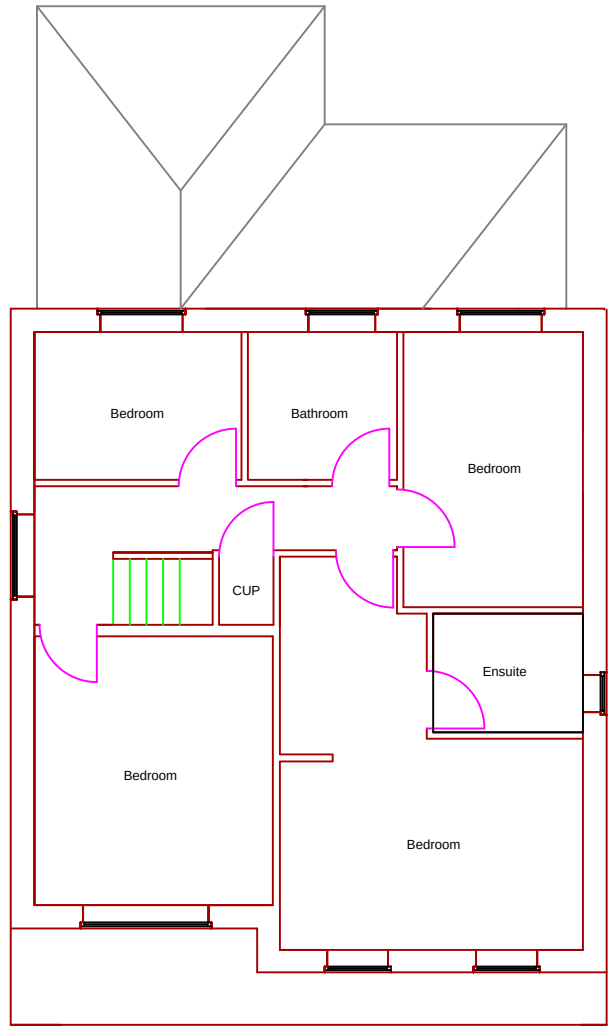

Existing First Floor Plan

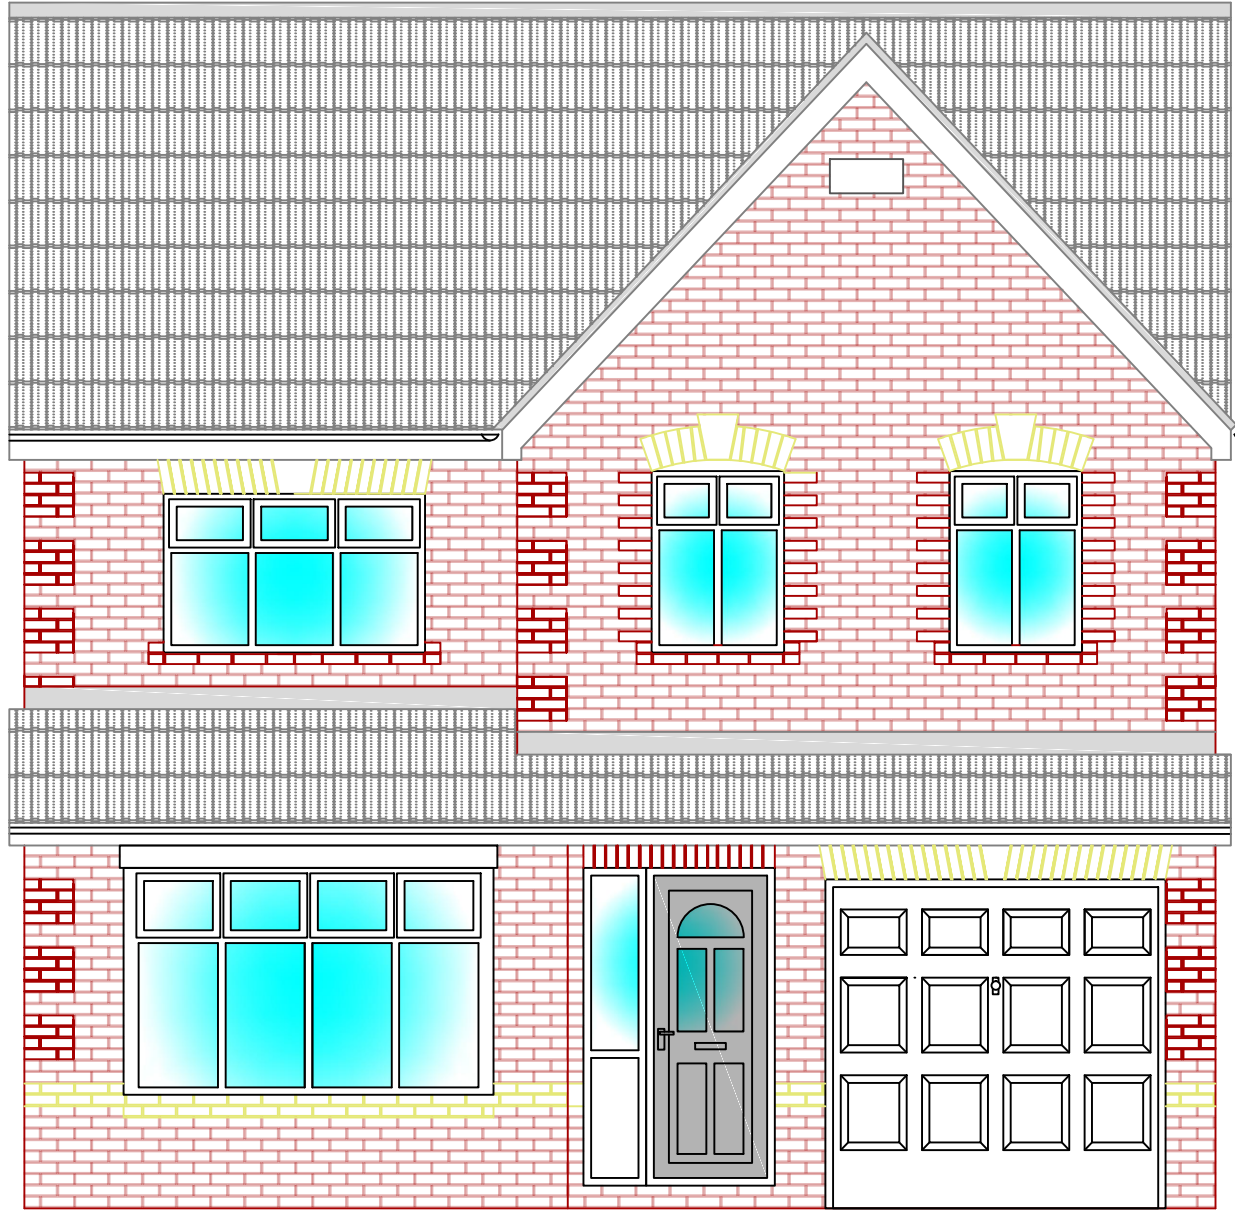

Existing Front Elevation

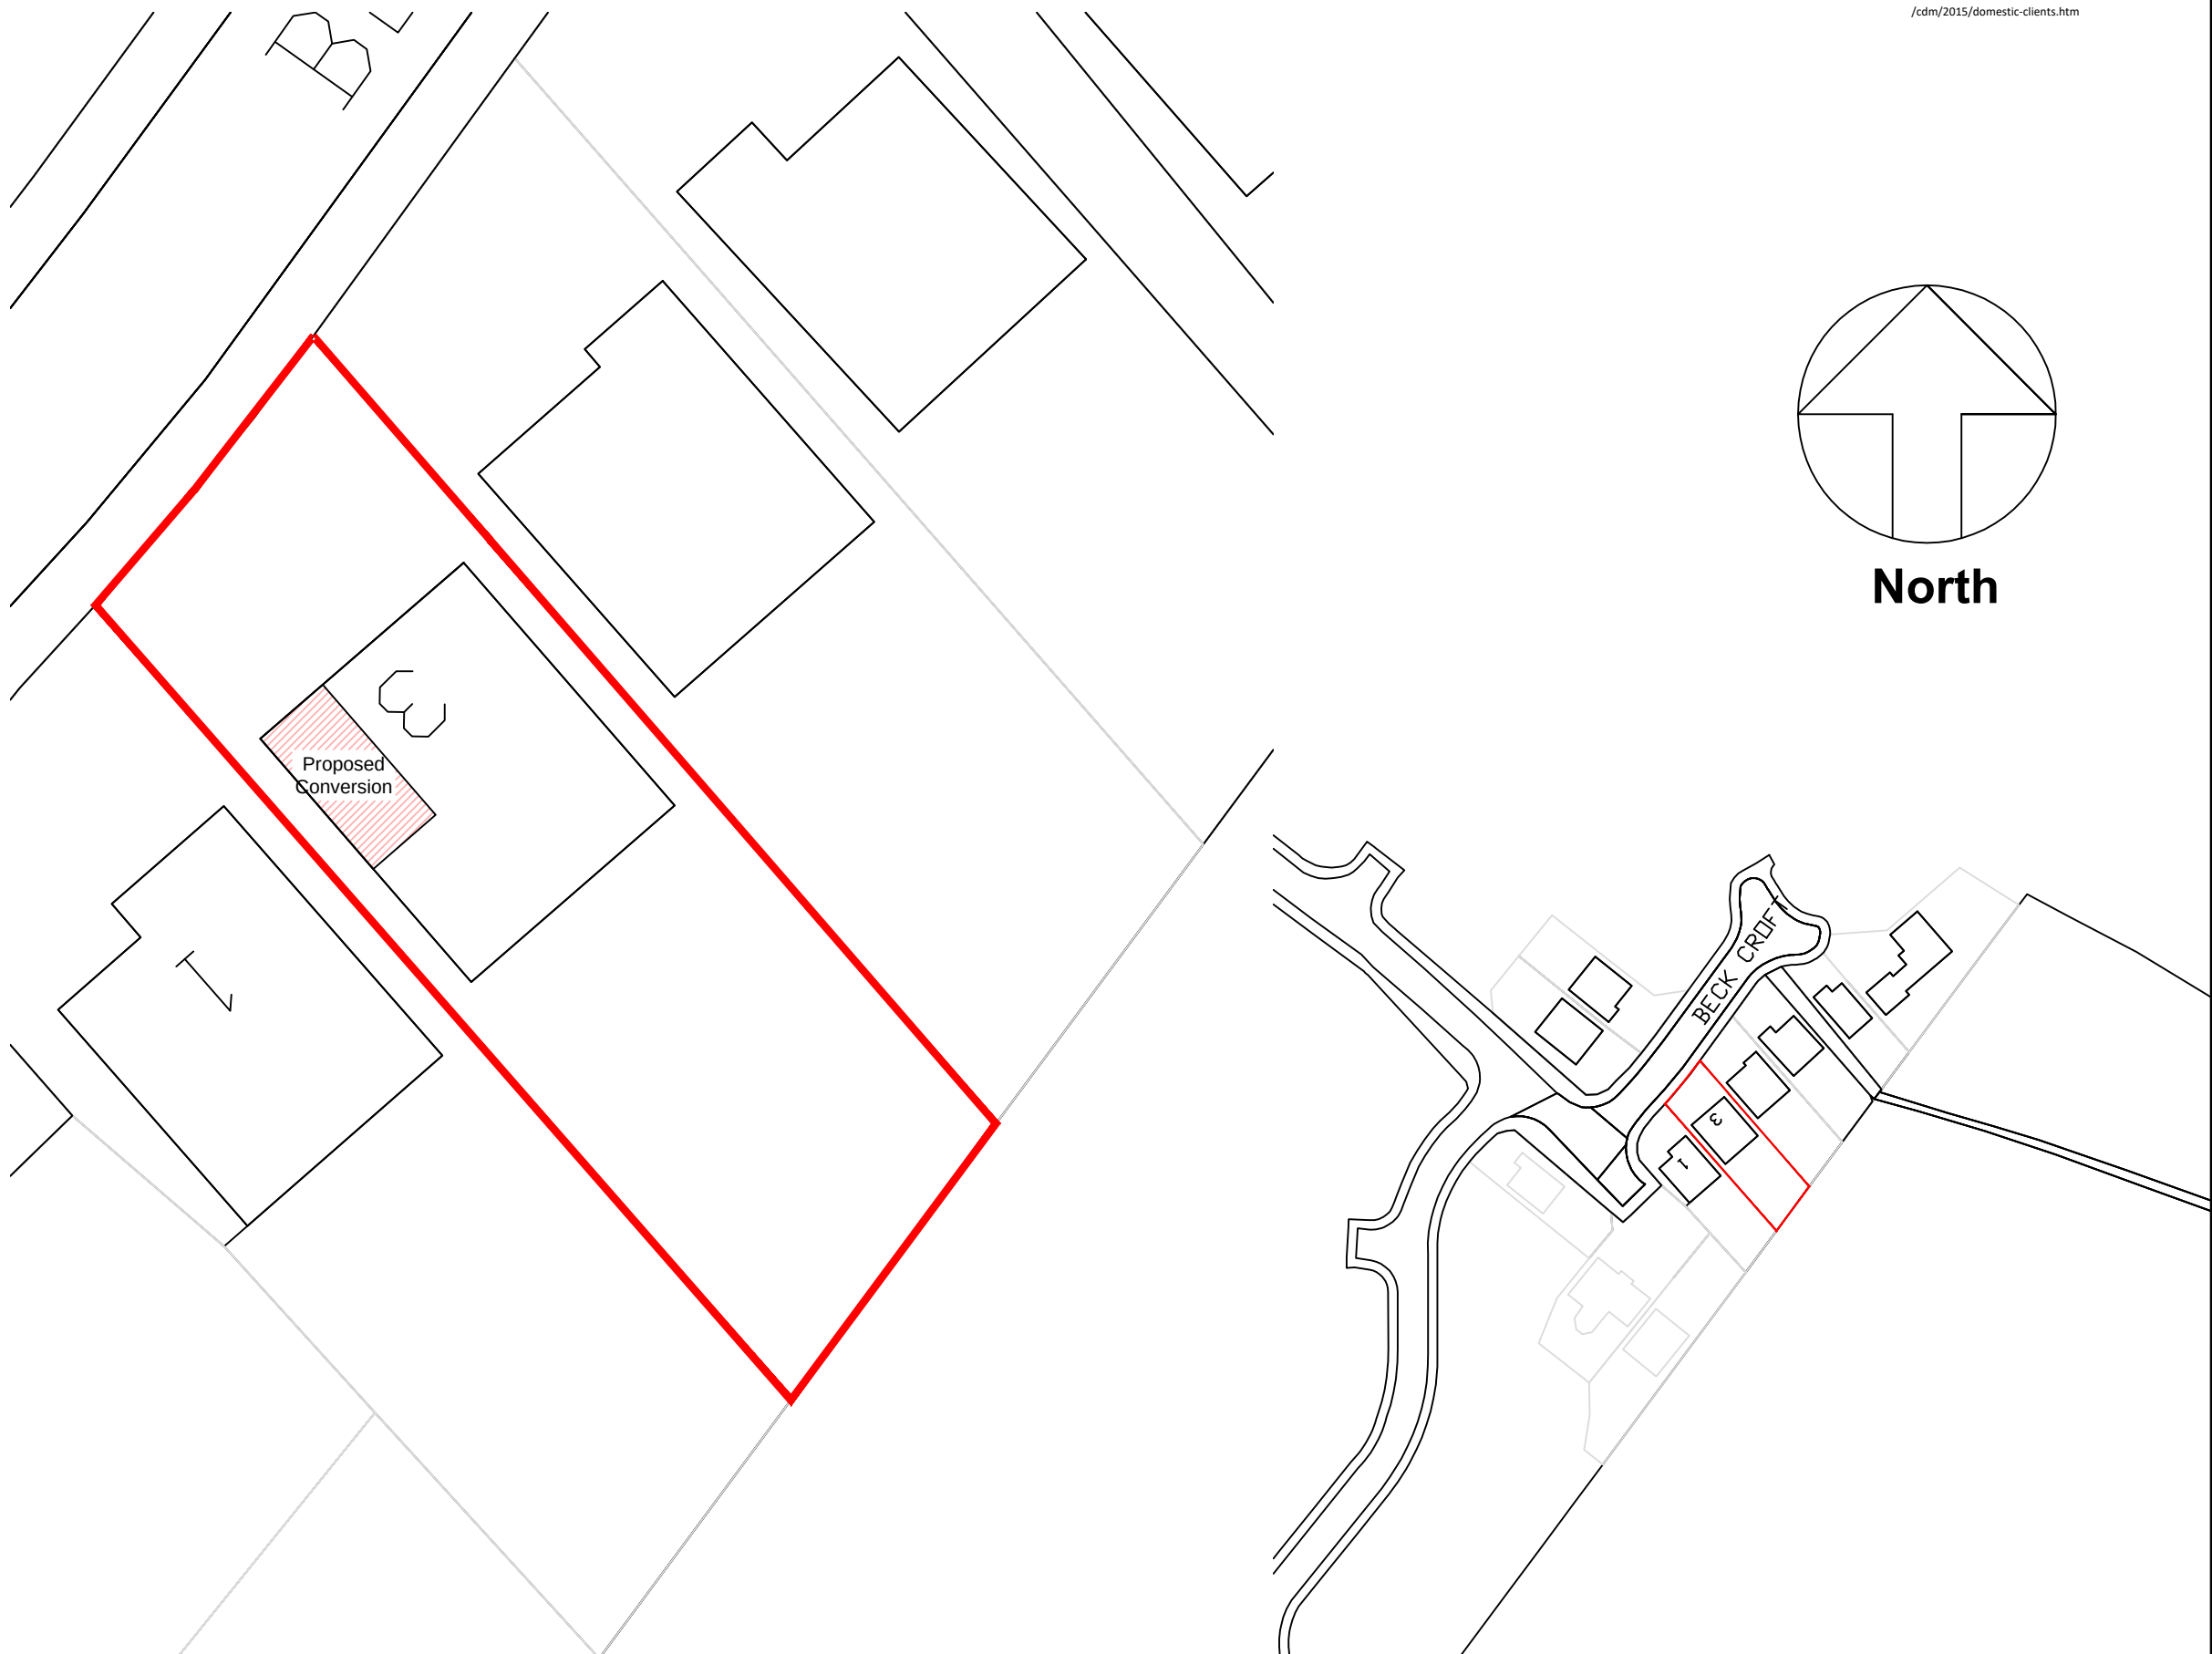

Do not scale from this drawing. Please refer to written dimensions only. Copying will distort the drawing. All drawings to be read in conjunction with specification. This drawing is copy right © 2016 Precision Plan Drawing. Permission should be sent from Precision Plan Drawing Limited for reproduction.




Tel: 07723317685 or 07988202723
E-mail: info@precisionplandrawing.co.uk
Web: www.precisionplandrawing.co.uk

CDM REGULATIONS 2015
The client must abide by the Construction Design and Management Regulations 2015. The client must appoint a contractor, if more than one contractor is to be involved, the client will need to appoint (in writing) a principal designer (to plan, manage and coordinate the planning and design work) and a principal contractor (to plan, manage and coordinate the construction and ensure there are arrangements in place for managing and organising the project).

Domestic clients
The domestic client is to appoint a principal designer and a principal contractor when there is more than one contractor, if not your duties will automatically transferred to the contractor or principal contractor.

Further information can be obtained from the HSE following this link:
<http://www.hse.gov.uk/construction/cdm/2015/domestic-clients.htm>

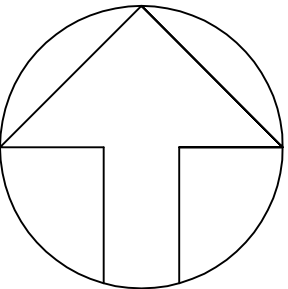

North

Location:
**3 Beck Croft
Hoyland**

Project:
Garage Conversion

Scale: **1/100, 1/50,
1/200,1/1250**

Date:
February 2018

Drawing No:
1

Rev: