



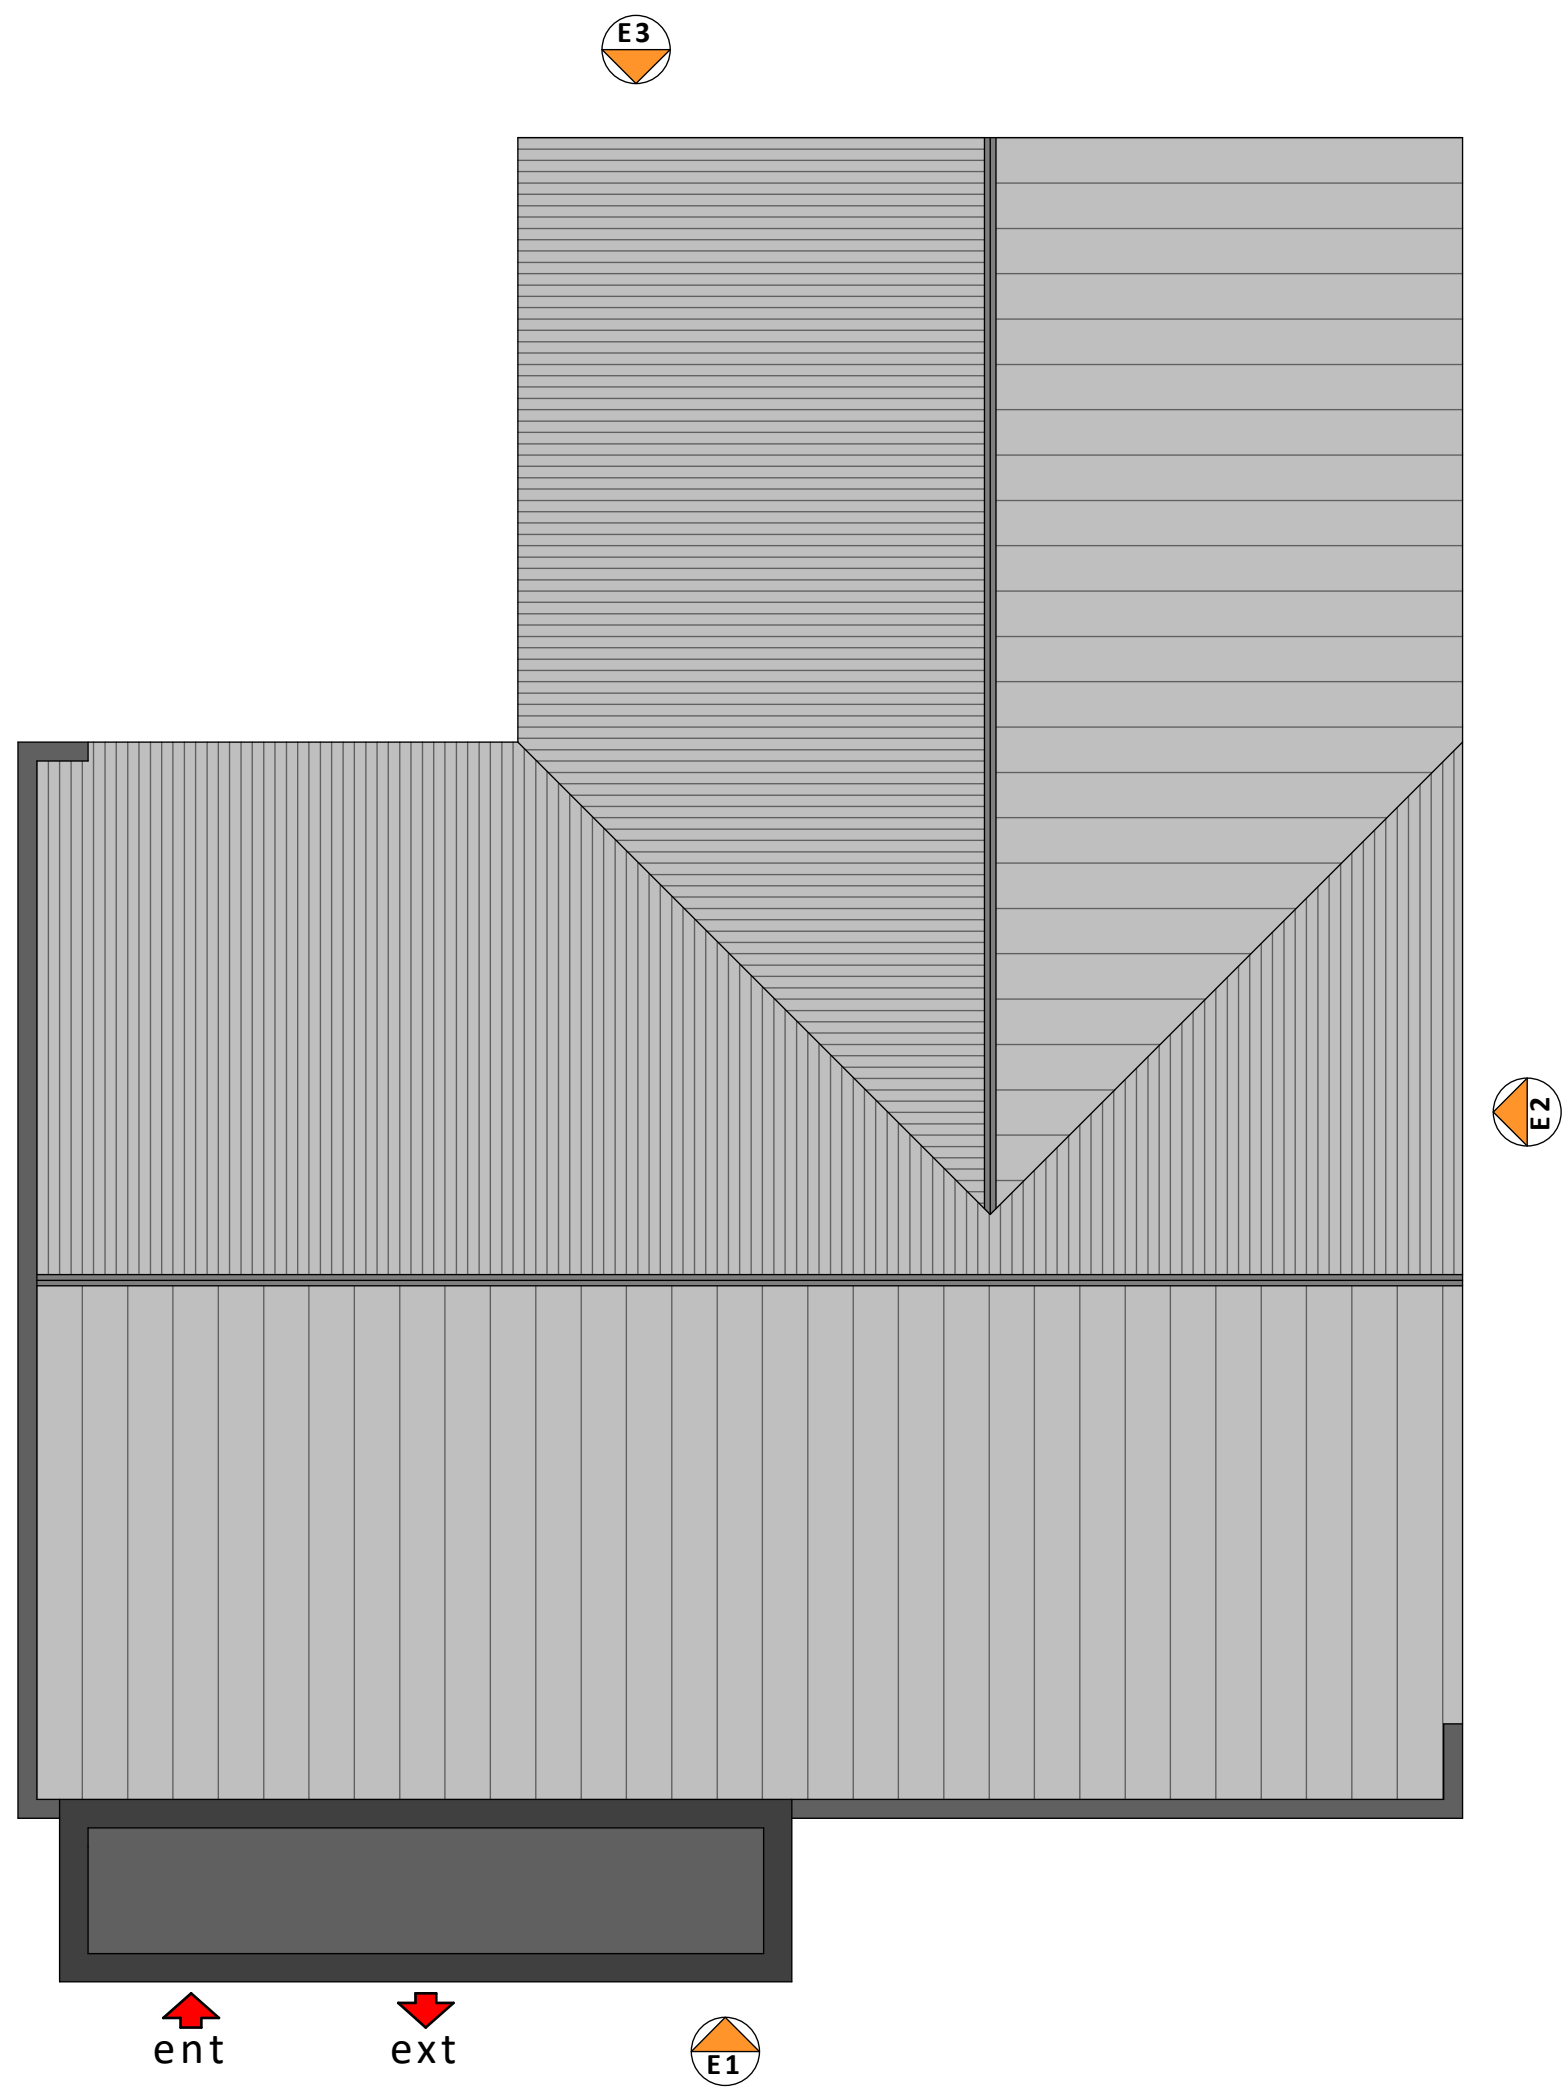

NOTES
ALL WORK TO BE CARRIED OUT IN ACCORDANCE WITH THE
BUILDING REGULATIONS AND THE REQUIREMENTS OF THE LOCAL
AUTHORITY.

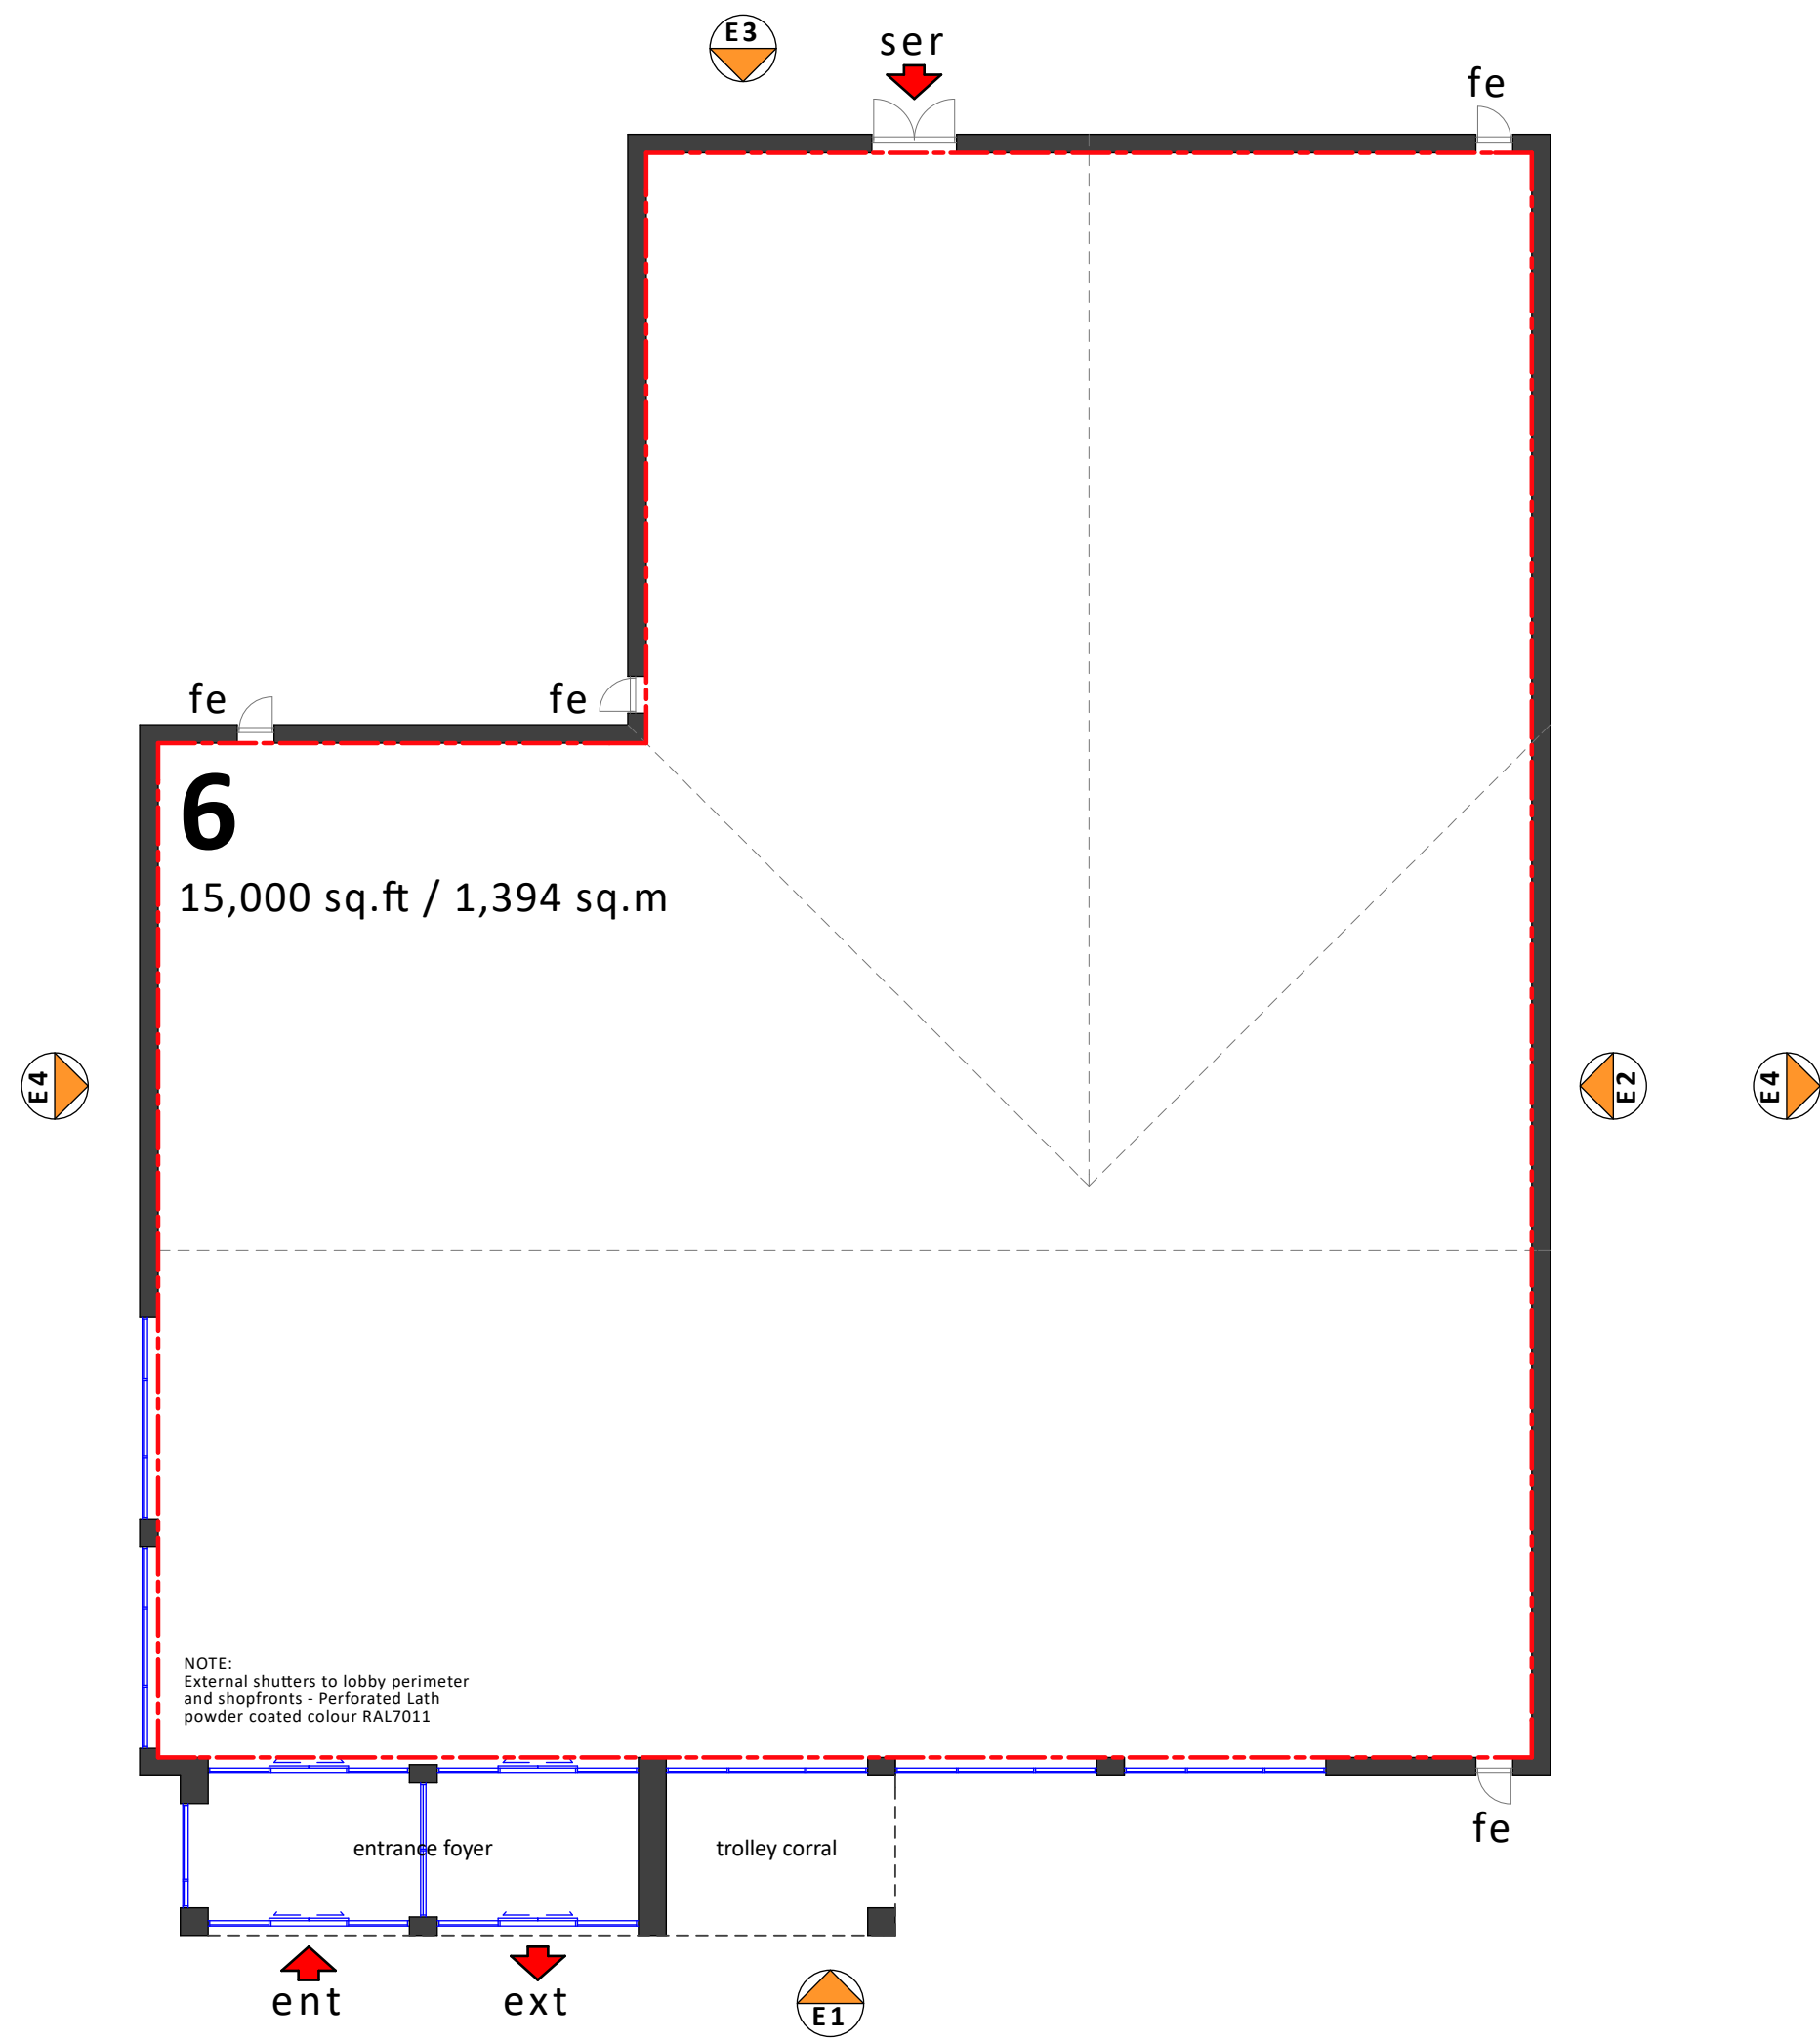

Notes added

IR

30/01/19

REV

DESCRIPTION

BY

CHKD

DATE

LOROC

ARCHITECTS

25A PARK SQUARE WEST,
LEEDS, LS1 2PW
T: 0113 533 7755
W: www.loroc.co.uk

3RD FLOOR, 86-90 PAUL STREET,
LONDON, EC2A 4NE
T: 0203 875 5333

CLIENT

WARRIOR DEVELOPMENTS LIMITED

PROJECT

HIGH STREET / DONCASTER ROAD
GOLDTHORPE, S63 9NG

TITLE

Planning Information
PROPOSED FLOOR & ROOF PLAN (Unit 6)

DRAWING NO.

1526-103(P)

REVISION

A

SCALE

1:200 @ A2

DATE

JAN 19

DRAWN BY

CHECKED BY

PURPOSE OF ISSUE

☒ PLANNING

☐ BUILDING REGS

☐ TENDER

☐ COMMENT

☐ INFORMATION

☐ CONSTRUCTION

THIS DRAWING IS COPYRIGHT AND THE INTELLECTUAL PROPERTY OF LOROC ARCHITECTS LIMITED. THIS DRAWING MAY NOT BE REPRODUCED IN WHOLE OR IN PART WITHOUT WRITTEN AUTHORITY. NO DIMENSIONS TO BE SCALED FROM THIS DRAWING. ALL DIMENSIONS TO BE CHECKED ON SITE PRIOR TO COMMENCEMENT OF WORKS AND ANY DISCREPANCIES REPORTED TO THE ARCHITECT/ENGINEER/CONTRACTOR.



