


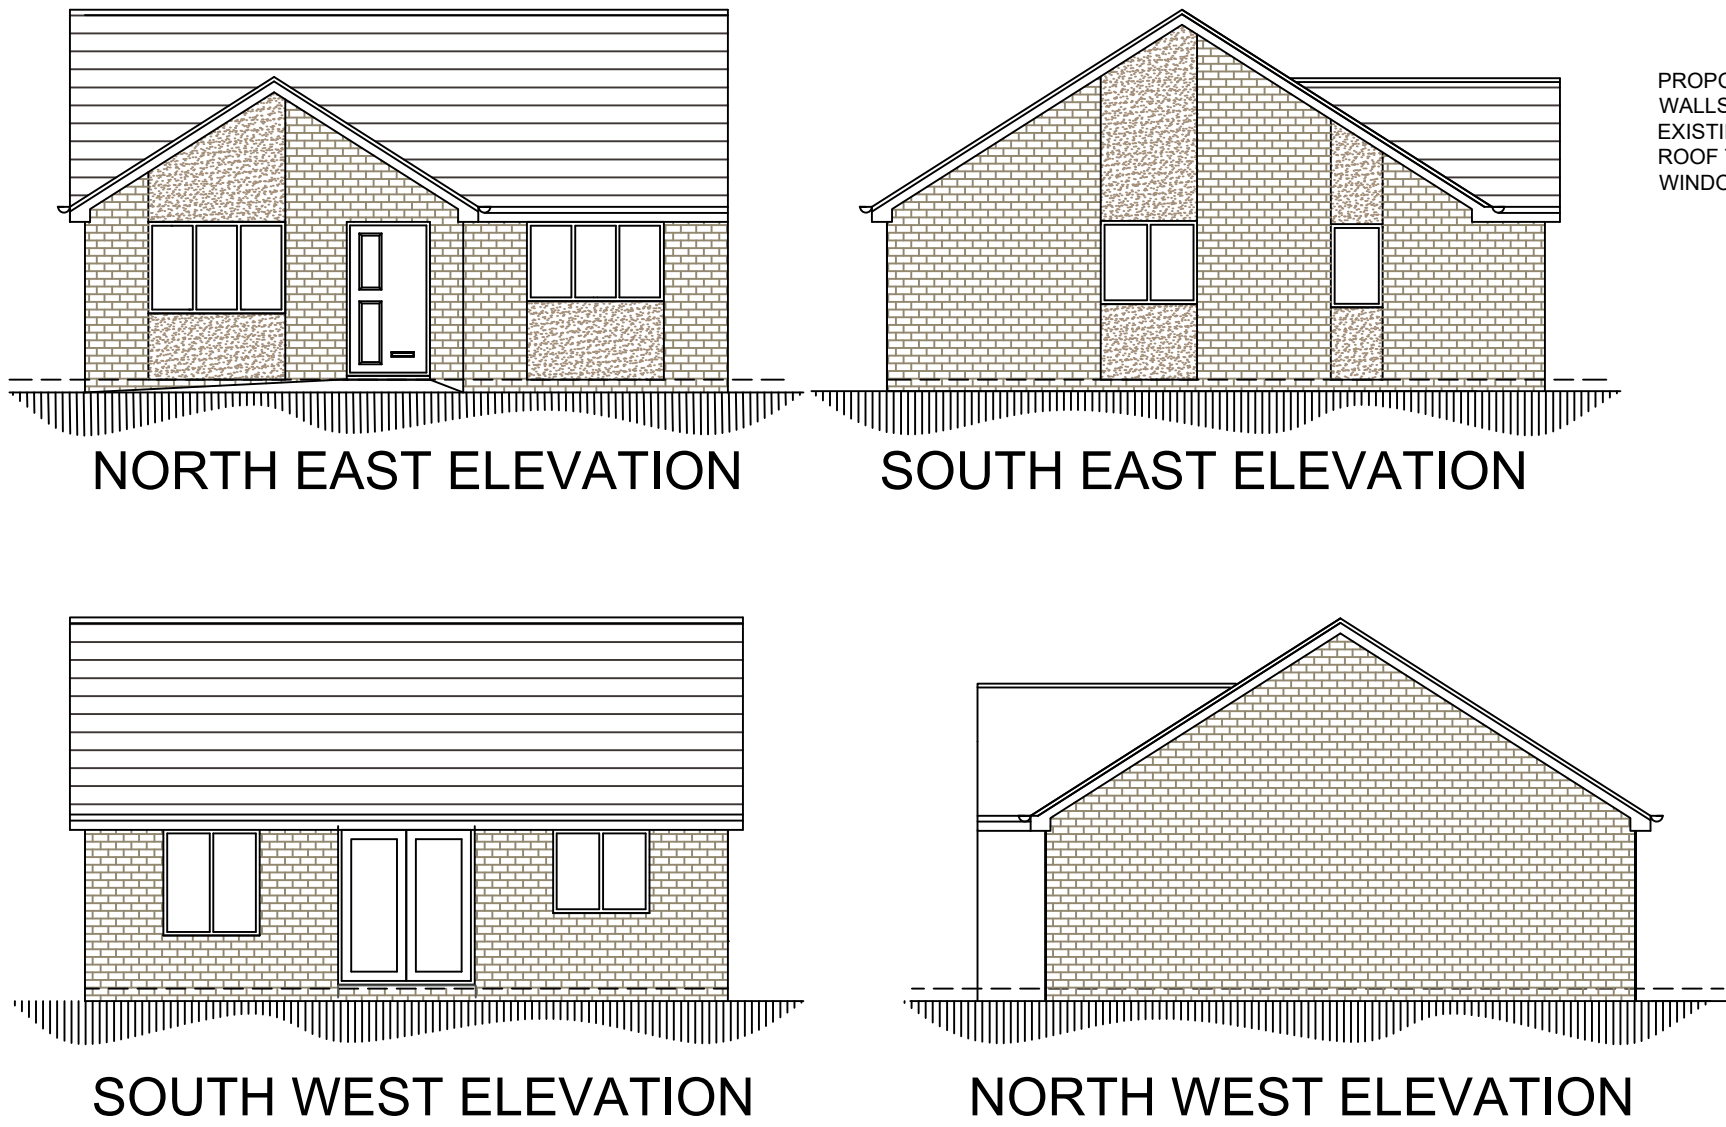


PROPOSED EXTERNAL MATERIALS
WALLS TO BE ARTIFICIAL STONE WITH RENDER FEATURES TO MATCH
EXISTING ON No 21
ROOF TILES TO BE INTERLOCKING CONCRETE TO MATCH EXISTING ON No 21
WINDOWS TO BE WHITE UPVC.




SOUTH WEST ELEVATION


PROPOSED BOUNDARY TREATMENTS
POINT A TO B- EXISTING WALL AND FENCE TO BE RETAINED
POINTS B TO C TO D EXISTING WALL AND FENCE TO BE RAISED TO 1800MM
HIGH
POINTS D TO E TO F TO BE RETAINED
POINTS F TO G EXISTING WALL AND FENCE TO BE REMOVED TO FORM NEW
ACCESS
POINTS B TO G FENCE TYPE A.

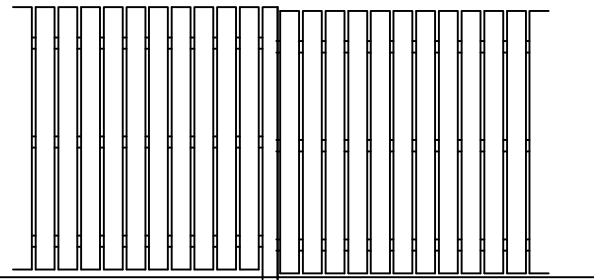


SCREEN FENCE TYPE A
1800MM HIGH AND STEPPED TO SUIT SITE CONTOURS
TIMBER POSTS 125X25MM DARK STAINED TIMBER
FENCING AND RAILS

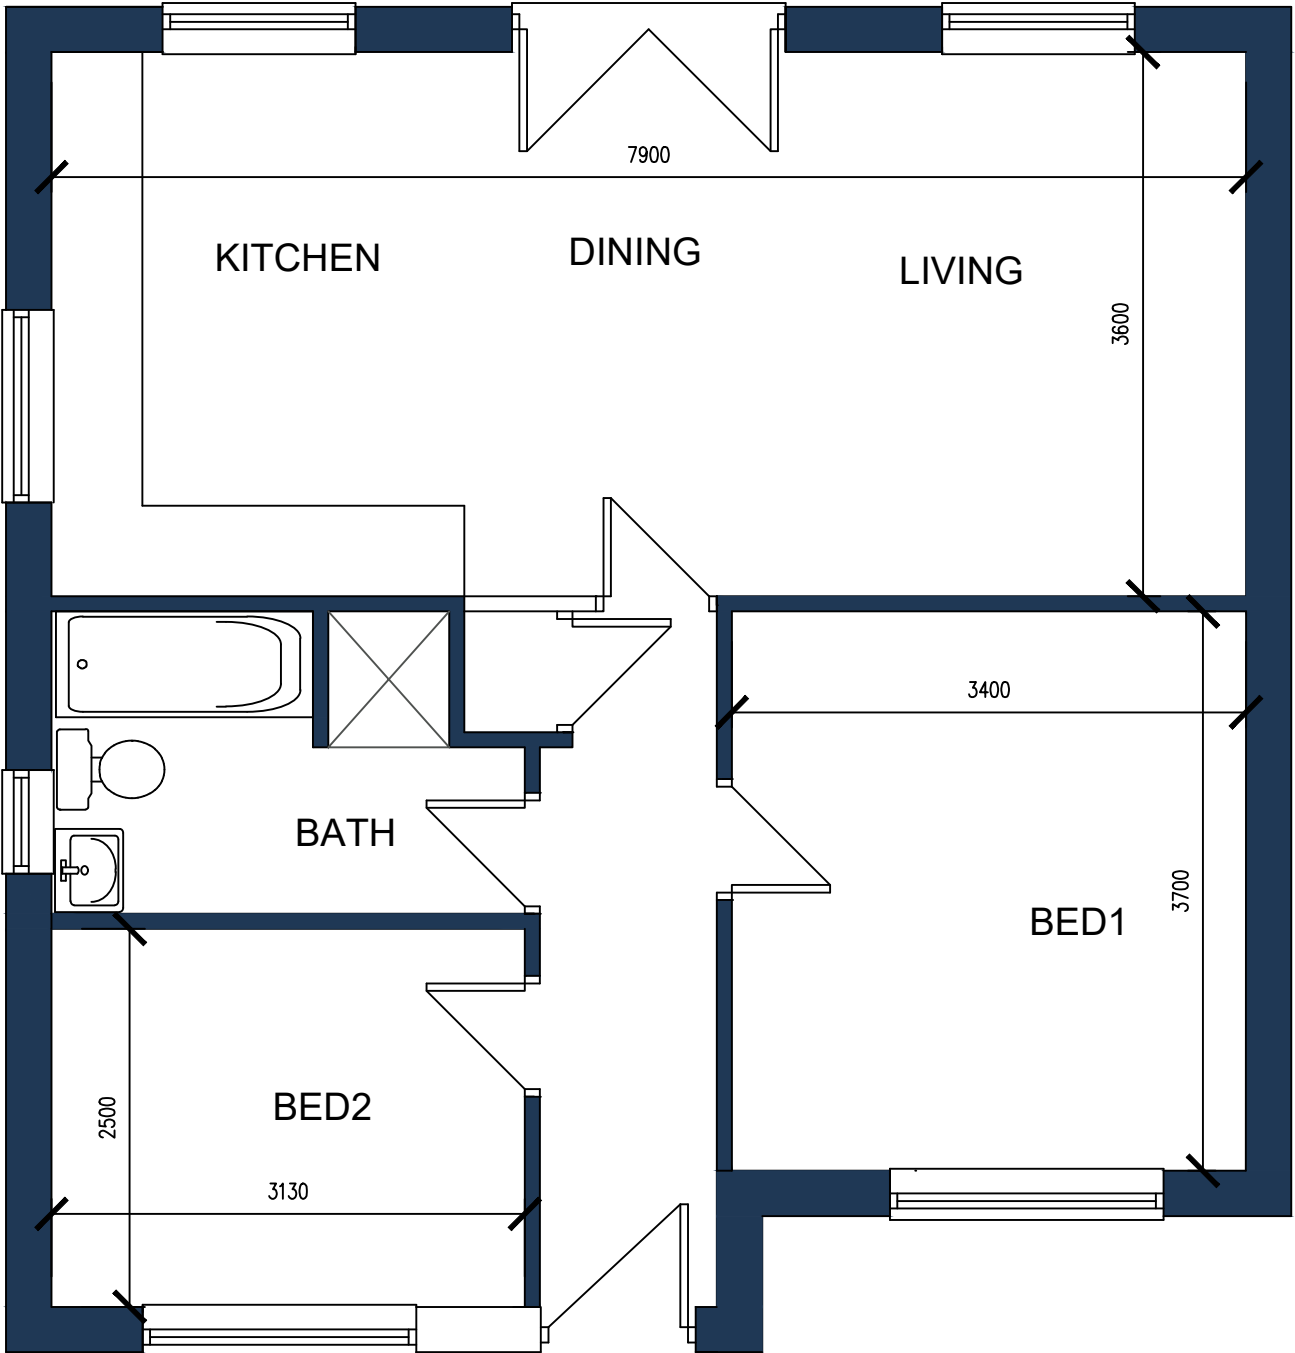


FLOOR PLAN

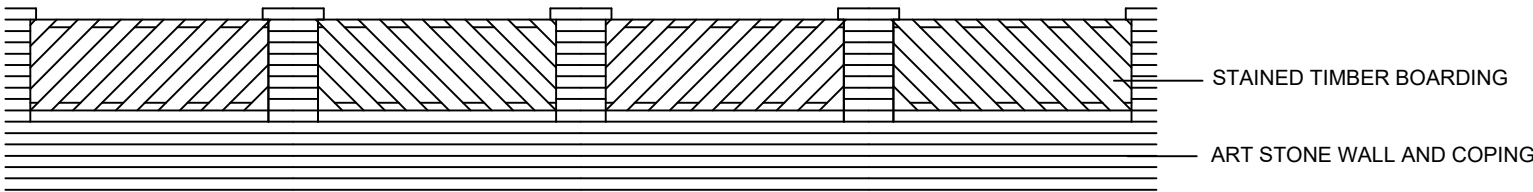

EXISTING BOUNDARY WALL AND FENCE

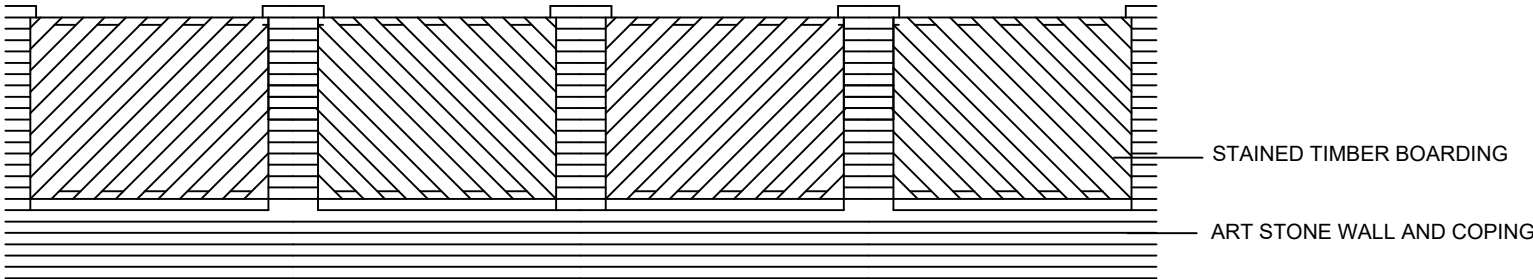

EXISTING BOUNDARY WALL AND FENCE RAISED TO 1800MM

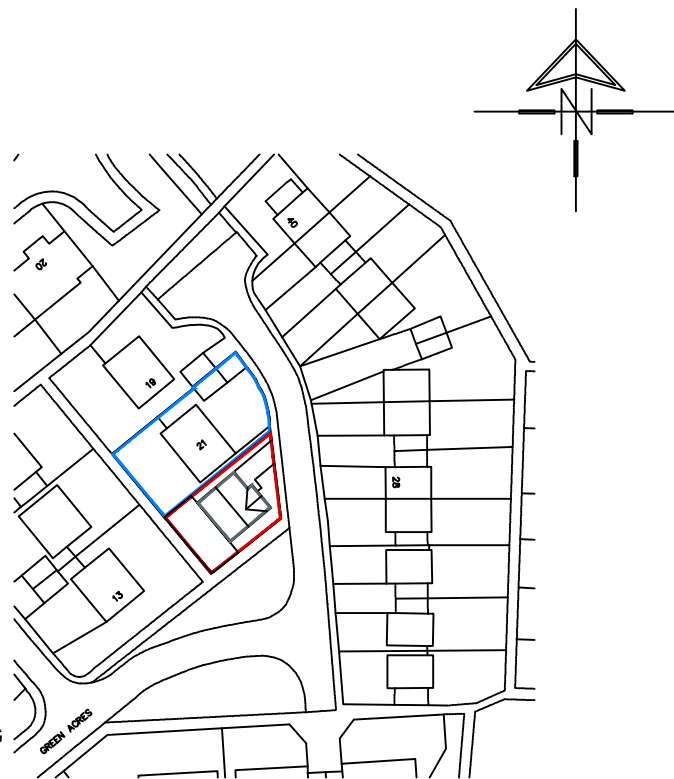

LOCATION PLAN
SCALE 1:1250

 White Agus PARTNERSHIP			OFFICE ONE 34 VICTORIA ROAD BARNLEY. S70 2BU			Phone: 01226 208482 Email: info@whiteaguspartnership.co.uk Web: www.whiteaguspartnership.co.uk									
ARCHITECTURAL SERVICES															
Project. PROPOSED DWELLING ON LAND AT 21 GREENACRES, HOLAND BARNLEY S74 0HL						Client. MR MIKE FITZGERALD									
Drawing Title. PLANS AND ELEVATIONS						Date. APRIL 2020		Scale. 1:50 & 1:100 @ A2		Ref. 16-187		Dwg. No. 02		Rev.	
Date		Suffix		Description		Date		Suffix		Description					