




FRONT ELEVATION




REAR ELEVATION

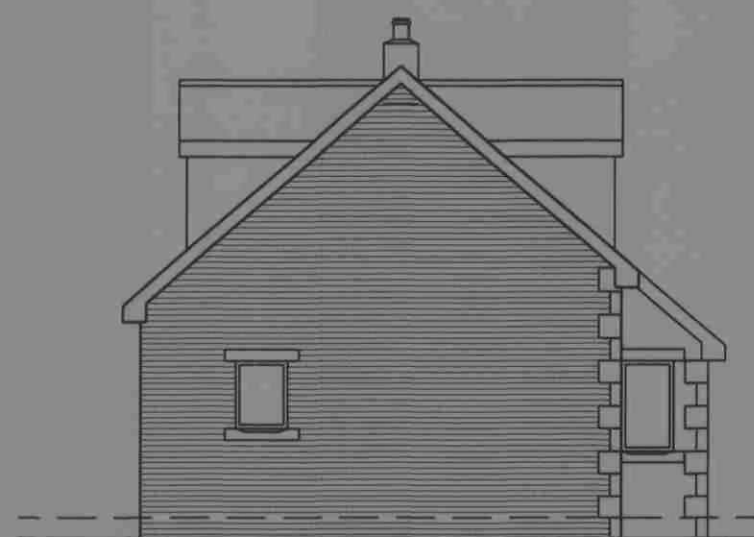


SIDE ELEVATION




SIDE ELEVATION

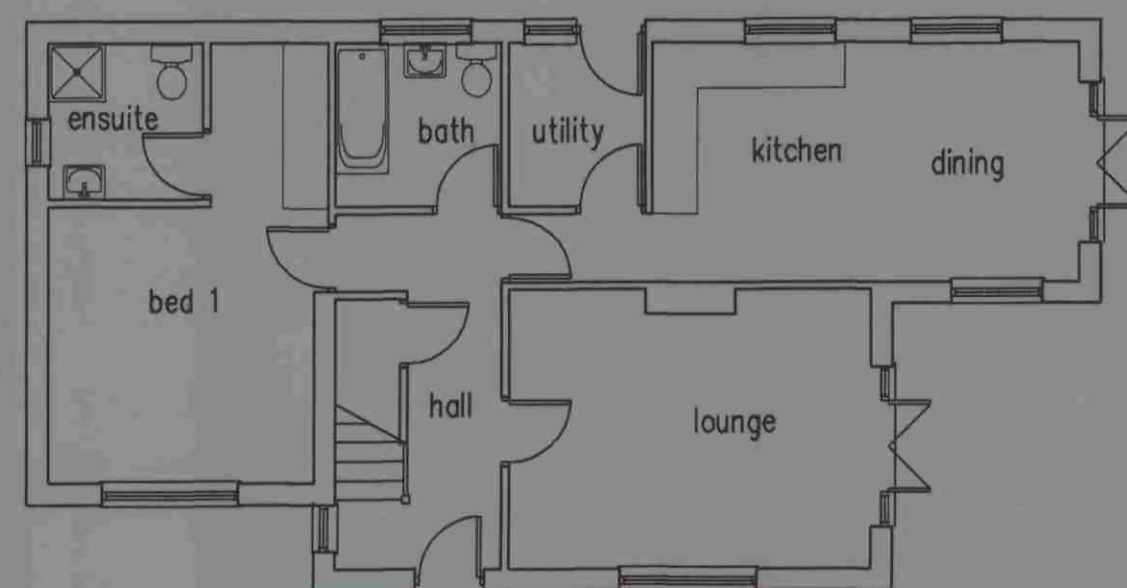


GROUND FLOOR PLAN

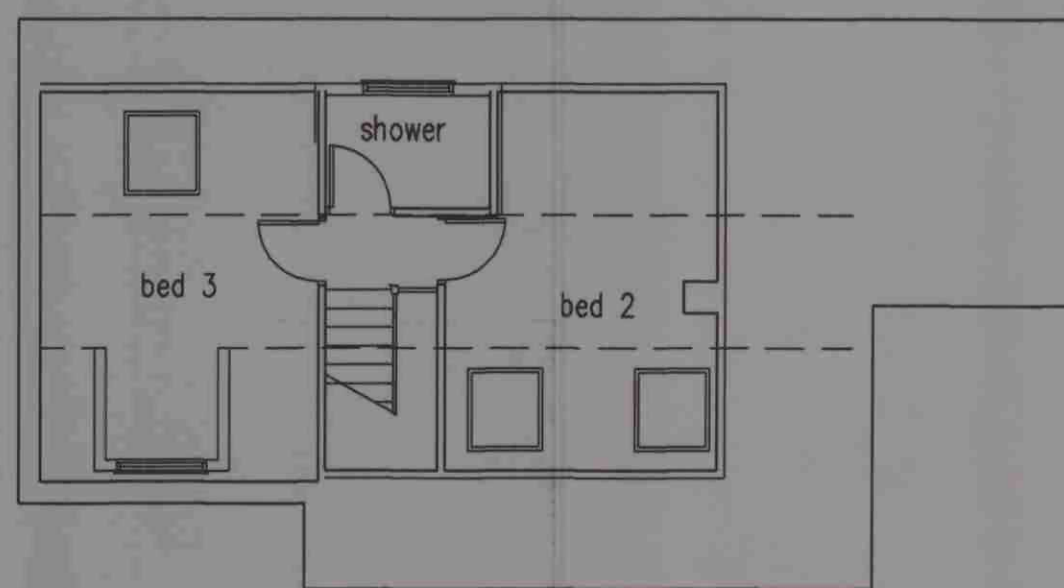

FIRST FLOOR PLAN

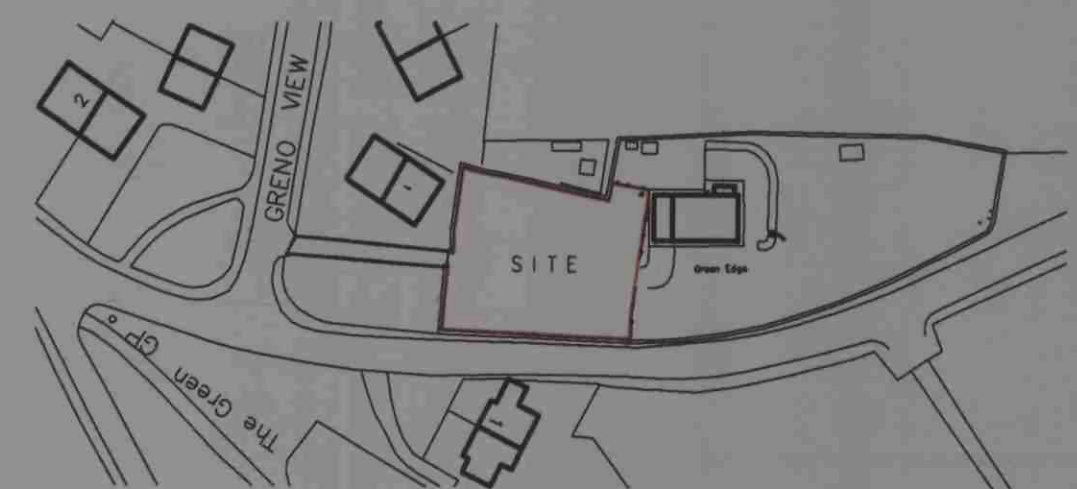

LOCATION PLAN
SCALE 1:1250

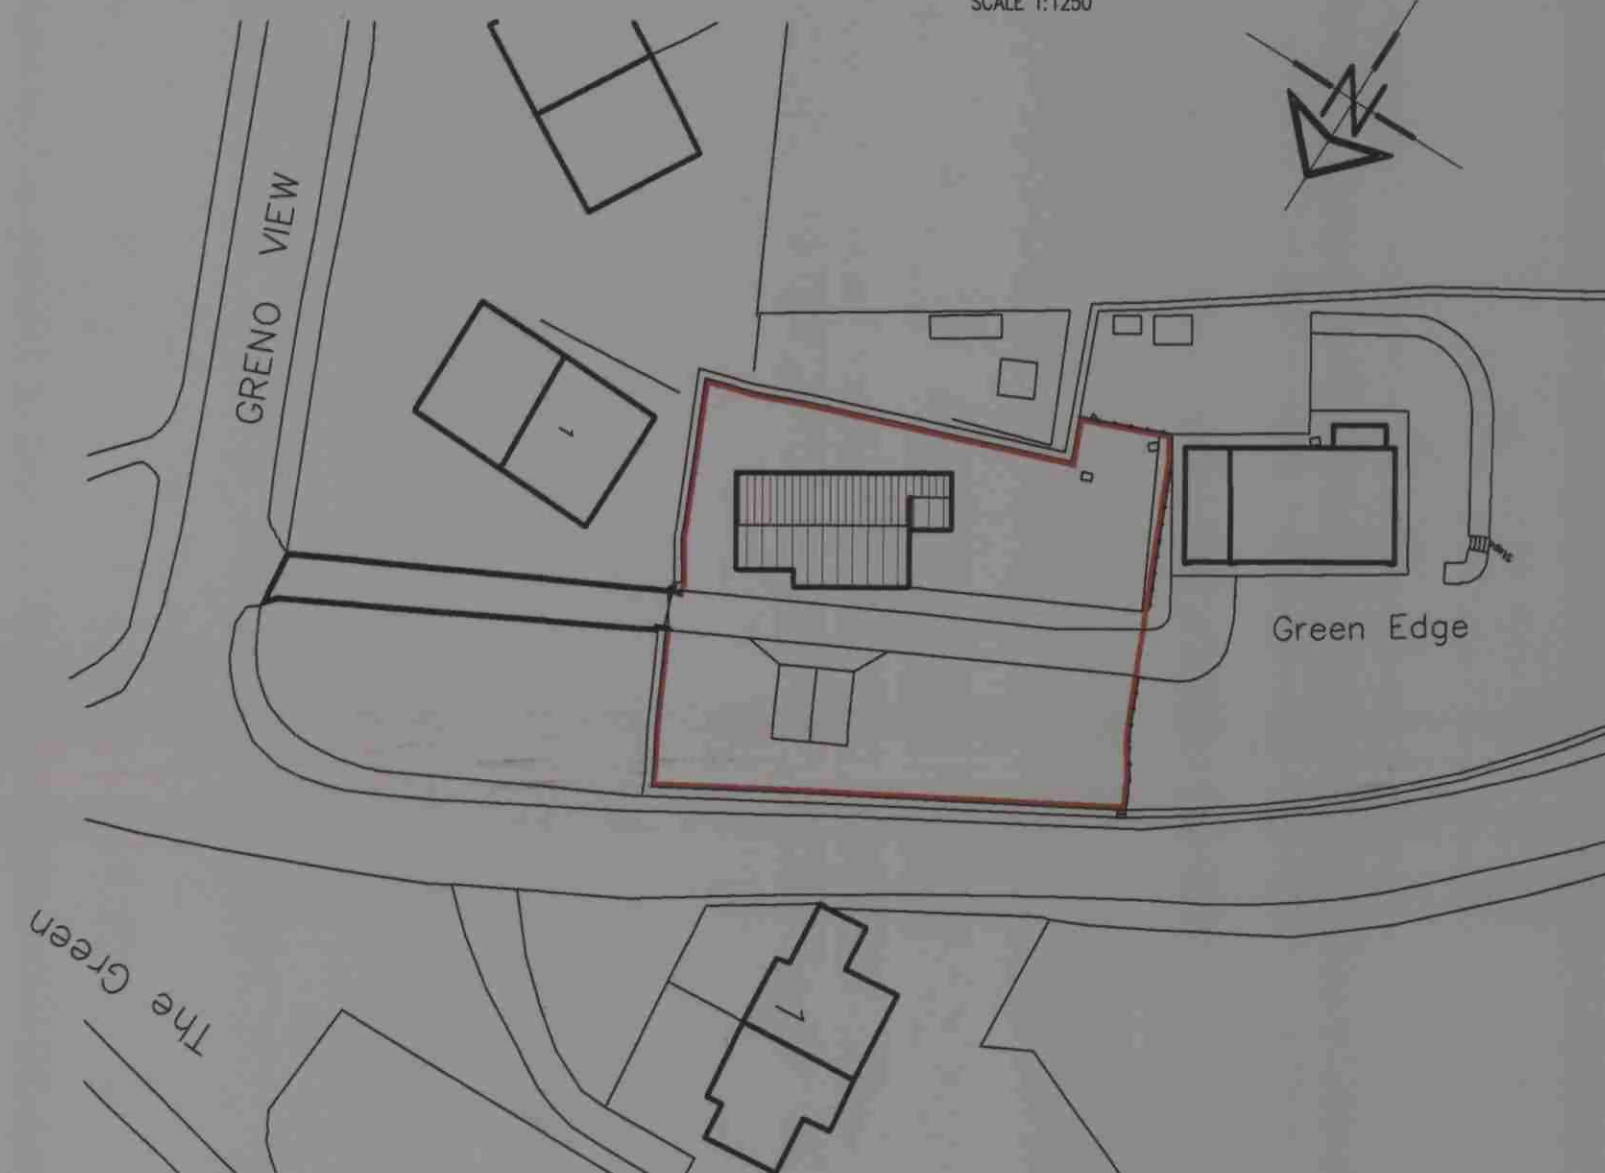

SITE PLAN
SCALE 1:500

CMR
12 JUN 2008

White Agus Partnership

1288, NEW ROAD,
STAINCROSS,
BARNSELY,
S75 6PP

PHONE/FAX: 01226 208482
E mail: agus@btinternet.com

CHARTERED SURVEYORS AND BUILDING DESIGN CONSULTANTS

Project:
PROPOSED DWELLINGS
GREEN EDGE, HOOD GREEN
BARNSELY

Client:
MR D. FAXON

Drawing
Title:
PLANS AND ELEVATIONS
SCHEME C

Date:
MAY 2008
Ref. 07-095
Scale:
1:100
Dwg. No. 05
Rev. A

Date	Suffix	Description	Date	Suffix	Description
03-06-08	A	CHIMNEY AND SHOWER ROOM ADDED			