




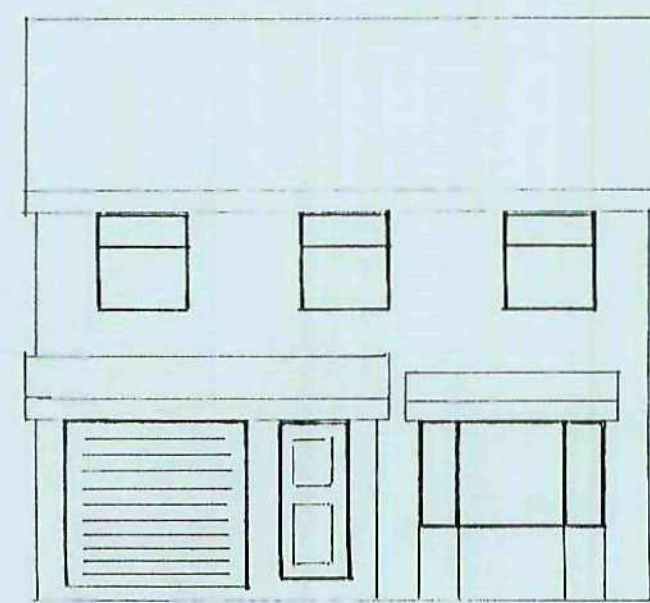


EXISTING FRONT ELEVATION

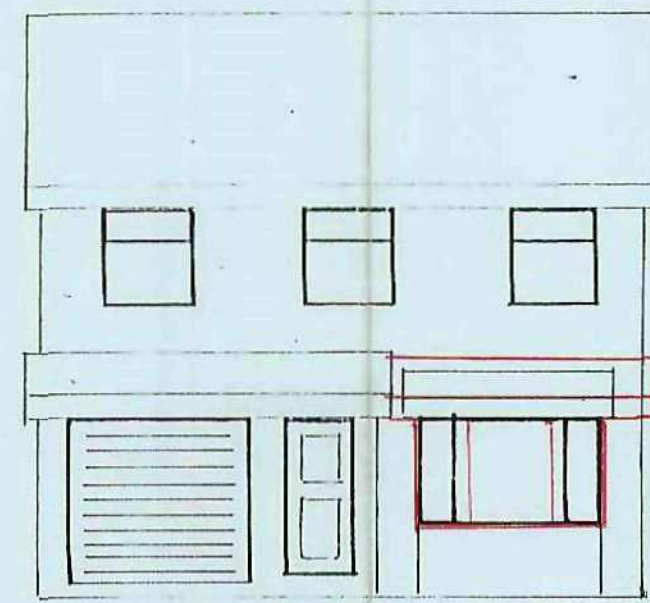


PROPOSED FRONT ELEVATION

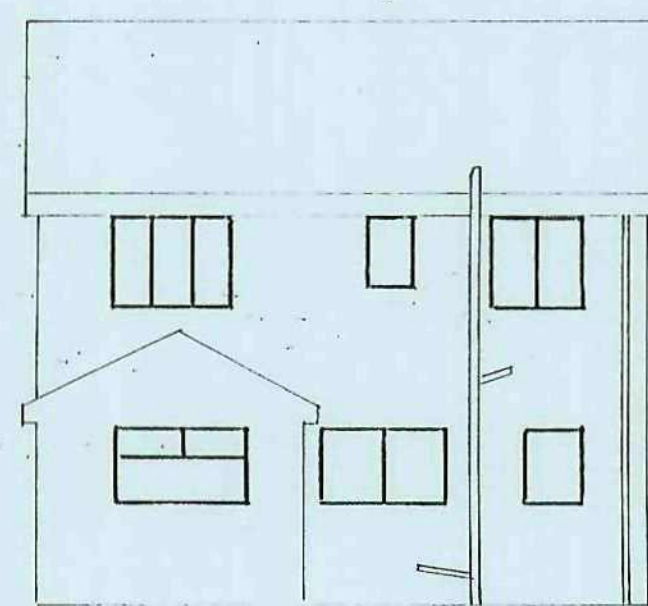


EXISTING REAR ELEVATION

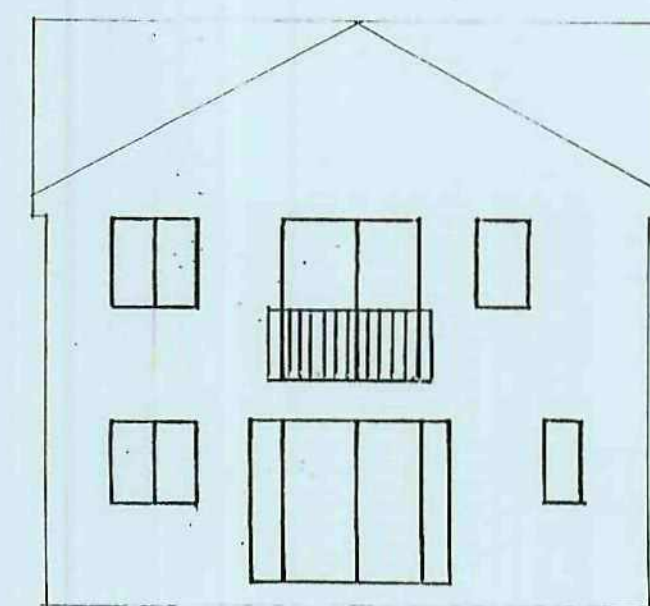


PROPOSED REAR ELEVATION

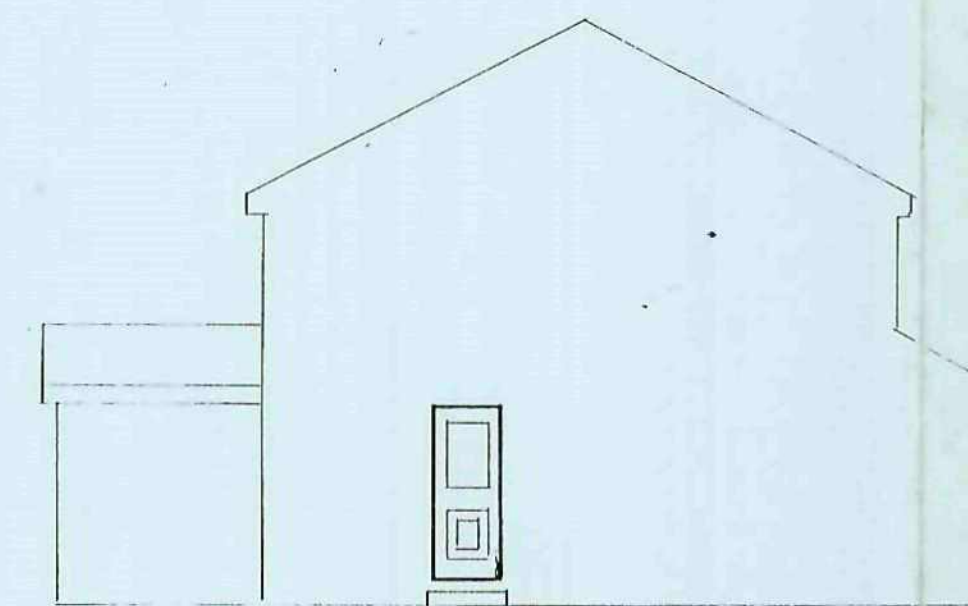


EXISTING SIDE ELEVATION

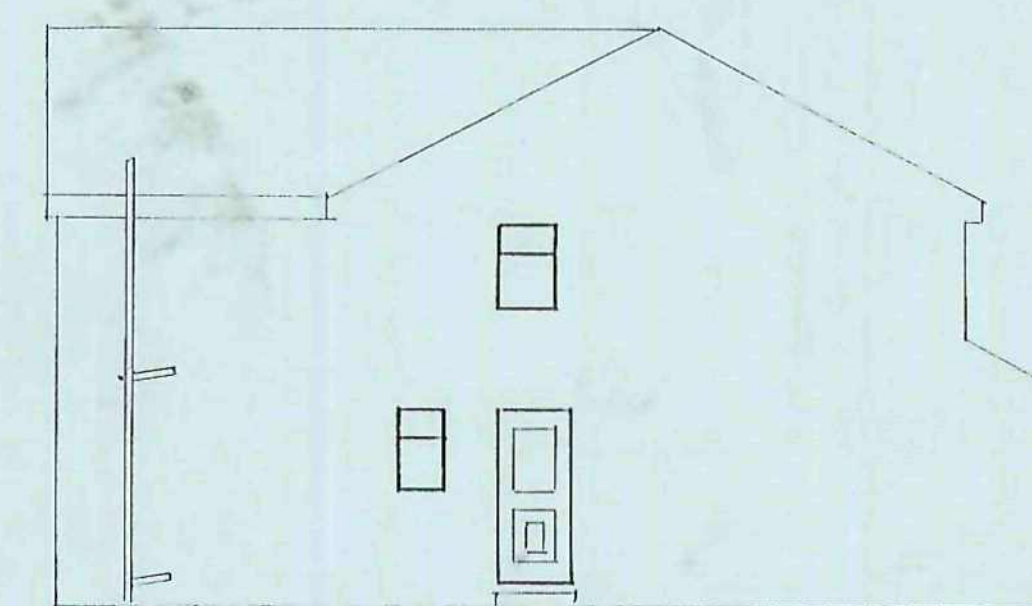


PROPOSED SIDE ELEVATION

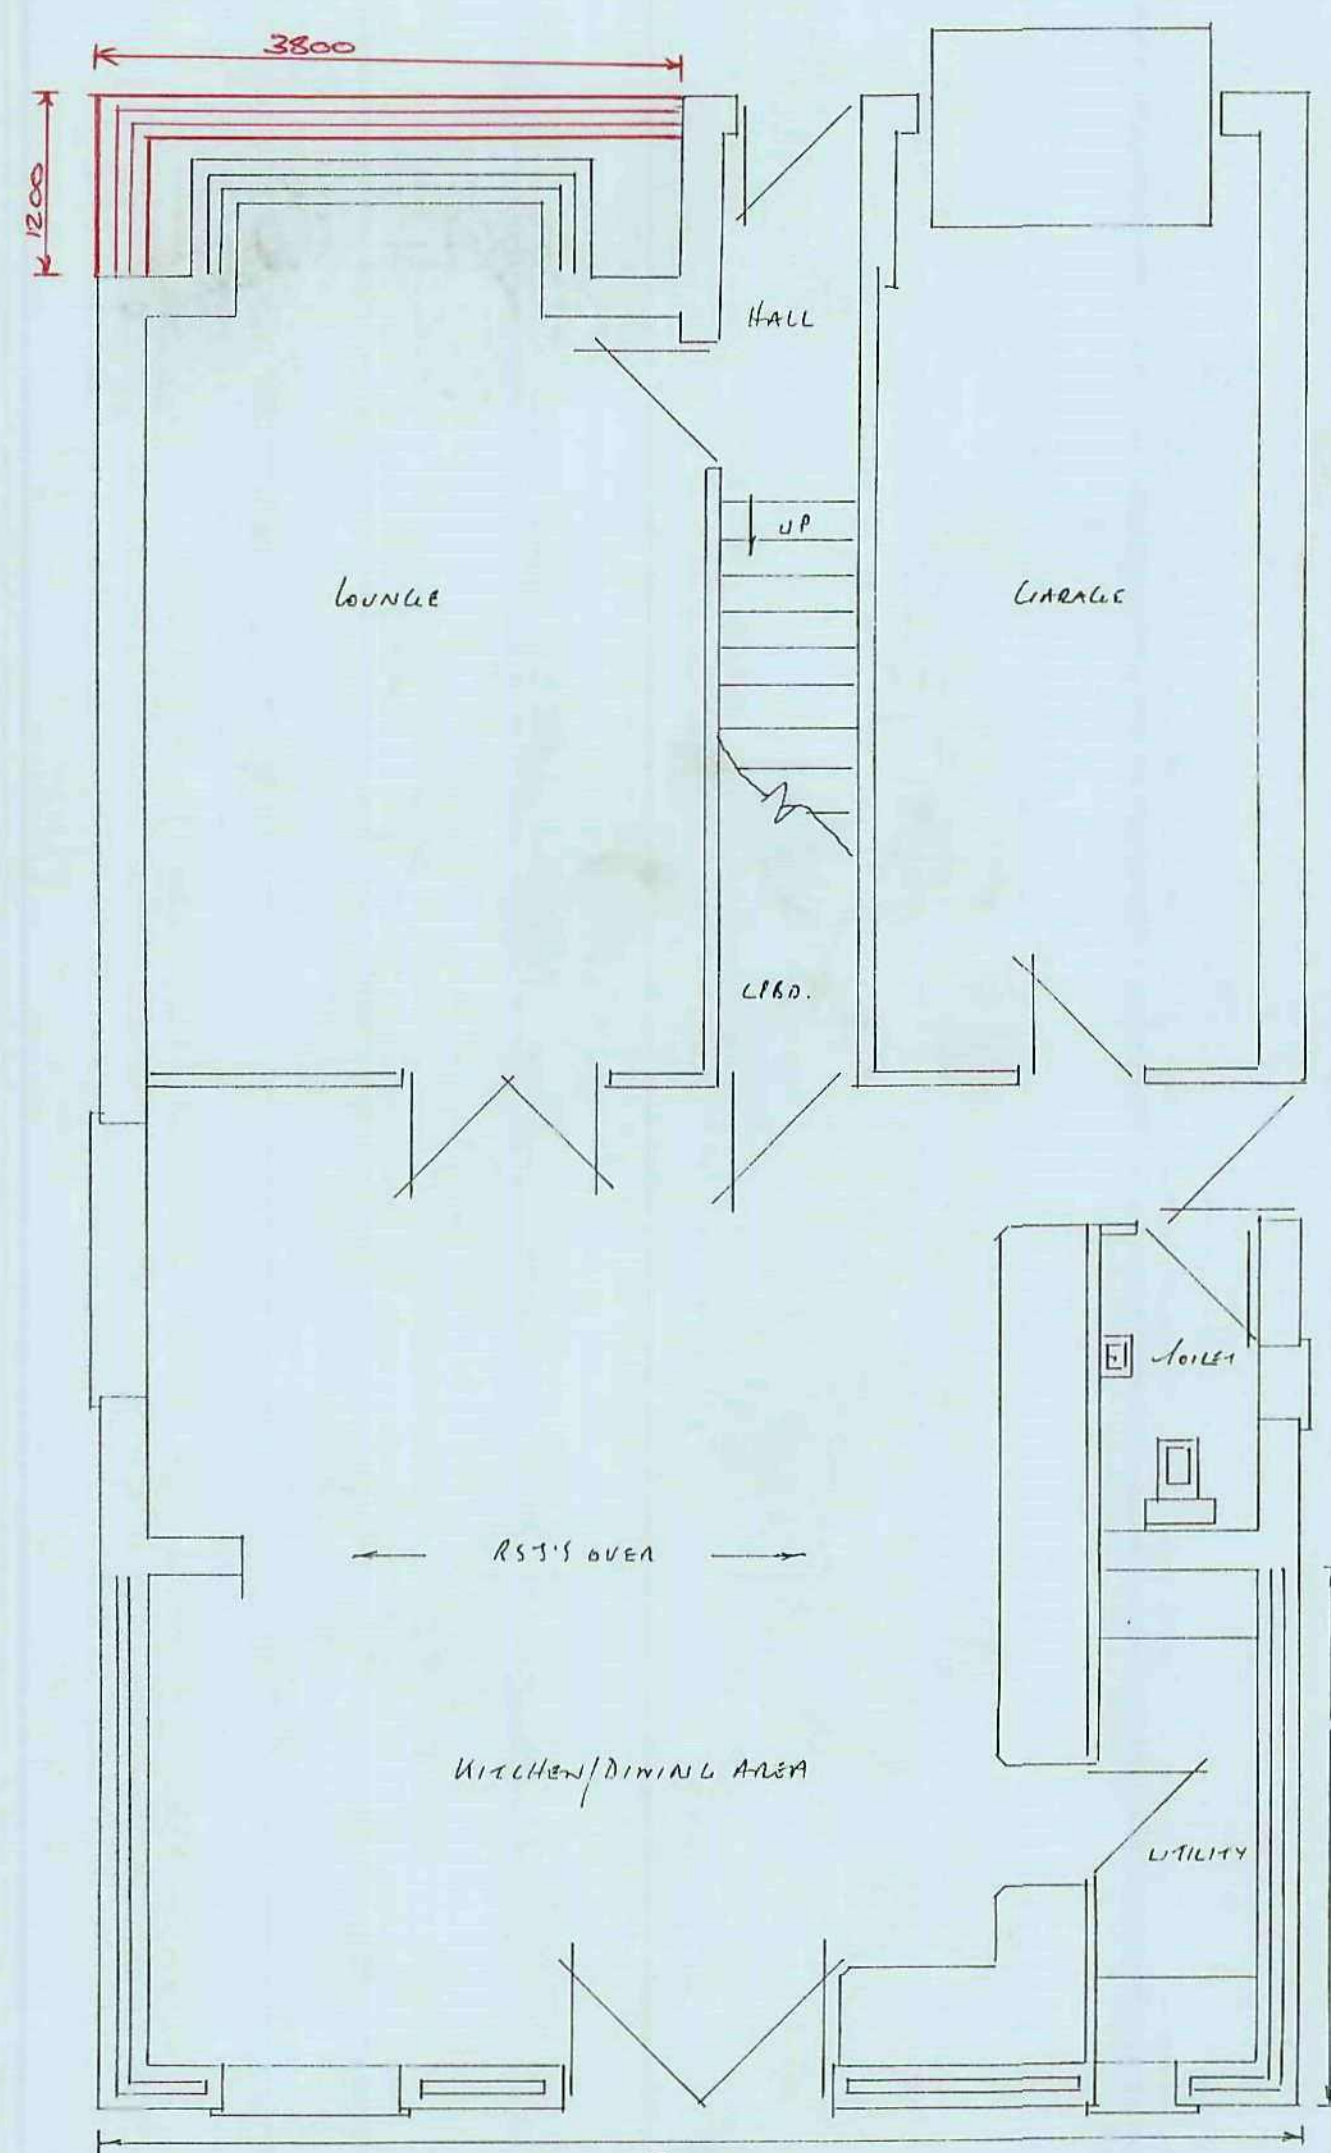


PROPOSED GROUND FLOOR PLAN

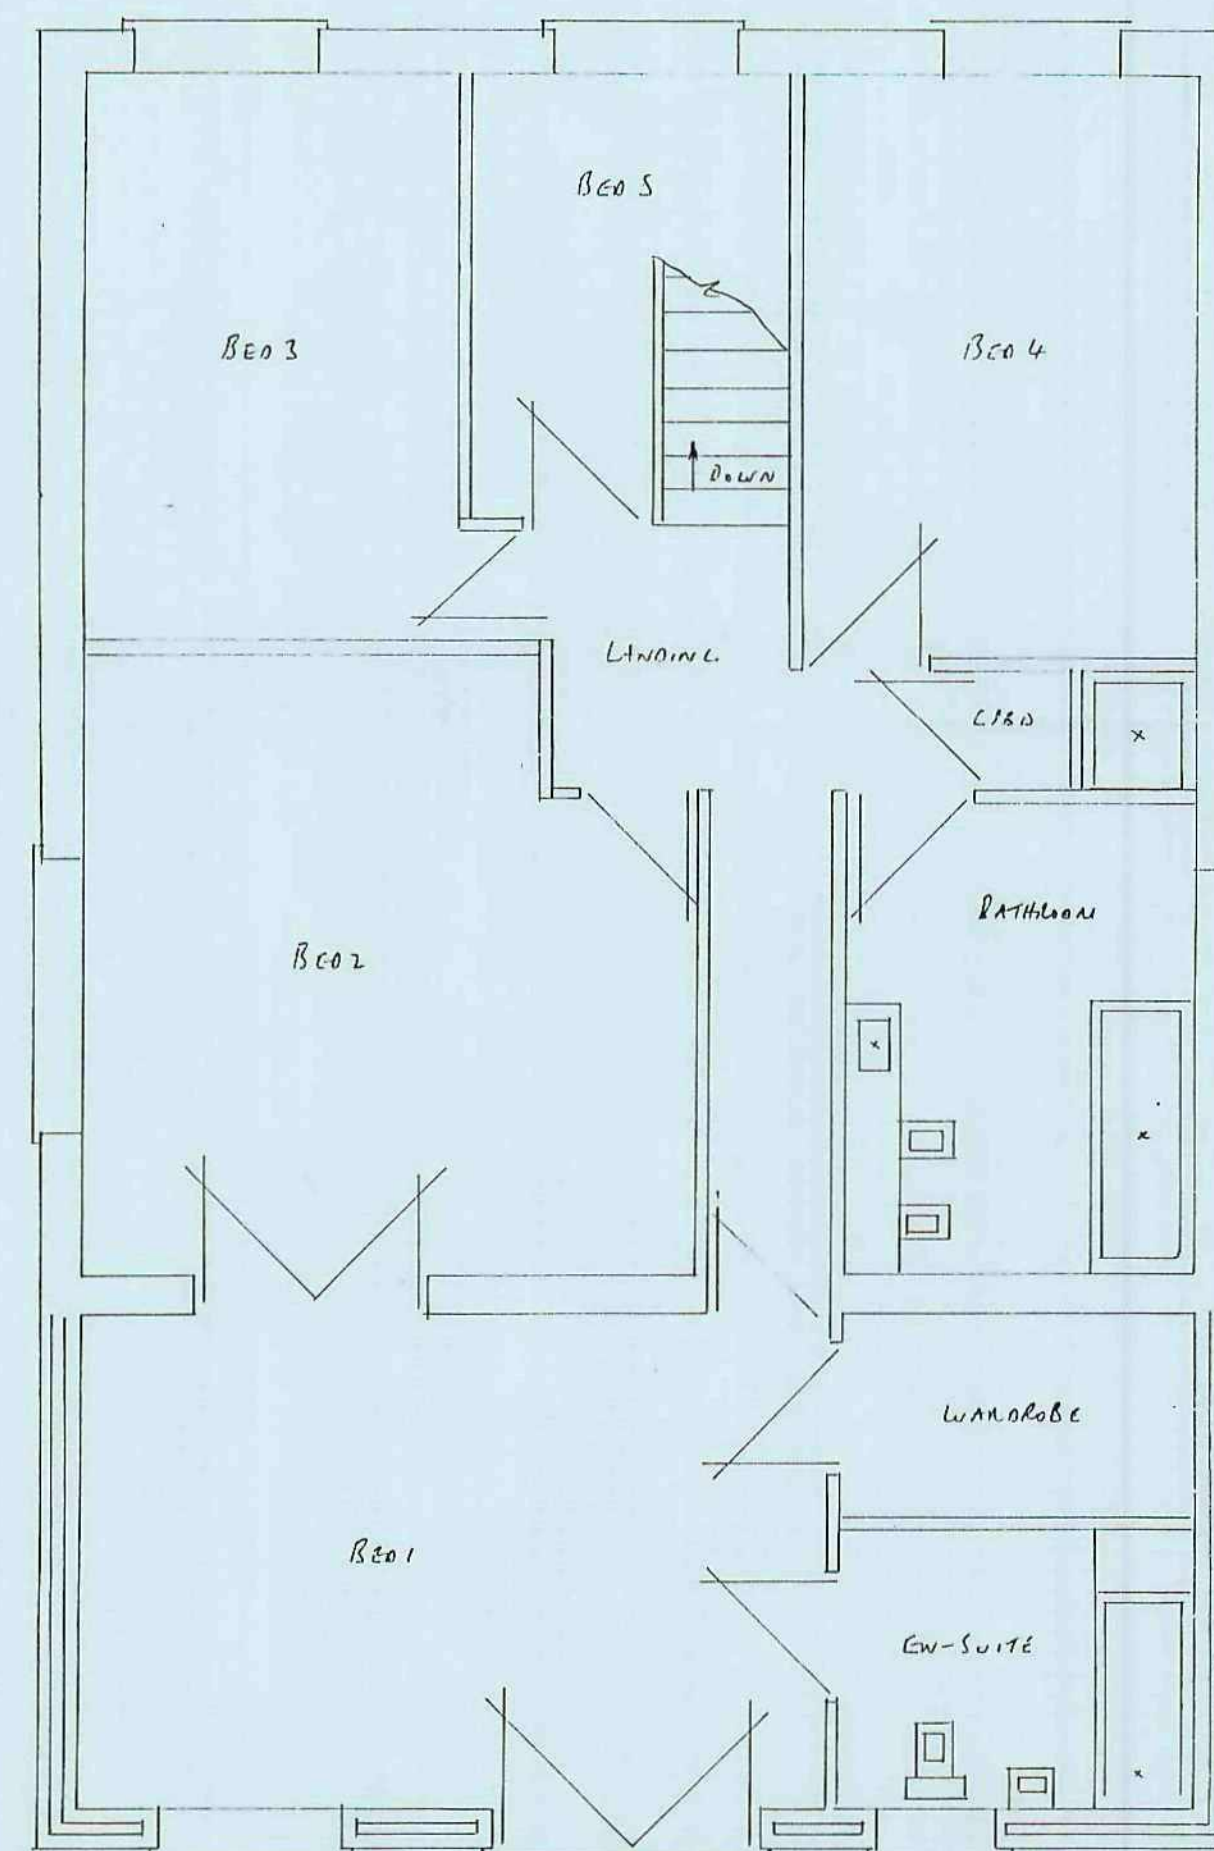


PROPOSED FIRST FLOOR PLAN

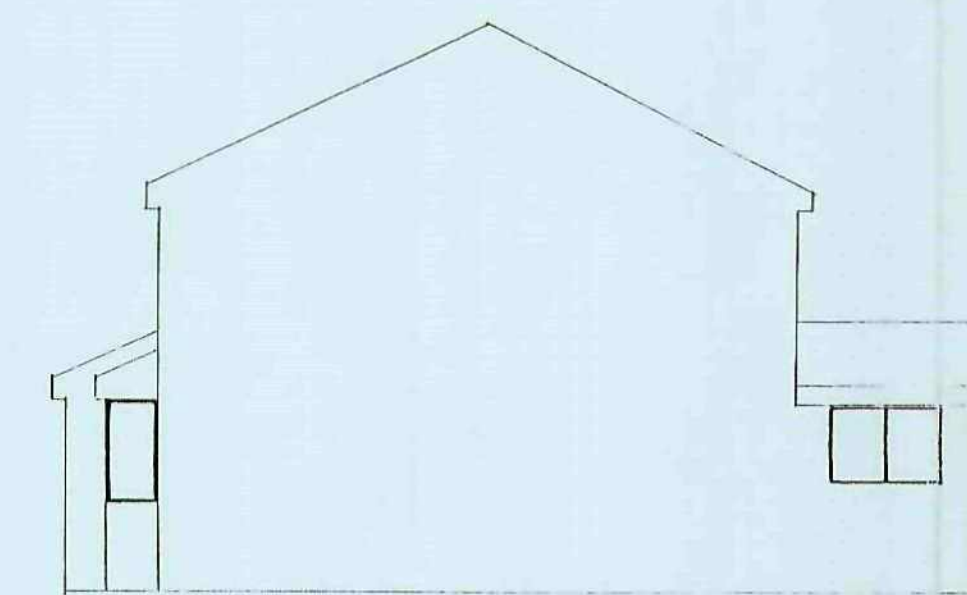


EXISTING SIDE ELEVATION

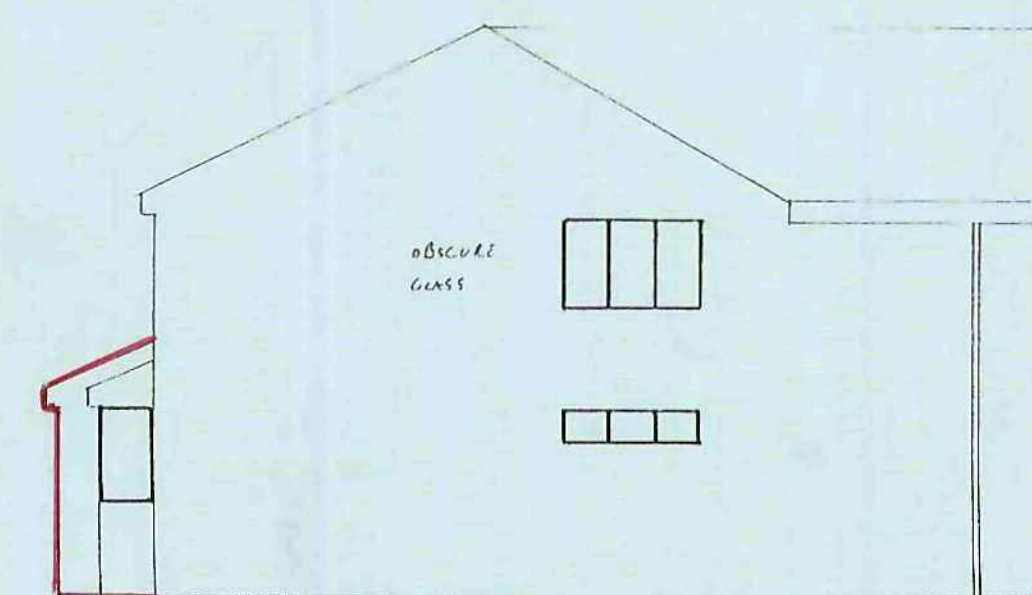


PROPOSED SIDE ELEVATION

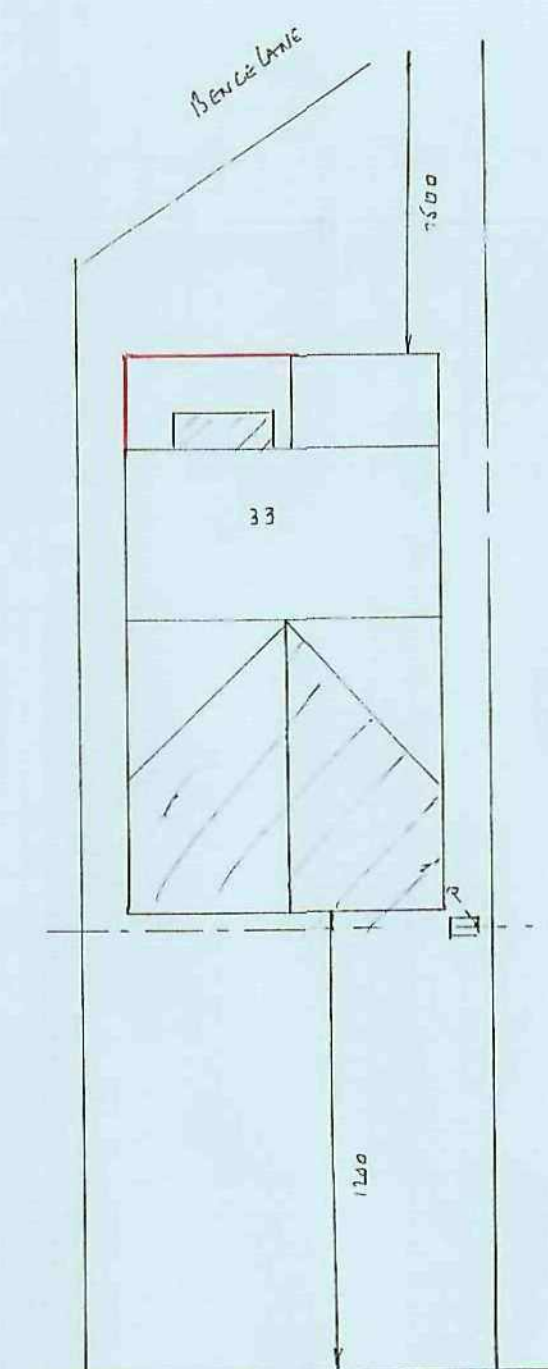

SITE PLAN SCALE 1:200

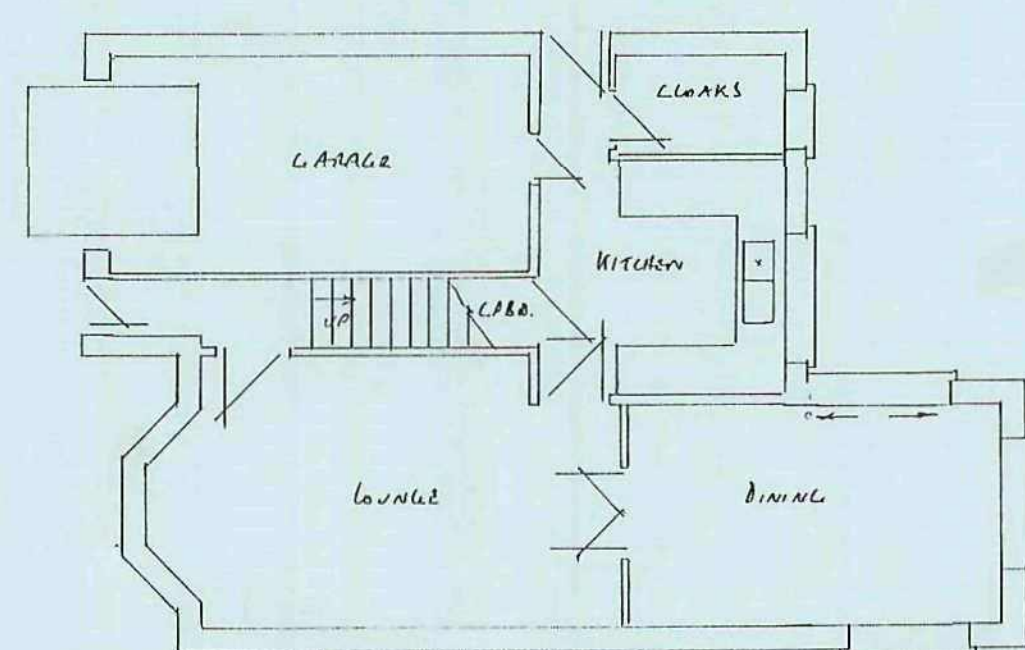

EXISTING GROUND FLOOR PLAN SCALE 1:100

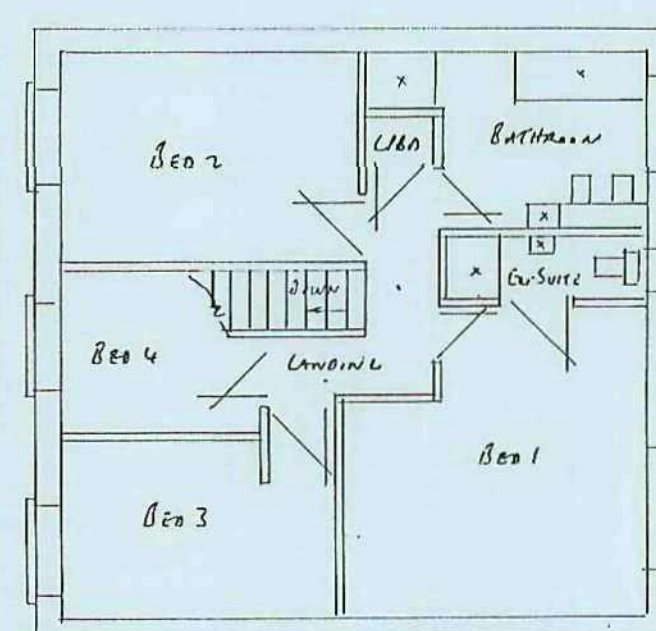

EXISTING FIRST FLOOR PLAN SCALE 1:100

* Revised plans for front of house
(previous Application number 2011/0625)

PROPOSED DOUBLE STAIR REAR EXTENSION + REAR PORCH FRONT EXTENSION
33 BENCE LANE
DARTFORD BOROUGH