




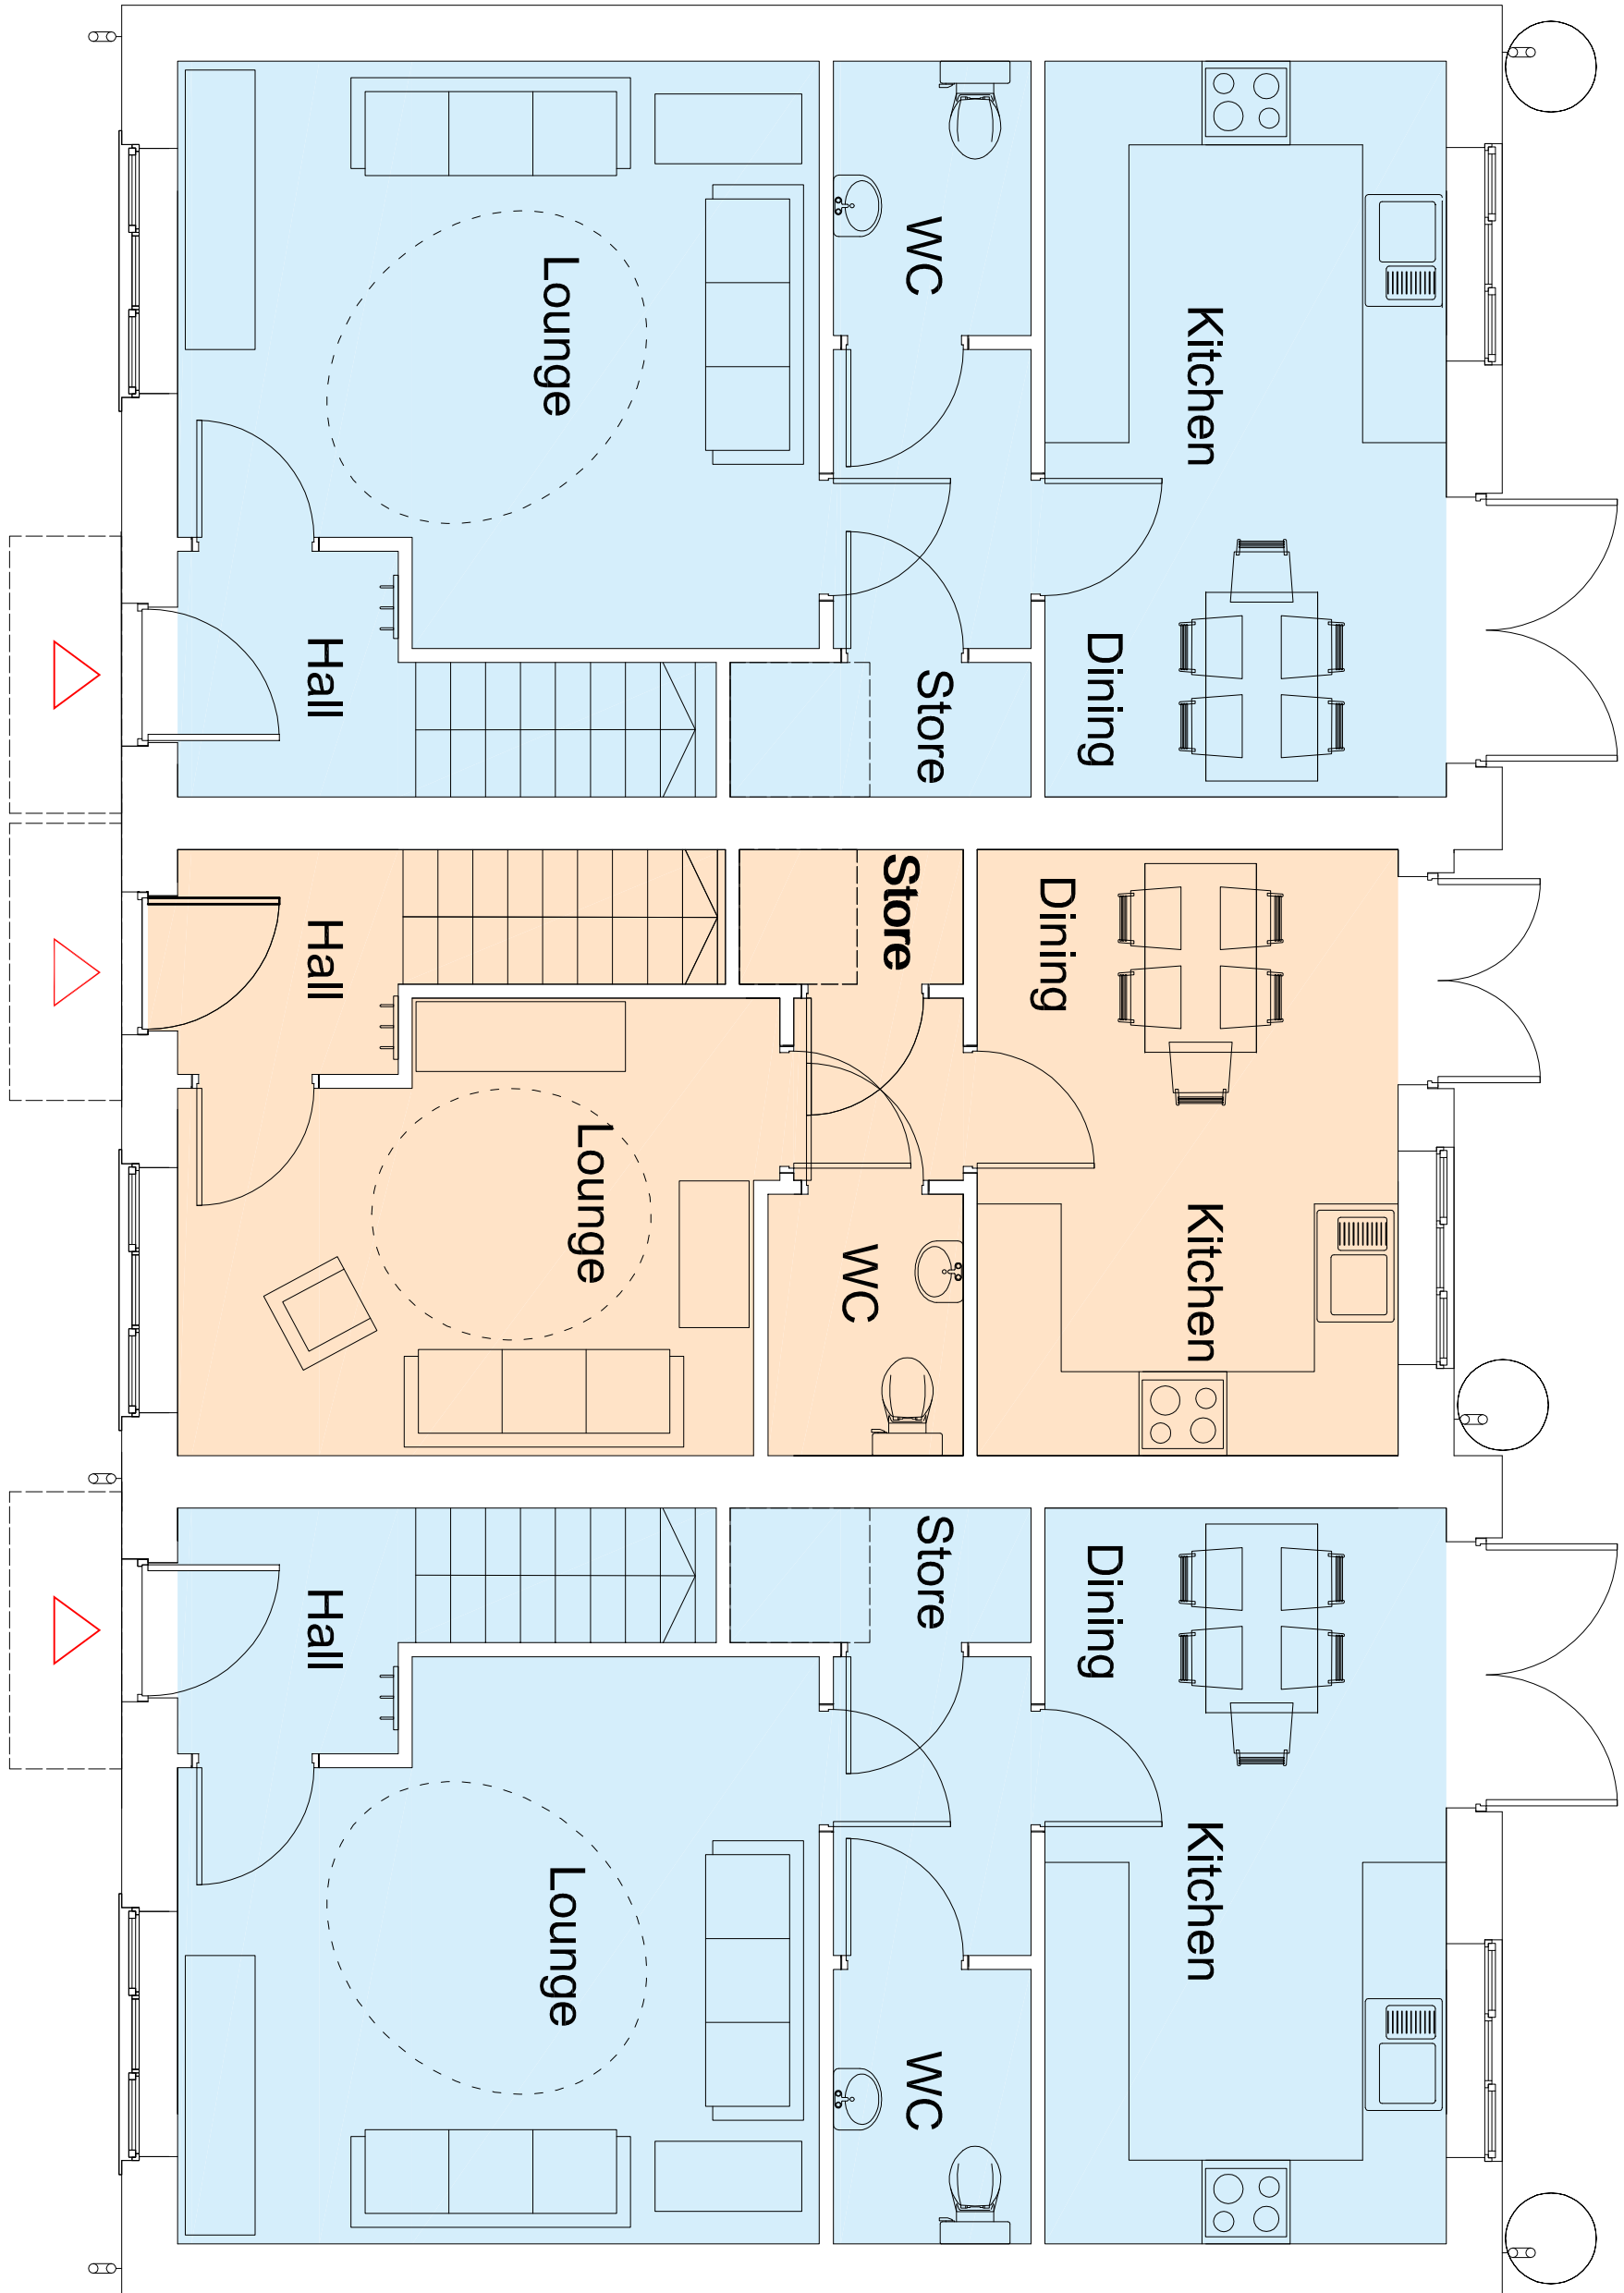




Type 3A 3B 5P / 2B 4P mix: Typical plans

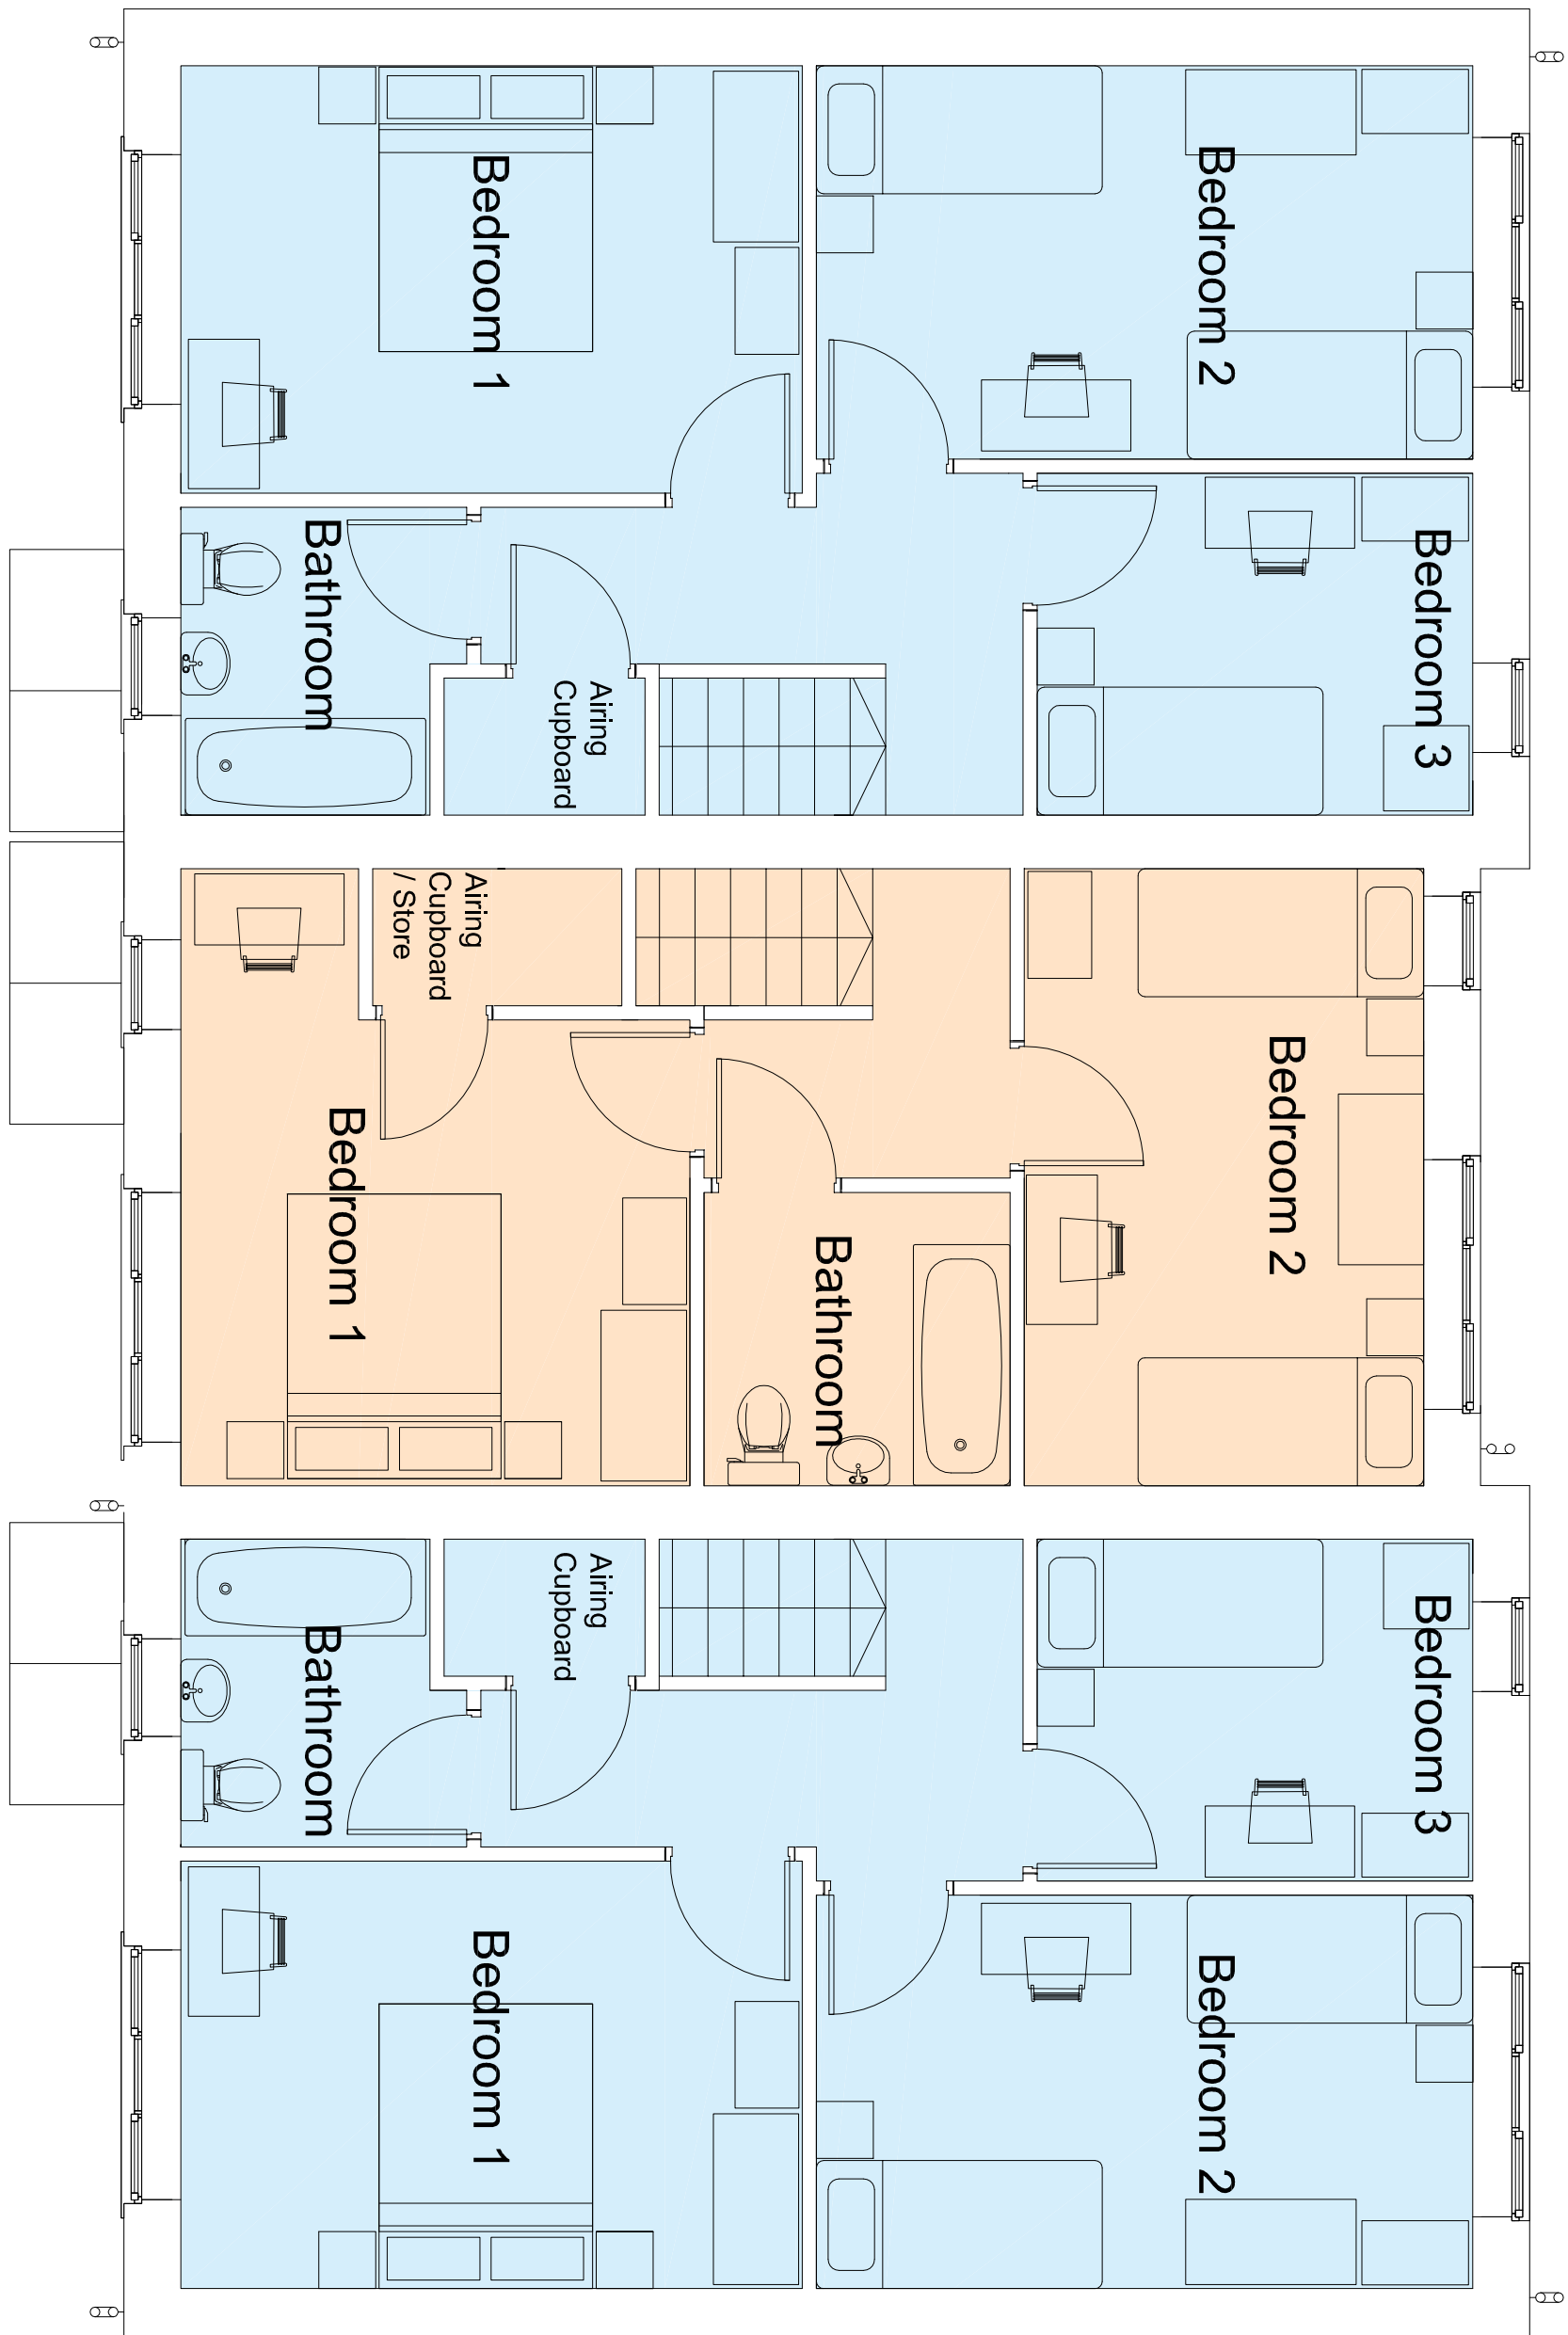

Type 3A 3B 5P / 2B 4P mix: Typical front and rear elevations

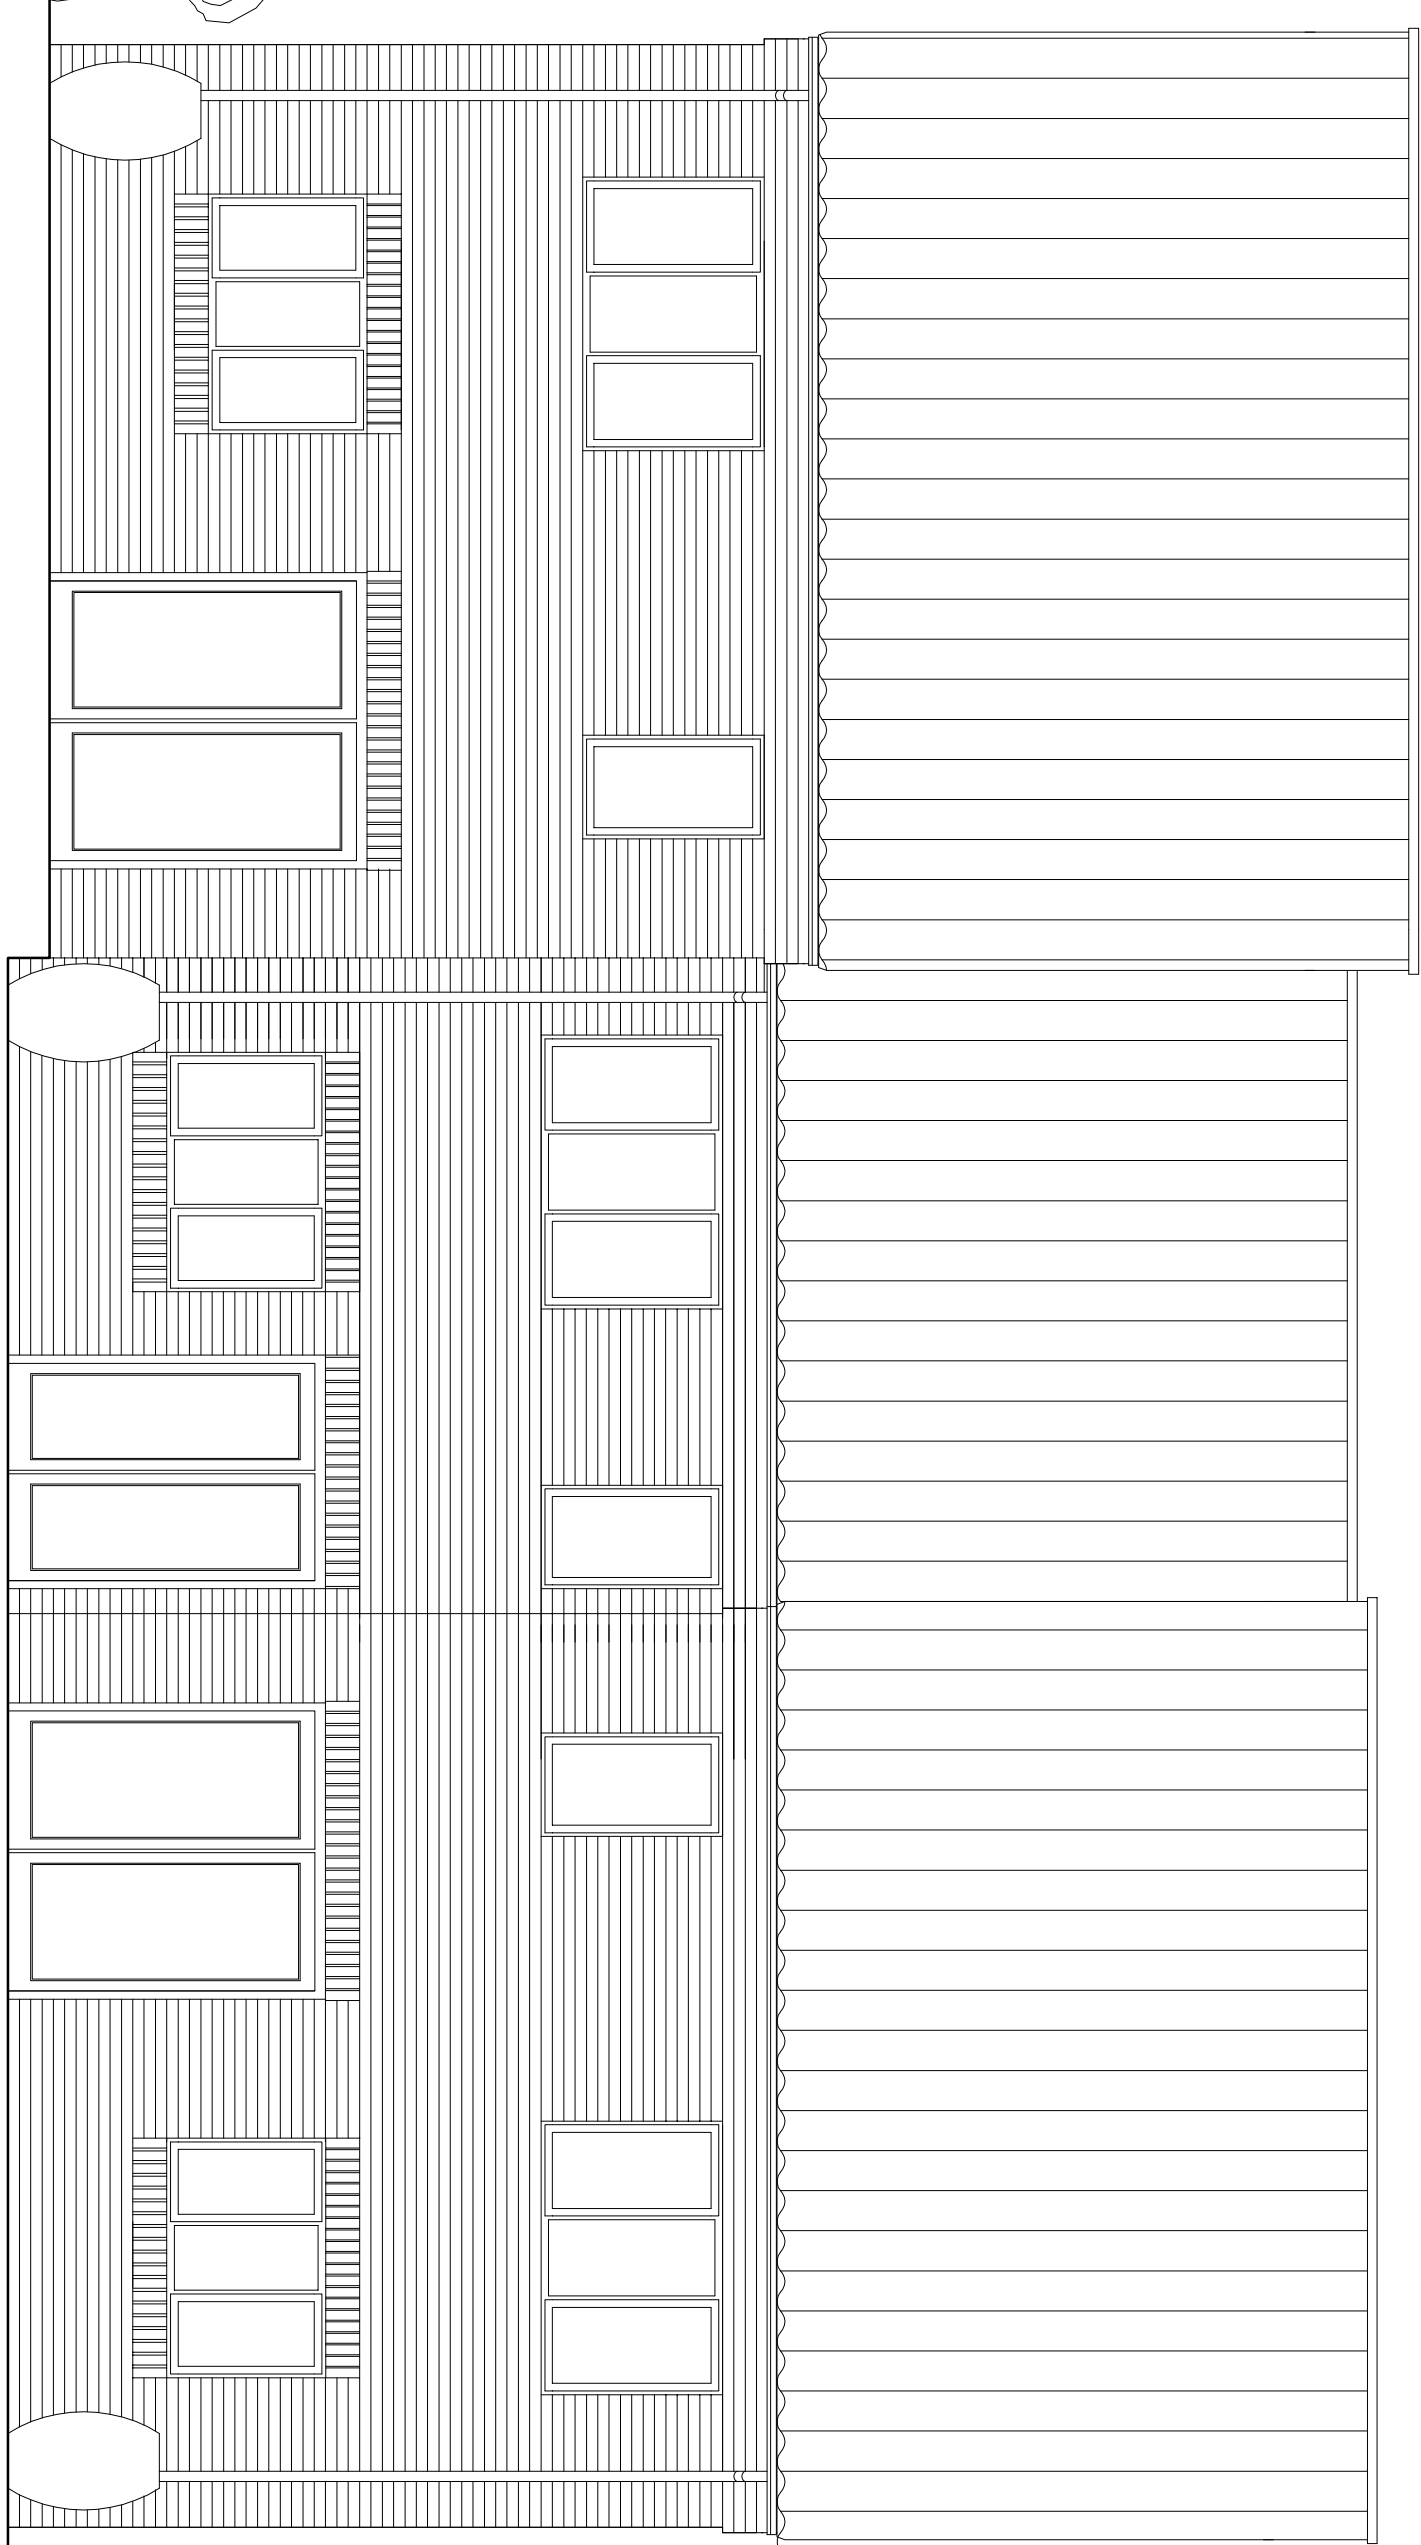

Type 3A 3B 5P / 2B 4P mix: Typical side elevation

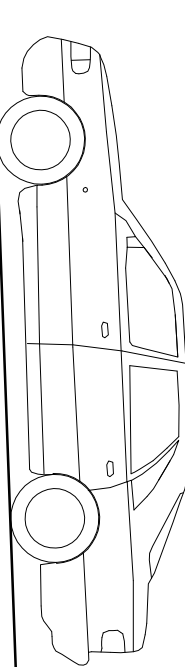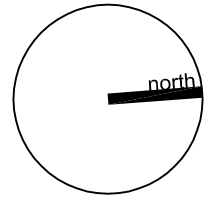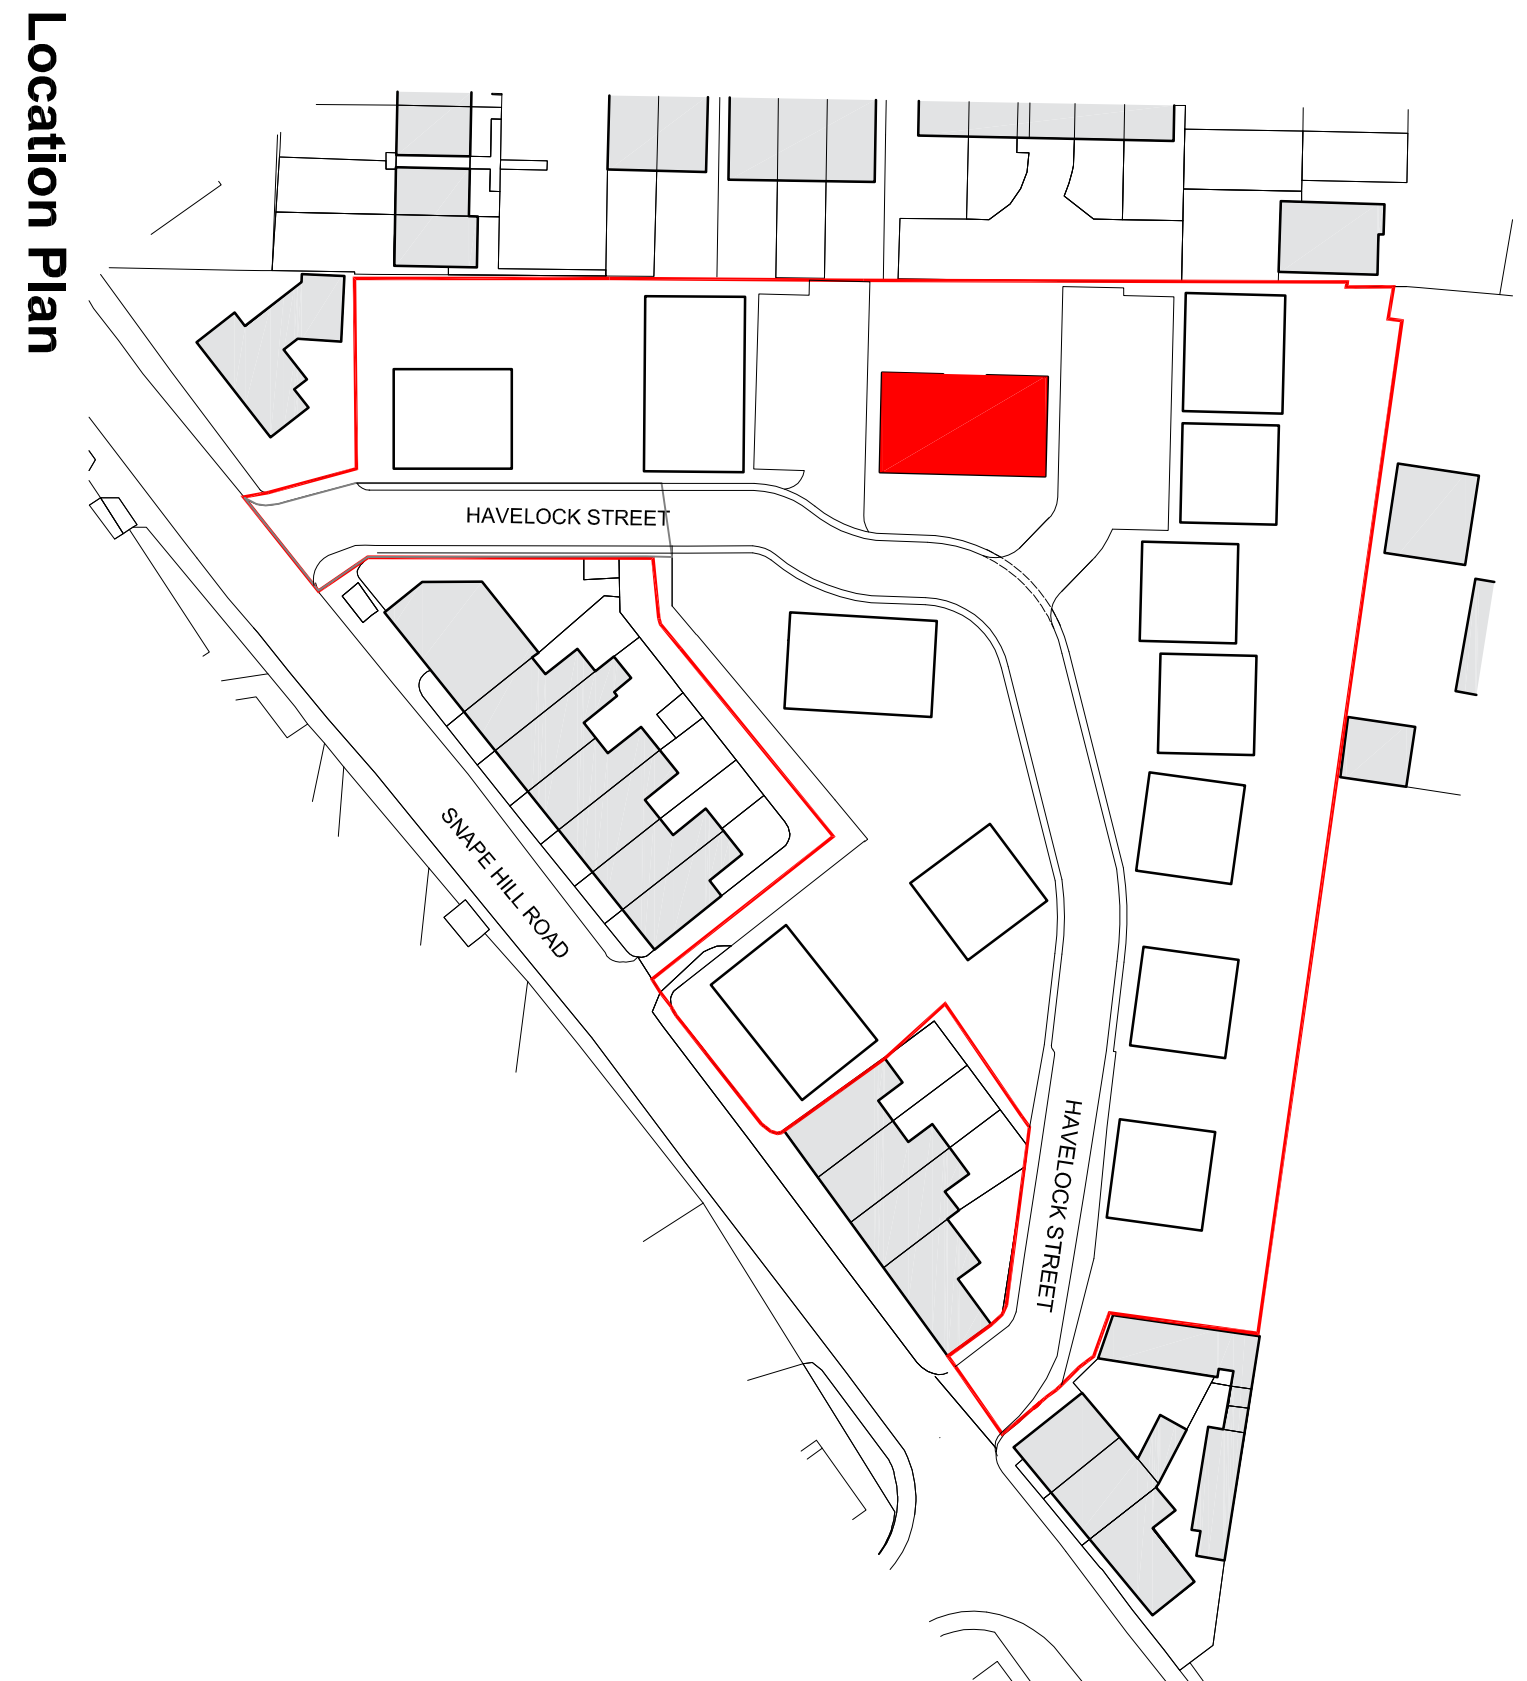

Materials Key

- Walls - Red brick with soldier course detail above some windows, cast stone above others
- Roof - Red panliles
- Windows - White uPVC
- Doors - White uPVC
- Boundary - Timber 'hit and miss' fencing to garden divisions with privacy screening over where required
Timber sleeper walls with galvanised steel supports for retaining walls



Robn Ashley Architects
CONSTRUCTION GROUP
102 Lady Street,
L1 0Y1 0S8 74601 L1 0Y1 0S8 8379
www.robnaashleyarchitects.co.uk



client: D.J. Atkinson Construction Ltd.
drawing: House types as proposed
Type 3A: 3B 5P x 2, 2B 4P x 1
drawing number: 14-041-16
revision: E (23-05-16)
date: June 15
scale: 1:50 @ A0 / 1:100 @ A2
original size: A0
issue: Approval
drawn: SAF
checked: DJU
This drawing may be scaled only for the purpose of obtaining approval.
Notice all dimensions are in mm and all dimensions are to centre of work.
© Robn Ashley Architects LLP
Approved by: Robn Ashley Architects, November 2015, 02119 021