




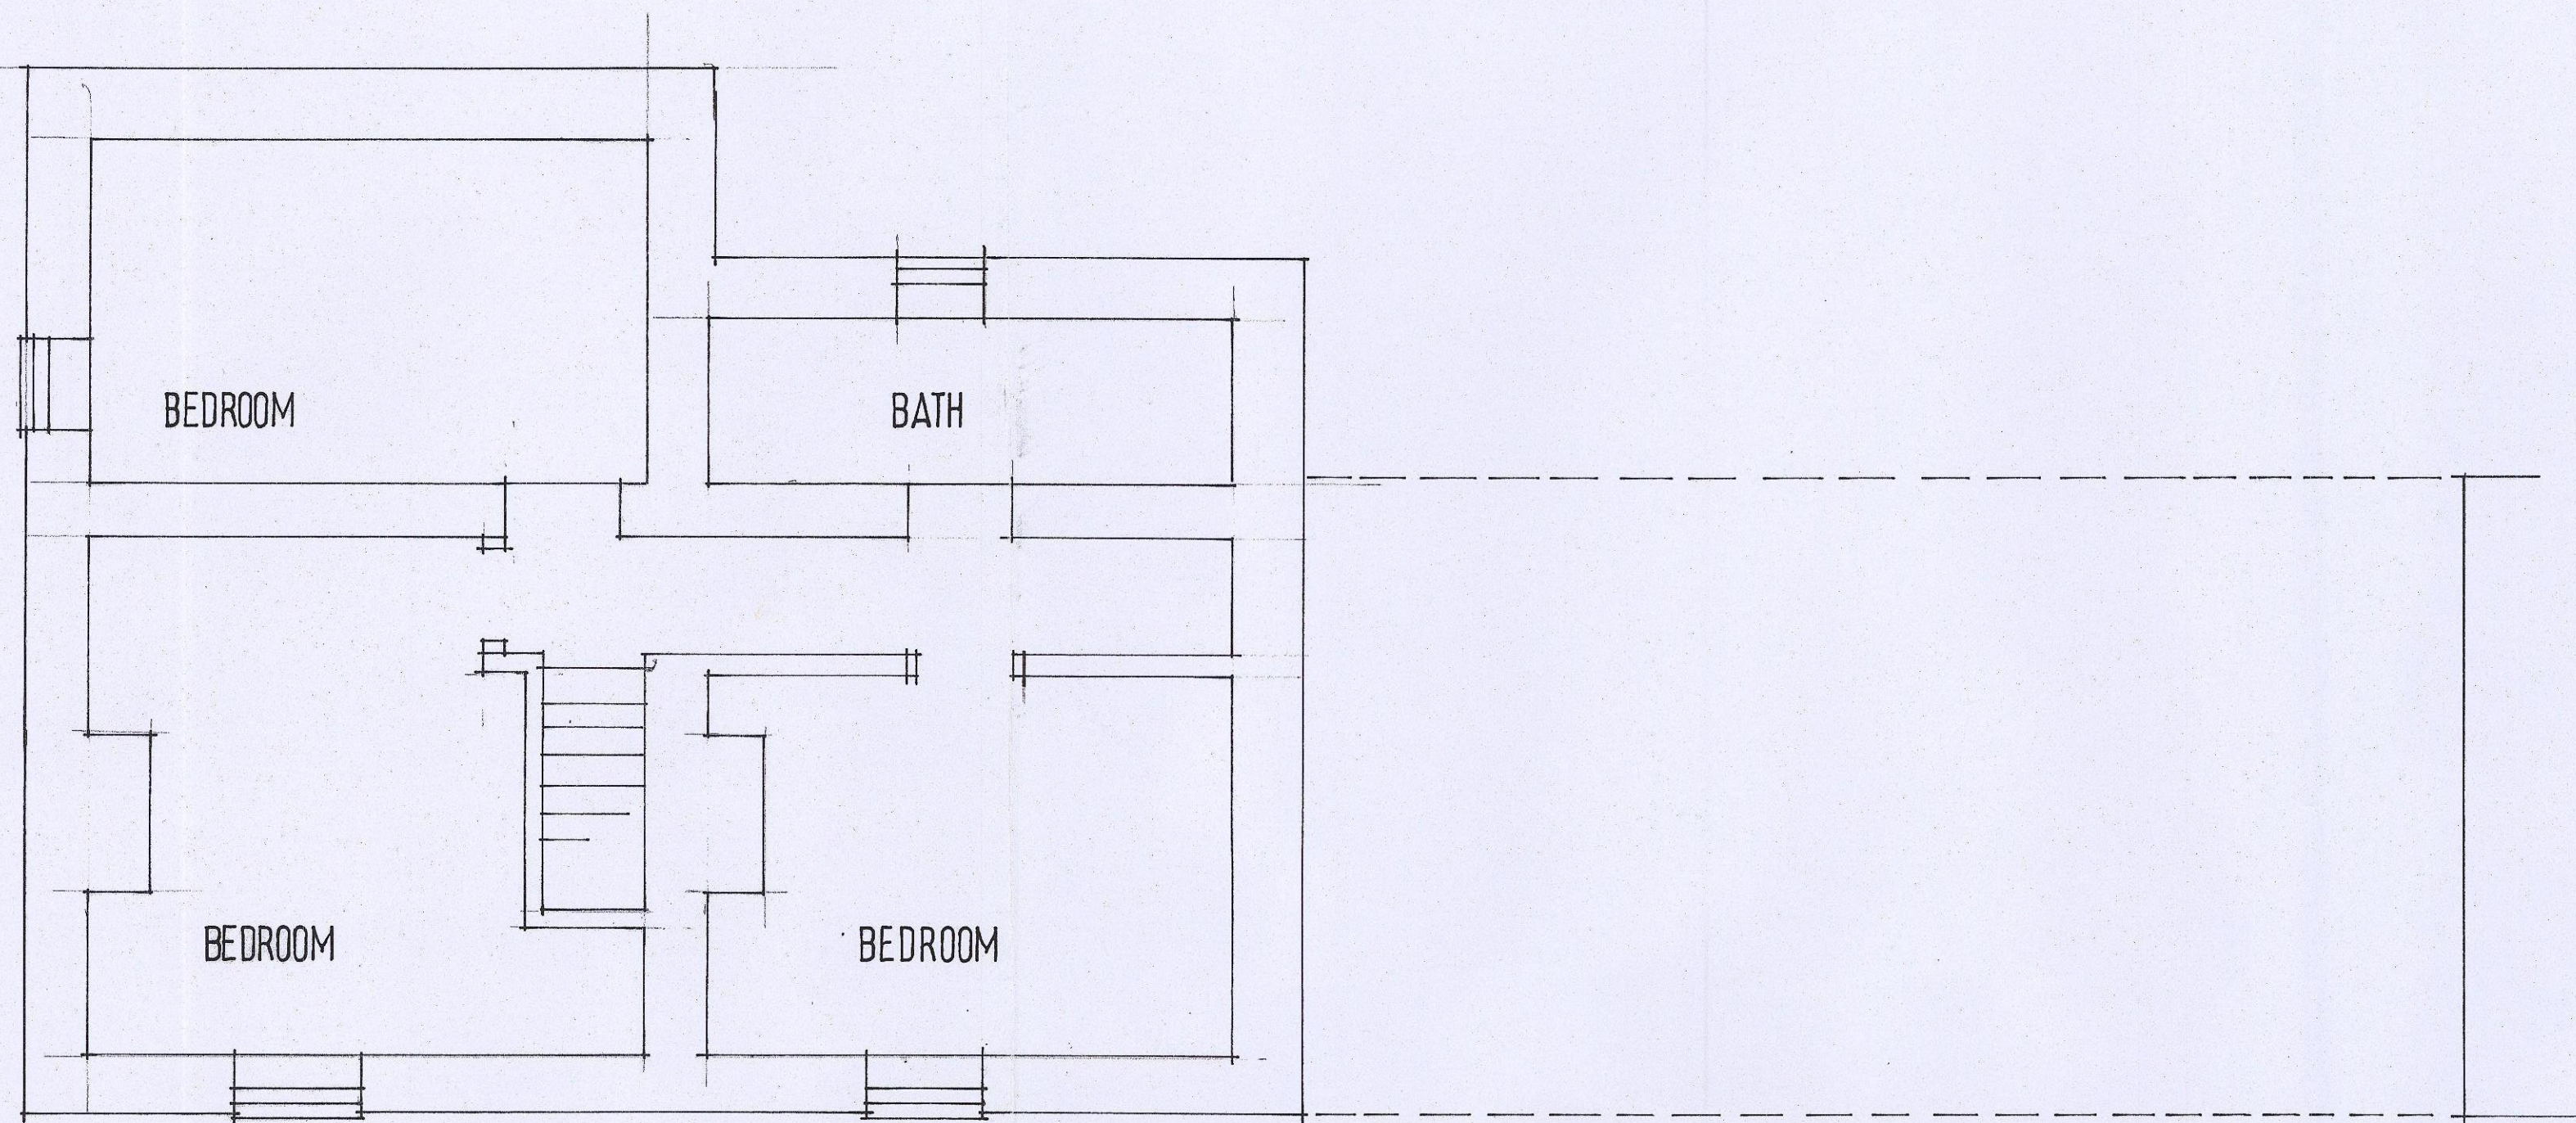


FIRST FLOOR

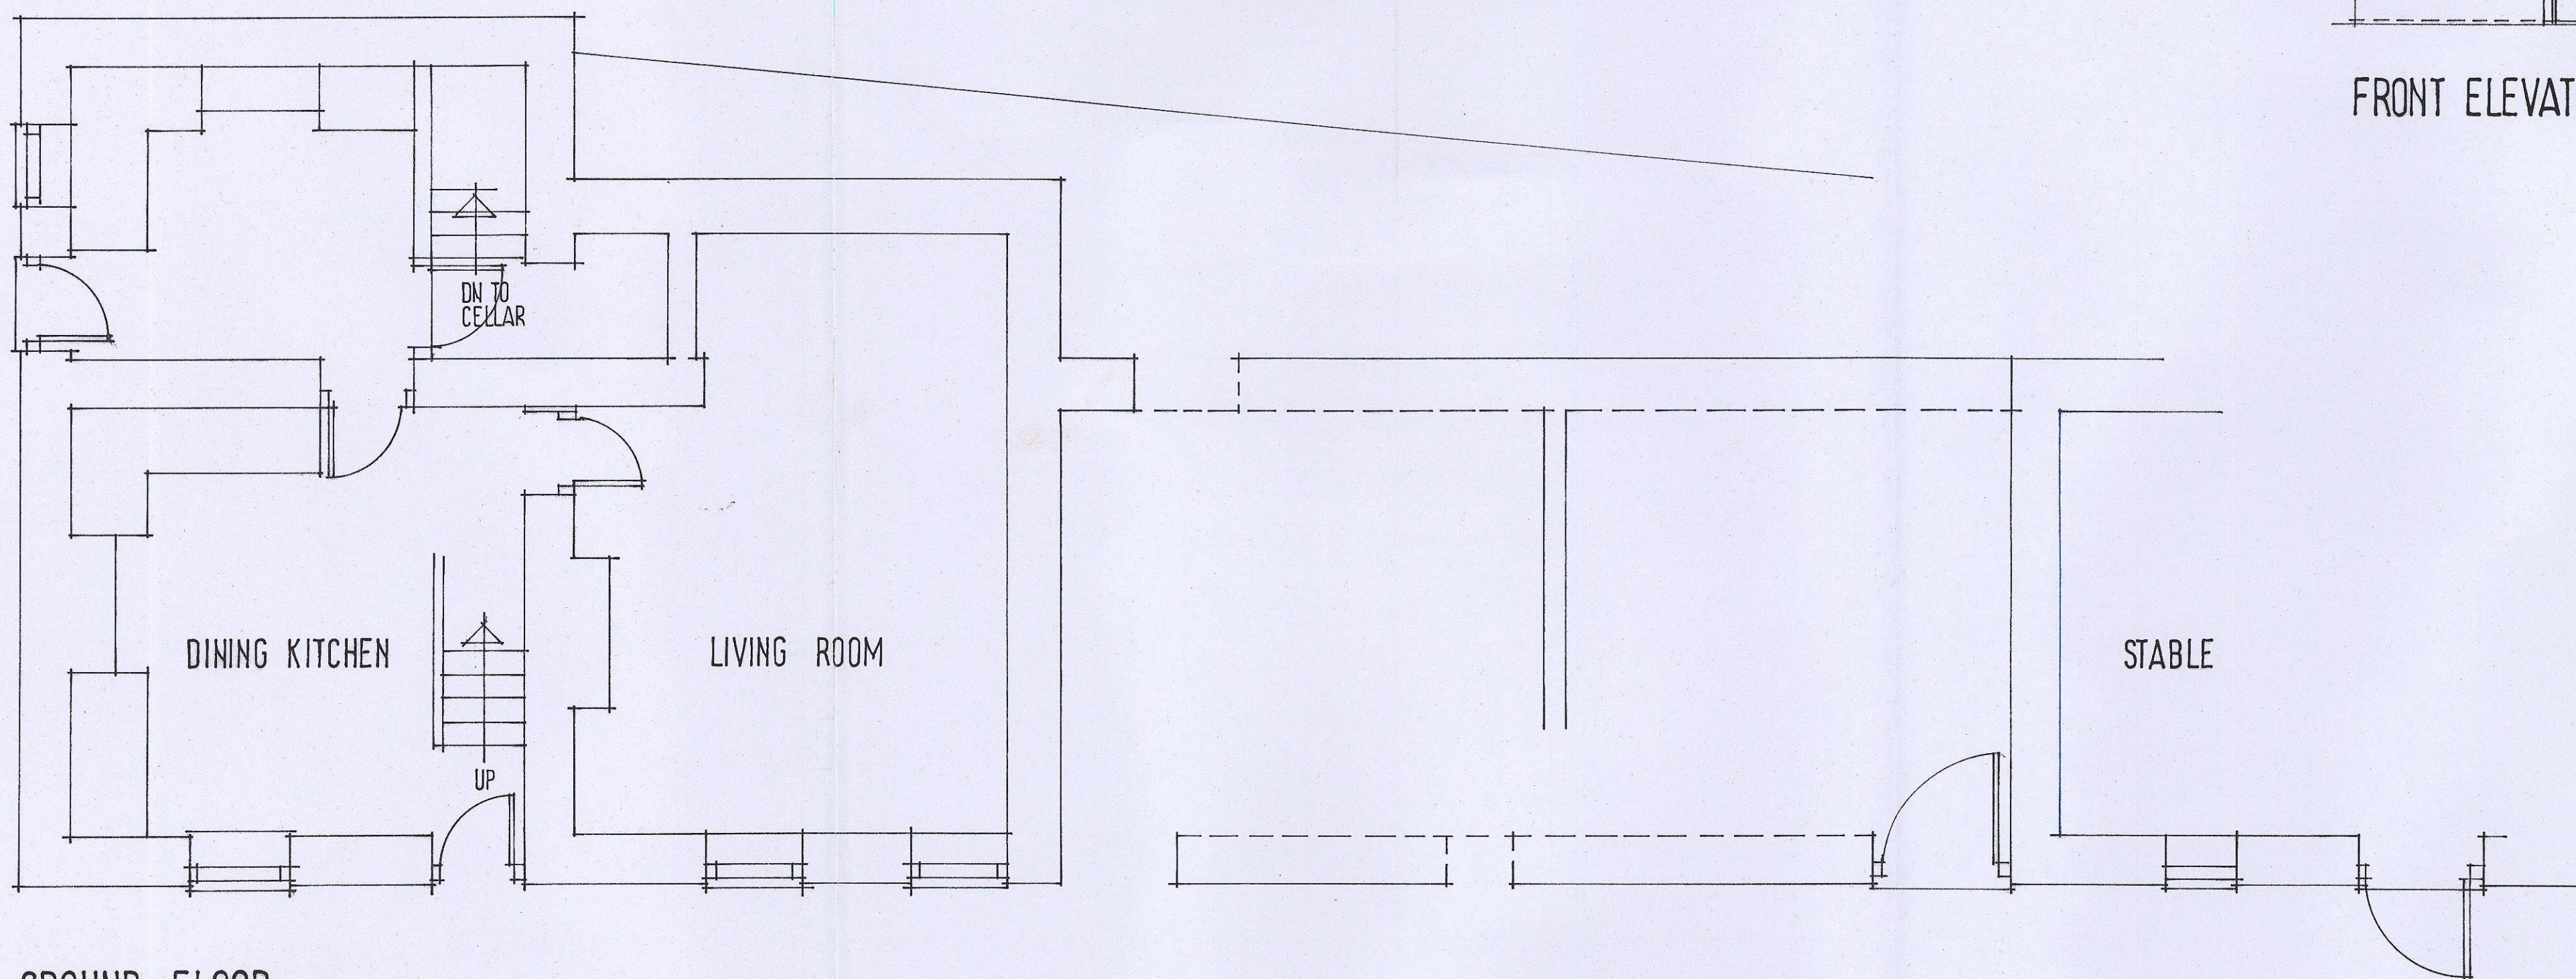



GROUND FLOOR

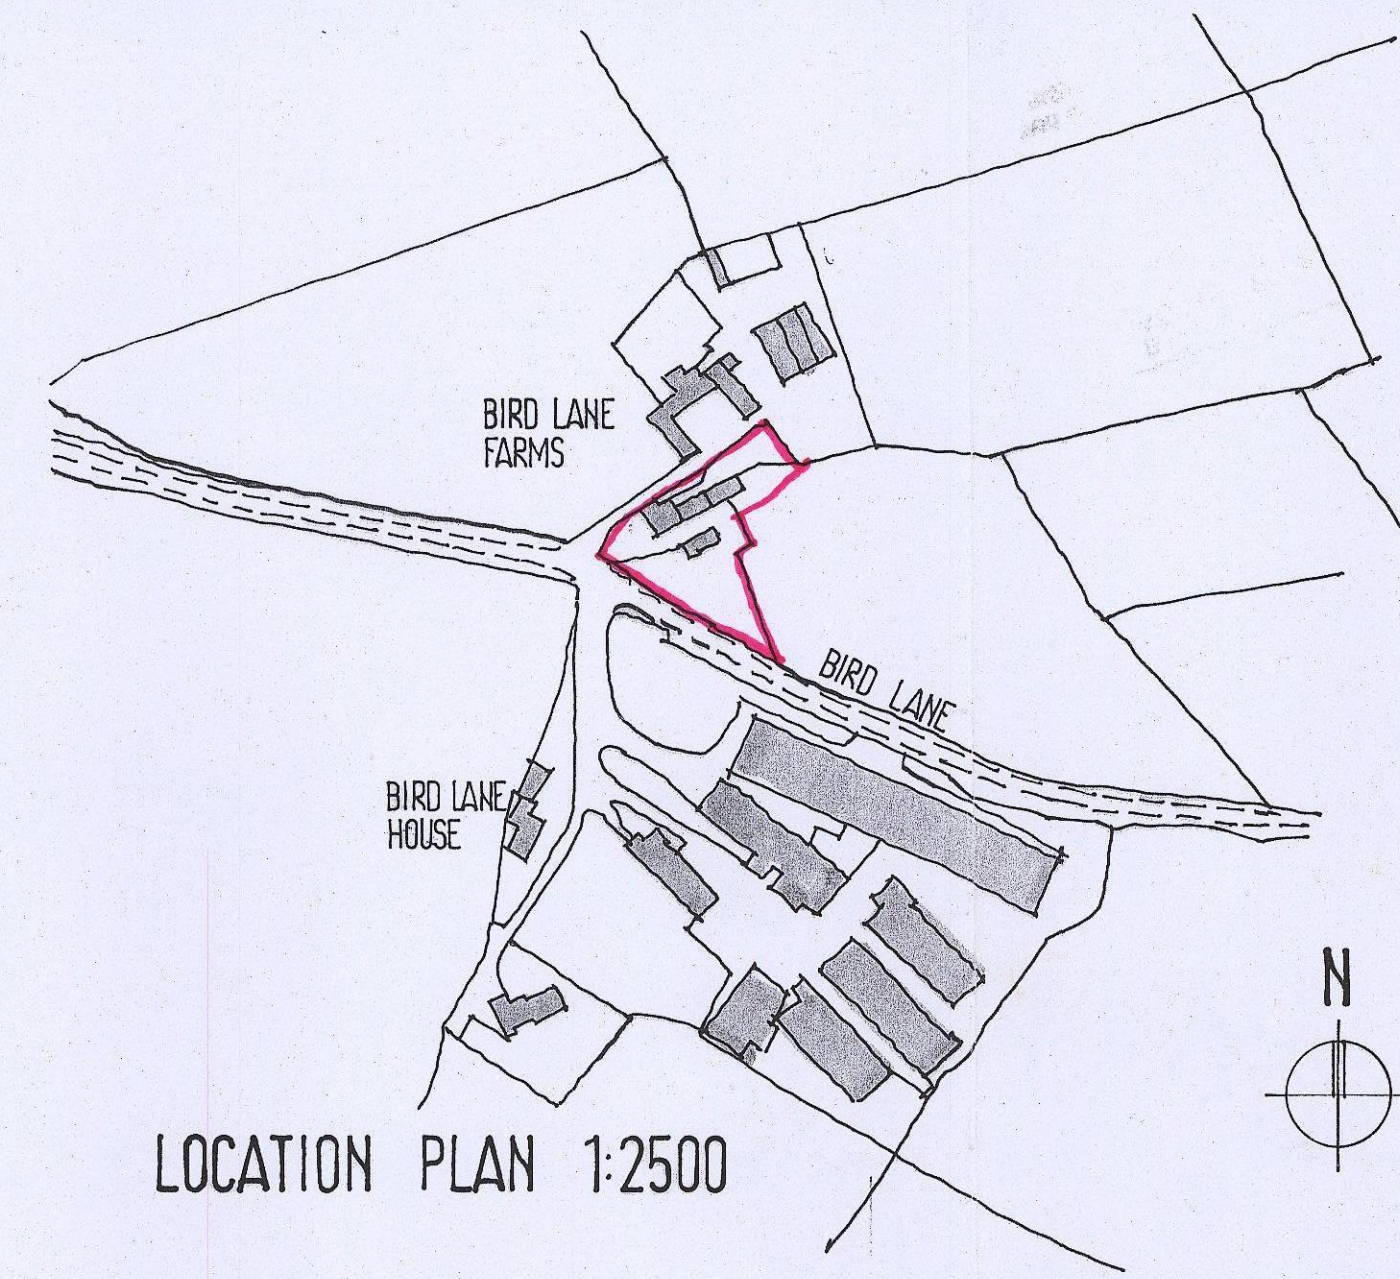

LOCATION PLAN 1:2500

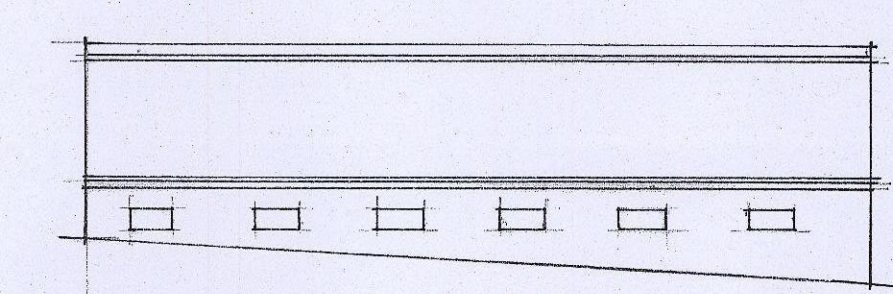

REAR ELEVATION

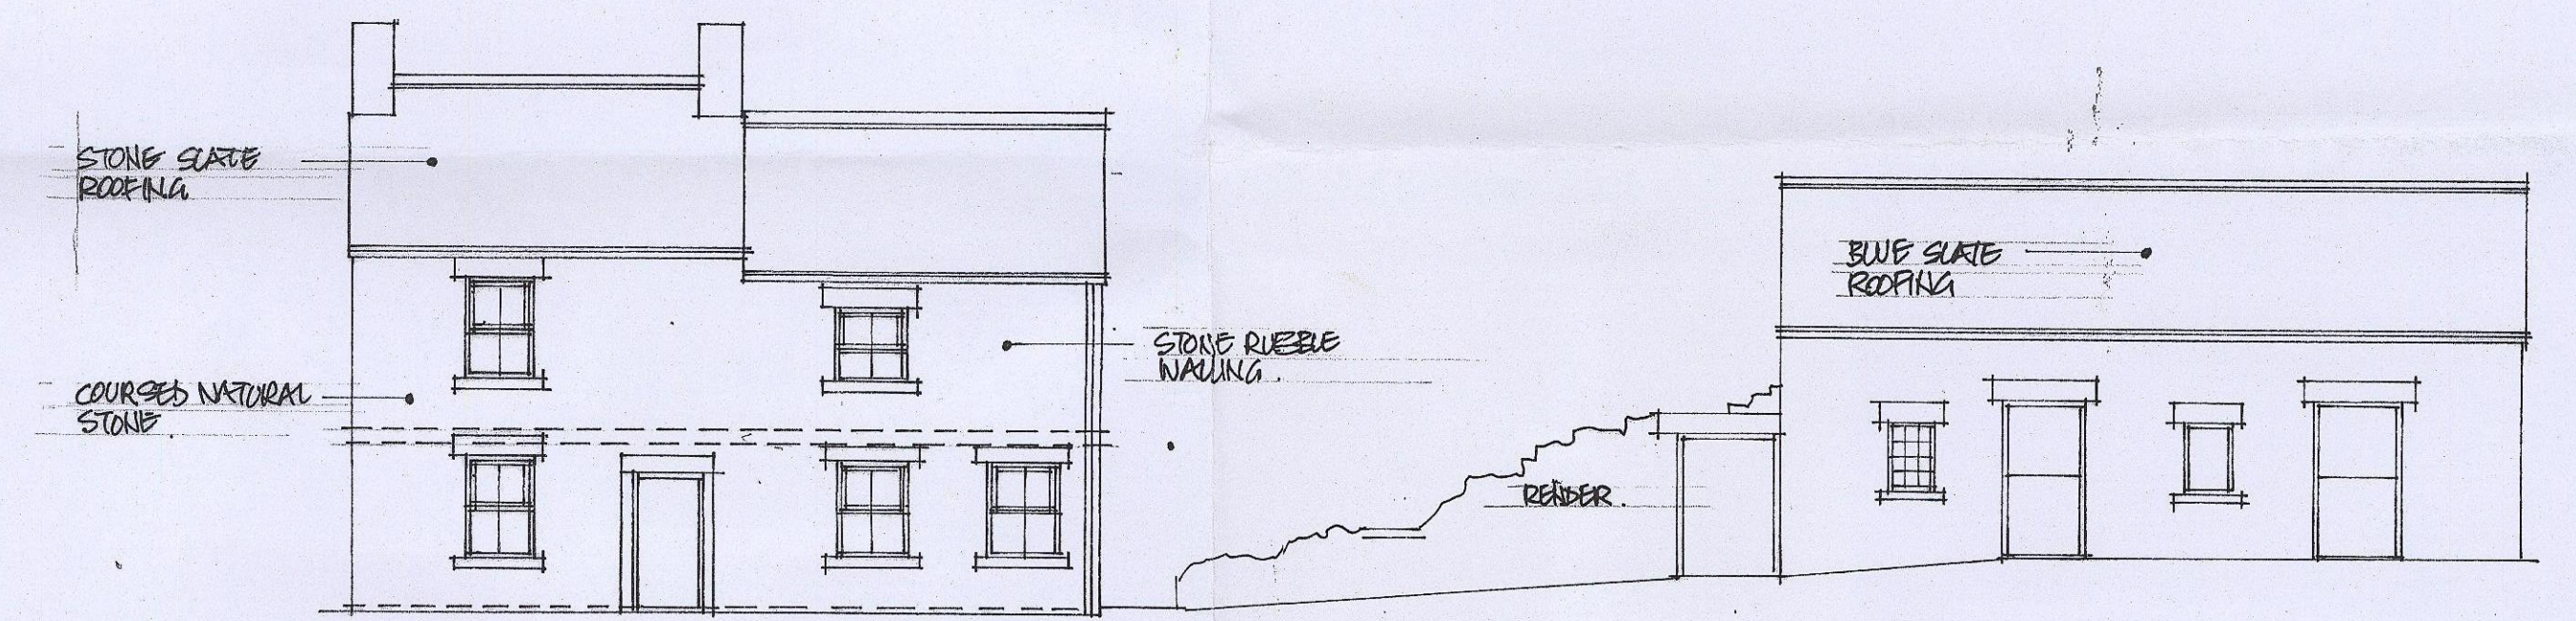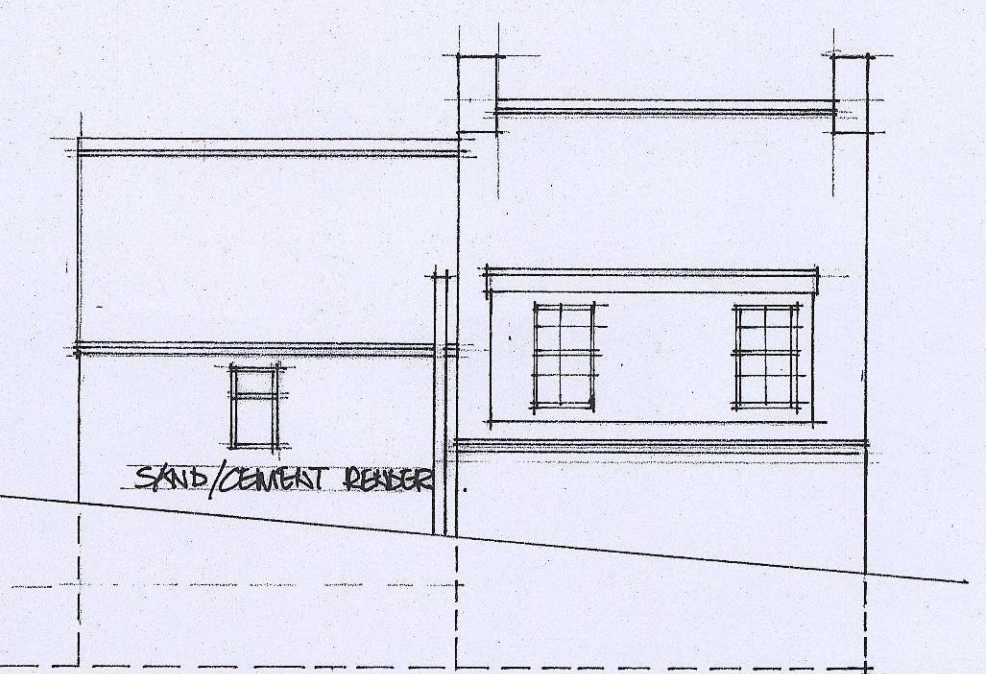

FRONT ELEVATION

Ref.	Revision	Date
Client		

THORNLEY TAYLOR EST. CO

Project
BIRD LANE FARM
BIRD LANE
OXSPRING

Title
SURVEY

Scale: 1:50 1:100 Drawn: SL
Date: APRIL 10 Drawing No: Q/20/1



BUILDING DESIGN SERVICES
15 Hunters Avenue Barnsley S70 6PL
TEL: 01226 733224

