



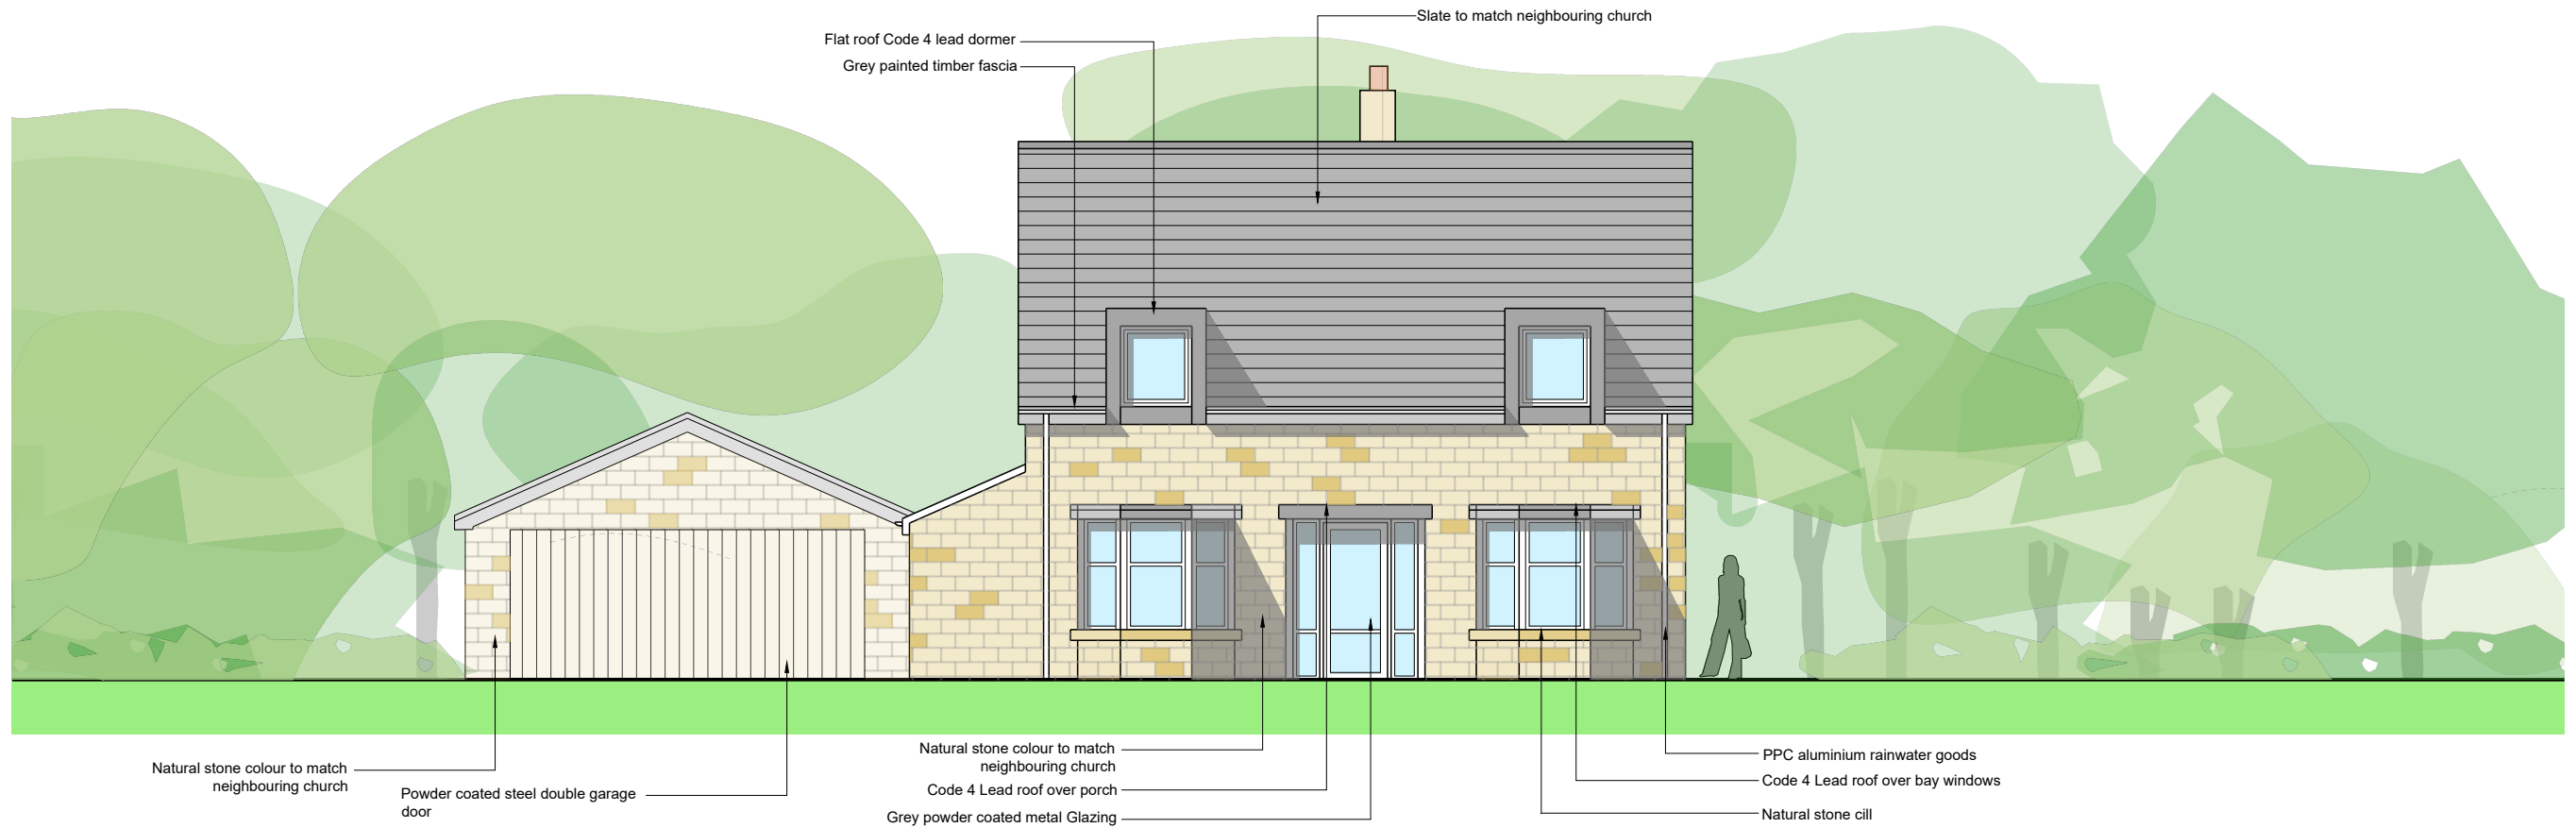

WEST ELEVATION

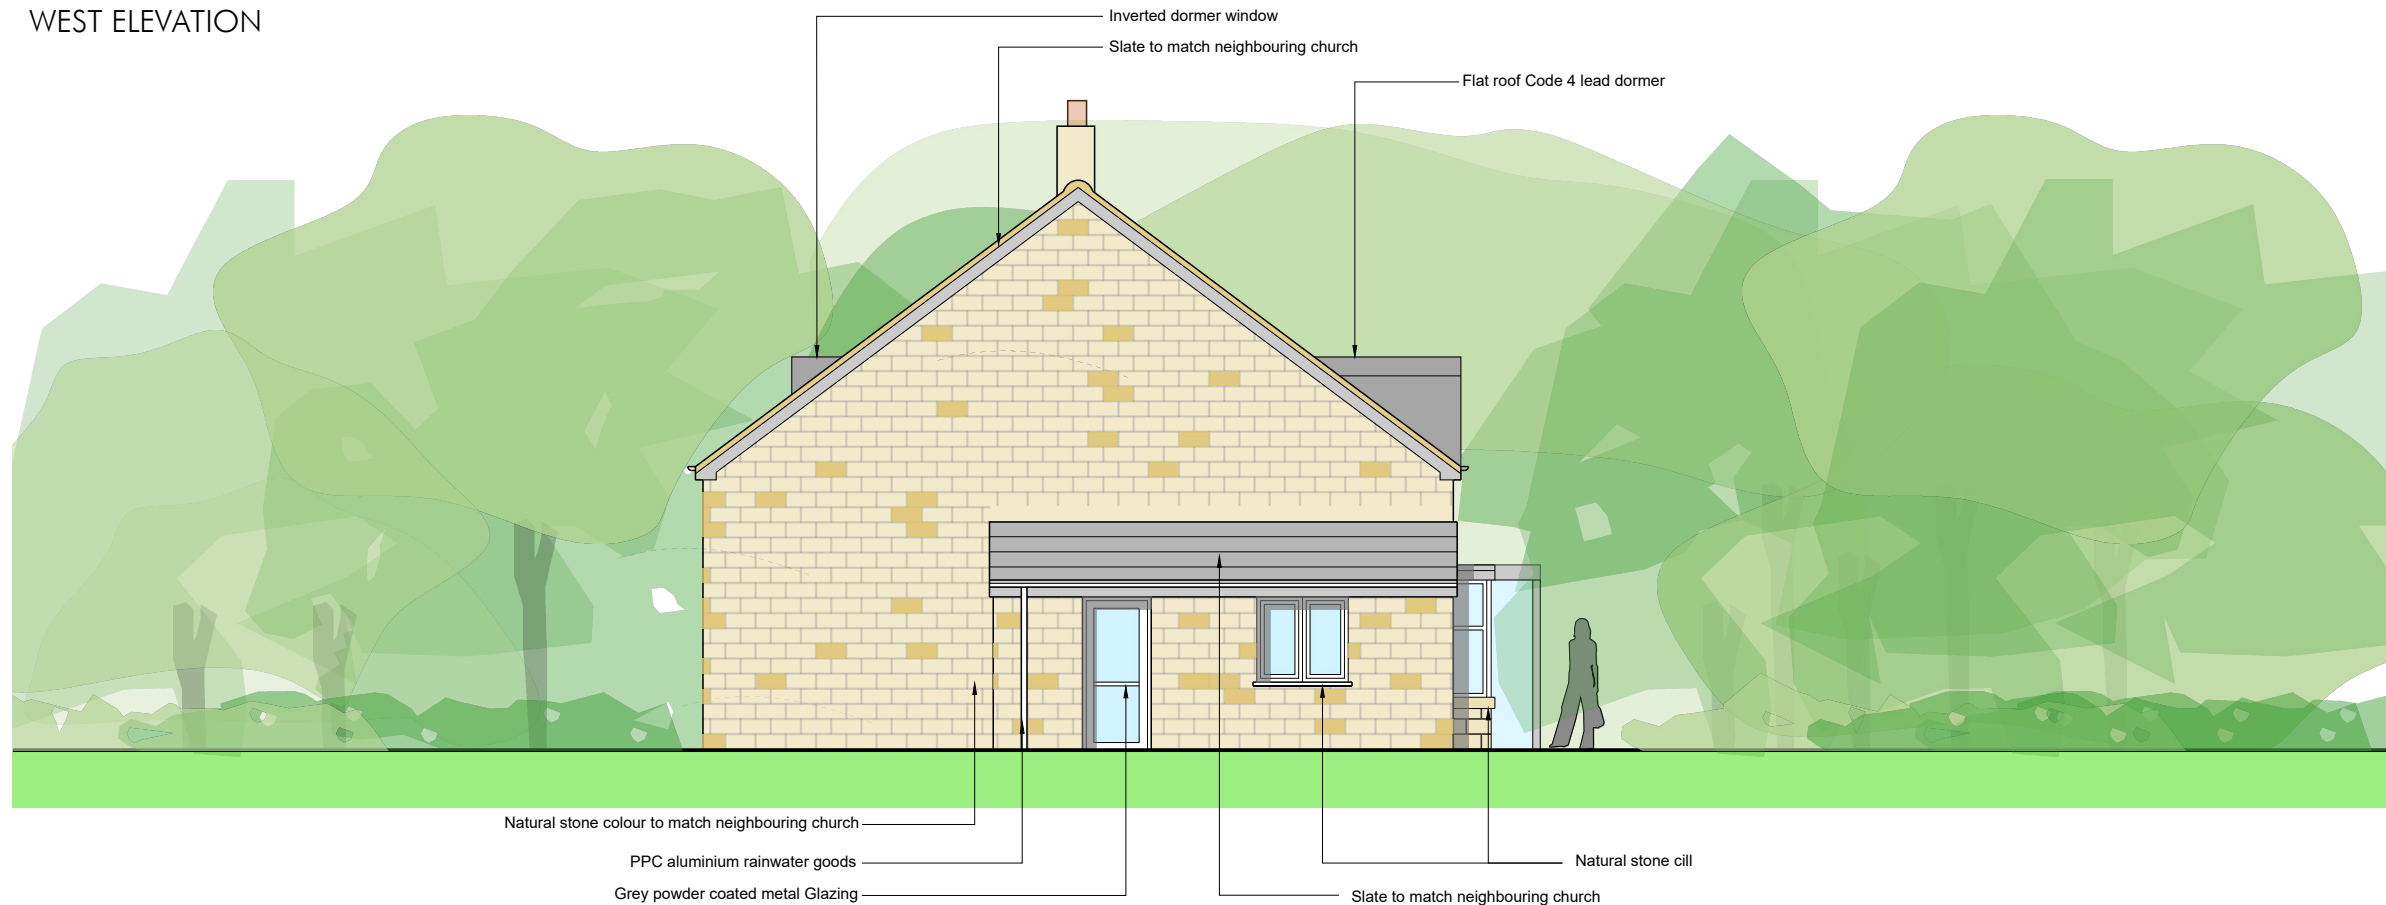

NORTH ELEVATION

0 1 2 3 4 5 6 1:100

date
JULY '22
scale
1:100@A3
drawn
DL

project name
**EAGLES RISE INTERNATIONAL
HIGH HOYLAND, NR BARNLEY**
drawing title
PROPOSED ELEVATIONS

project number
ERB.21
drawing number
150A

