



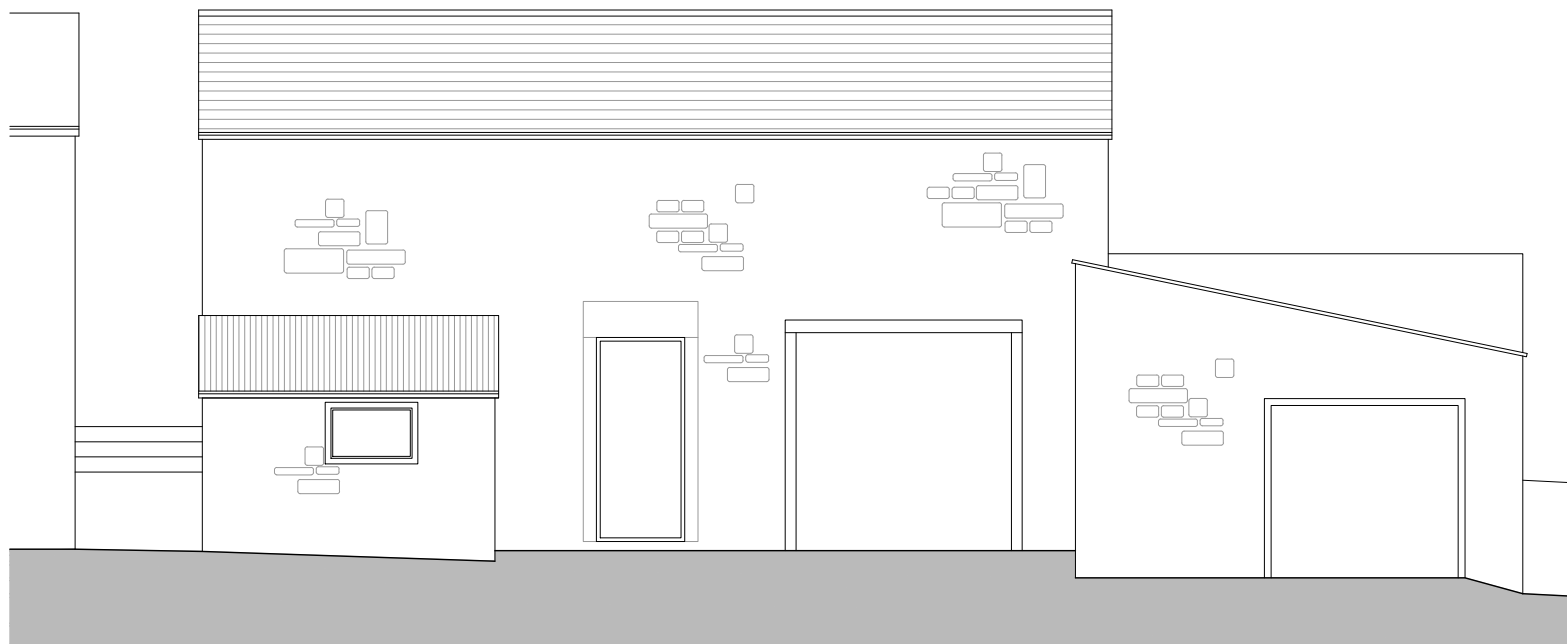


EXISTING SOUTH ELEVATION

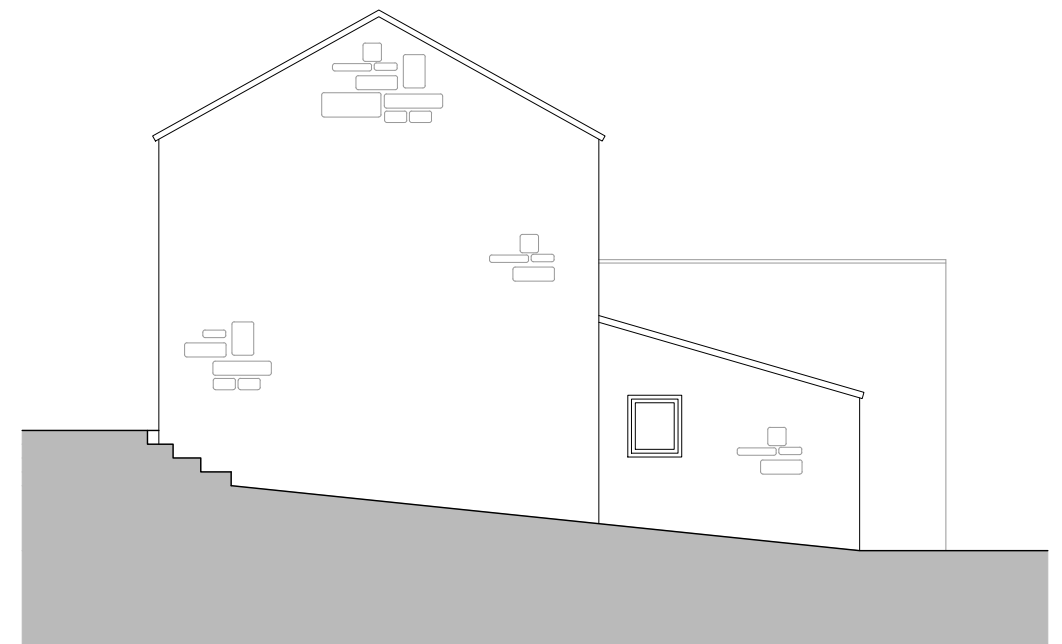


73.00 DATUM

EXISTING WEST ELEVATION

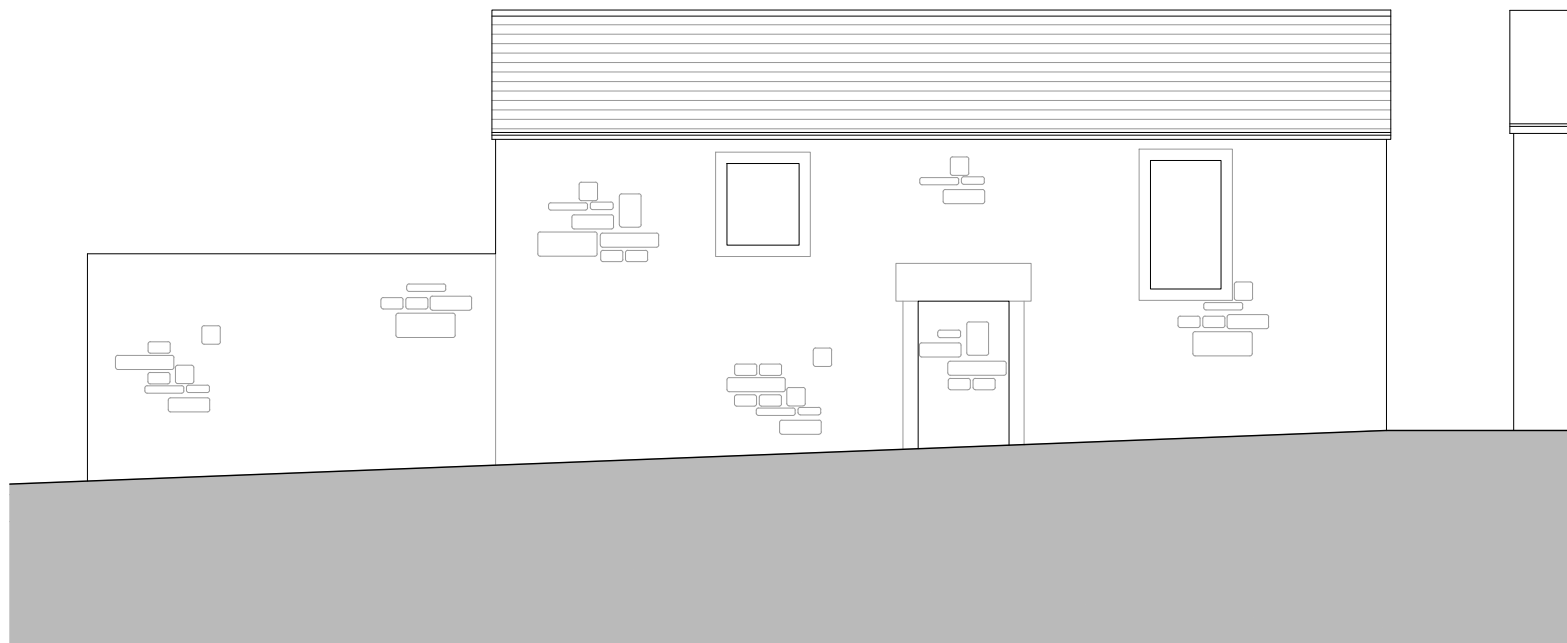

EXISTING NORTH ELEVATION

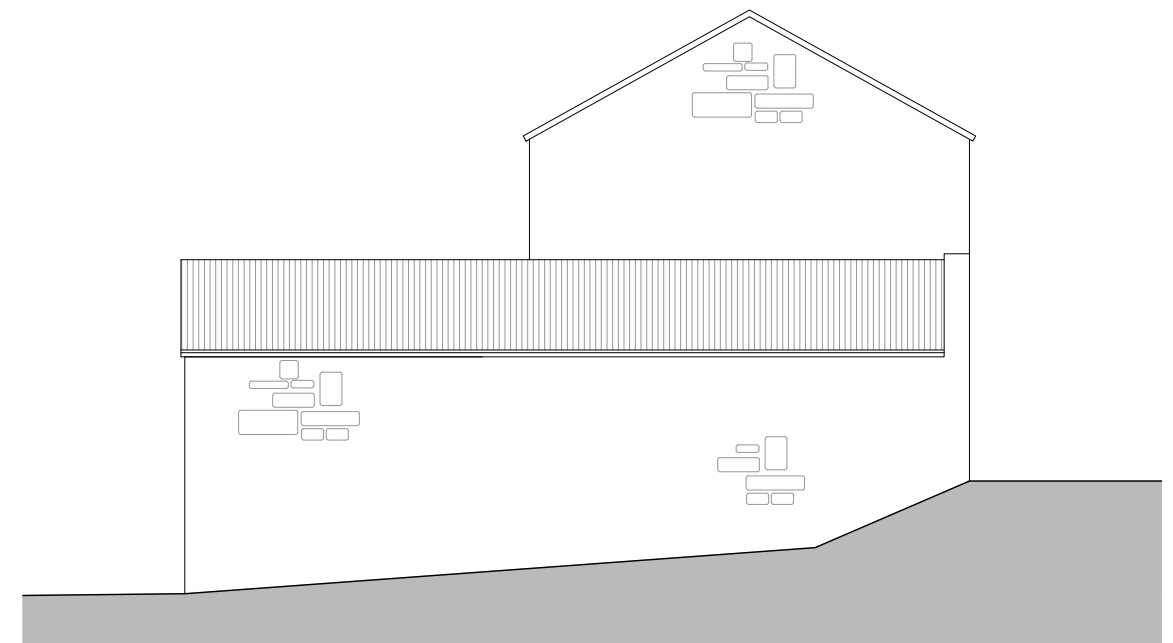

EXISTING EAST ELEVATION

 Prism Agriculture Ltd	Project Address Hill End Farm, Hill End Road, Mapplewell, Barnsley					
	Client Mr P Needham					
	Drawing Existing Elevations					
DRAWING NO. 259-07-03	SCALE 1:100 @ A3	DRAWN AR	CHECK TW	DATE June 2022	REVISION ---	