




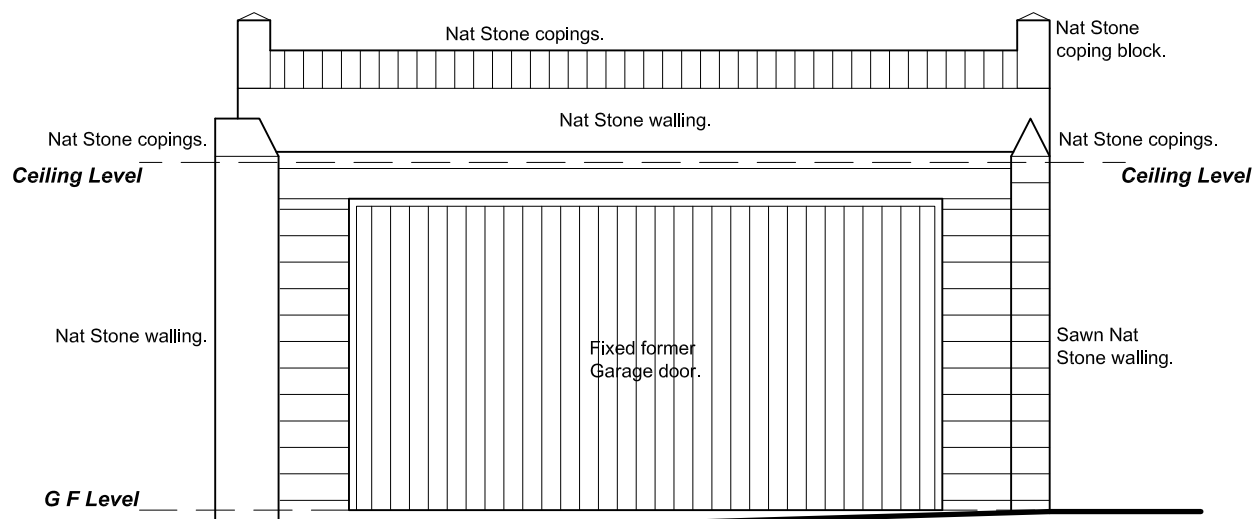


FRONT ELEVATION

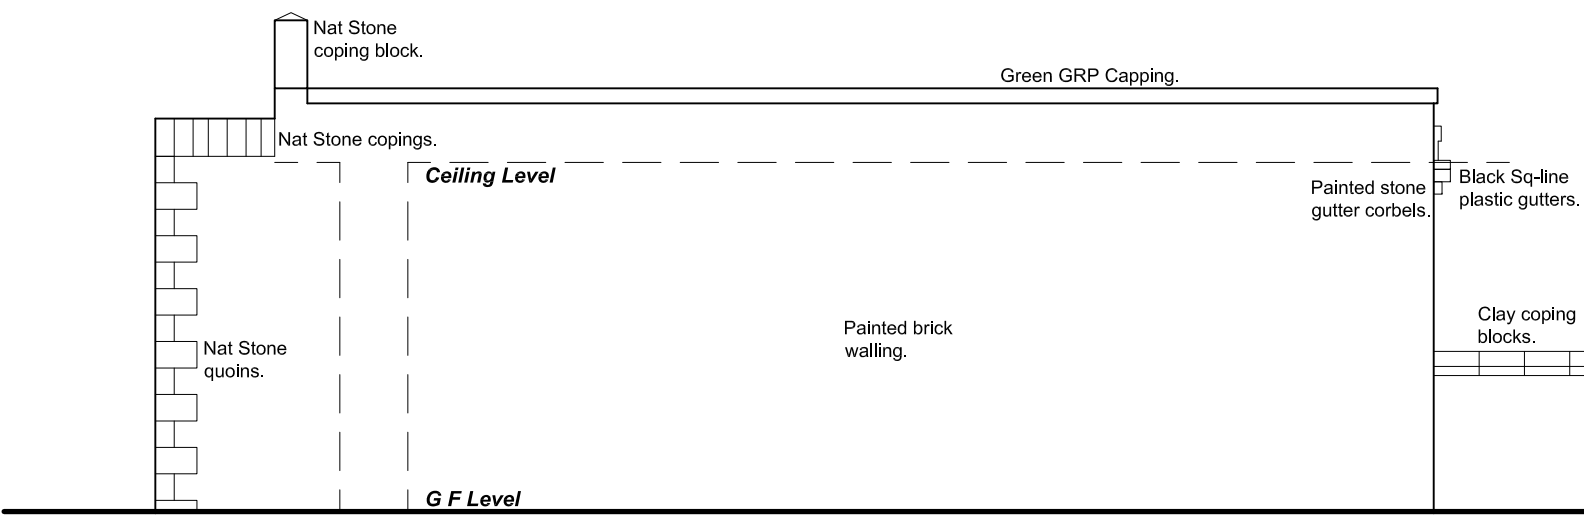


SIDE ELEVATION R

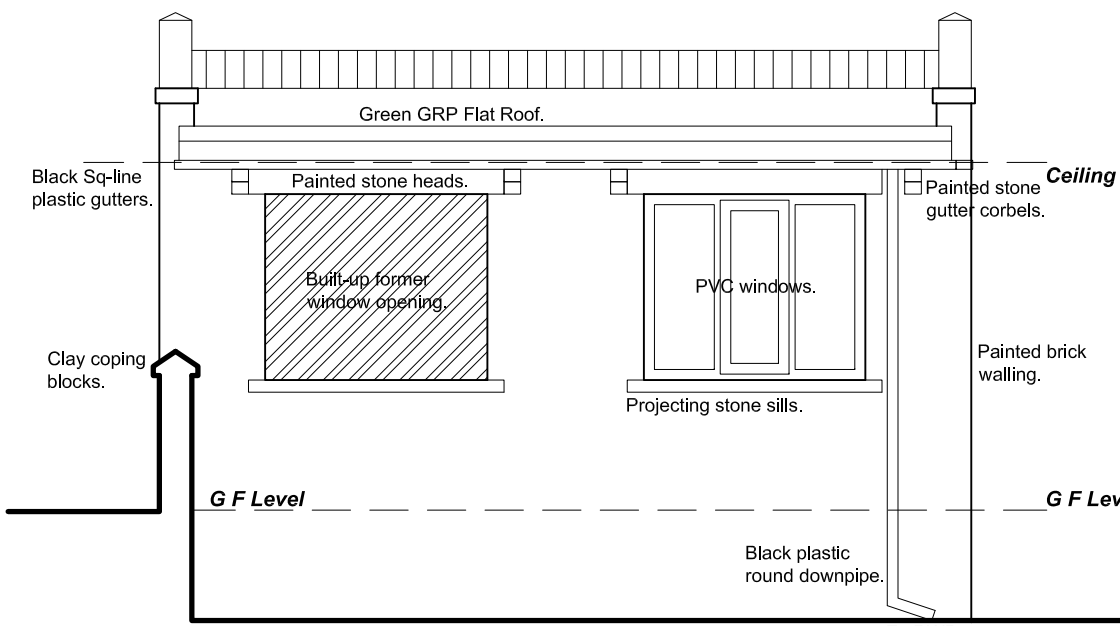


REAR ELEVATION

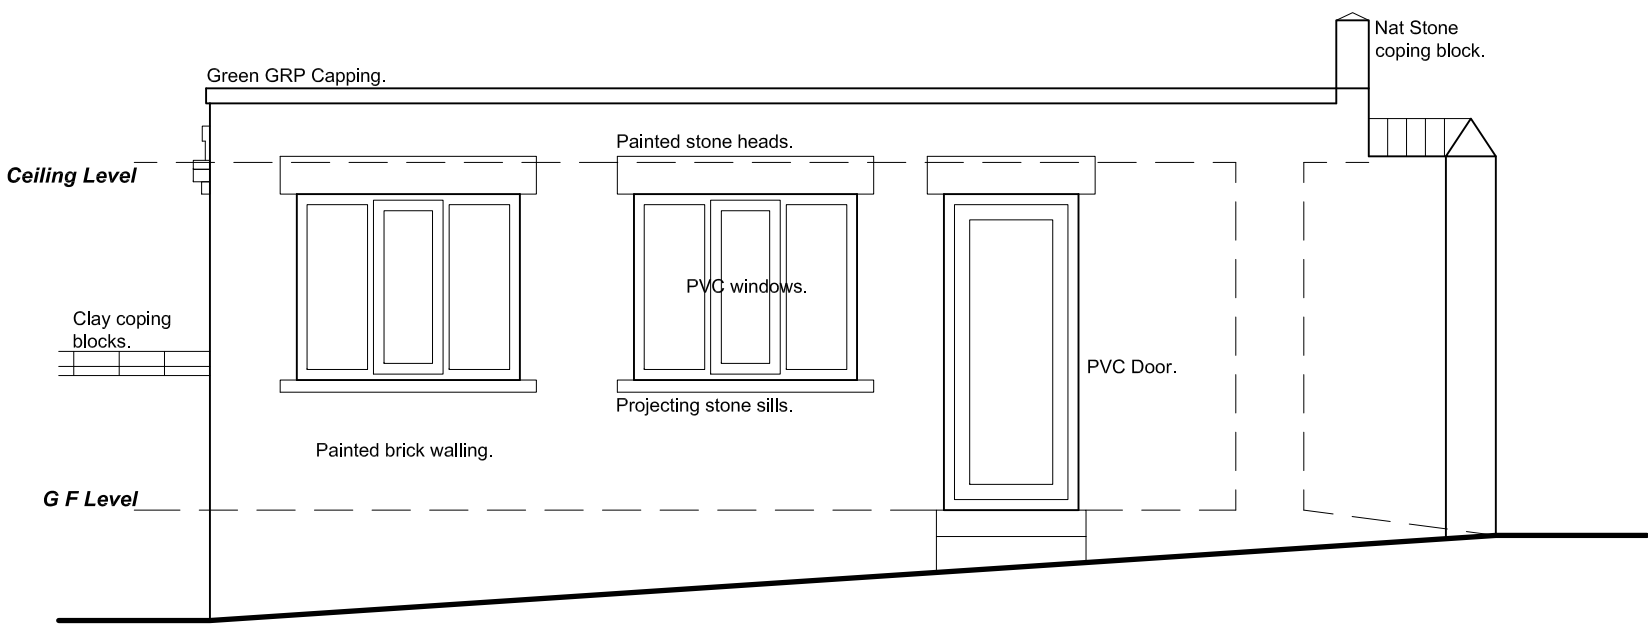

SIDE ELEVATION L

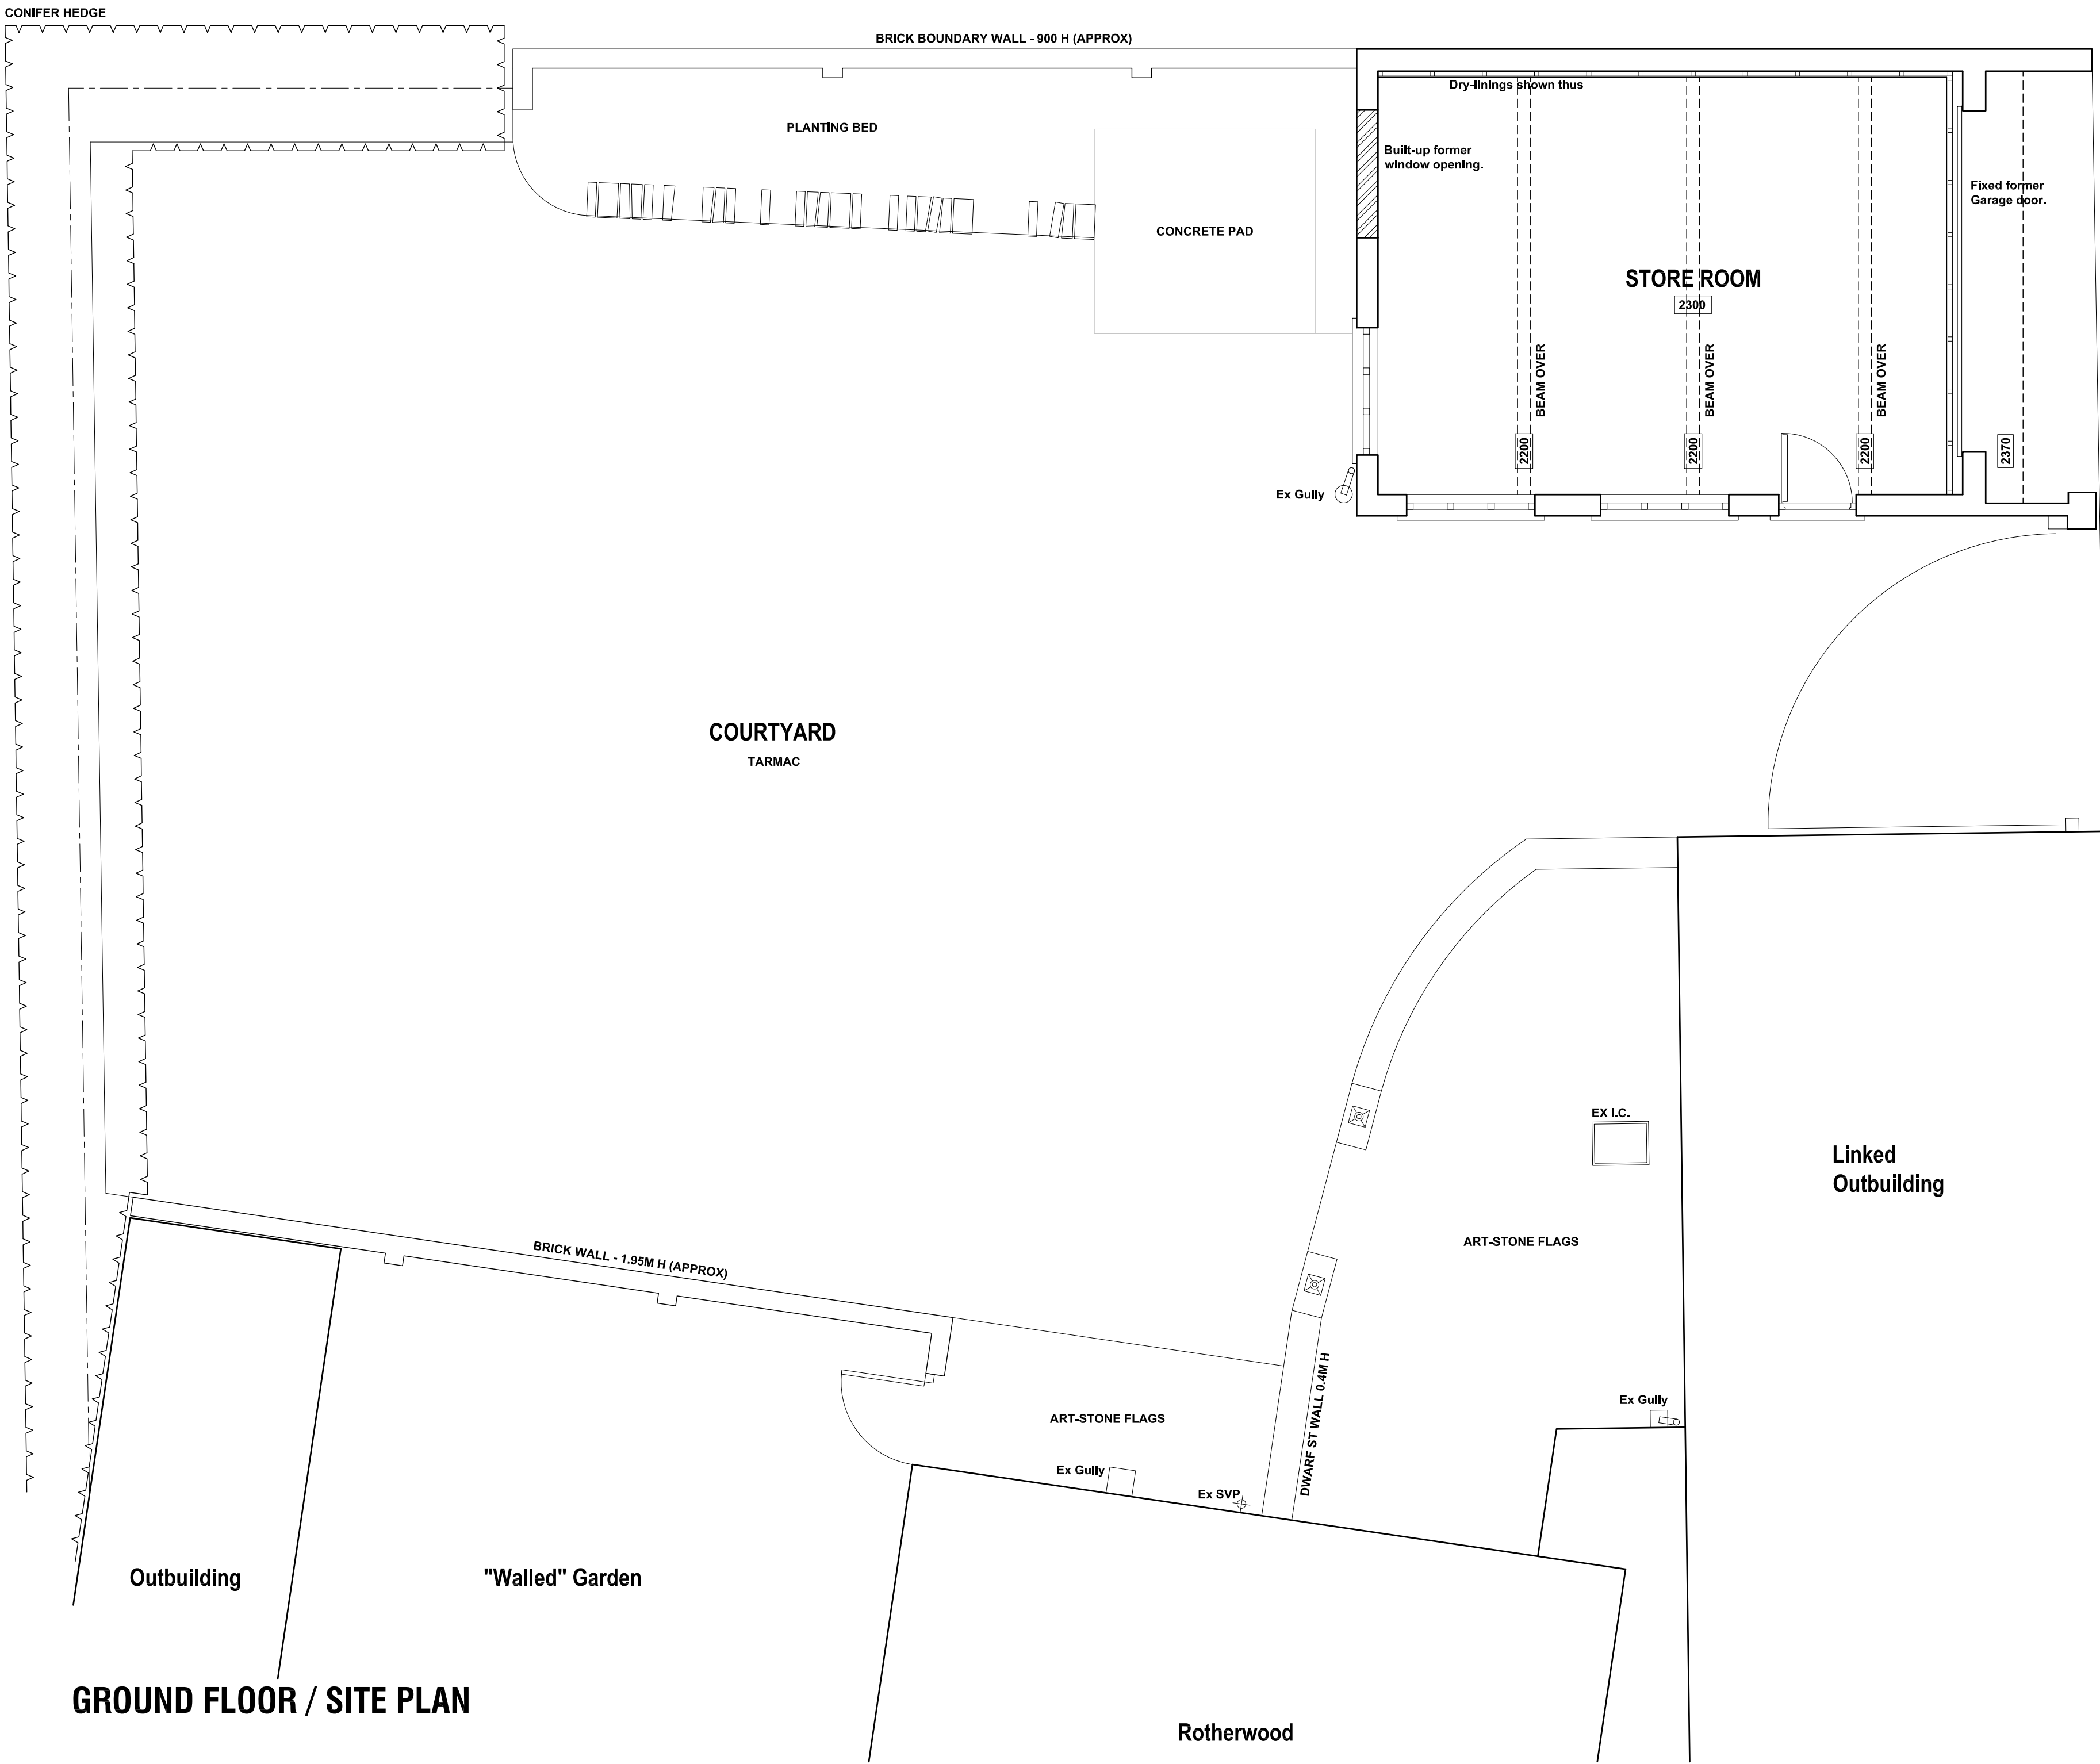

GROUND FLOOR / SITE PLAN

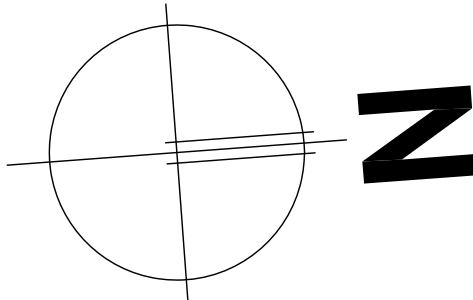

CLAREL STREET

Revision	Date	Description
PROPOSED EXTENSION & ALTERATIONS ROTHERWOOD, CLAREL STREET, PENISTONE, S36 6AU.		
SURVEY Plans & Elevations.		
Mr & Mrs Heavensedge.		
 JEA Building Design Services		
JE Architectural Ltd 23 Windmill Road, Wombwell, Barnsley, S73 8PW. Tel: 01226 754507 Email: jeald@btconnect.com		
This drawing and the copyright is the Architectural Company's property and maybe used or reproduced only by agreement. All Dimensions in Millimetres Unless specified otherwise and subject to verification on site.		
Scale: 1:50 @ A1		Date: OCT 2018
Ref: 201809		Drwg No: 01
0 cm	2 cm	4 cm