

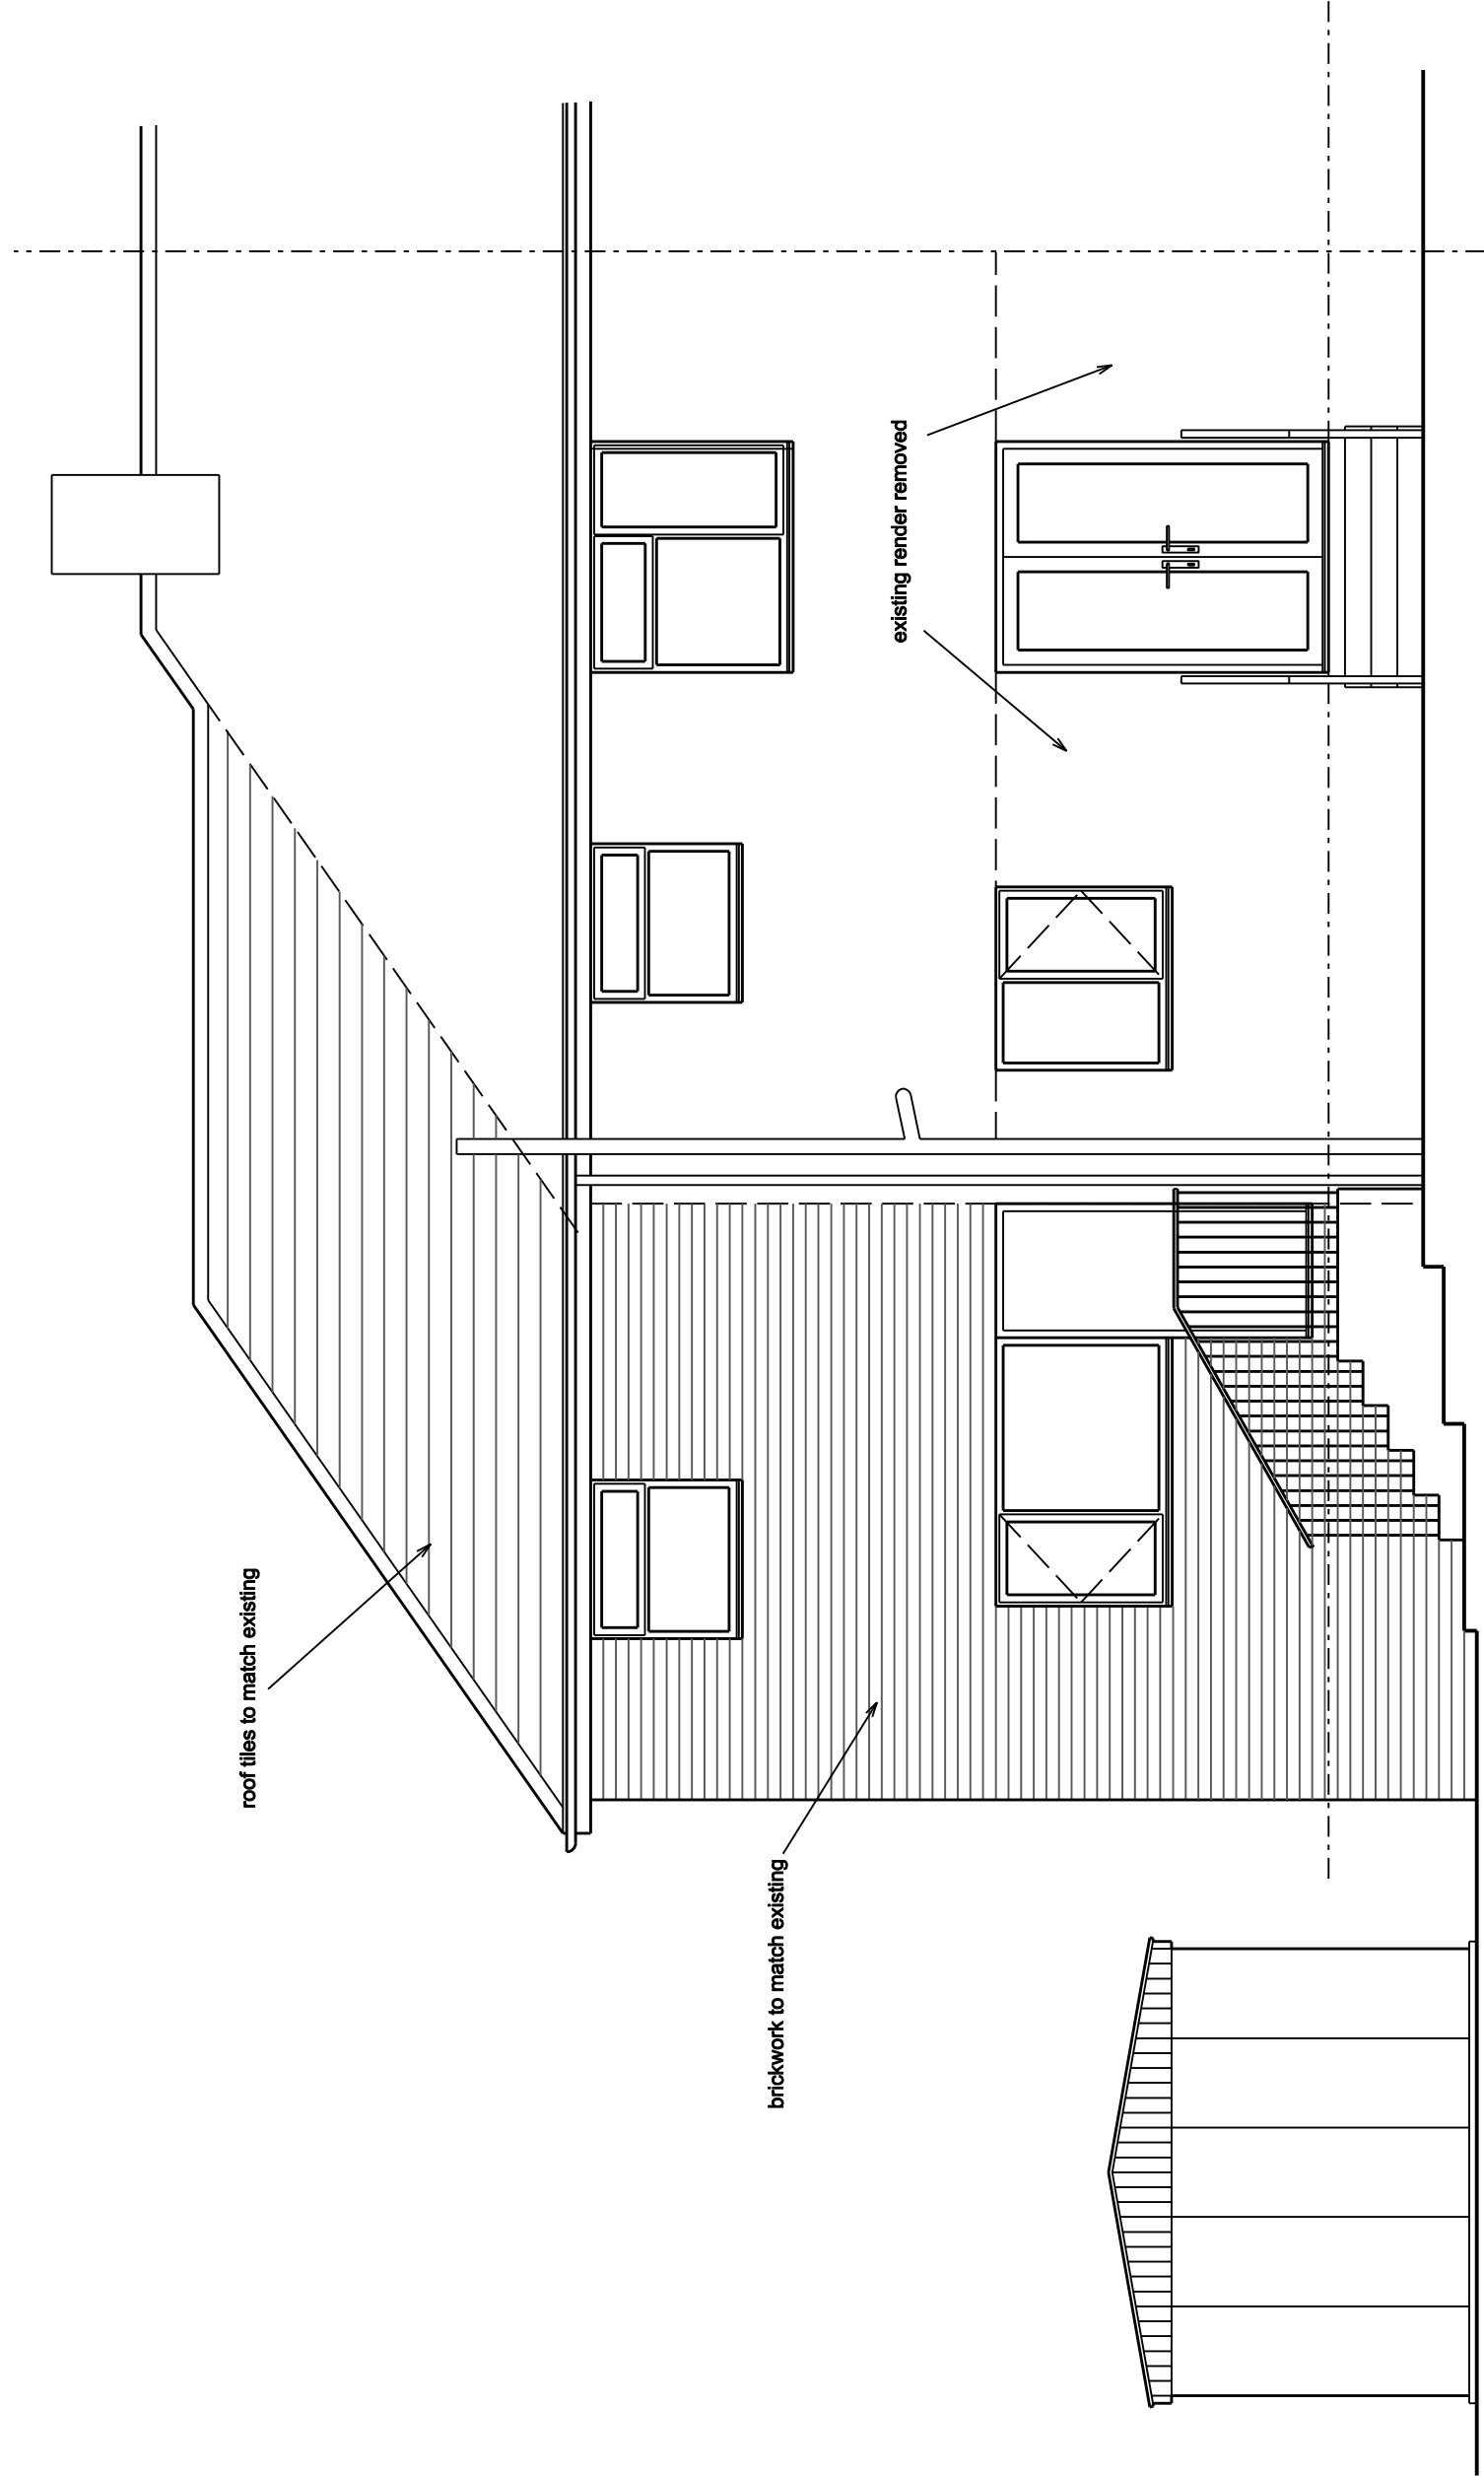



Notes:
All dimensions must be checked on site and not scaled from this drawing.

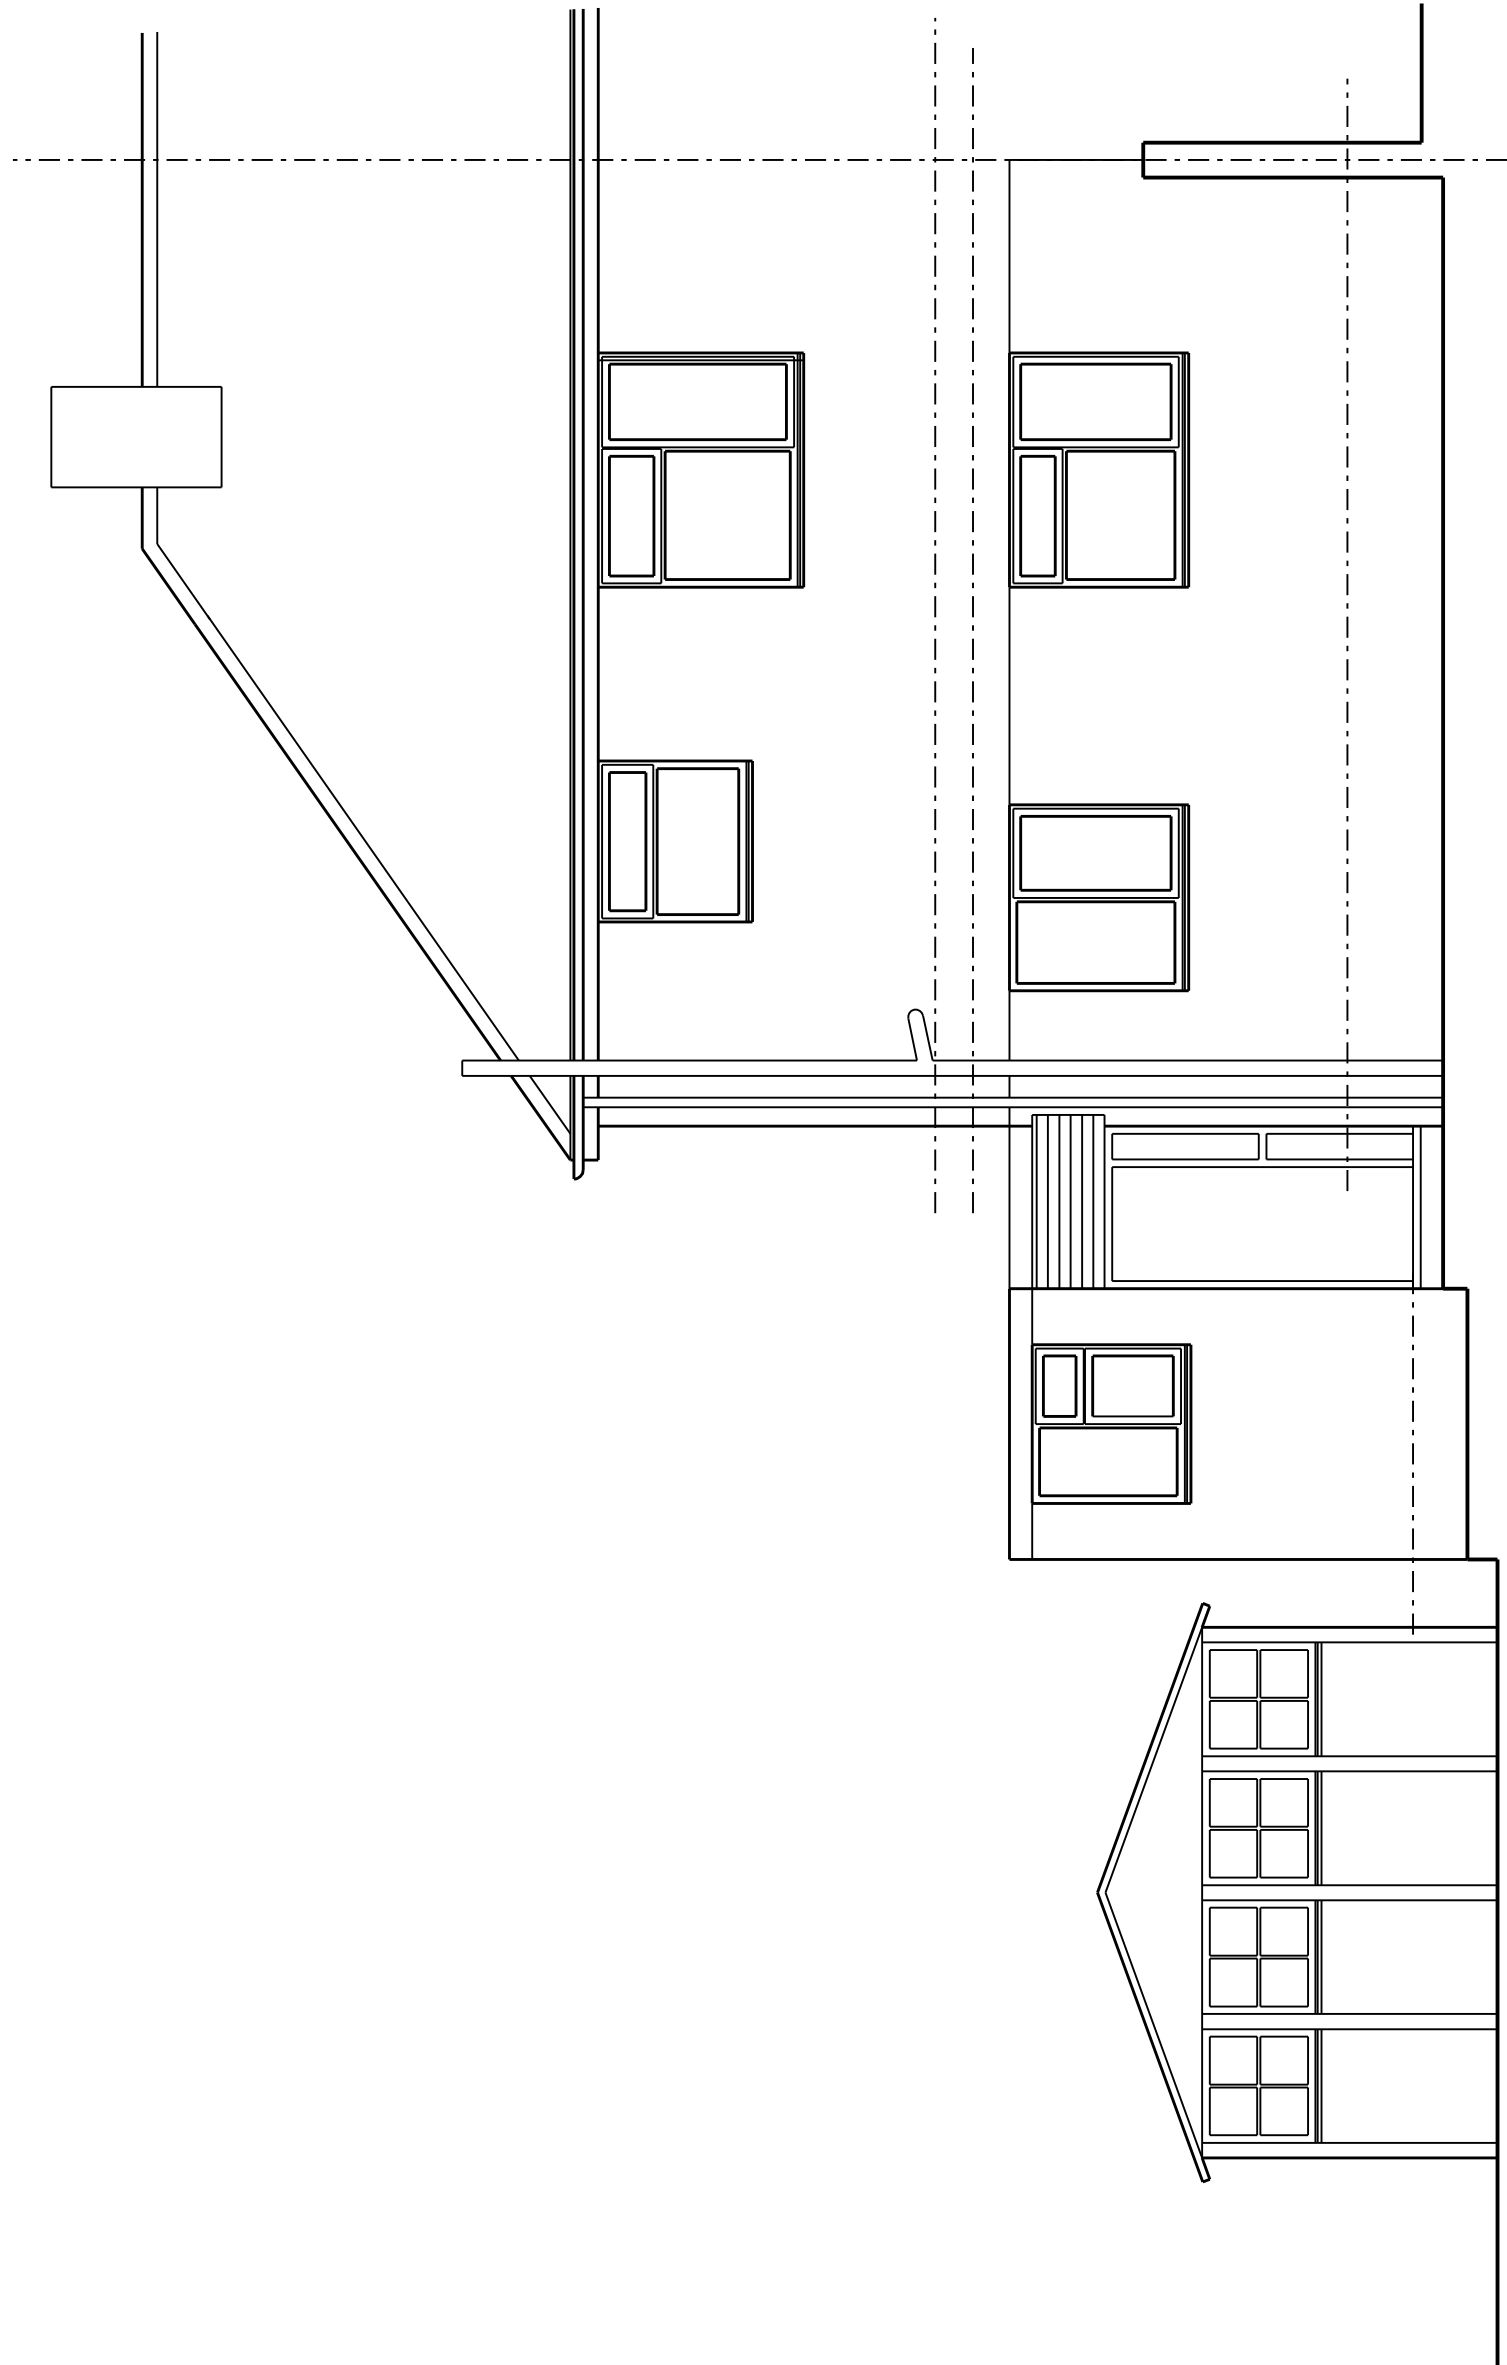

Proposed Rear Elevation

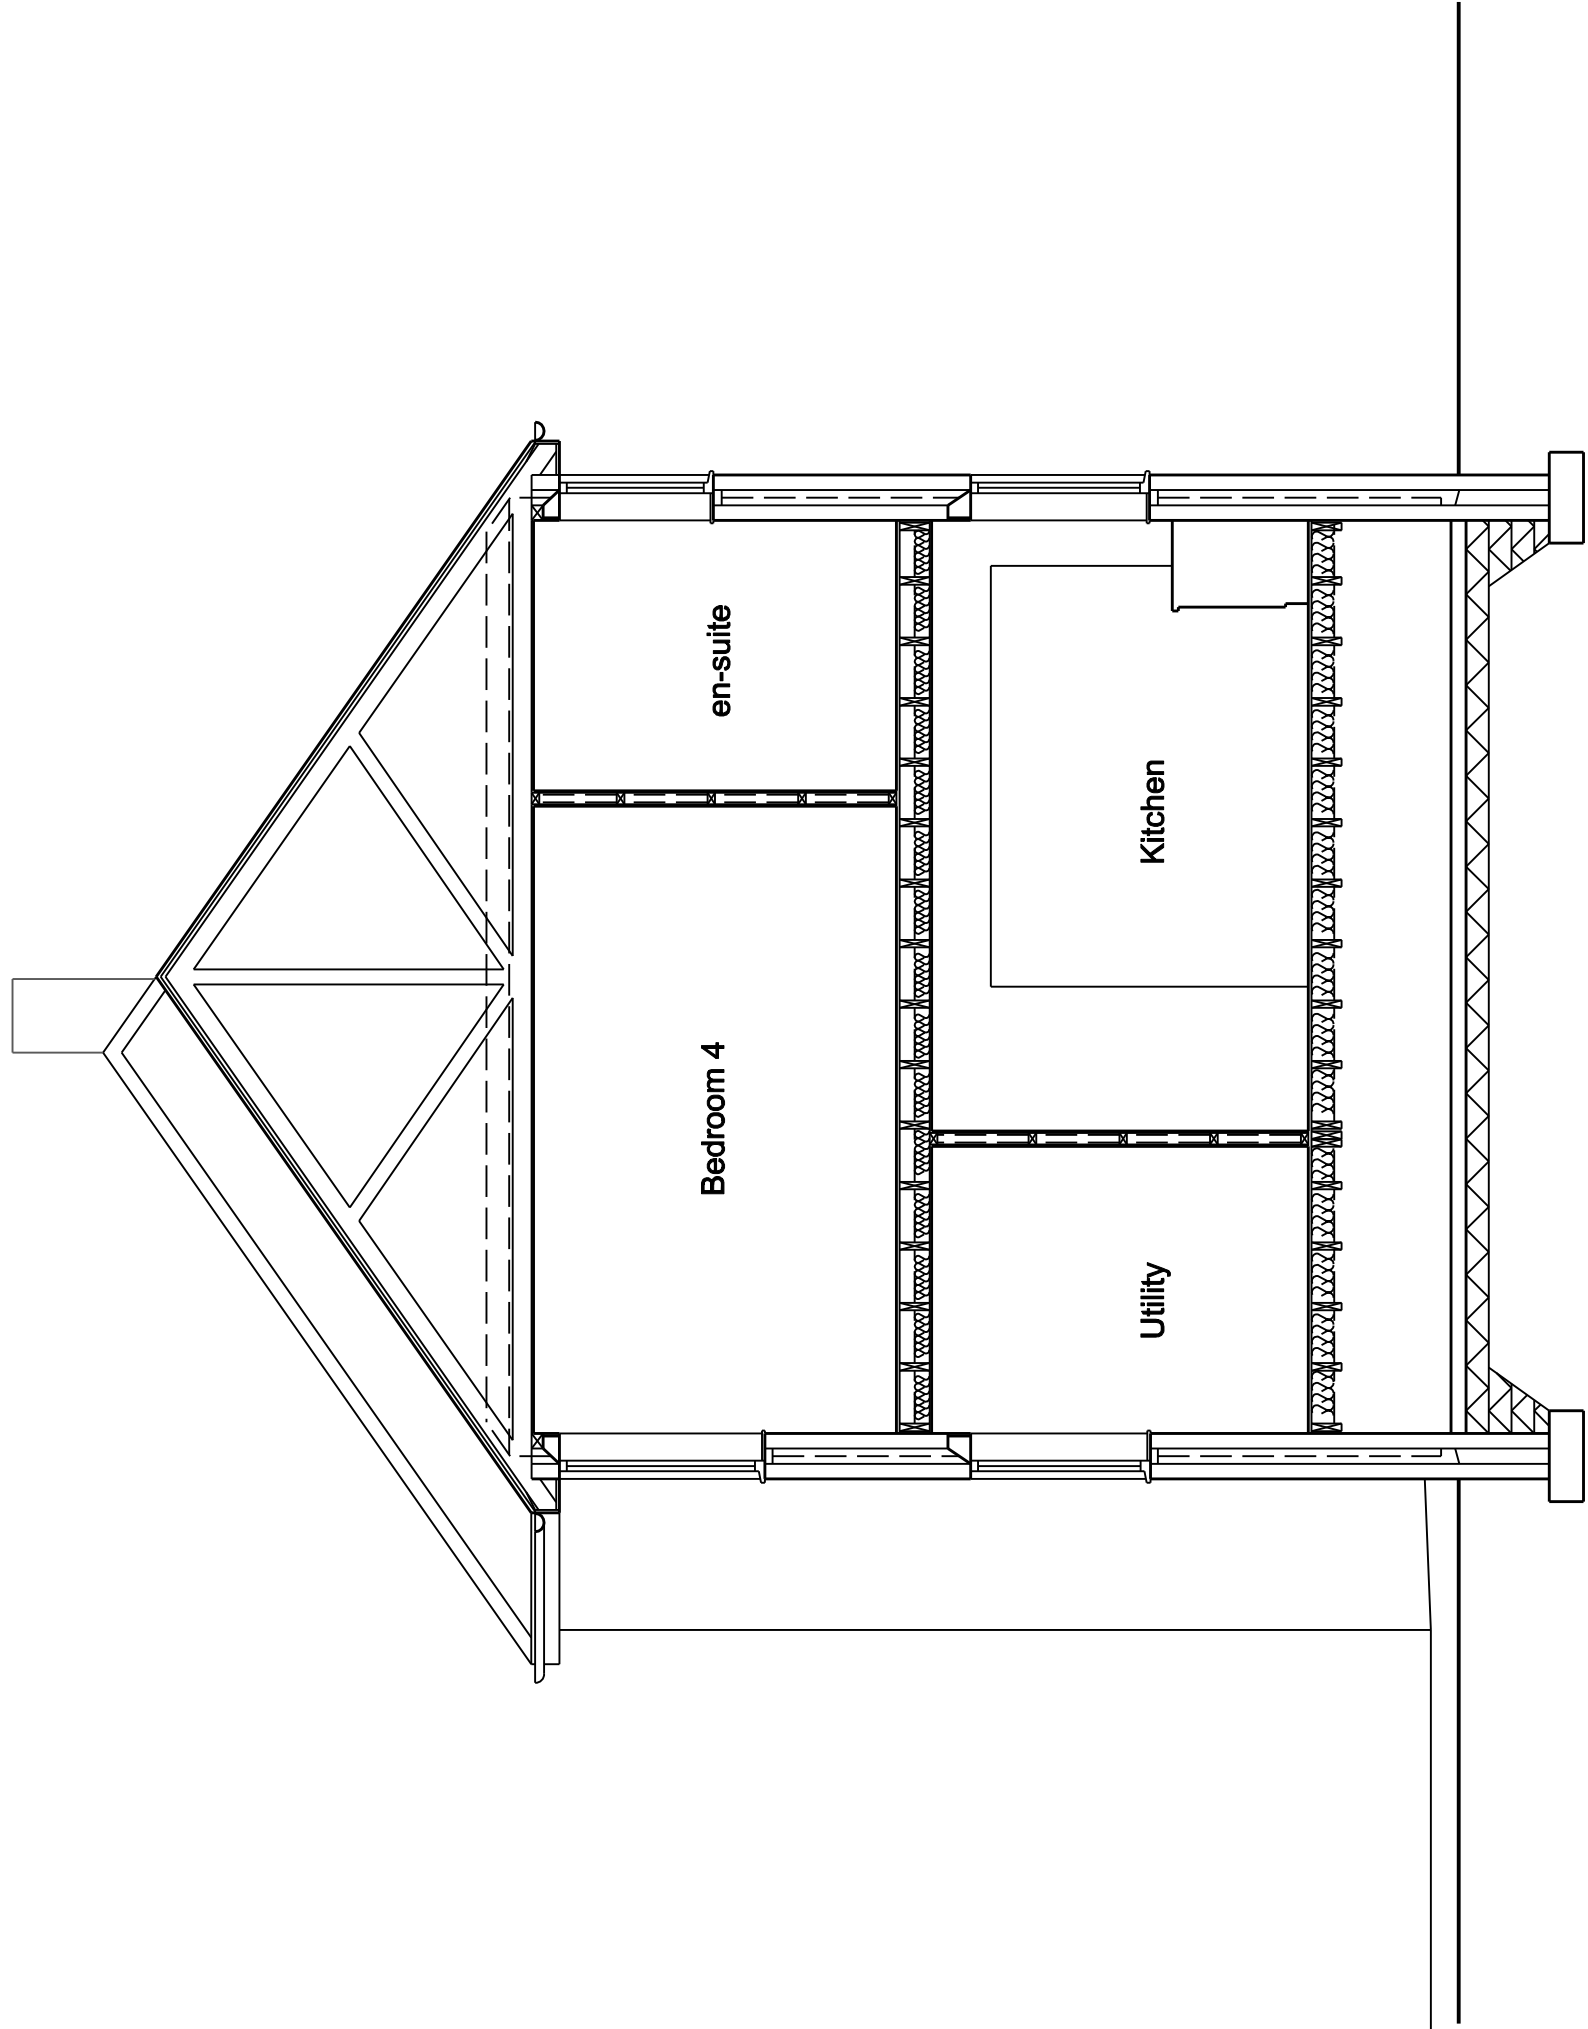

Existing Rear Elevation

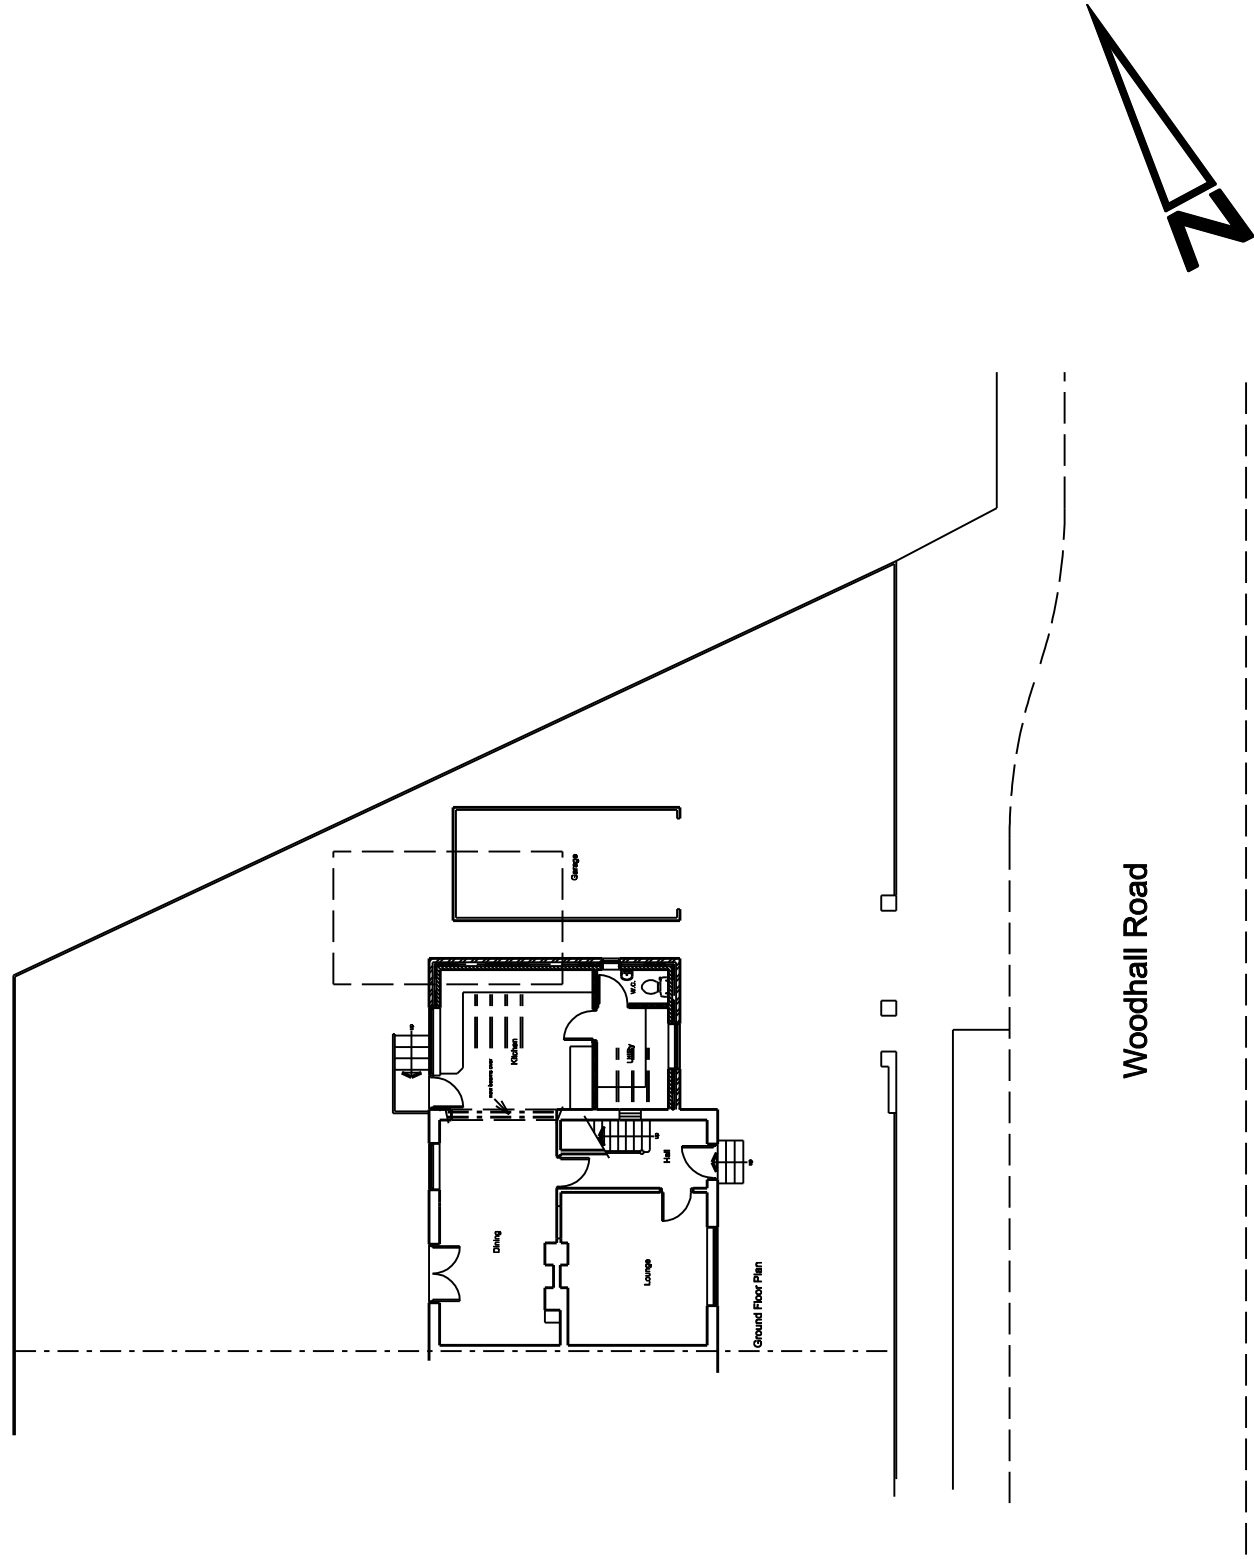

Site Plan (scale 1:200)

A		
Client		
Mr & Mrs Bradford		
Job Title		
Proposed Alterations 59 Woodhall Road Darfield Barnsley		
Drawing Title		
Proposed and Existing Elevations, Section A - A and Site Plan		
Scale 1:50 & 1:200		
Date	Aug 2014	Drawn by MJH
Drawing No. 951-03		Rev.