



Drawing No.	Rev No.
MGD001 -003	C

 


DO NOT SCALE: Contractor to check all dimensions and report any omissions or errors


NOTES

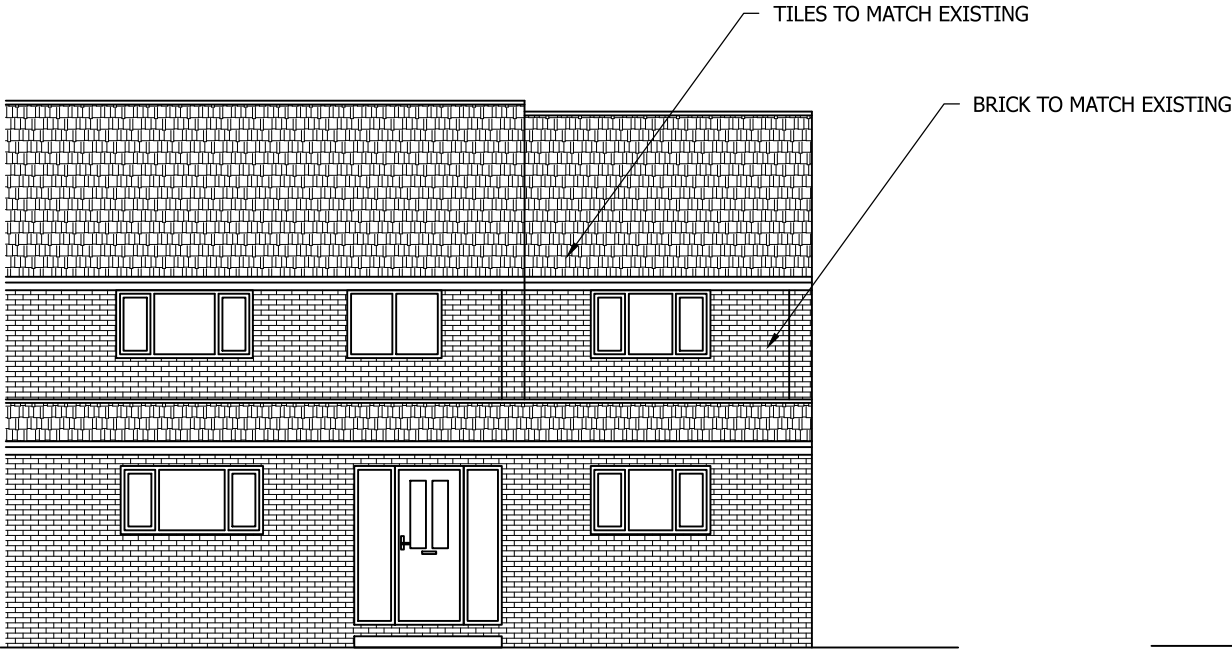


PROPOSED FRONT ELEVATION
SCALE 1:100 AT A3

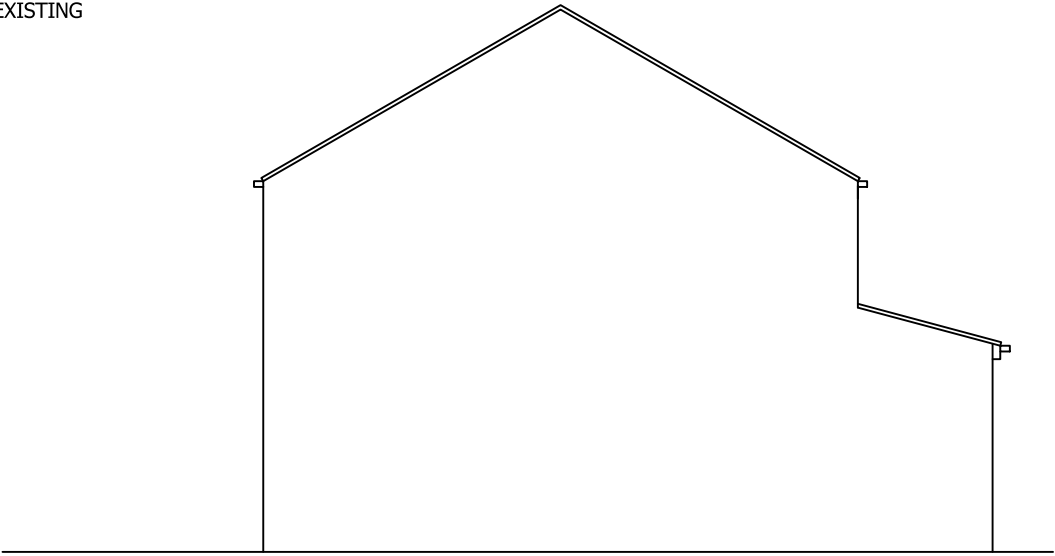

PROPOSED END ELEVATION
SCALE 1:100 AT A3

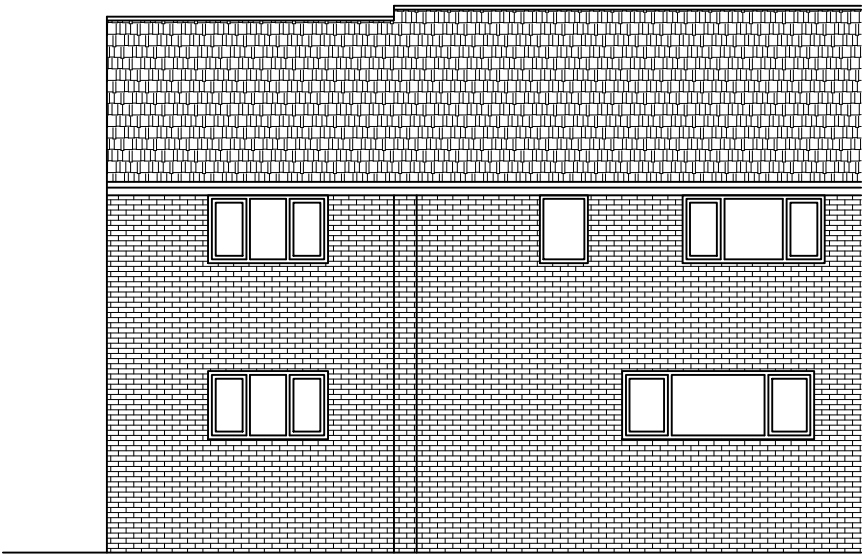

PROPOSED REAR ELEVATION
SCALE 1:100 AT A3

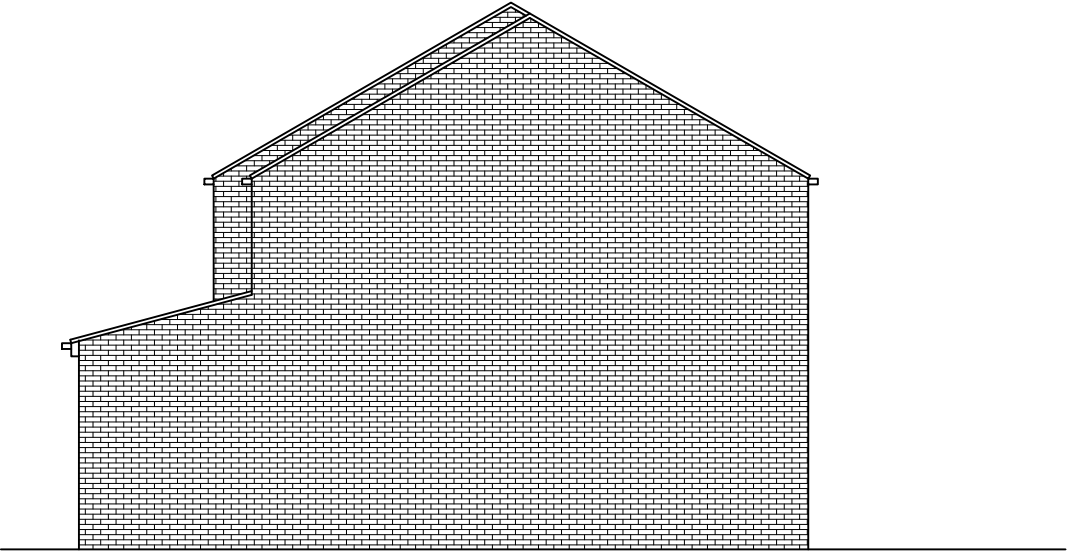

PROPOSED END ELEVATION
SCALE 1:100 AT A3

C	Width reduced	JRB		09/05/23	
B	Rear extension removed	JRB		23/03/23	
A	Dining room reduced in size	JRB		13/02/23	
Rev	Description	By	Chk	App	Date

JRB DESIGNS Ltd
1 Saville Road
Cudworth
Barnsley
S72 8LT
Tel: 01226 383542
Fax: 01226 380078
Mob: 07970 541192
Email: john@jrbdesigns.co.uk

This drawing is copyright. © jrbdesigns Ltd.

Client

MR. G DARN

Drawing Title

PROPOSED ELEVATIONS

Address

16 POULTON STREET
MONK BRETTON
BARNSELEY
S71 2SE

Project Title:

PROPOSED TWO STOREY SIDE &
REAR & SINGLE FRONT EXT

Purpose of Issue:

PLANNING

Drawing Status

FIRST ISSUE

Scale at A3 AS SHOWN	Drawn By JRB	Date 26/10/2022
Checked By	Date 26/10/2022	Approved By Date 26/10/2022
Project No. MGD001	Drawing No. 003	Revision C

APPROVAL ☒ INFORMATION ☐ TENDER ☐ CONTRACT ☐ CONSTRUCTION ☐