

THIS DRAWING IS REQUESTED FOR USE IN THIS PROJECT ONLY AND MAY NOT BE
USED FOR ANY OTHER PURPOSE. THE ORIGINAL FOR ACCEPTED NO LIABILITY FOR
THE USE OF THIS DRAWING OTHER THAN THE PURPOSE FOR WHICH IT WAS
INTERFERED IN CONNECTION WITH THIS PROJECT AS RECORDED IN THE PURPOSE
FOR ISSUE AND FILE S/N IN S CODE.

THIS DRAWING MAY NOT BE REPRODUCED IN ANY FORM WITHOUT PRIOR
WRITTEN AGREEMENT.

© CROWN COPYRIGHT AND DATABASE RIGHTS - ORDNANCE SURVEY LICENCE
NUMBER 100019346.

KEY PLAN



NOTES

Rev	Description	Date
P1	First Issue	
P2	Second Issue	03.07.19
P3	Third Issue	07.07.19
P4	Planning Issue	07.02.20



NPS Bamsley Ltd
Gateway Plaza, Sackville St, Bamsley, South
Yorkshire, S70 2RD.
Tel: 01226 774605; Email: bamsley@nps.co.uk
web: www.nps.co.uk

CLIENT
Barneslai Homes

PROJECT
Prospect House


TITLE

Proposed Gr Floor Plan

SCALE	DISCIPLINE	PROJECT NUMBER
1:100	ARCH	19-1-100687

DRAWING NUMBER
NPS-XX-P-00-DR-A-210

STATUS OF CODE	PURPOSE OF ISSUE	Drawn	GY
PLANNING	Checked	XX	XX
REV CODE	APPROVAL	Approved	XX
P4			

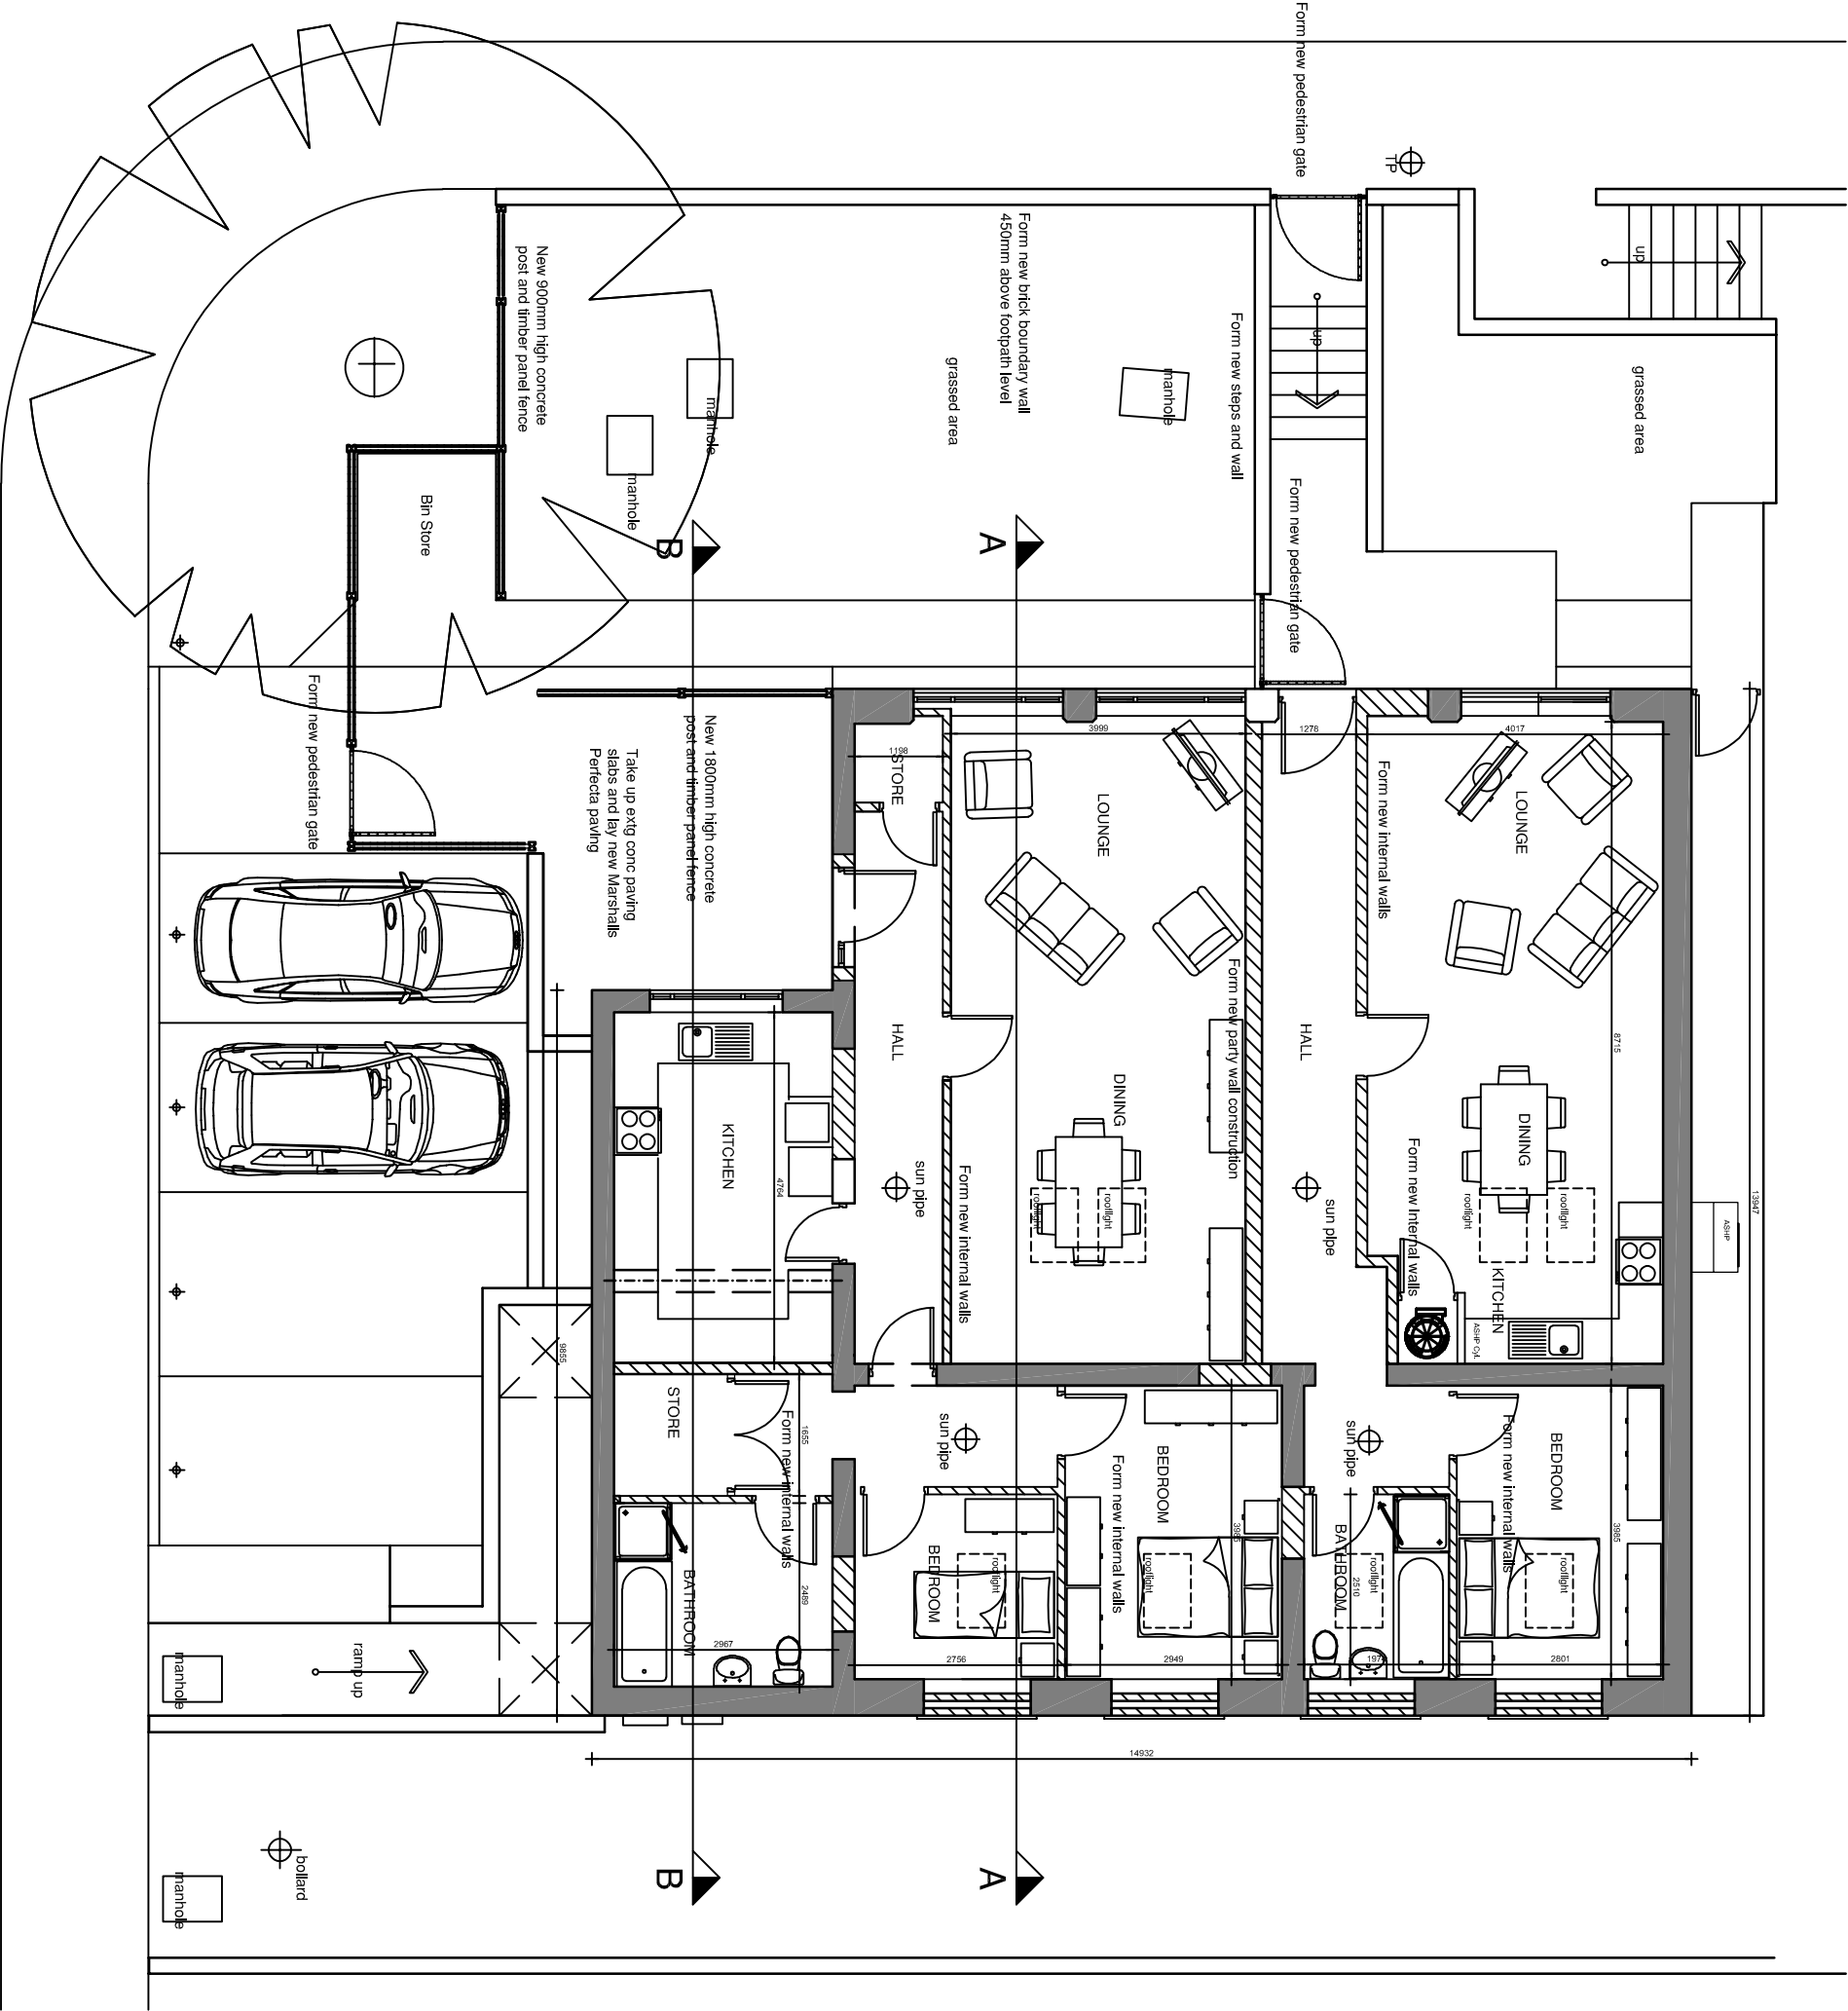

GROUND FLOOR PLAN AS PROPOSED