



Scale 1 to 100 @A3


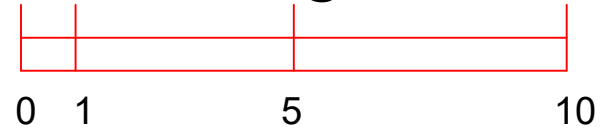


location plan 1:1250

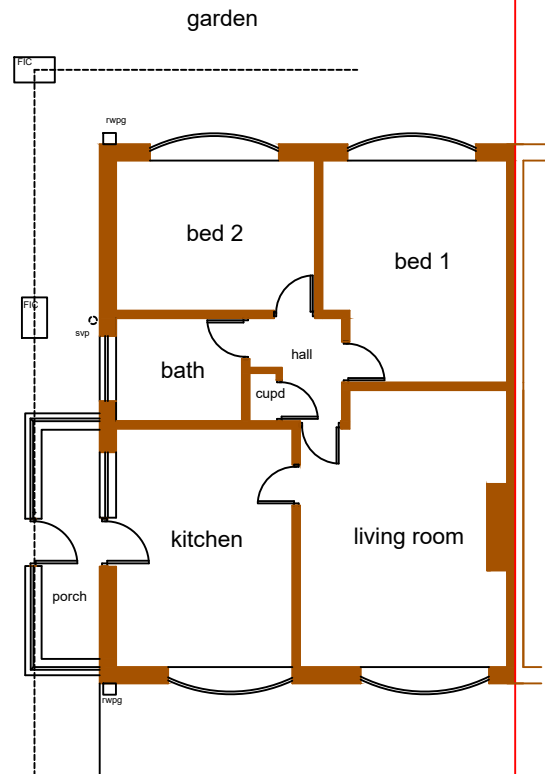

drive

garden

 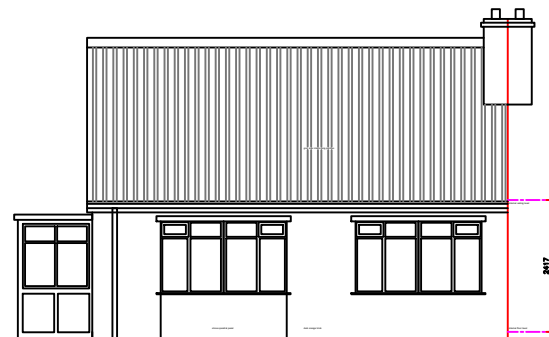

floor plan

front (SE) elevation

side (SW) elevation

rear

JULIE MURRAY ARCHITECTURE
4 BROOKSIDE CLOSE, HACKENTHORPE
SHEFFIELD S12 4LE 0114 247 0602

TITLE
front extension to bungalow
9 Schofield Drive
Darfield BARNESLEY
S73 9AX
CLIENT M Beighton

Planning Sheet 1 of 2

DATE 30/6/2019 SCALE 1:100 and 1:50@A1

DRAWING No.
b/19/01

REVISION

