


Drawing No.	Rev No.
MAS001 -004	

SURFACE WATER IS TO BE DIRECTED IN THE FIRST
INSTANCE TO A EXISTING SOAK AWAYS

WC TO BE FITTED WITH AUTOMATIC
MECHANICAL EXTRACTION FAN RATED
AT 15 L/SEC WITH 20 MINUTE OVERUN

7290

3600

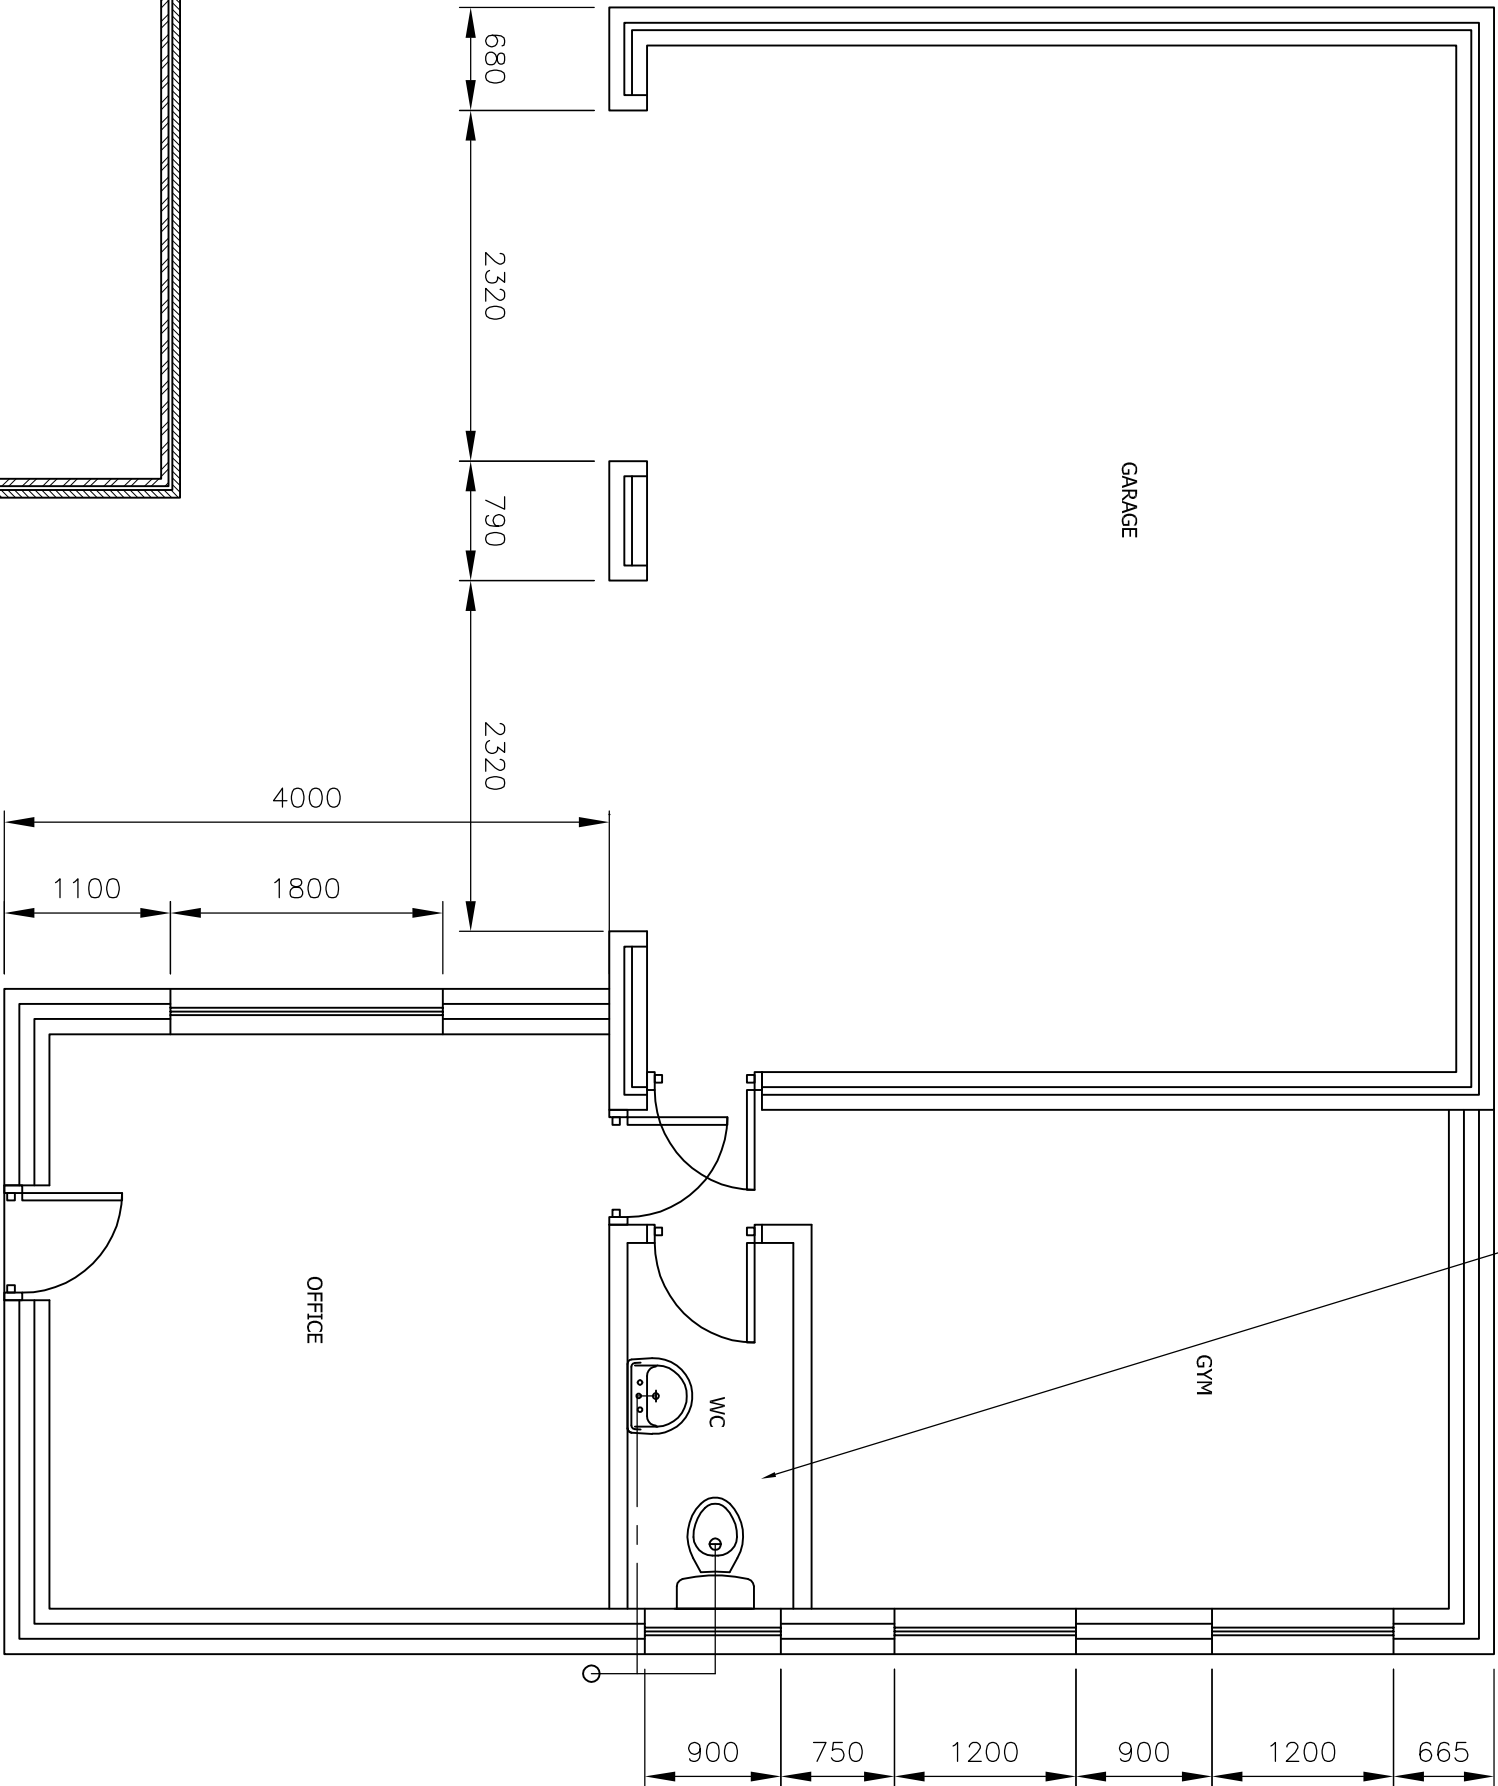

EXISTING GROUND FLOOR PLAN
SCALE 1:100 AT A3

PROPOSED GROUND FLOOR PLAN
SCALE 1:50 AT A3

DO NOT SCALE: Contractor to check all dimensions and report
any omissions or errors

NOTES

Rev	Description	By	CHK	App	Date
-----	-------------	----	-----	-----	------

JRB DESIGNS LTD
1 Saville Road
Cuddworth
Barnsley
S72 8LT
Tel: 01226 383542
Fax: 01226 380078
Mob: 07970 541192
Email: joine@jrbdesigns.co.uk

This drawing is copyright. © Jrbdesigns Ltd.

Client

MR A SHUFFLEBOTTOM

Drawing Title

PROPOSED PLANS

Address

234 HIGHAM COMMON ROAD
HIGHAM
BARN斯LEY
S75

Project Title:

PROPOSED GARAGE
EXTENSION

Purpose of Issue:

CONSTRUCTION

Drawing Status

FIRST ISSUE

Scale at A3	Drawn By	Date
AS SHOWN	JRB	15/01/2013
Checked By	AS	15/01/2013
Project No.	MAS001	004
Revision	-	-

APPROVAL ☒ INFORMATION ☐ TENDER ☐ CONTRACT ☐ CONSTRUCTION ☐