



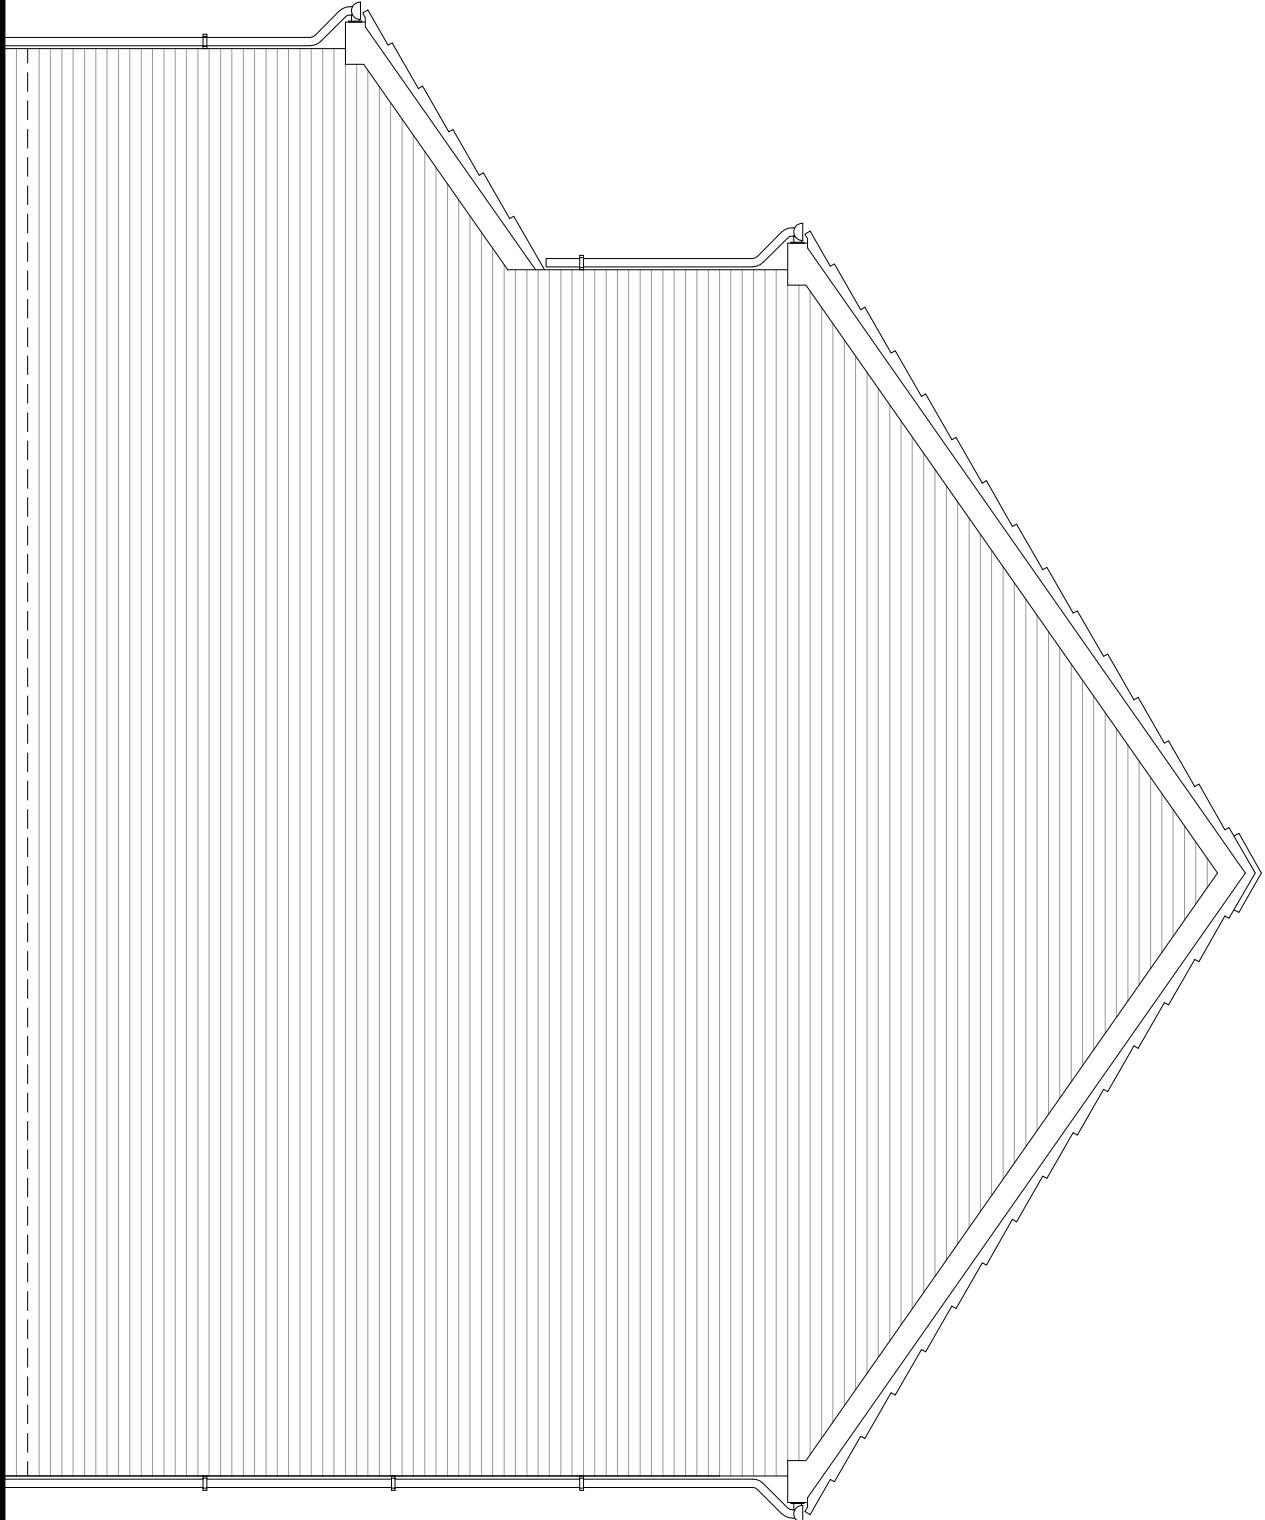


FRONT ELEVATION

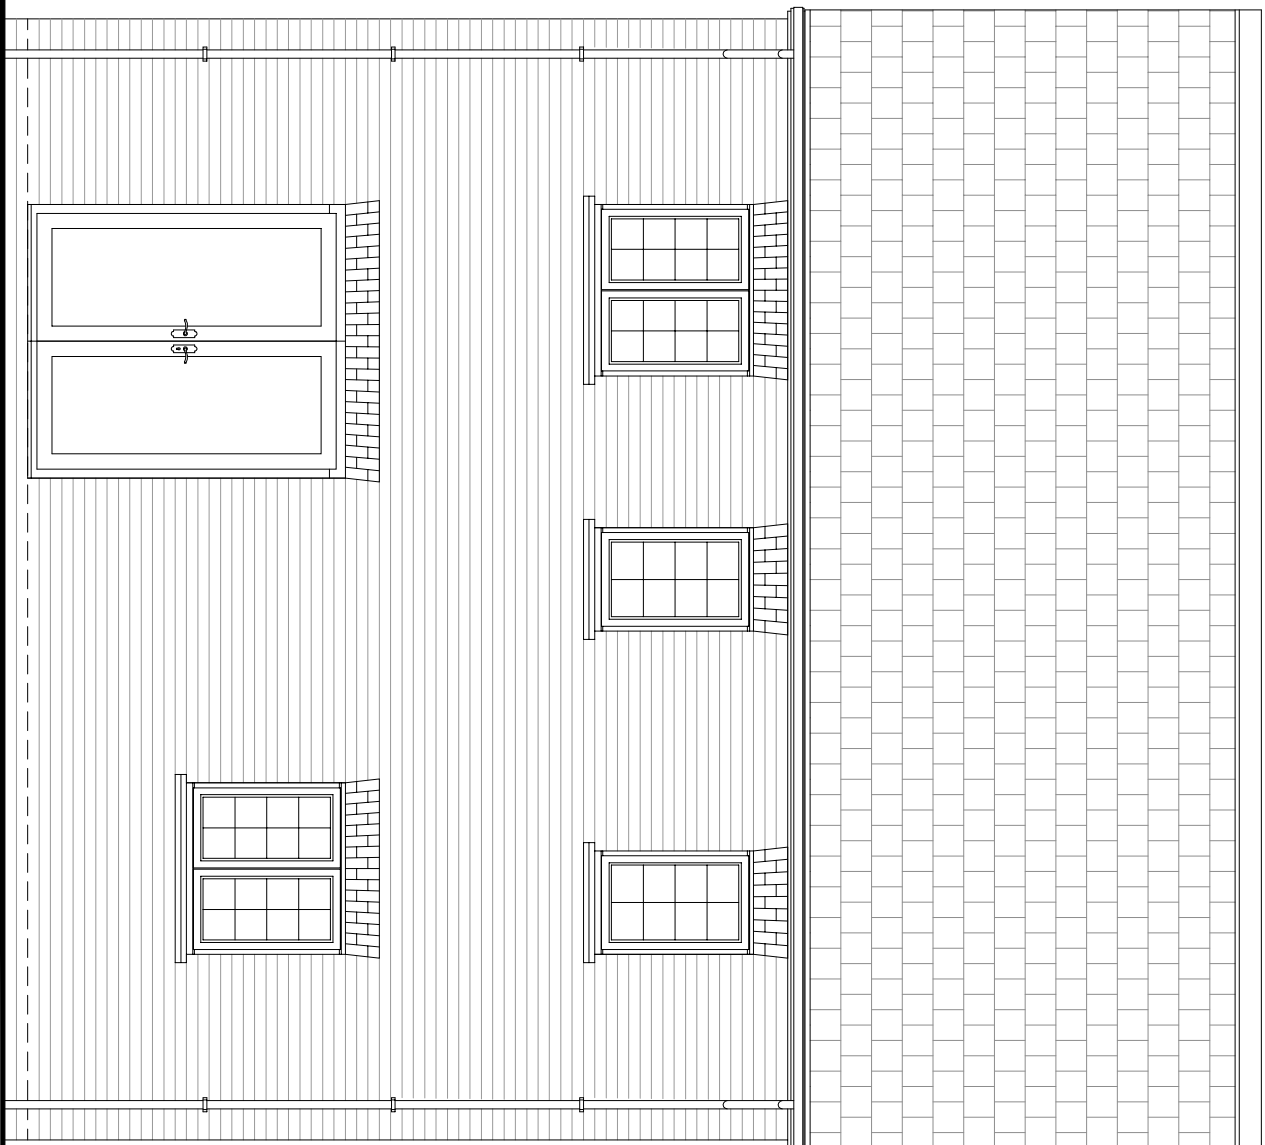


SIDE ELEVATION




REAR ELEVATION

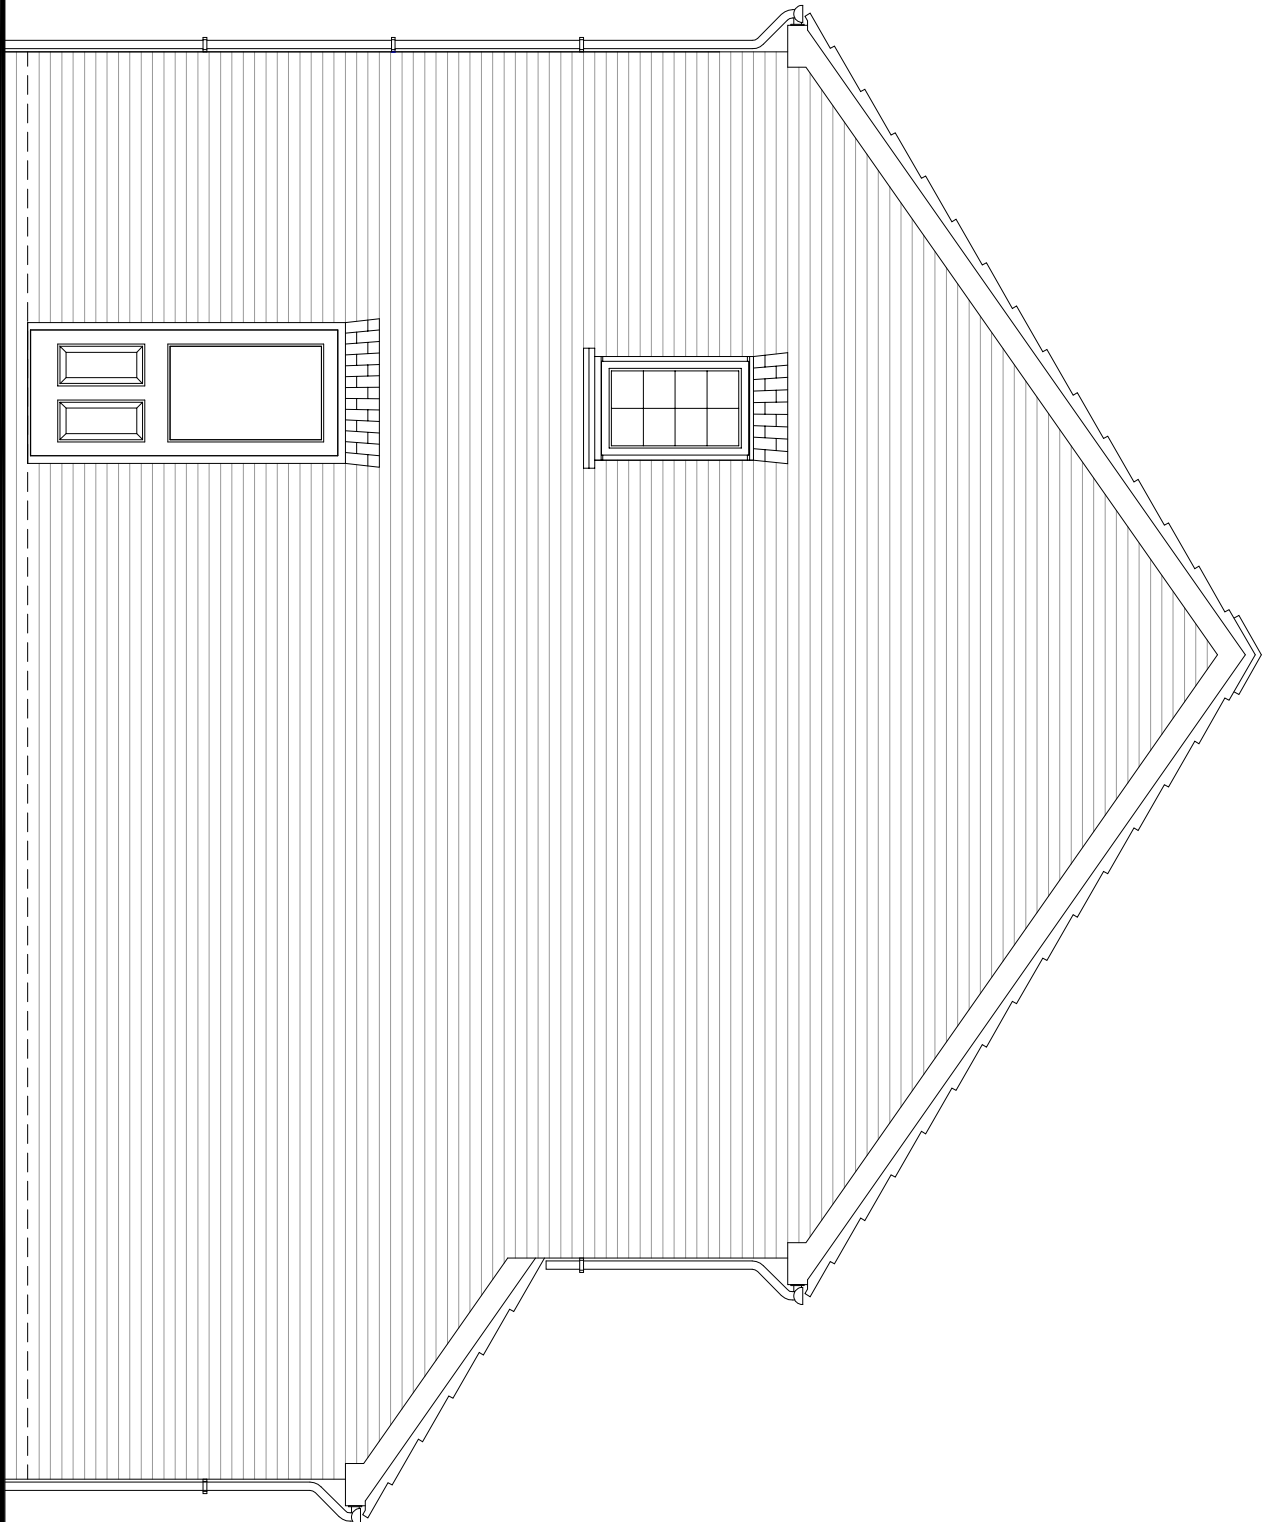


SIDE ELEVATION

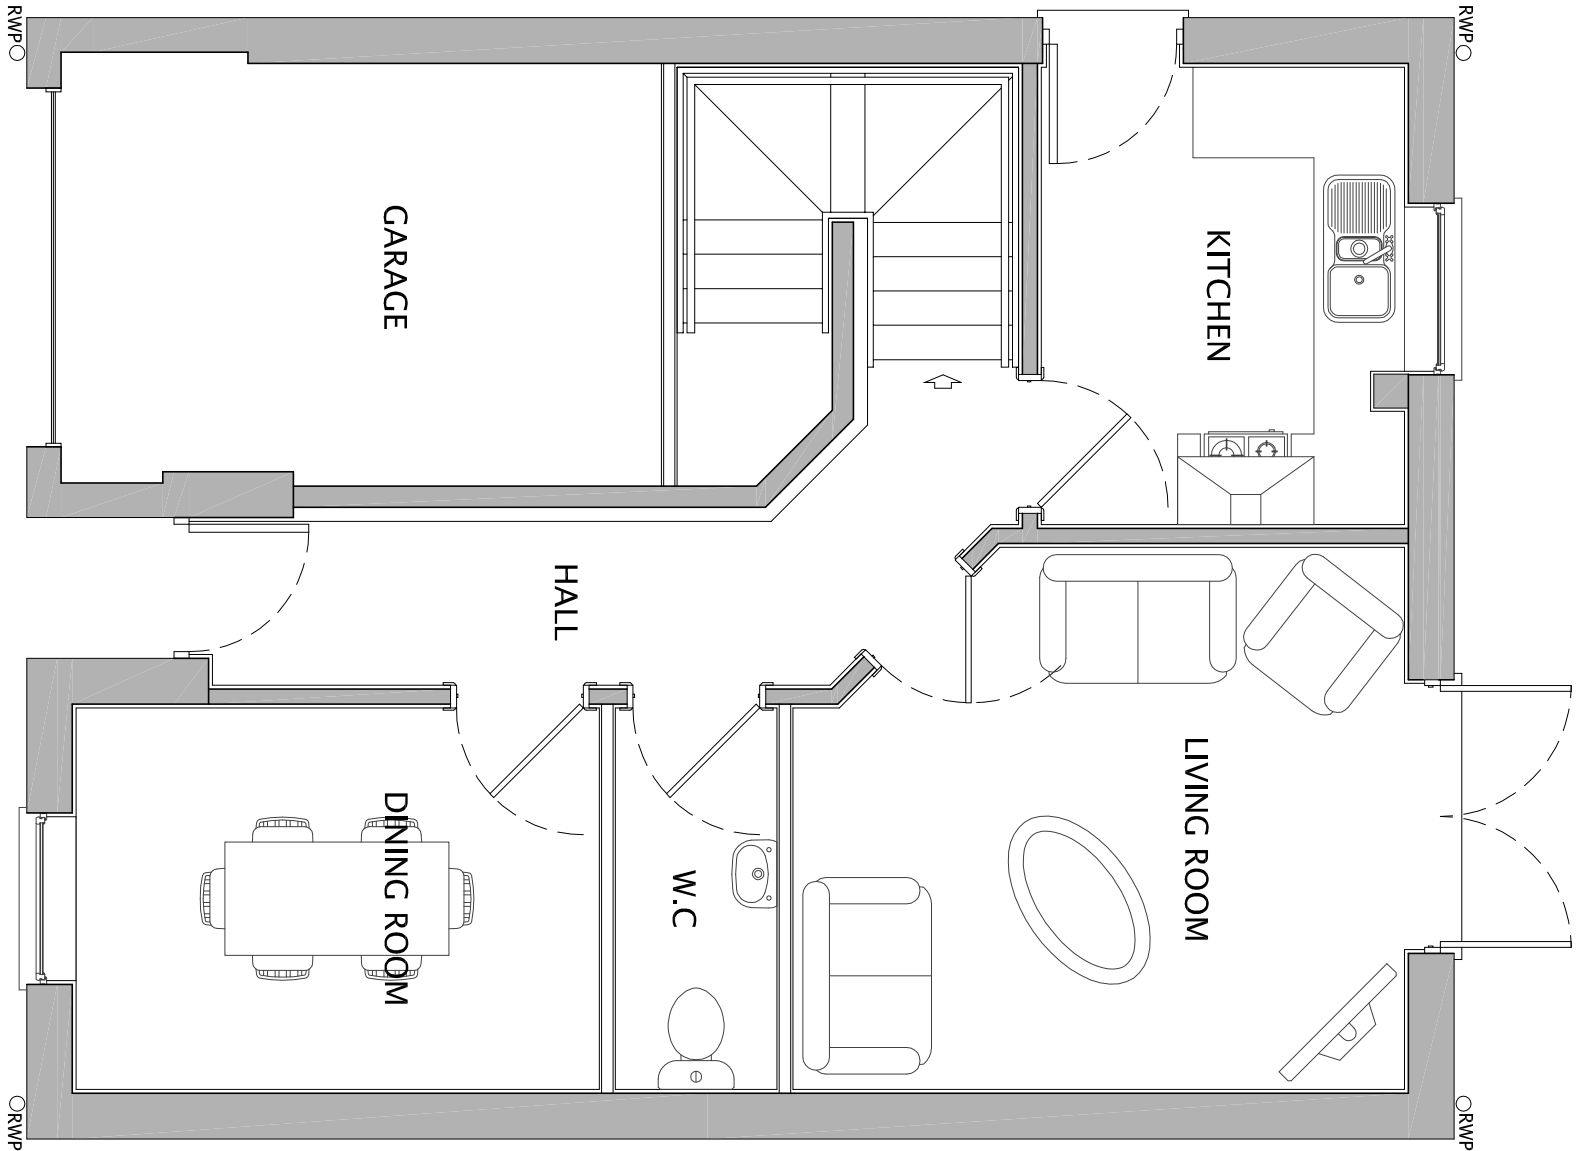

GROUND FLOOR

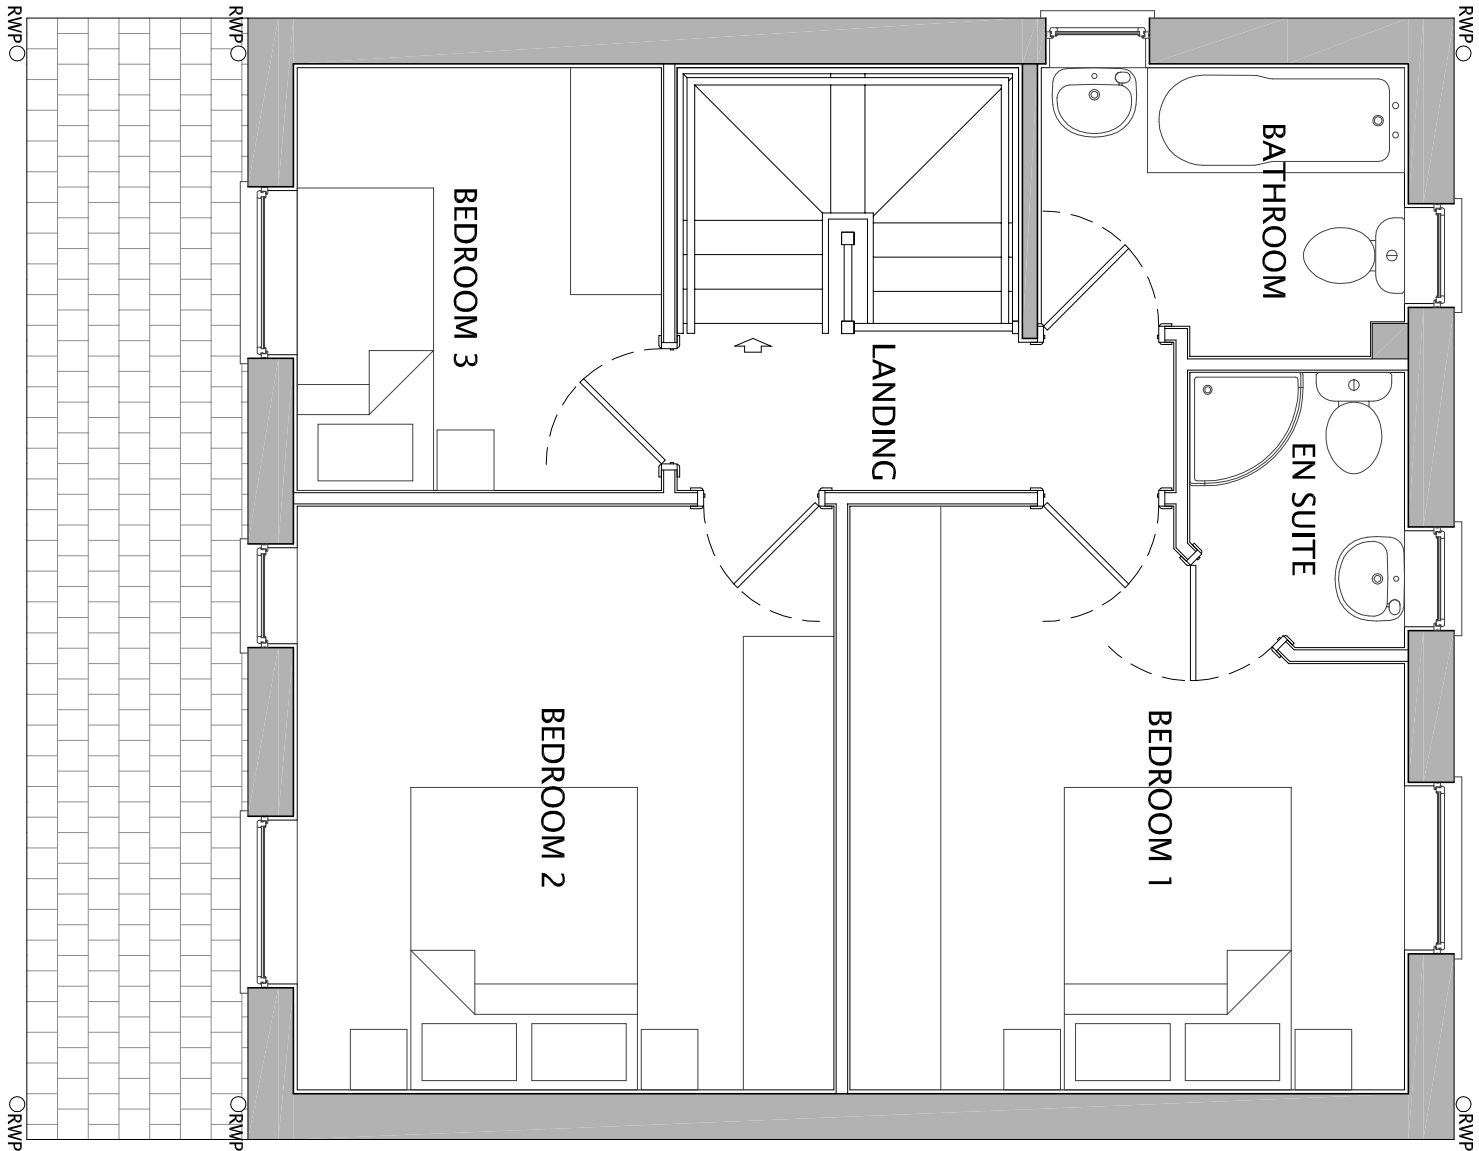

FIRST FLOOR

 

Do not scale of this drawing - Only figures dimensions to be taken from this drawing. Drawings based on Ordnance Survey and/or existing record drawings - Designer and Drawing content subject to Site Survey, Structural Survey, Site Investigations, Planning and Statutory Requirements and Approval. Authorised reproduction from Ordnance Survey Maps with permission of the Controller of Her Majesty's Stationary Office. Crown Copyright reserved.



CLIENT:
NETHERTON HOMES

DRAWING NUMBER:
P14.4905:25

PROJECT:
PROPOSED RESIDENTIAL DEVELOPMENT,
WEST OF WAKEFIELD ROAD, MAPLEWELL

SCALE @ A1:
1:50

DRAWN:
RUB

DATE:
OCT 15

CHECKED:
RUB

DATE:
OCT 15

DRAWING:
ALLINGTON HOUSETYPE (AS)

PLANNING DRAWING

14 MARBURY COURT / CALDER PARK / WAKEFIELD / WF4 3FL

01924 383322 / www.jpssoc.co.uk / info@jpssoc.co.uk

Preparation is a tradeable skill. It is a tradeable skill.