



Plan - Proposed Liesure & Summer House 1:50 @ A4

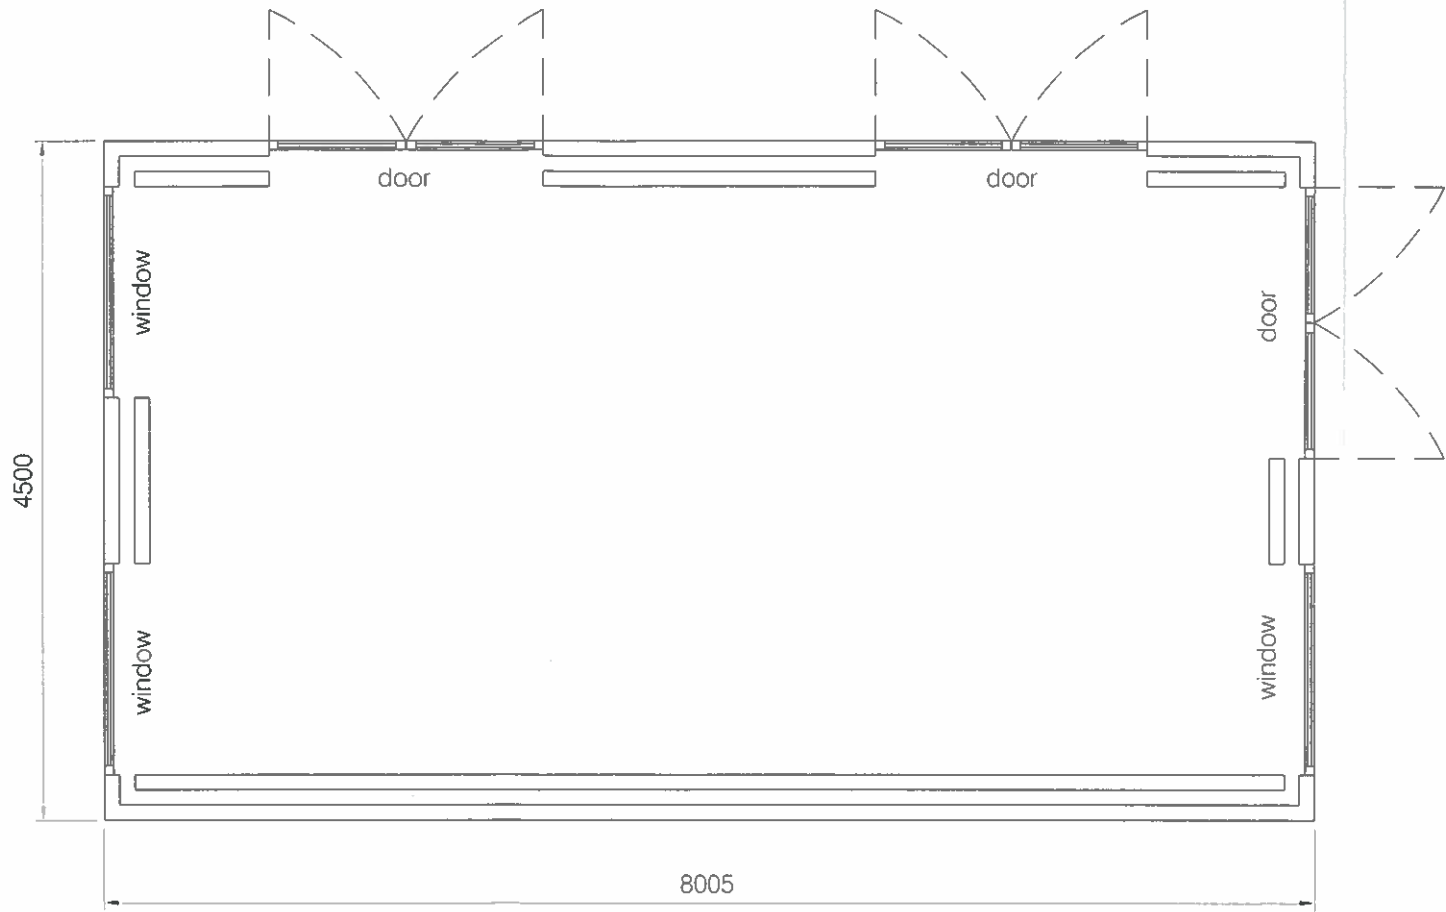

Description

One brick built buildiding with slate roof
two french opening doors to front elevation
two windows to end elevation south facing
open plan building with W/C and wash basin room

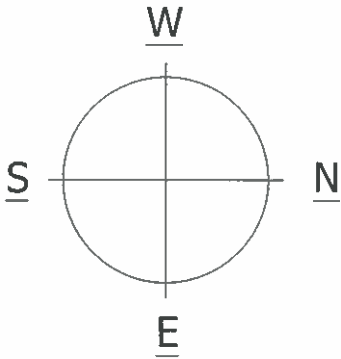

Revision Number	Revision Notes	Date
Client: Mr Glyn Dooley		
Location: 76 Station Road Bolton Upon Dearne		
Details: Plan		
Scale: 1:50 @ A3		
Drawing No: PL-01	Date: 26-01-14	Revision: *
Drawn By: Ben Hufton		