



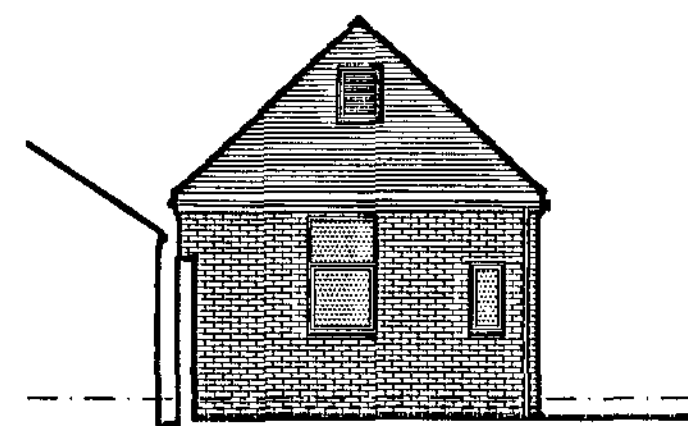


PROPOSED WEST ELEVATION
scale 1:100

First floor windows glazed with obscure glass to Local Authority approval
New white UPVC double glazed windows to Local Authority approval

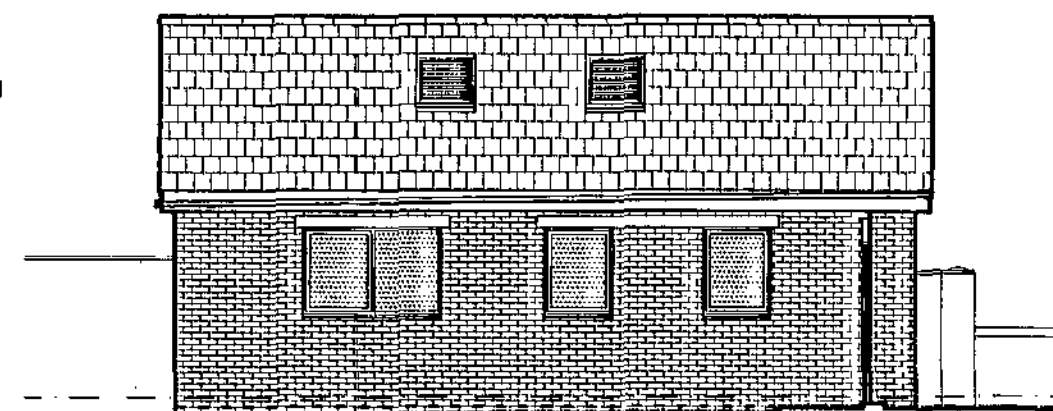


SOUTH ELEVATION


New roof windows with non opening lights, glazed with obscure glass to Local Authority approval
Proposed facing brickwork to match existing to Local Authority approval

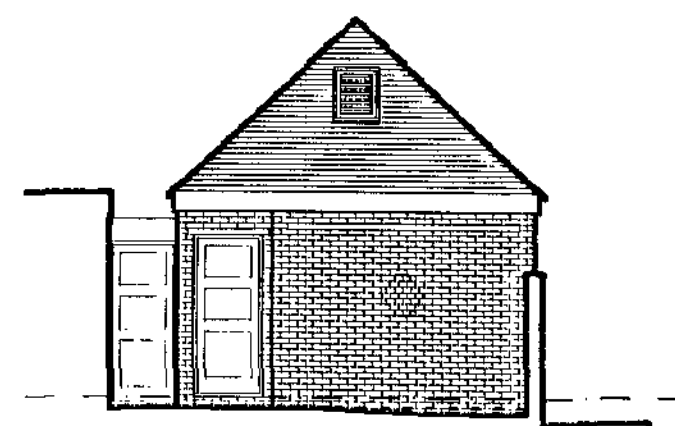


EAST ELEVATION

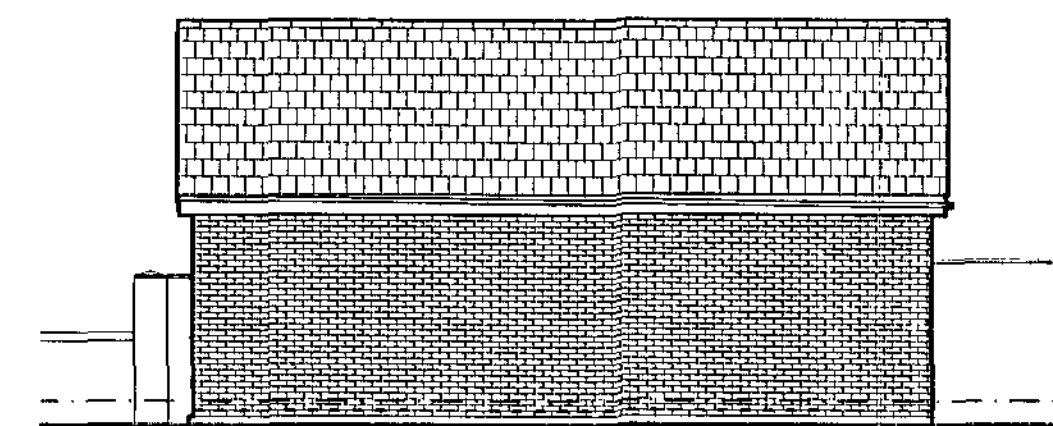


NORTH ELEVATION

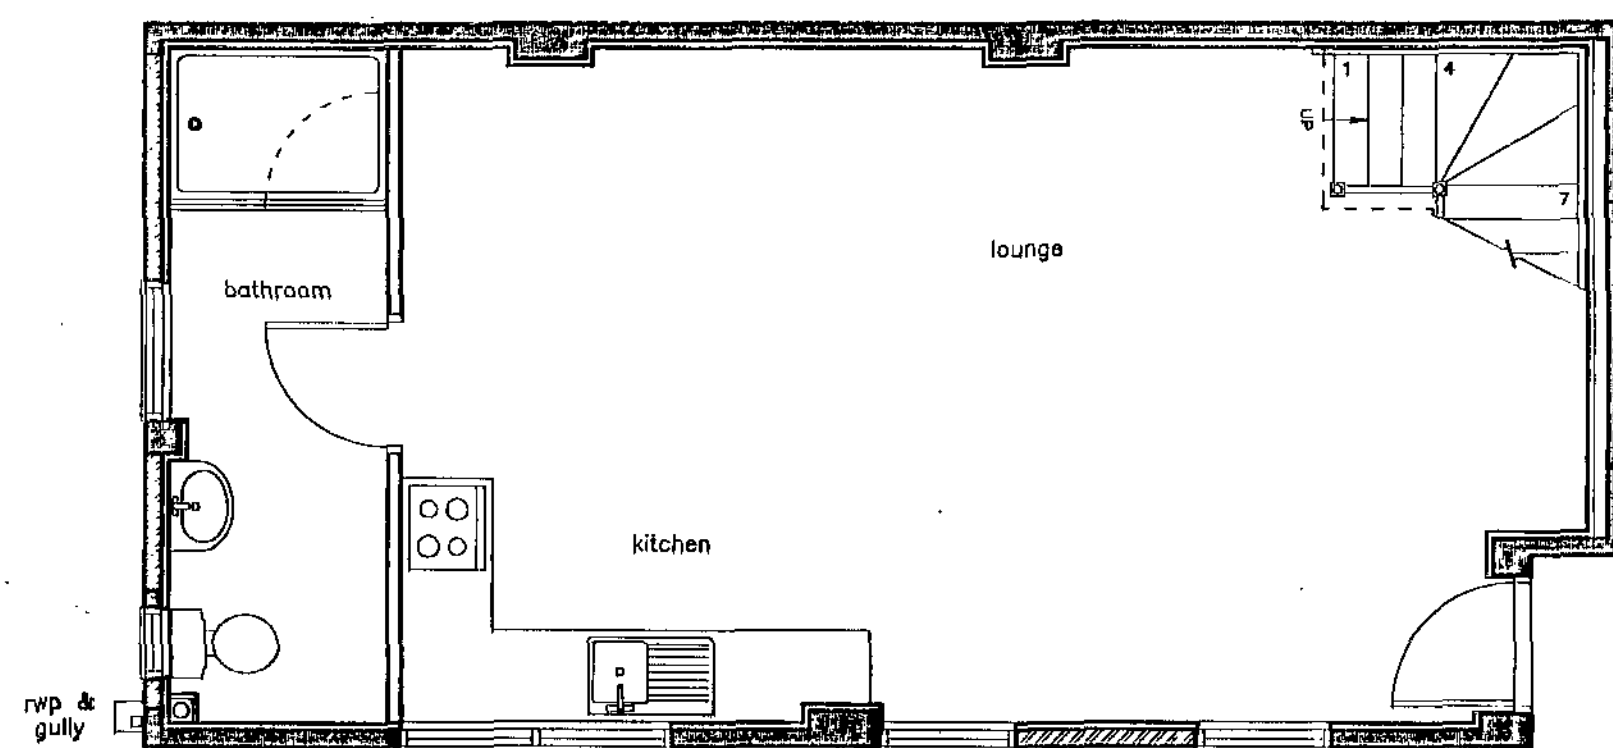


PROPOSED GROUND FLOOR PLAN
scale 1:50

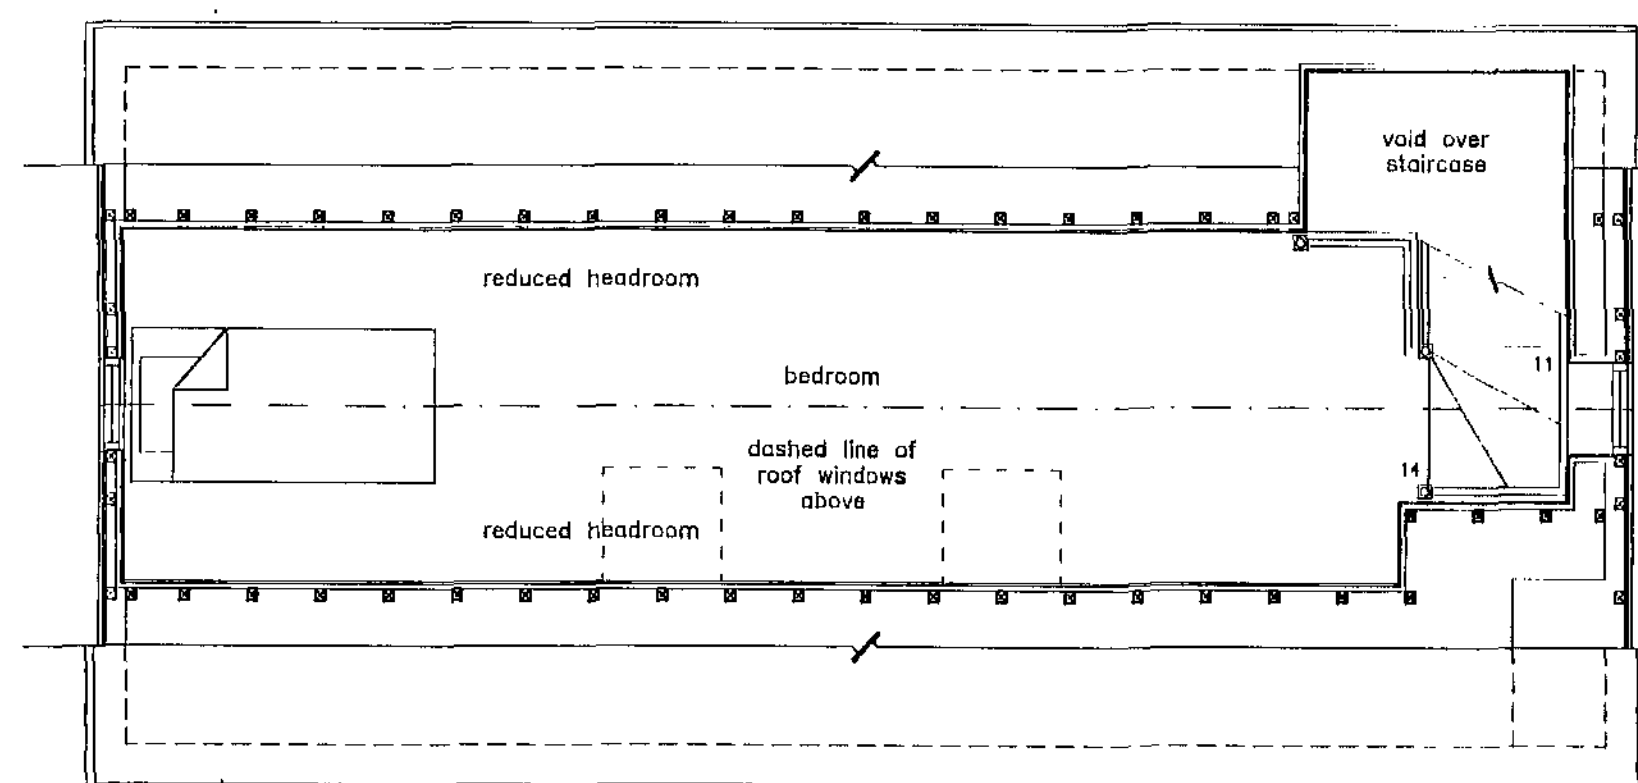

FIRST FLOOR PLAN

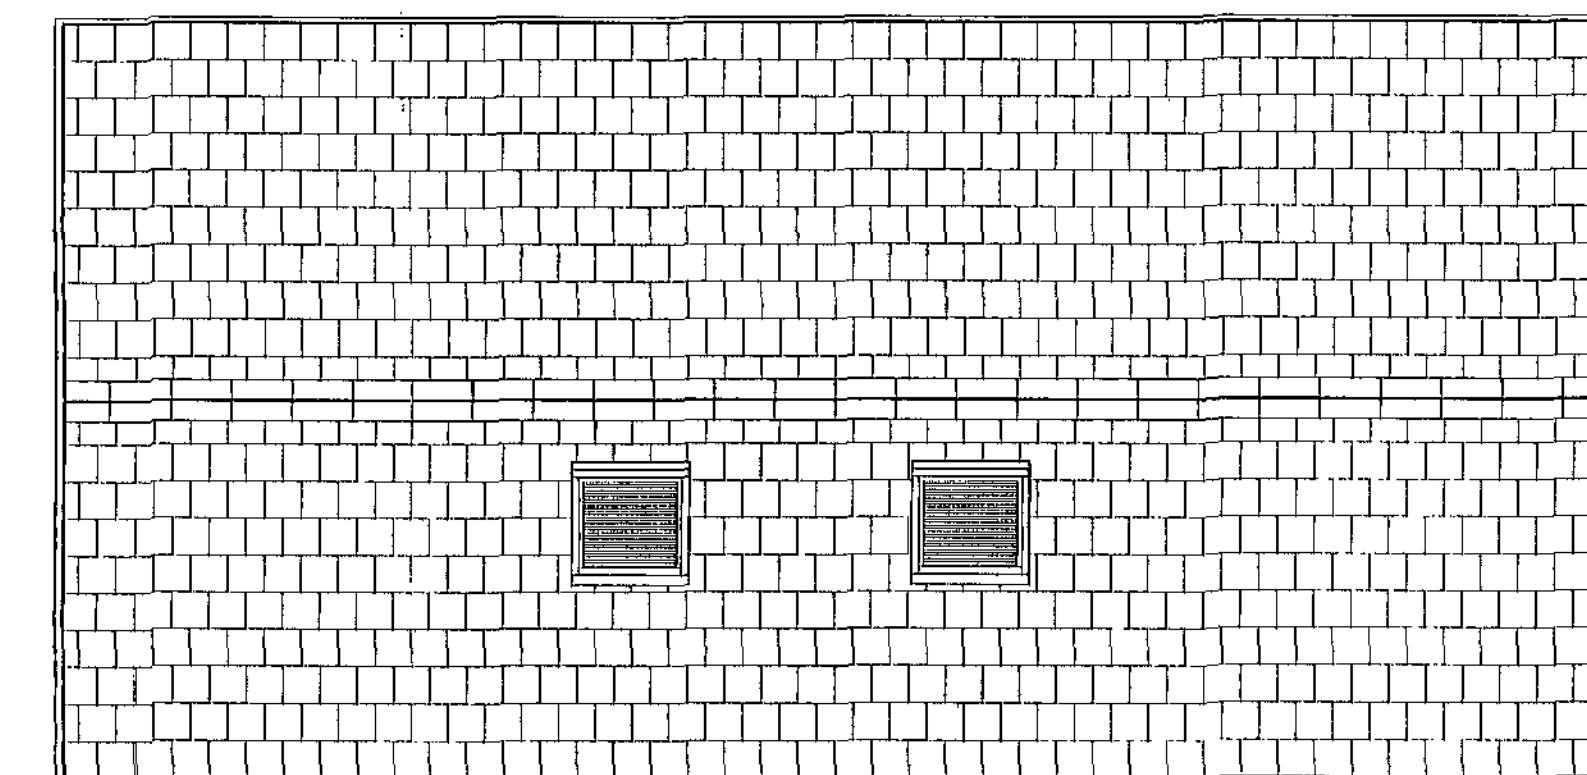

ROOF PLAN

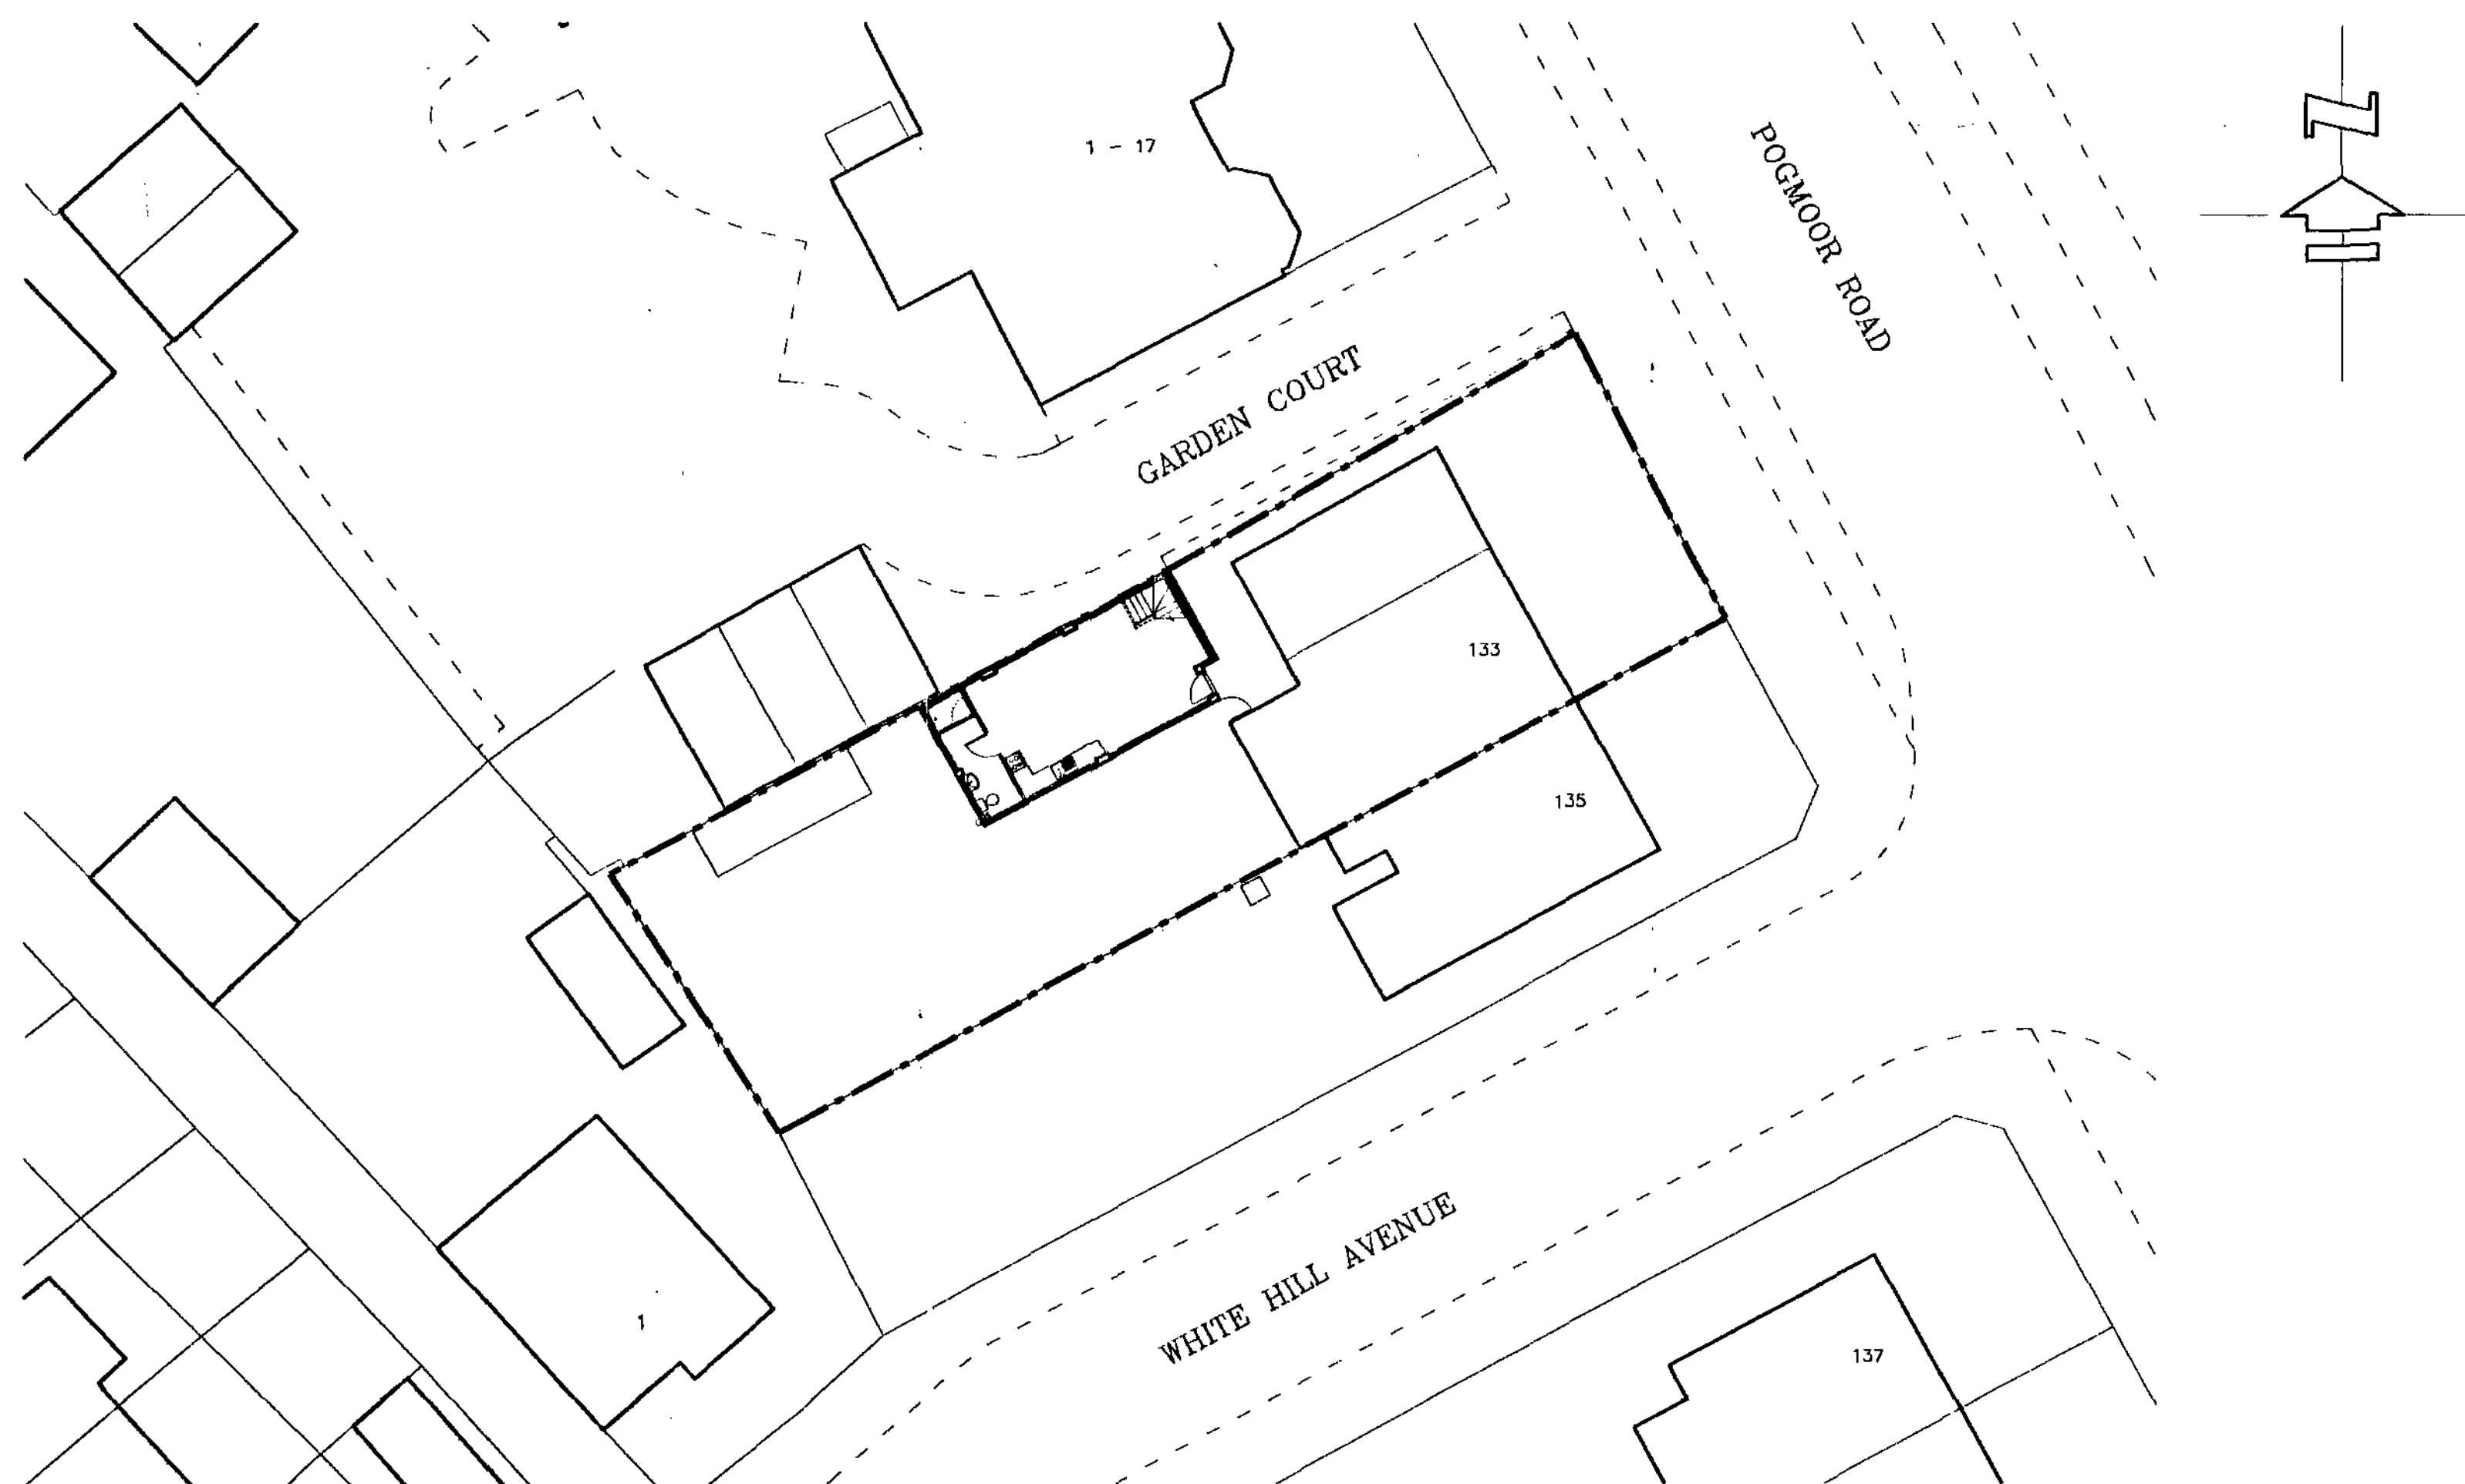

NOTE :
THIS DRAWING HAS BEEN PREPARED FROM
REPRODUCED INFORMATION NO GUARANTEE OF
ITS ACCURACY CAN BE GIVEN UNTIL SUCH TIME
AS A FULL SITE SURVEY HAS BEEN UNDERTAKEN

PROPOSED SITE LAYOUT
scale 1:200

Revision A : October 2011 :
Proposals revised in accordance with
planning officer comments.

revisions :

address :
Mr R Wroe
133 Pogmoor Road
Pogmoor
Barnsley


job :
proposed change
of use

title :
proposed elevations,
floor plans & site
layout

scale :
1:100, 1:50, 1:200


date :
23 May 2011

dwg no :
RW/PRB/O2A

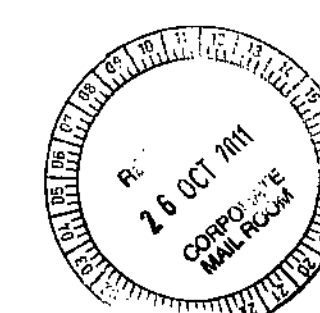





EXISTING WEST ELEVATION
scale 1:100

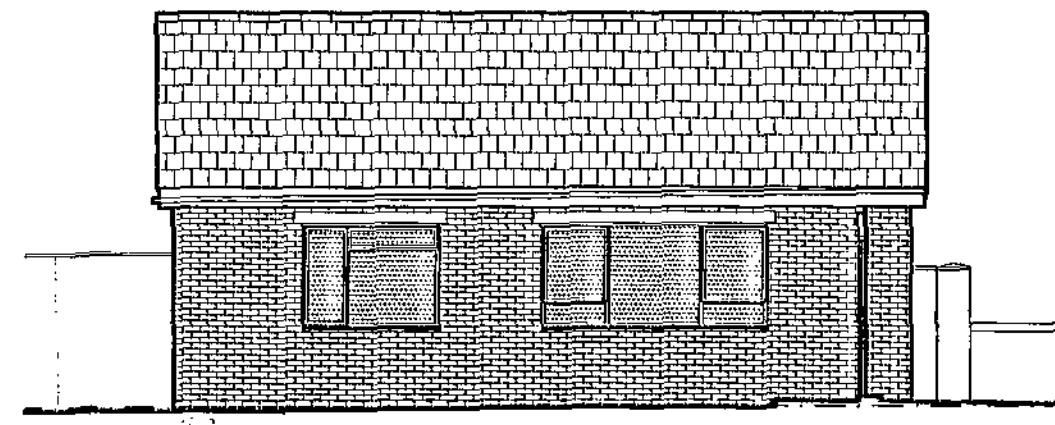


SOUTH ELEVATION

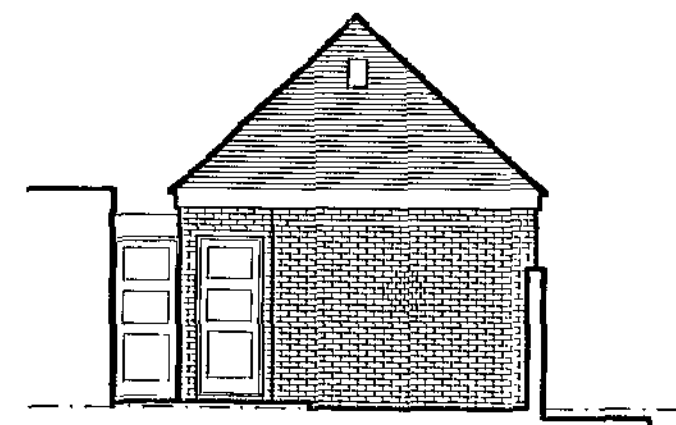


EAST ELEVATION

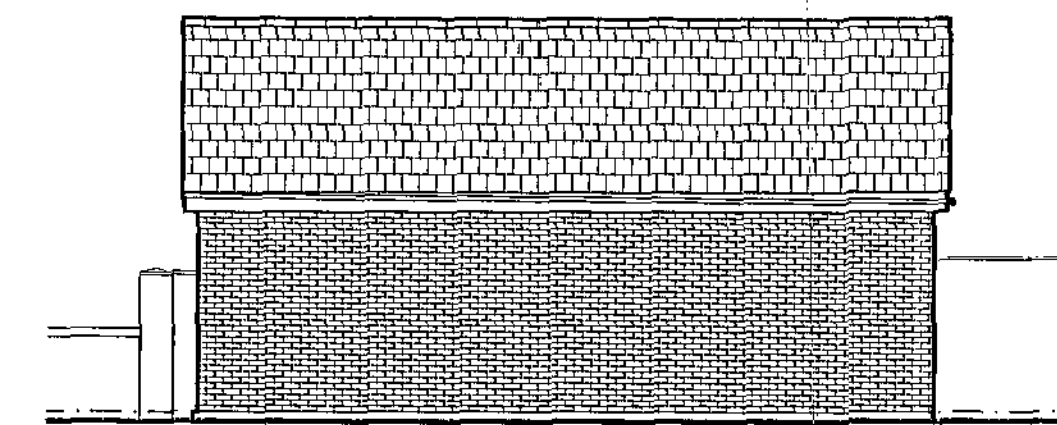


NORTH ELEVATION

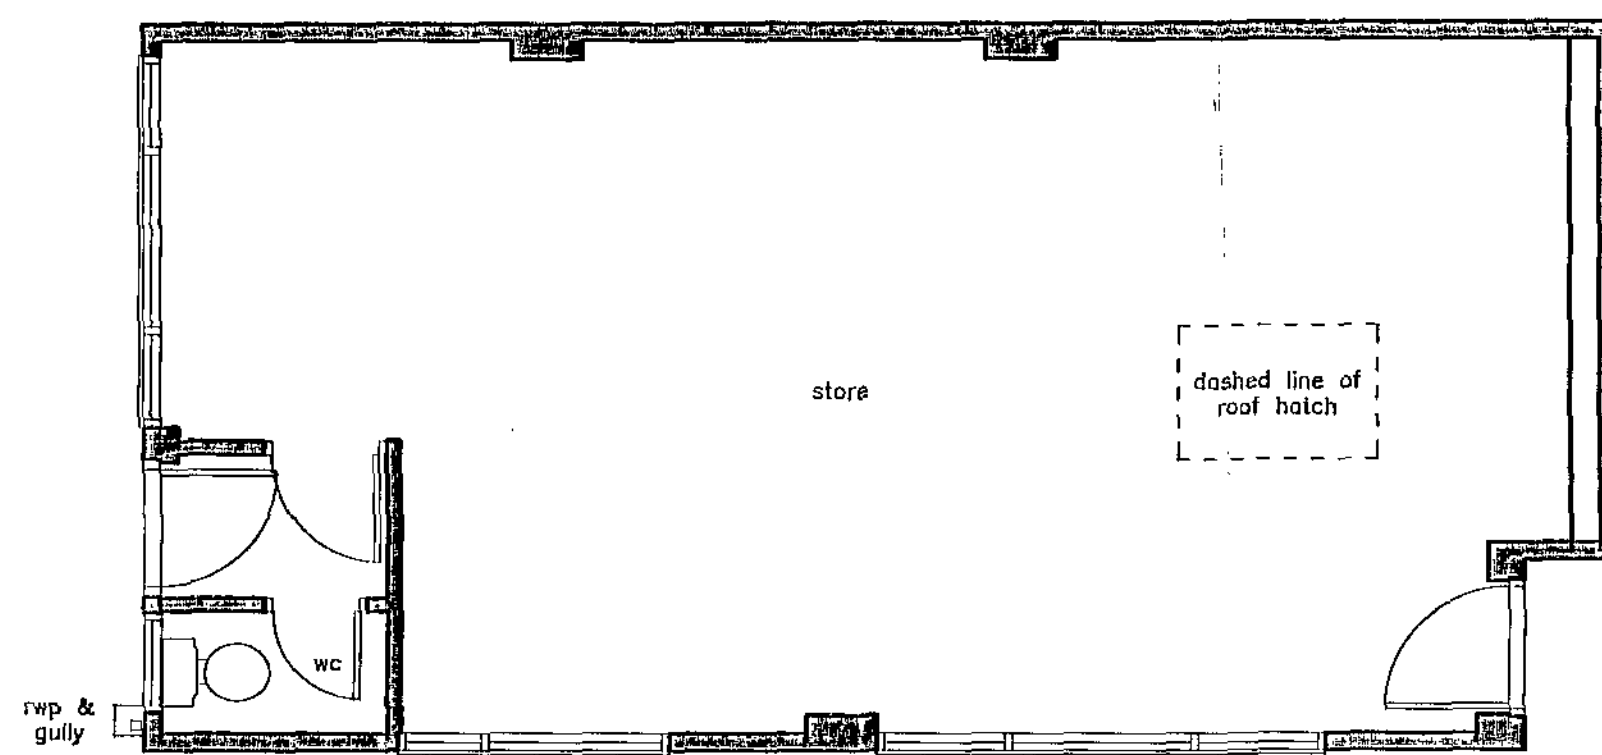


EXISTING GROUND FLOOR PLAN
scale 1:50

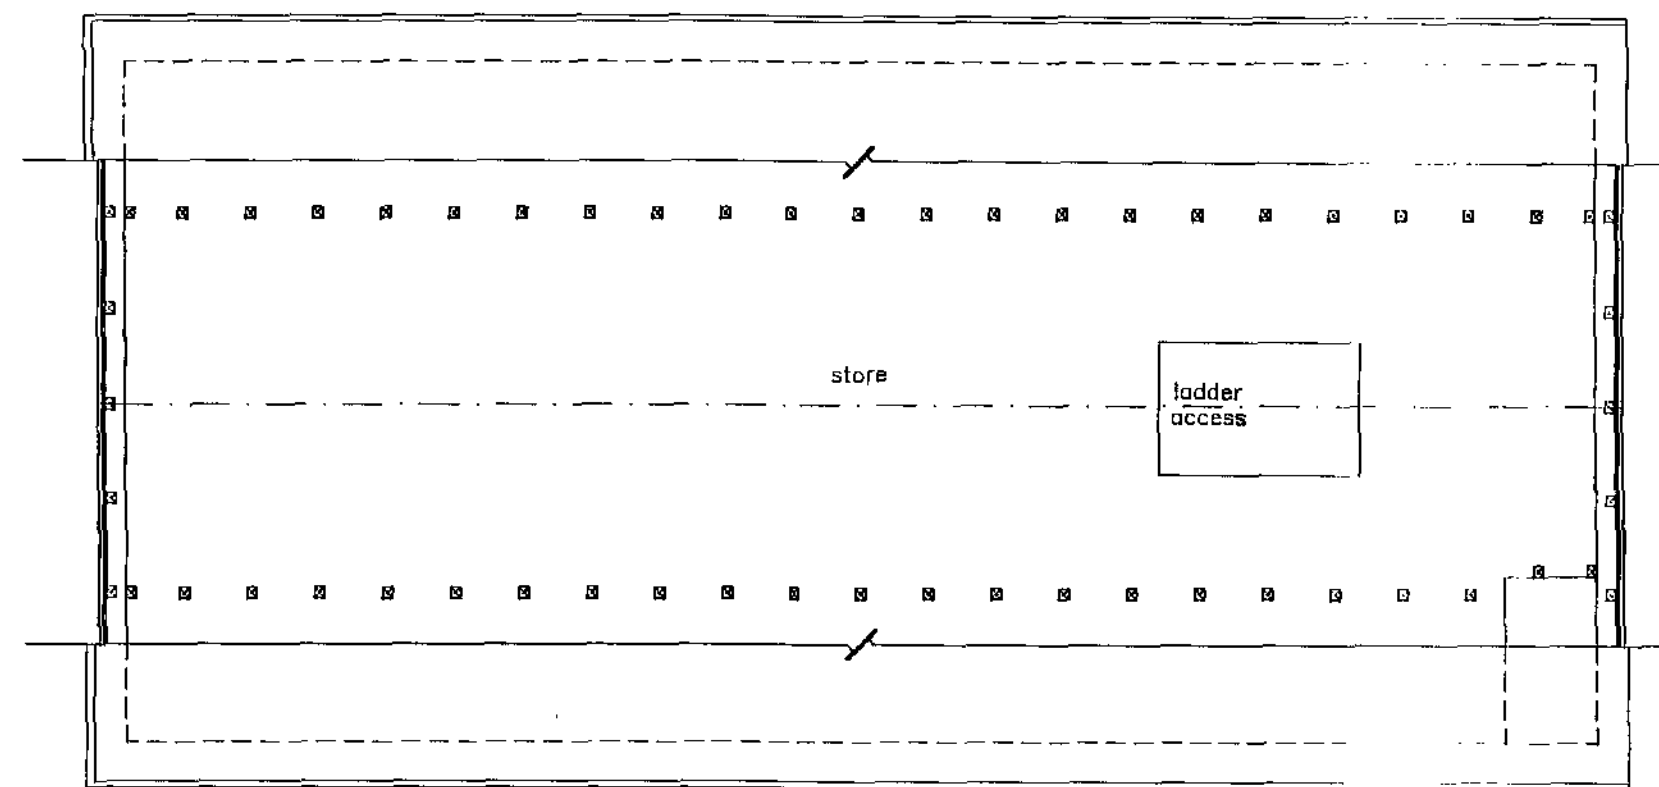

FIRST FLOOR PLAN

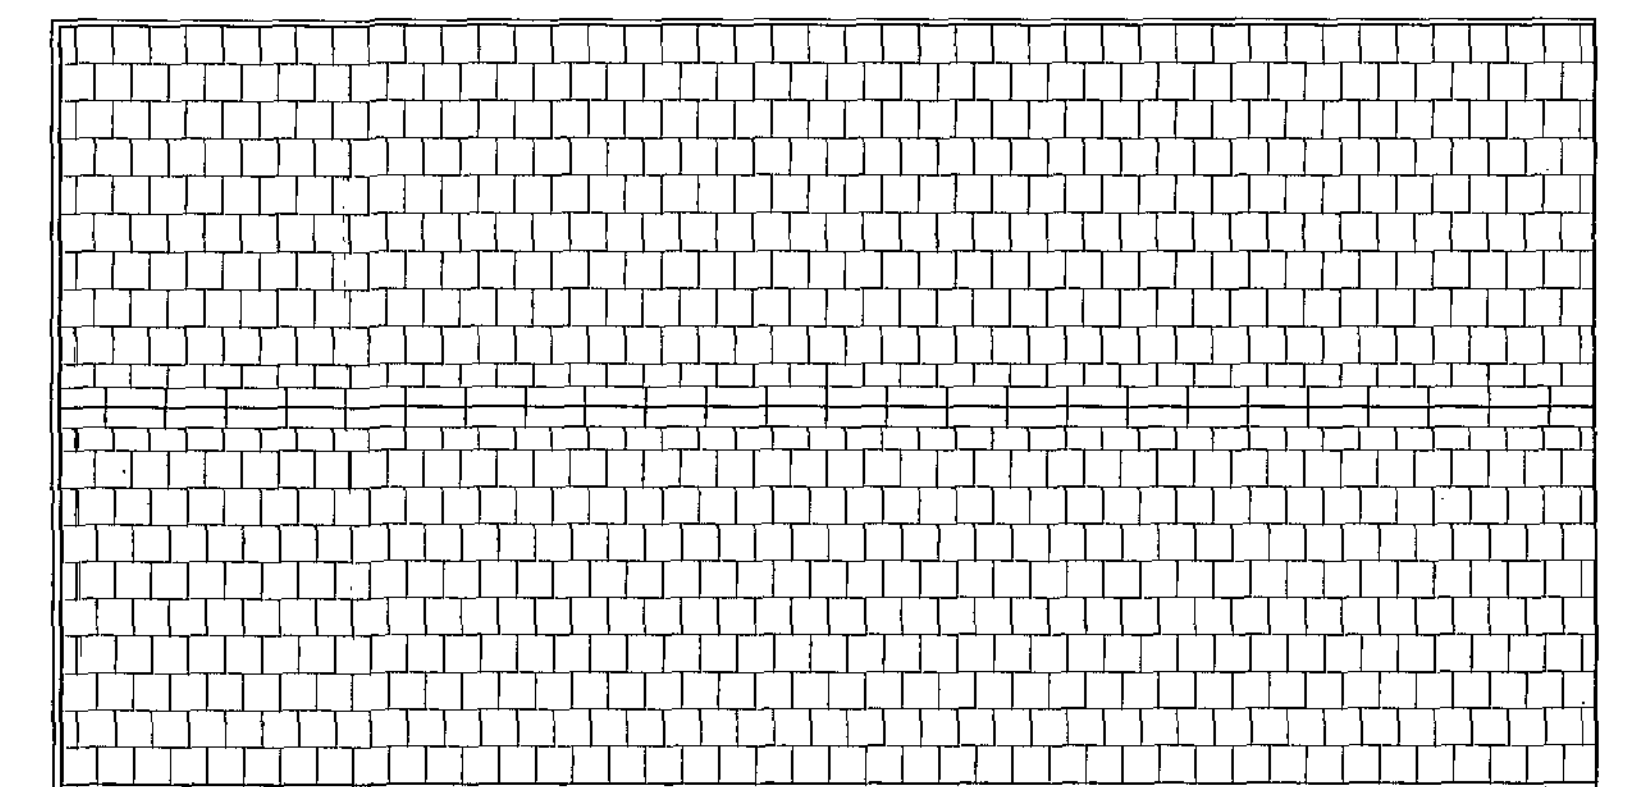

ROOF PLAN

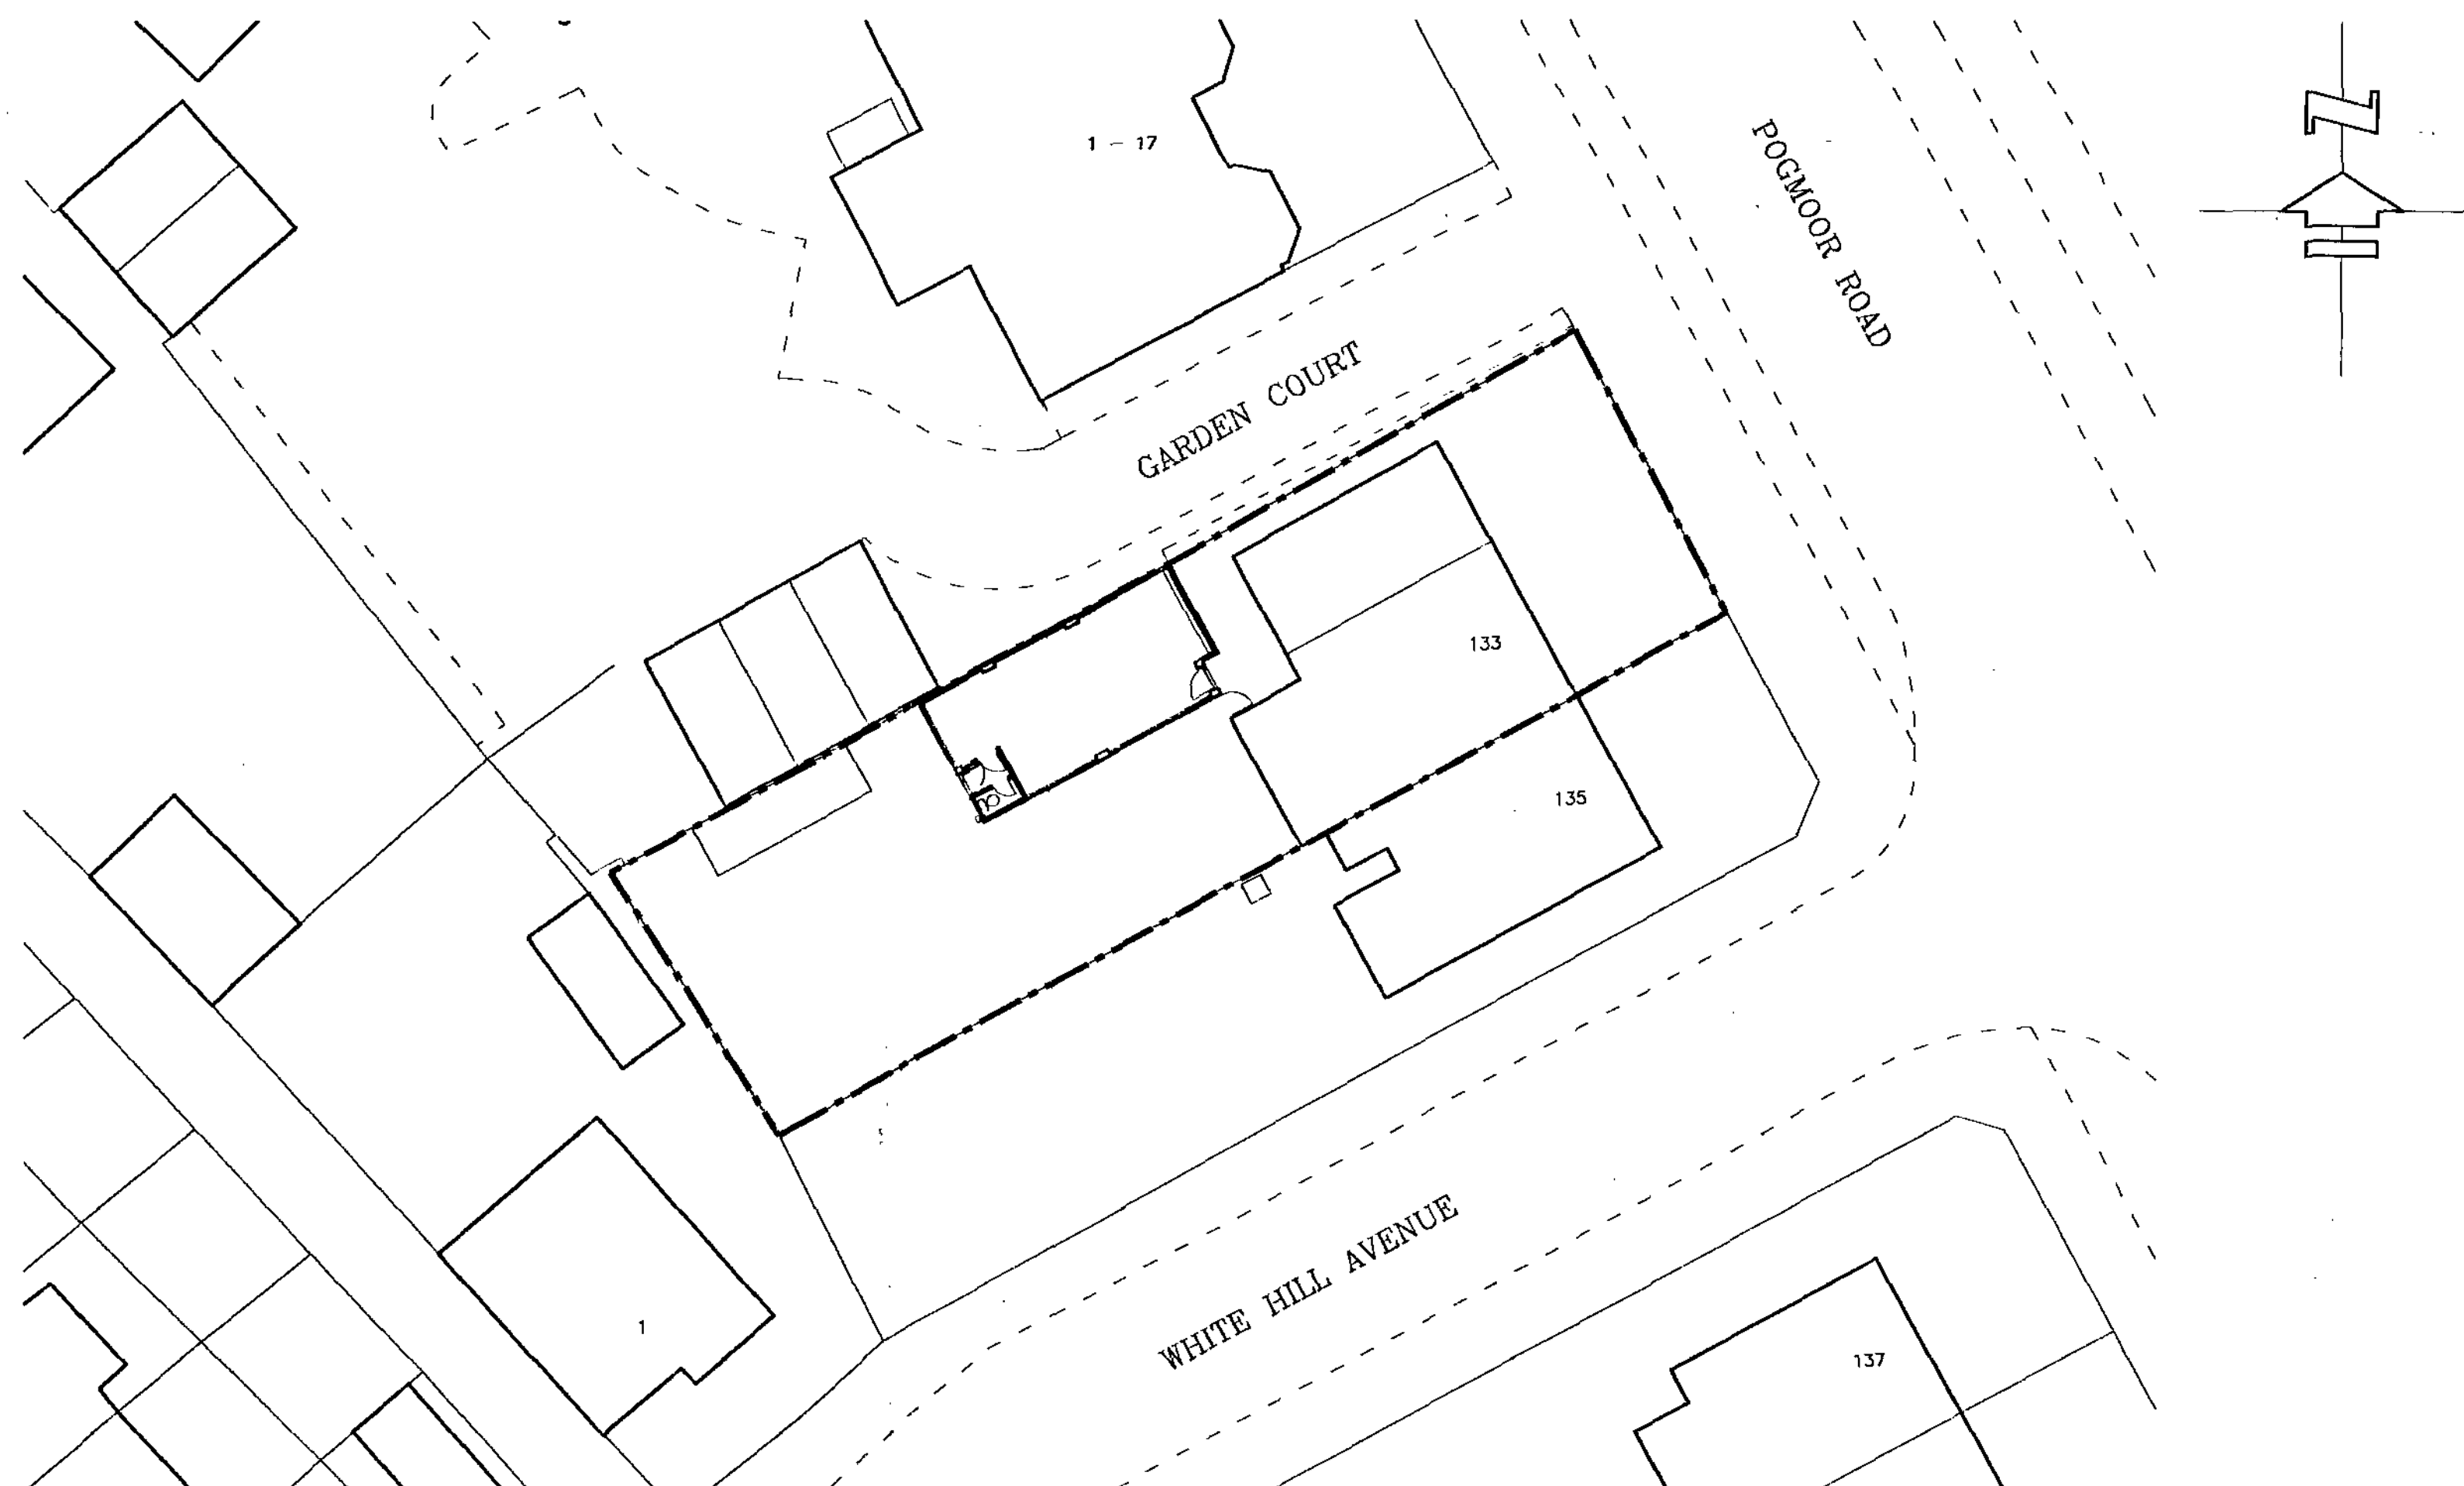

NOTE :
THIS DRAWING HAS BEEN PREPARED FROM
REPRODUCED INFORMATION NO GUARANTEE OF
ITS ACCURACY CAN BE GIVEN UNTIL SUCH TIME
AS A FULL SITE SURVEY HAS BEEN UNDERTAKEN

EXISTING SITE LAYOUT
scale 1:200

revisions :

address :
Mr R Wroe
133 Pogmoor Road
Pogmoor
Barnsley

job :
proposed change
of use

title :
existing elevations,
floor plans & site
layout

scale :
1:100, 1:50, 1:200

date :
13 May 2011

dwg no :
RW/PRB/01

