


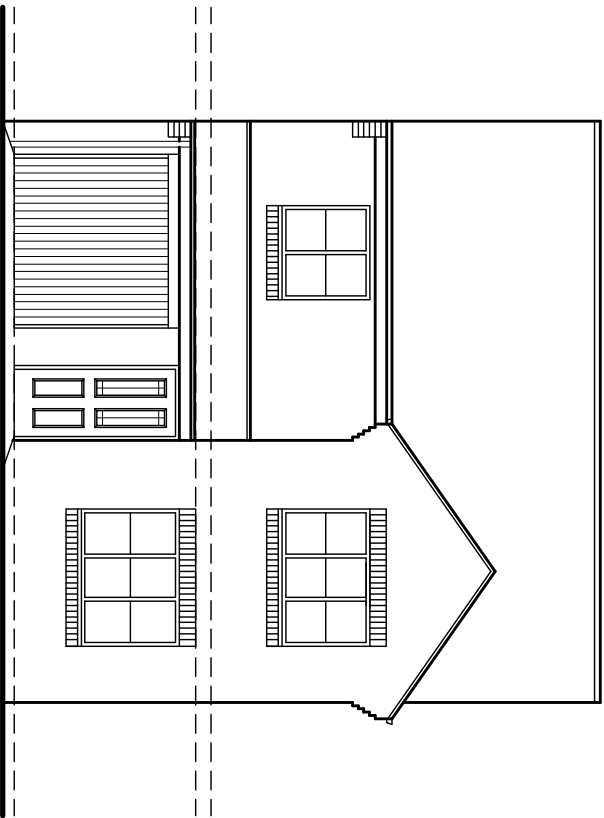


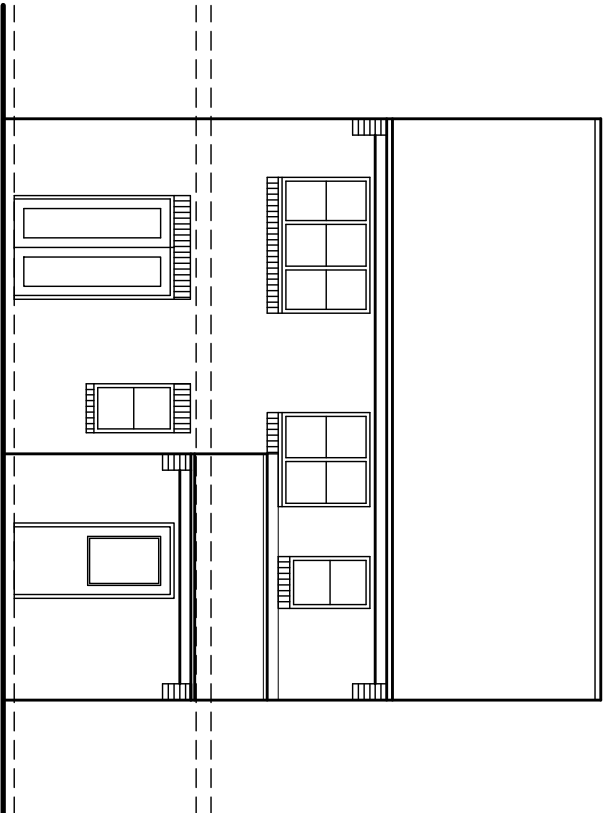


EXISTING FRONT ELEVATION
SCALE 1:100

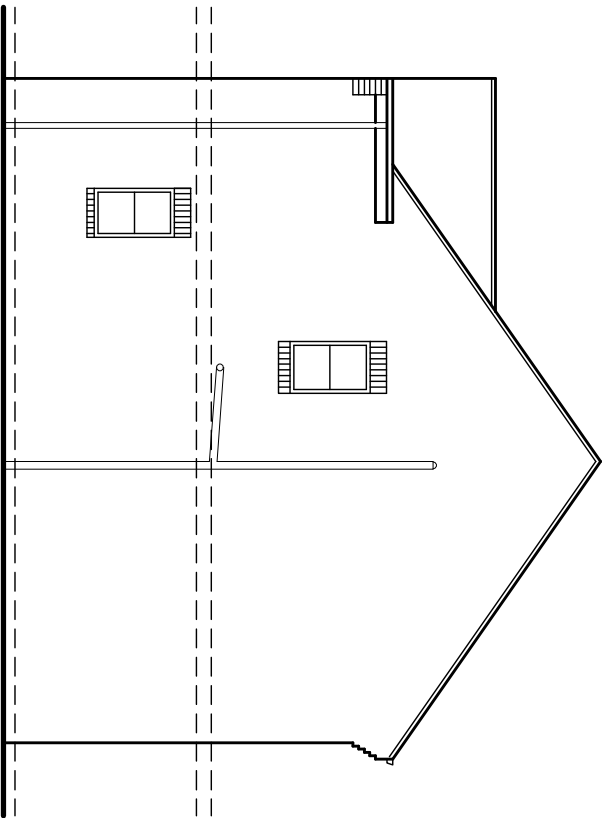


EXISTING REAR ELEVATION
SCALE 1:100

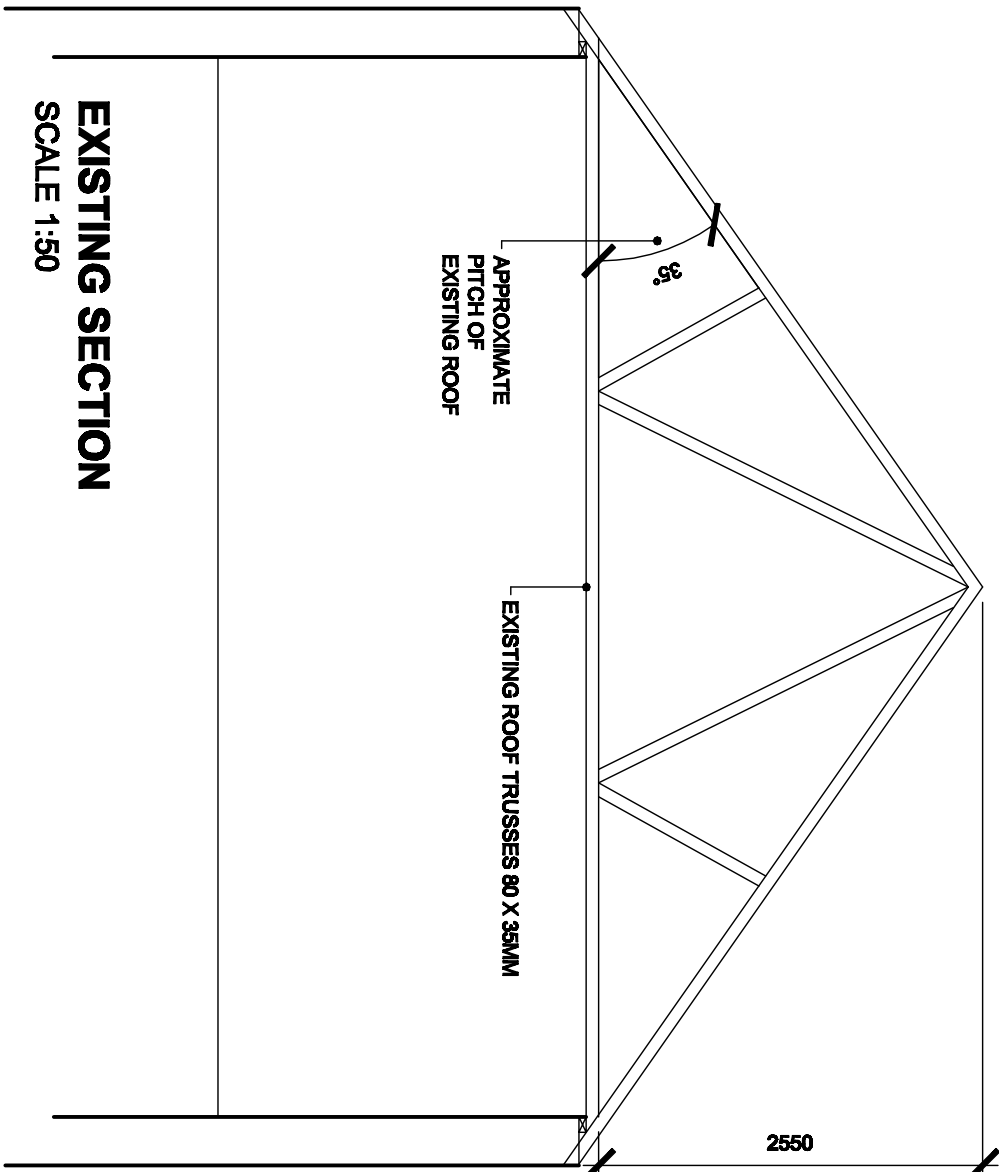


EXISTING SIDE ELEVATION
SCALE 1:100

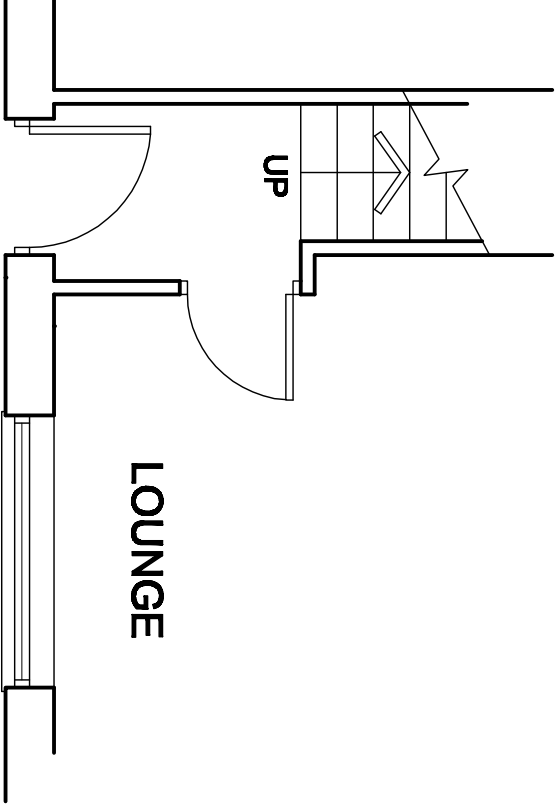

EXISTING GROUND FLOOR PLAN
SCALE 1:50

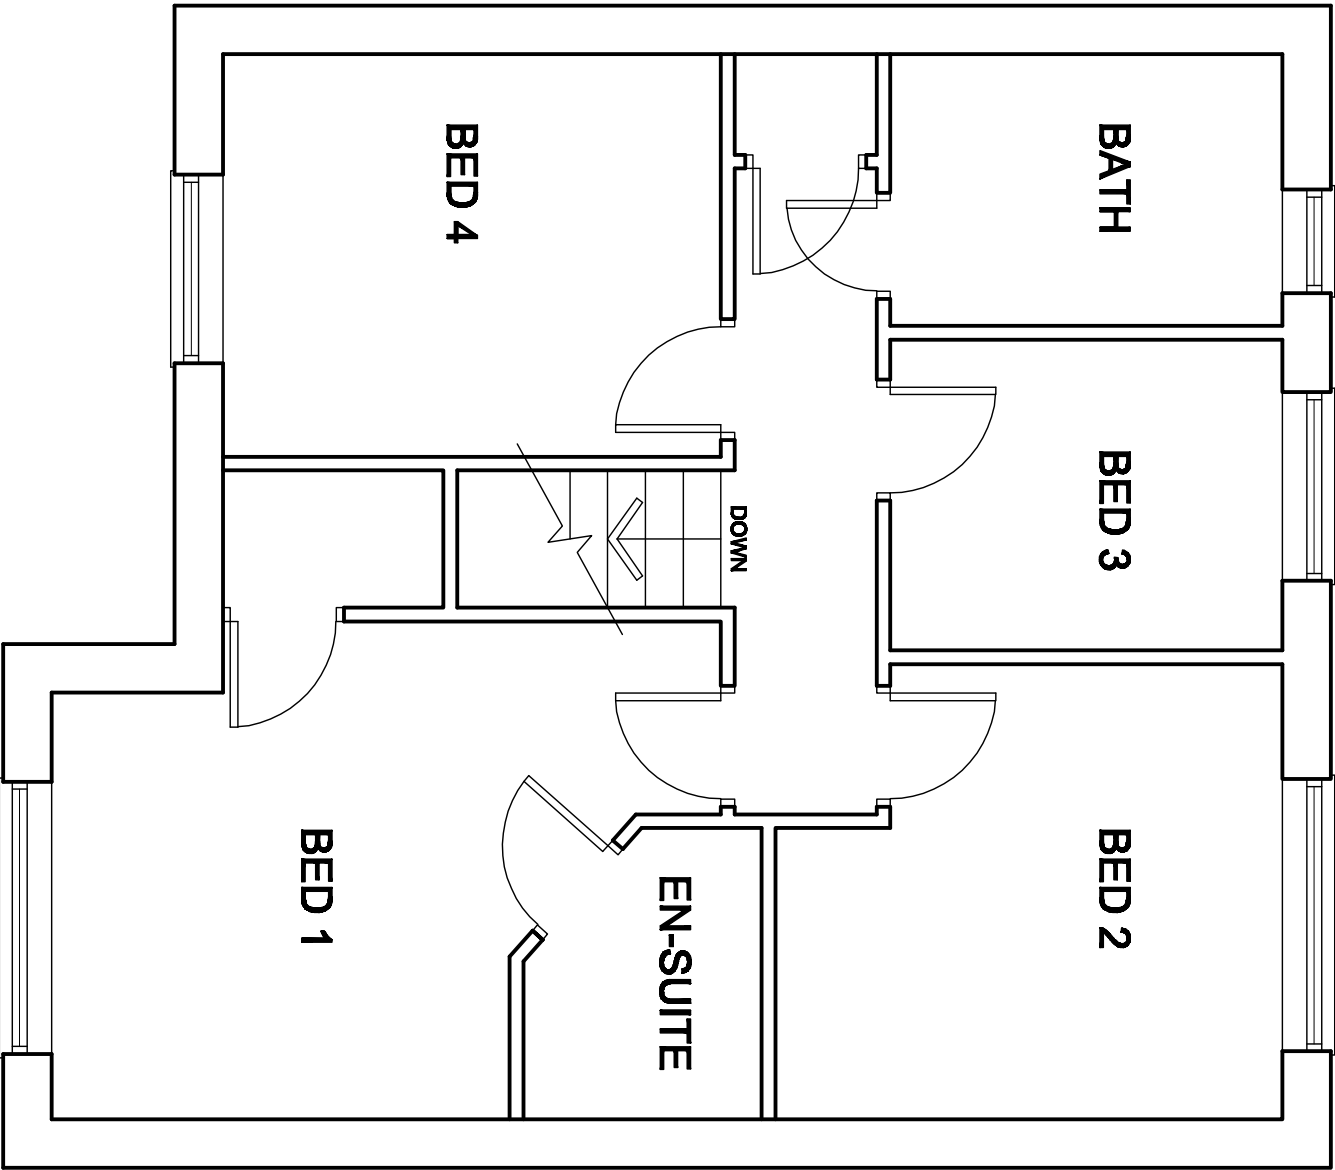

EXISTING FIRST FLOOR PLAN
SCALE 1:50

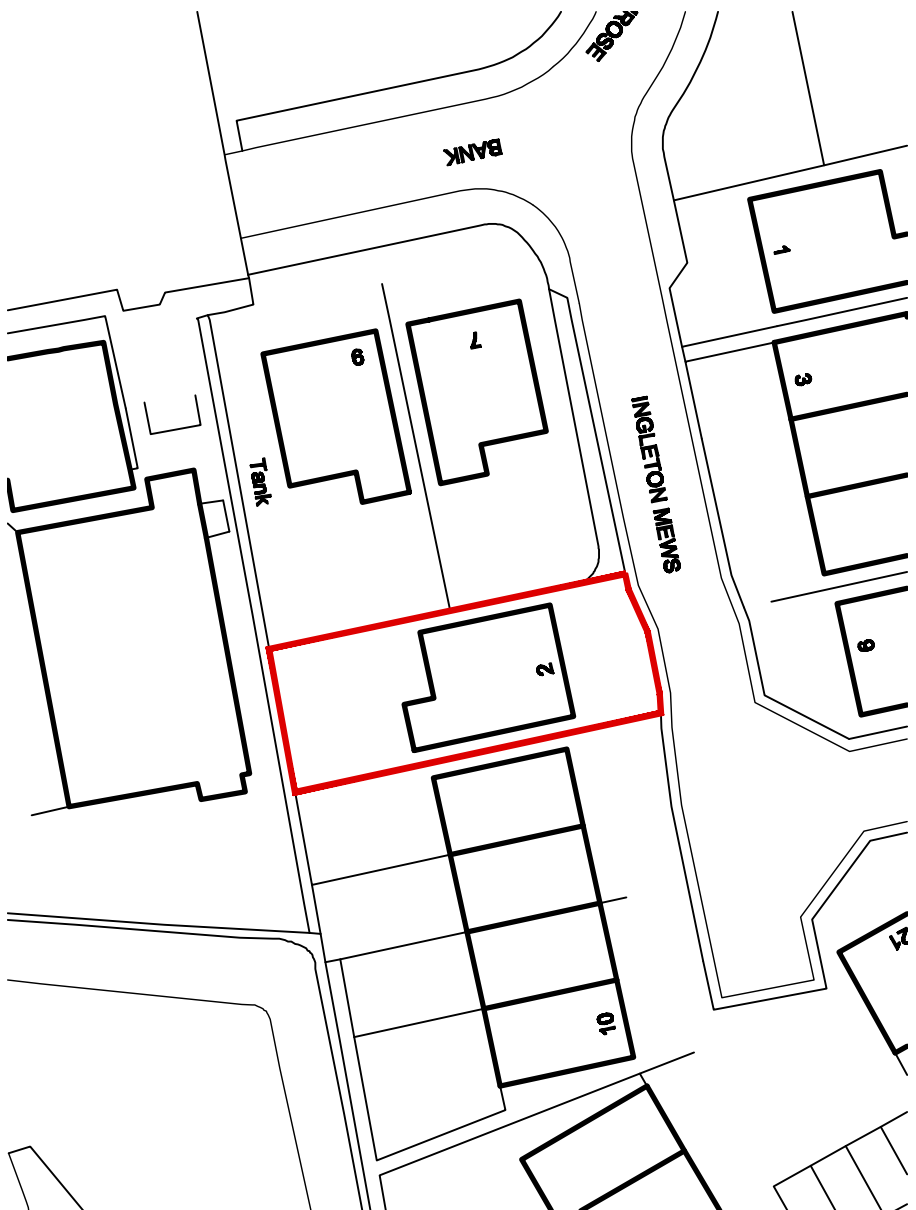

LOCATION PLAN
SCALE 1:500

White Agus Partnership				PROVIDENCE VILLA 52 SACKVILLE STREET, BARNLEY, S70 2DB SURVEYORS AND BUILDING DESIGN CONSULTANTS			
Project PROPOSED LOFT CONVERSION 2 INGLETON MEWS, BARNLEY S71 1NR				Client MR & MRS MARA			
Drawing Title EXISTING FLOOR PLANS & ELEVATIONS		Date MARCH 2011		Scale 1:50 & A2		Rev. 01	
Date 10/09/7		Date 10/09/7		Date 10/09/7		Date 10/09/7	
Date 10/09/7		Date 10/09/7		Date 10/09/7		Date 10/09/7	