




NOTES
The contractor is to check and verify all building and site dimensions, levels and sewer invert levels at connection points before tendering and work commences.
This drawing must read with and checked against any structural or other specialist drawings provided.
The contractor is to comply in all respects with the current building regulations whether specifically stated on these drawings or not. Internal dimensions exclude plaster thickness.
Do not scale off this drawing.

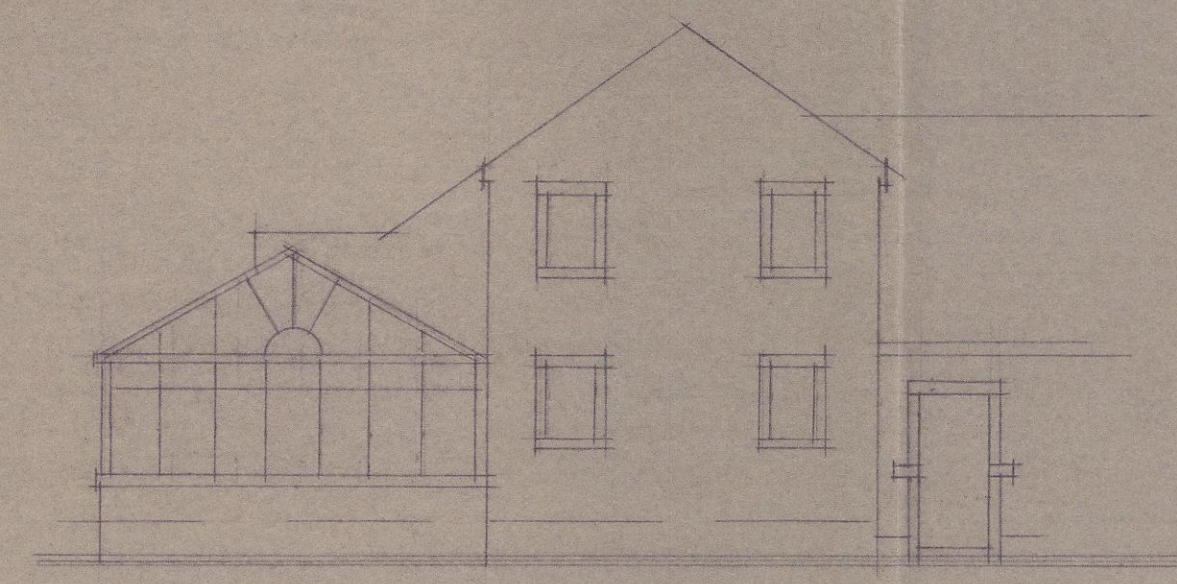


EXISTING NORTH ELEVATION.

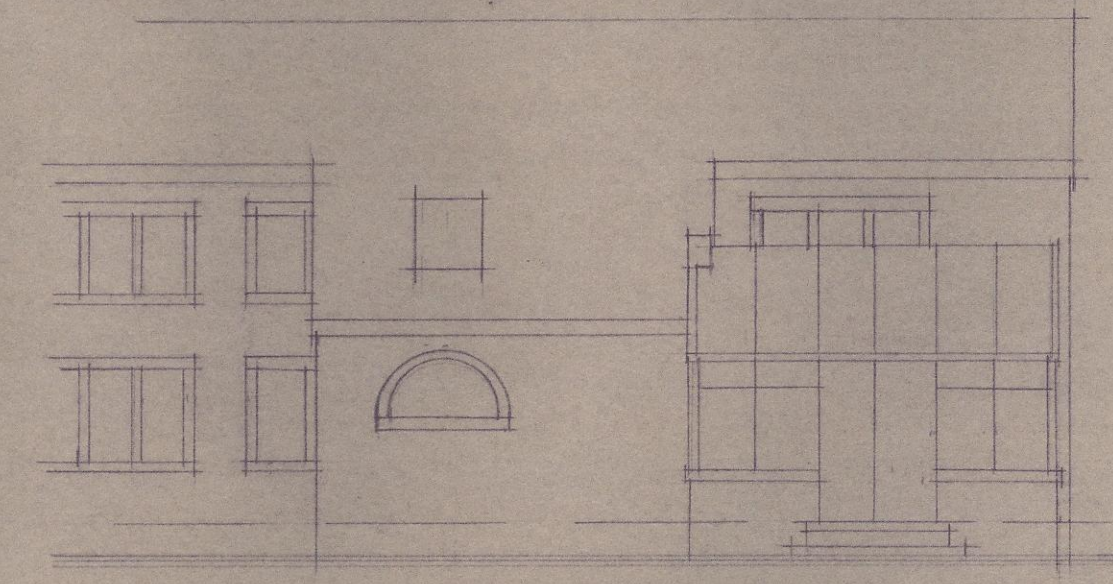


EXISTING EAST ELEVATION.

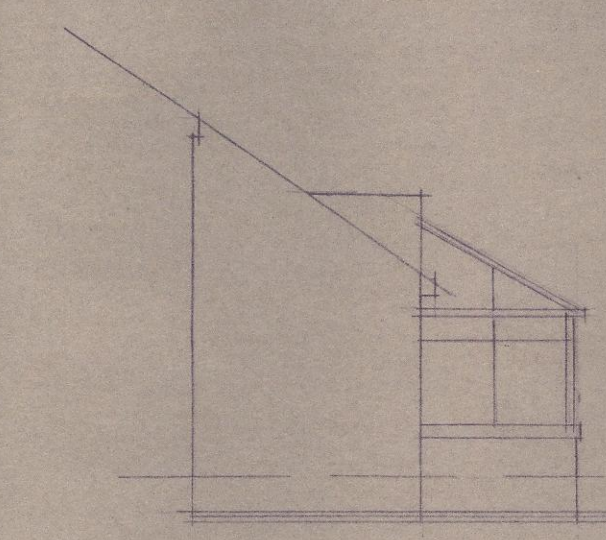


EXISTING SOUTH ELEVATION.

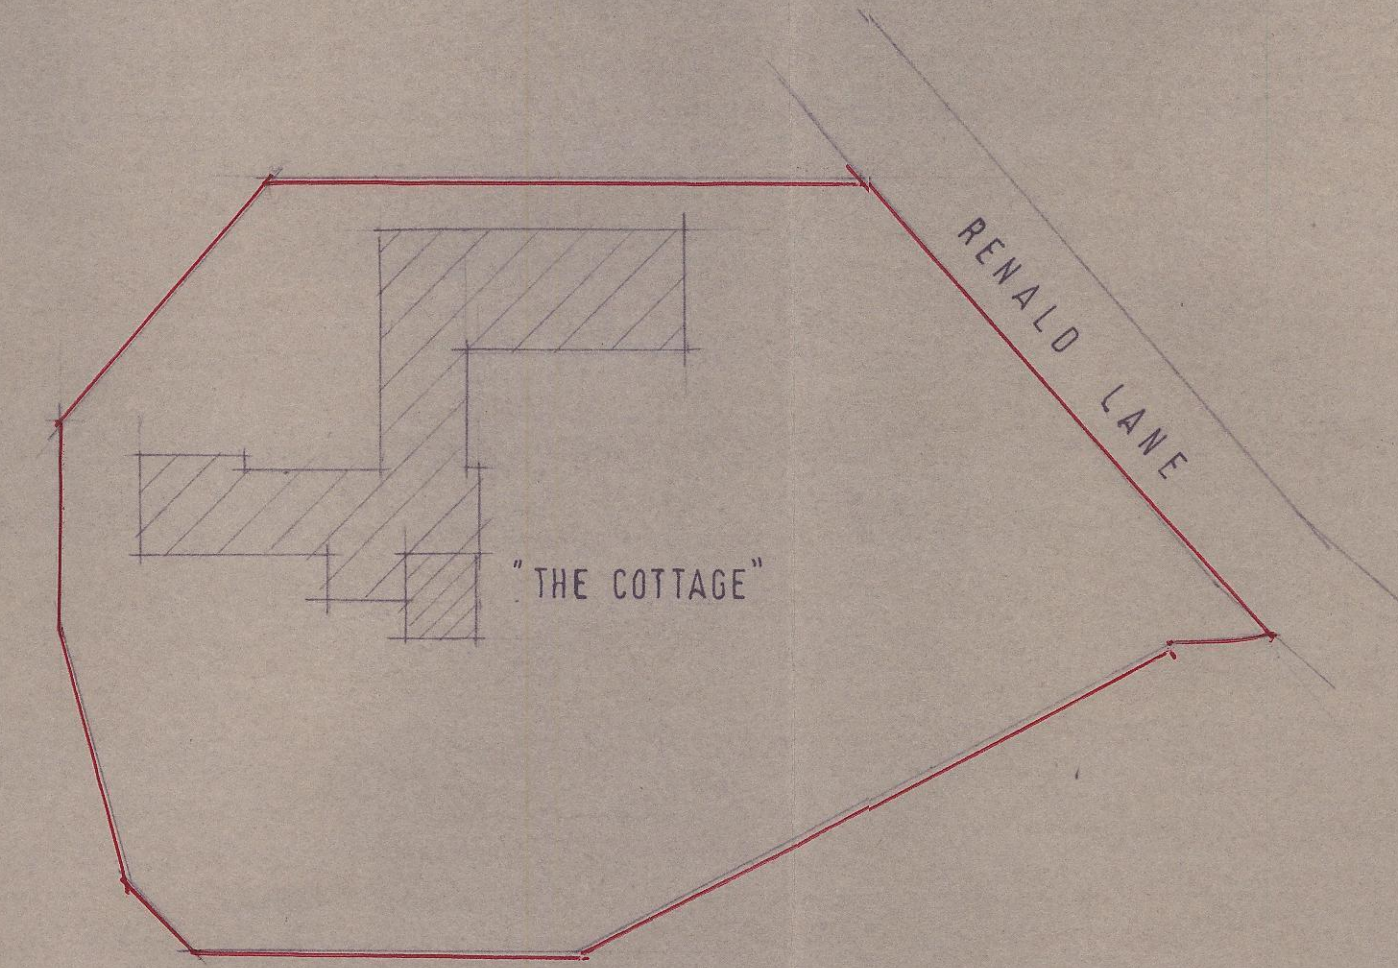


BLOCK PLAN.
SCALE 1:500

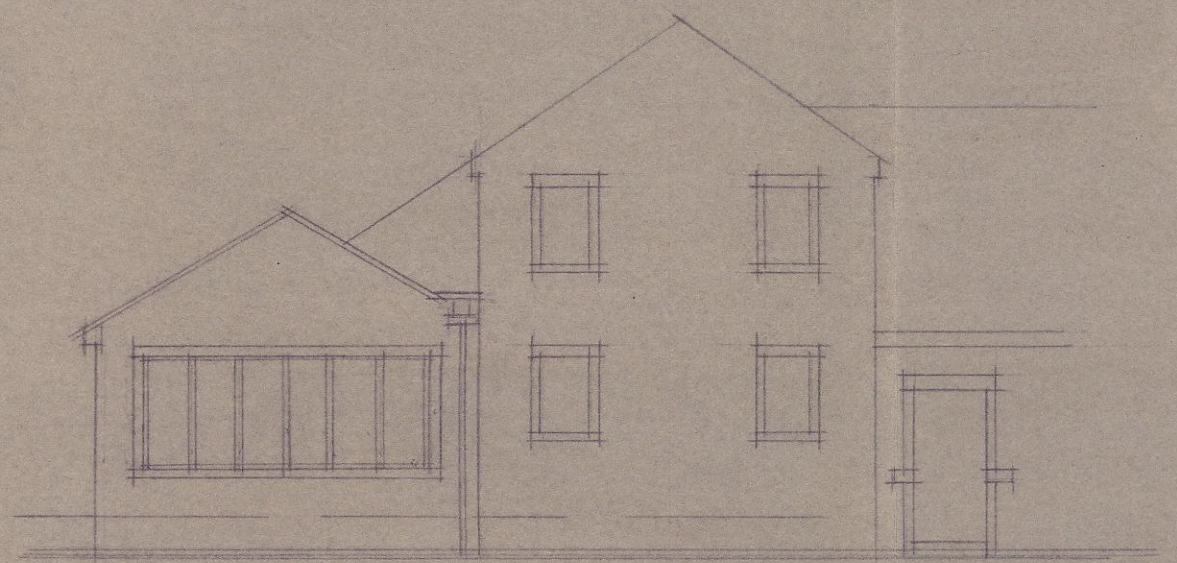


PROPOSED NORTH ELEVATION.

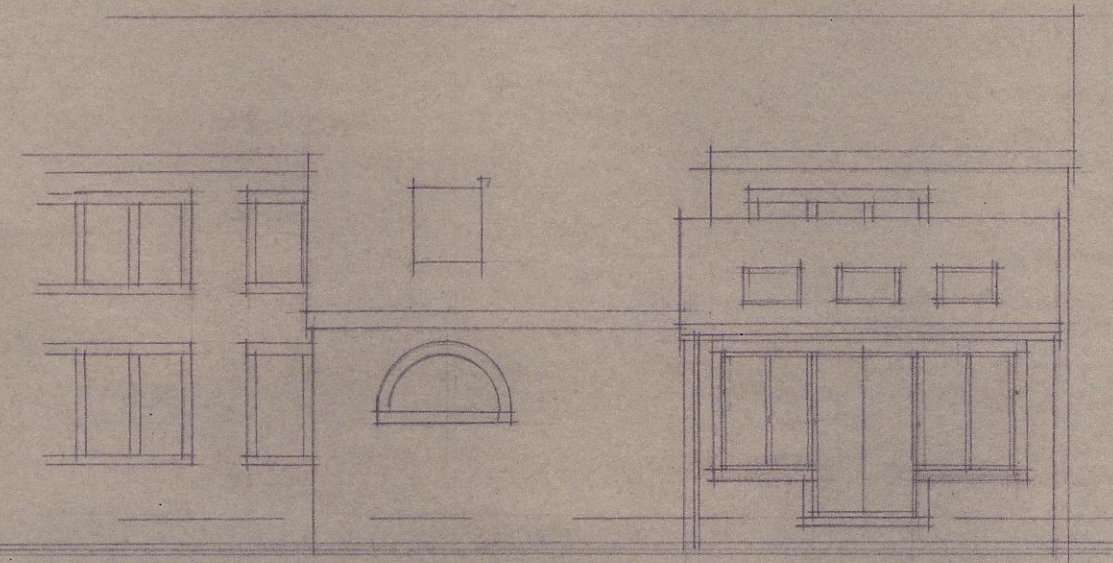


PROPOSED EAST ELEVATION.

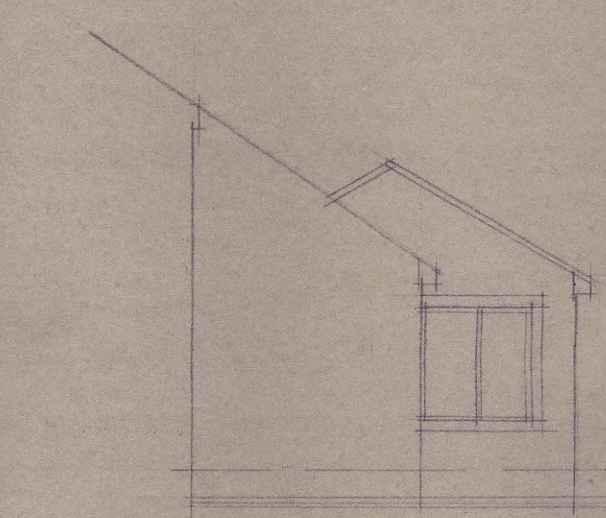


PROPOSED SOUTH ELEVATION.

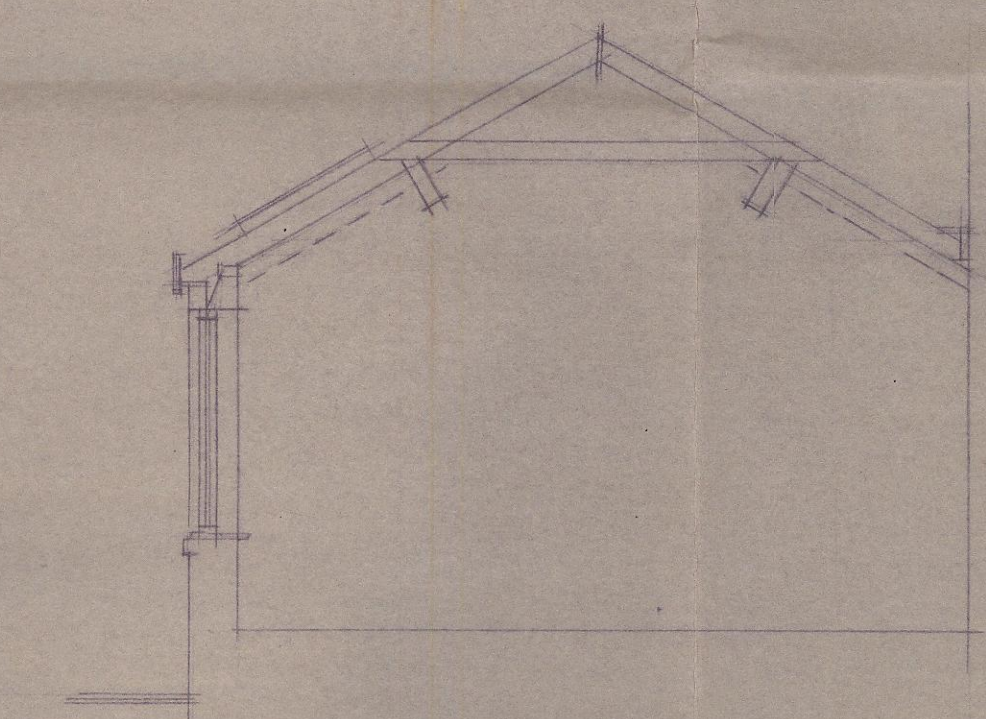

SECTION.

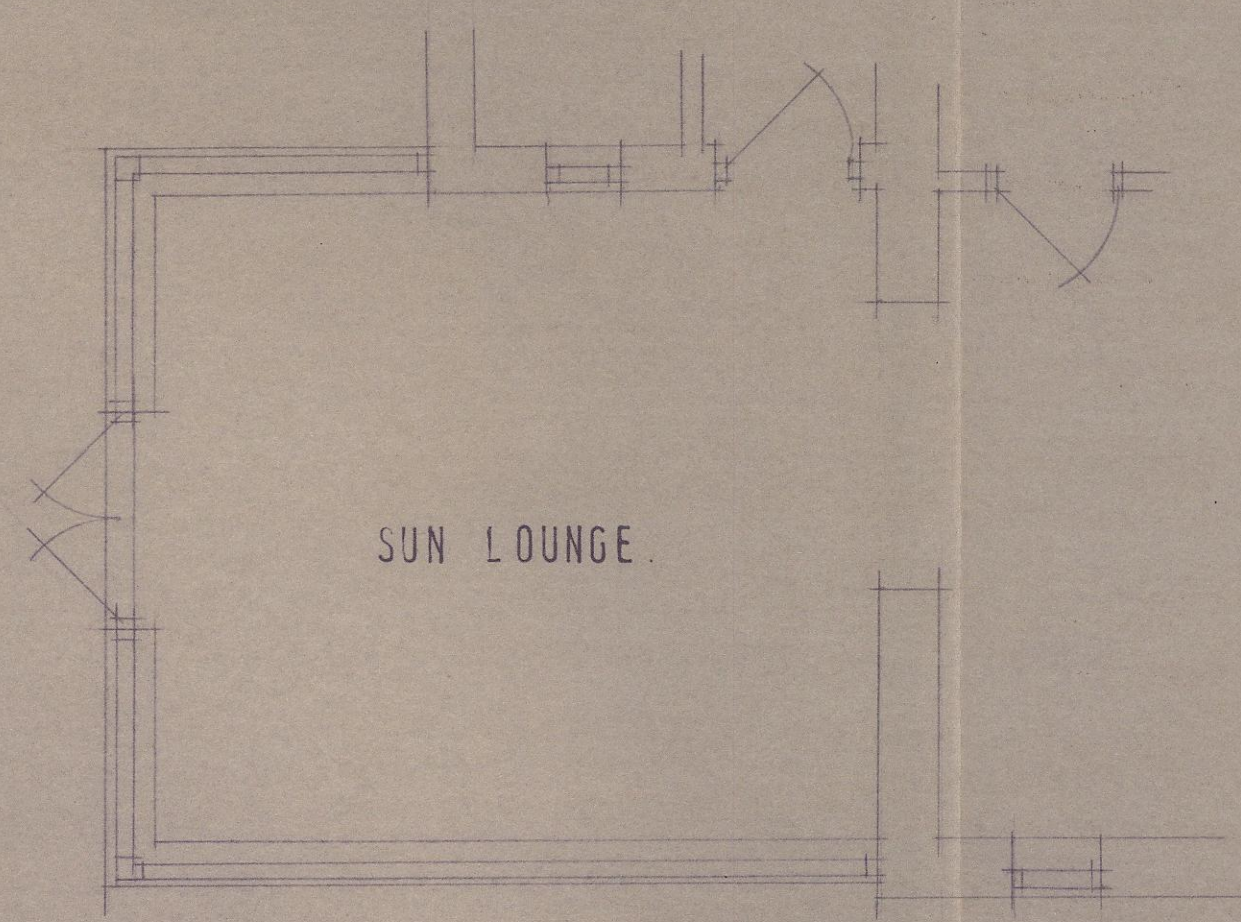

EXISTING PART FLOOR LAYOUT.

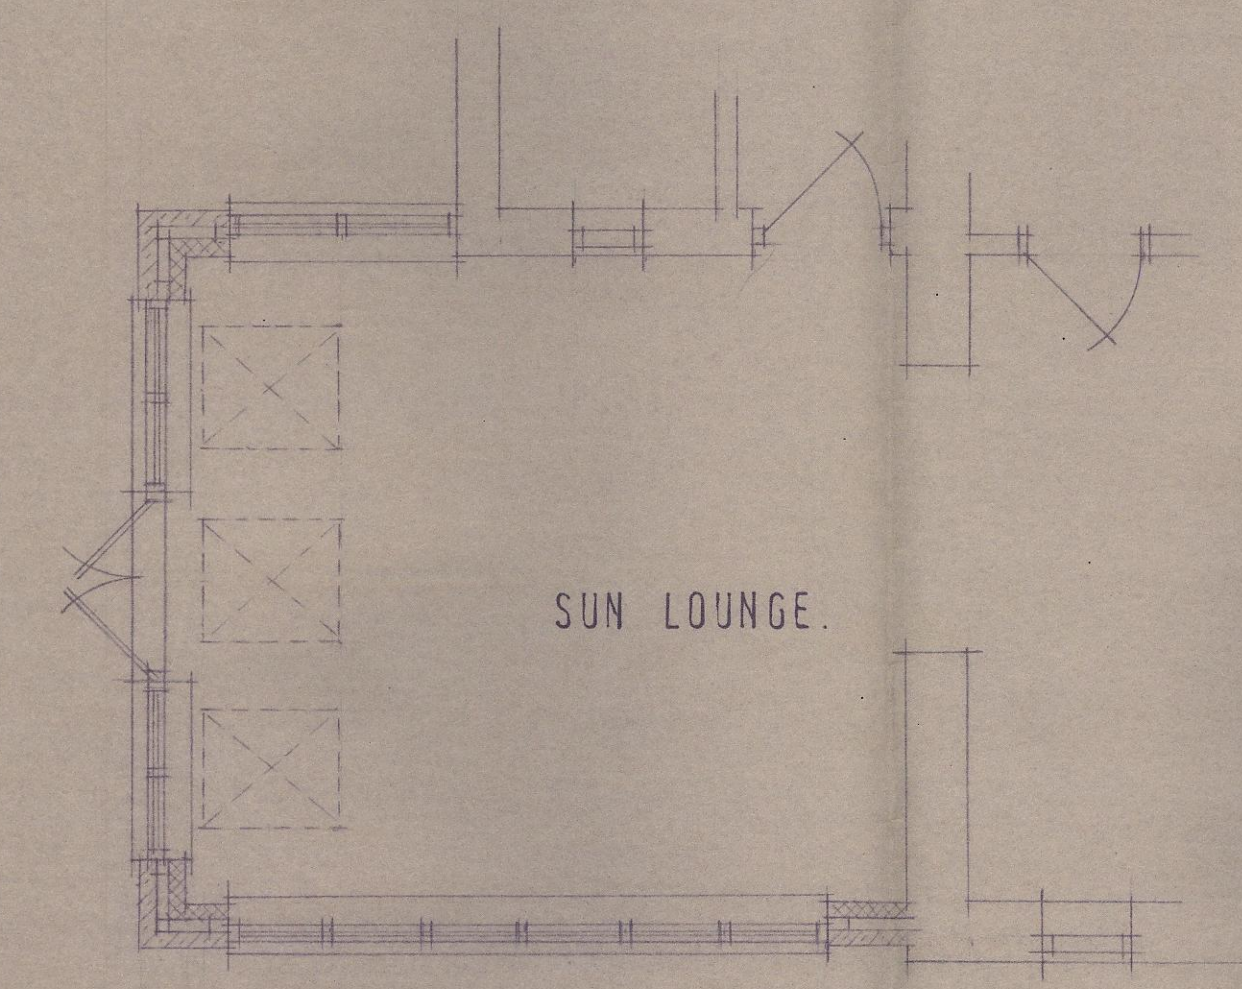

PROPOSED PART FLOOR LAYOUT.

B M B C
CORPORATE MAIL ROOM
10 DEC 2013
Received by:
ORIGINAL COPY

© Copyright

Job Title	NEW ROOF & PLERS.		
Client	MR & MRS M. DURR.		
Drawing Title	LAYOUTS.		
Drawn By T.W.	Date NOVEMBER 13	Scale 1:50 1:100	

**IAN WILLIAMS
DESIGN AND BUILD**
FAIRFIELDS, CHURCH ROAD,
ALTOFTS, W. YORKS WF6 2NU
Telephone: 01924 893311

DRG. No. 27.01.11.13