



SCALE 1:50

PROPOSED FRONT ELEVATION


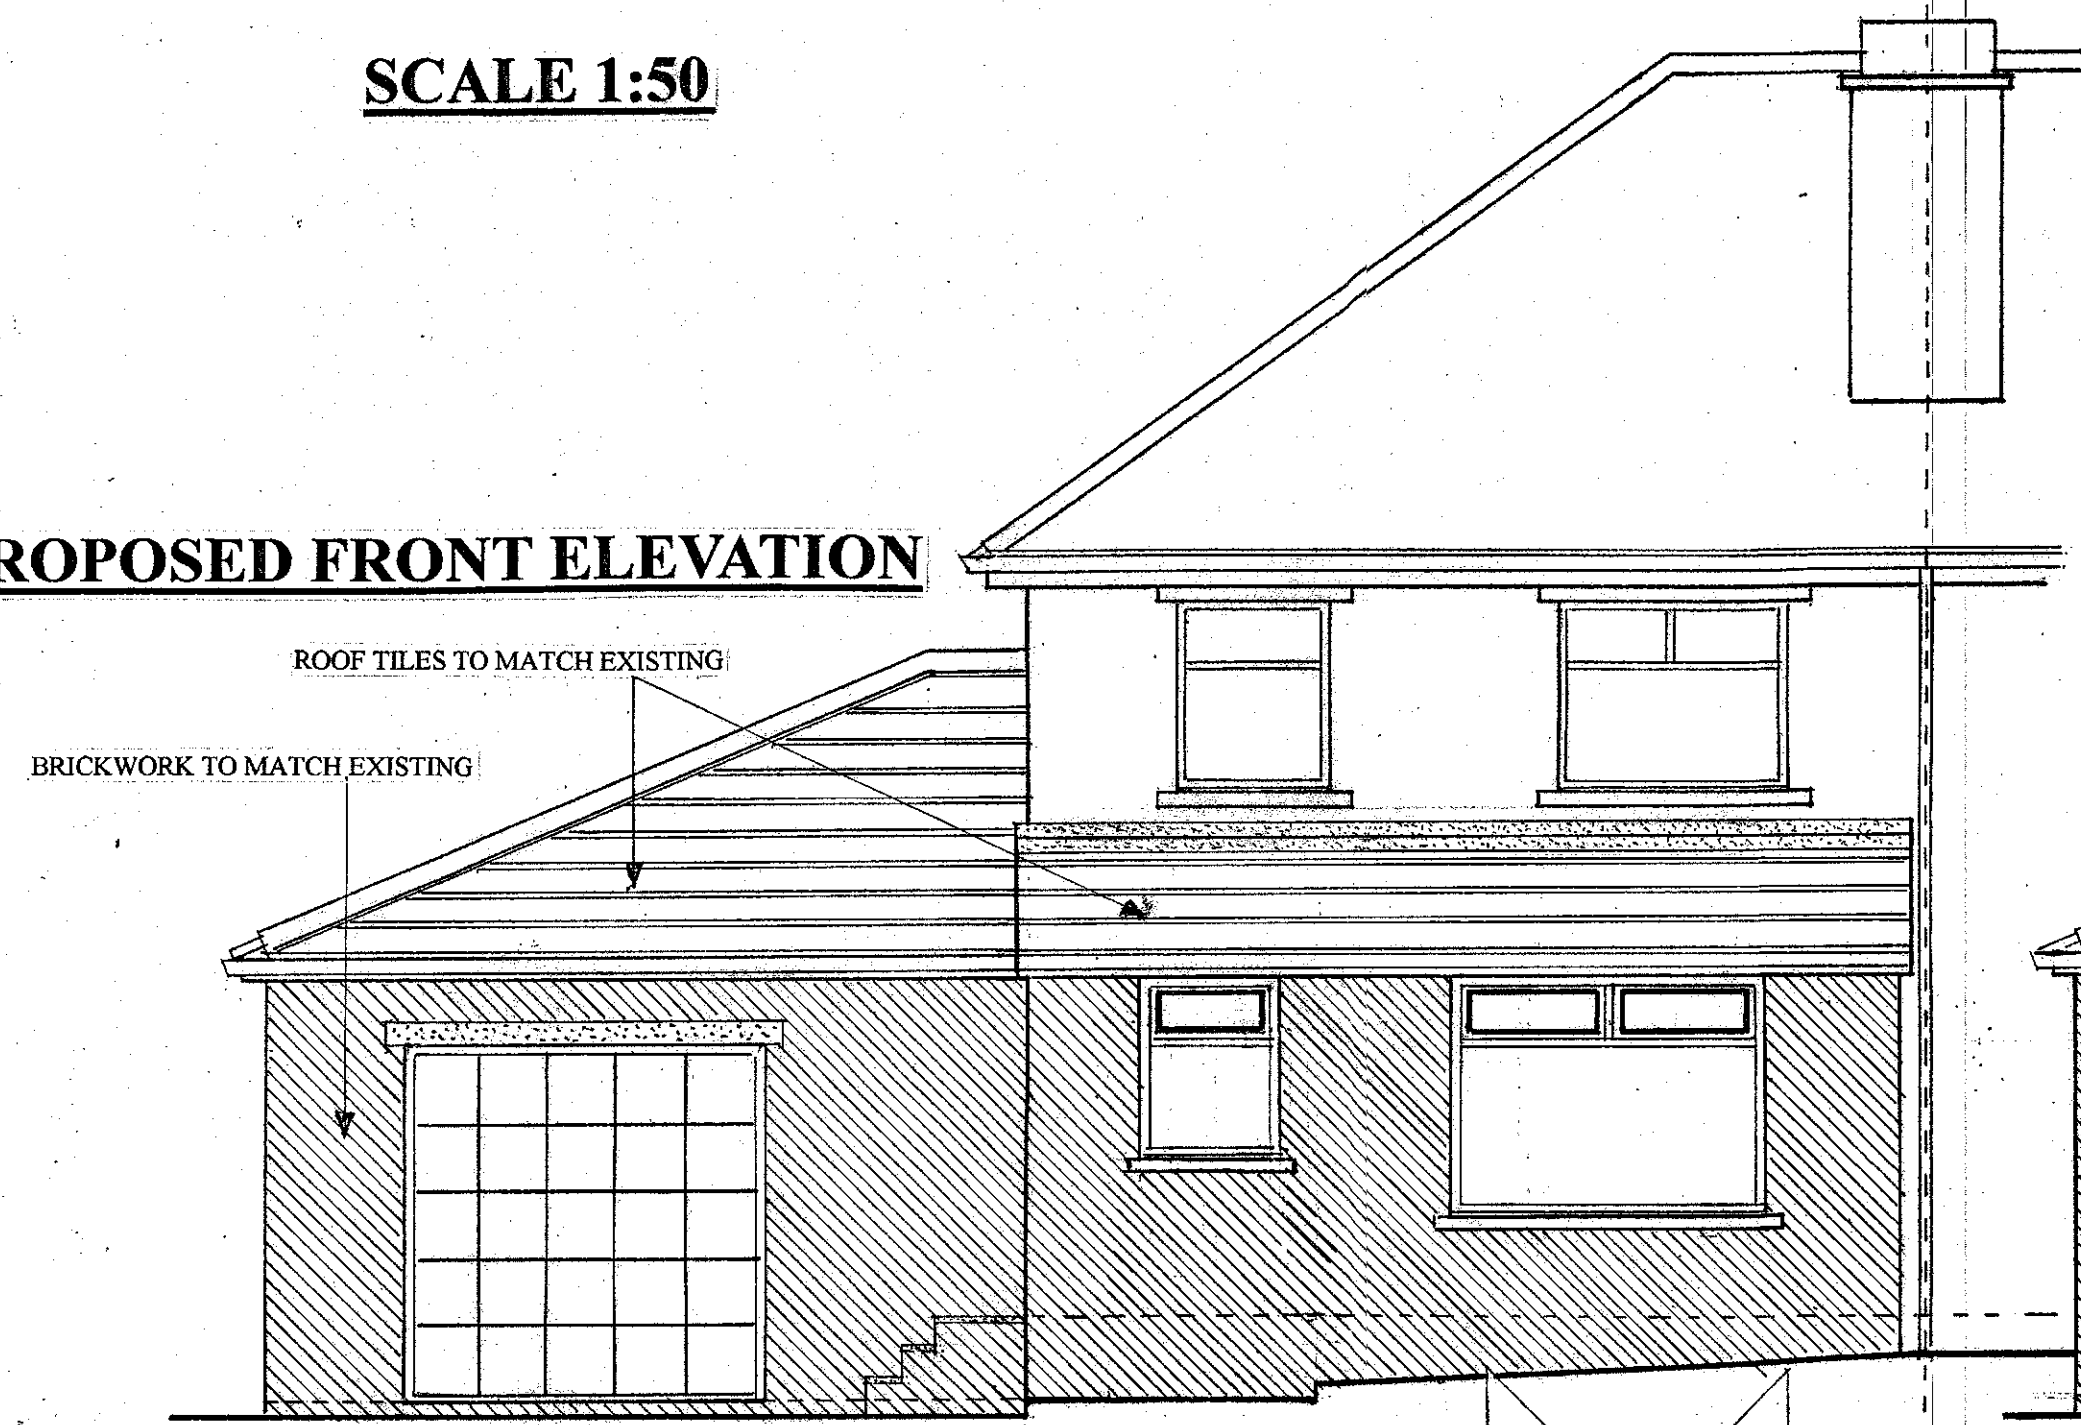


SCALE 1:50

PROPOSED REAR ELEVATION

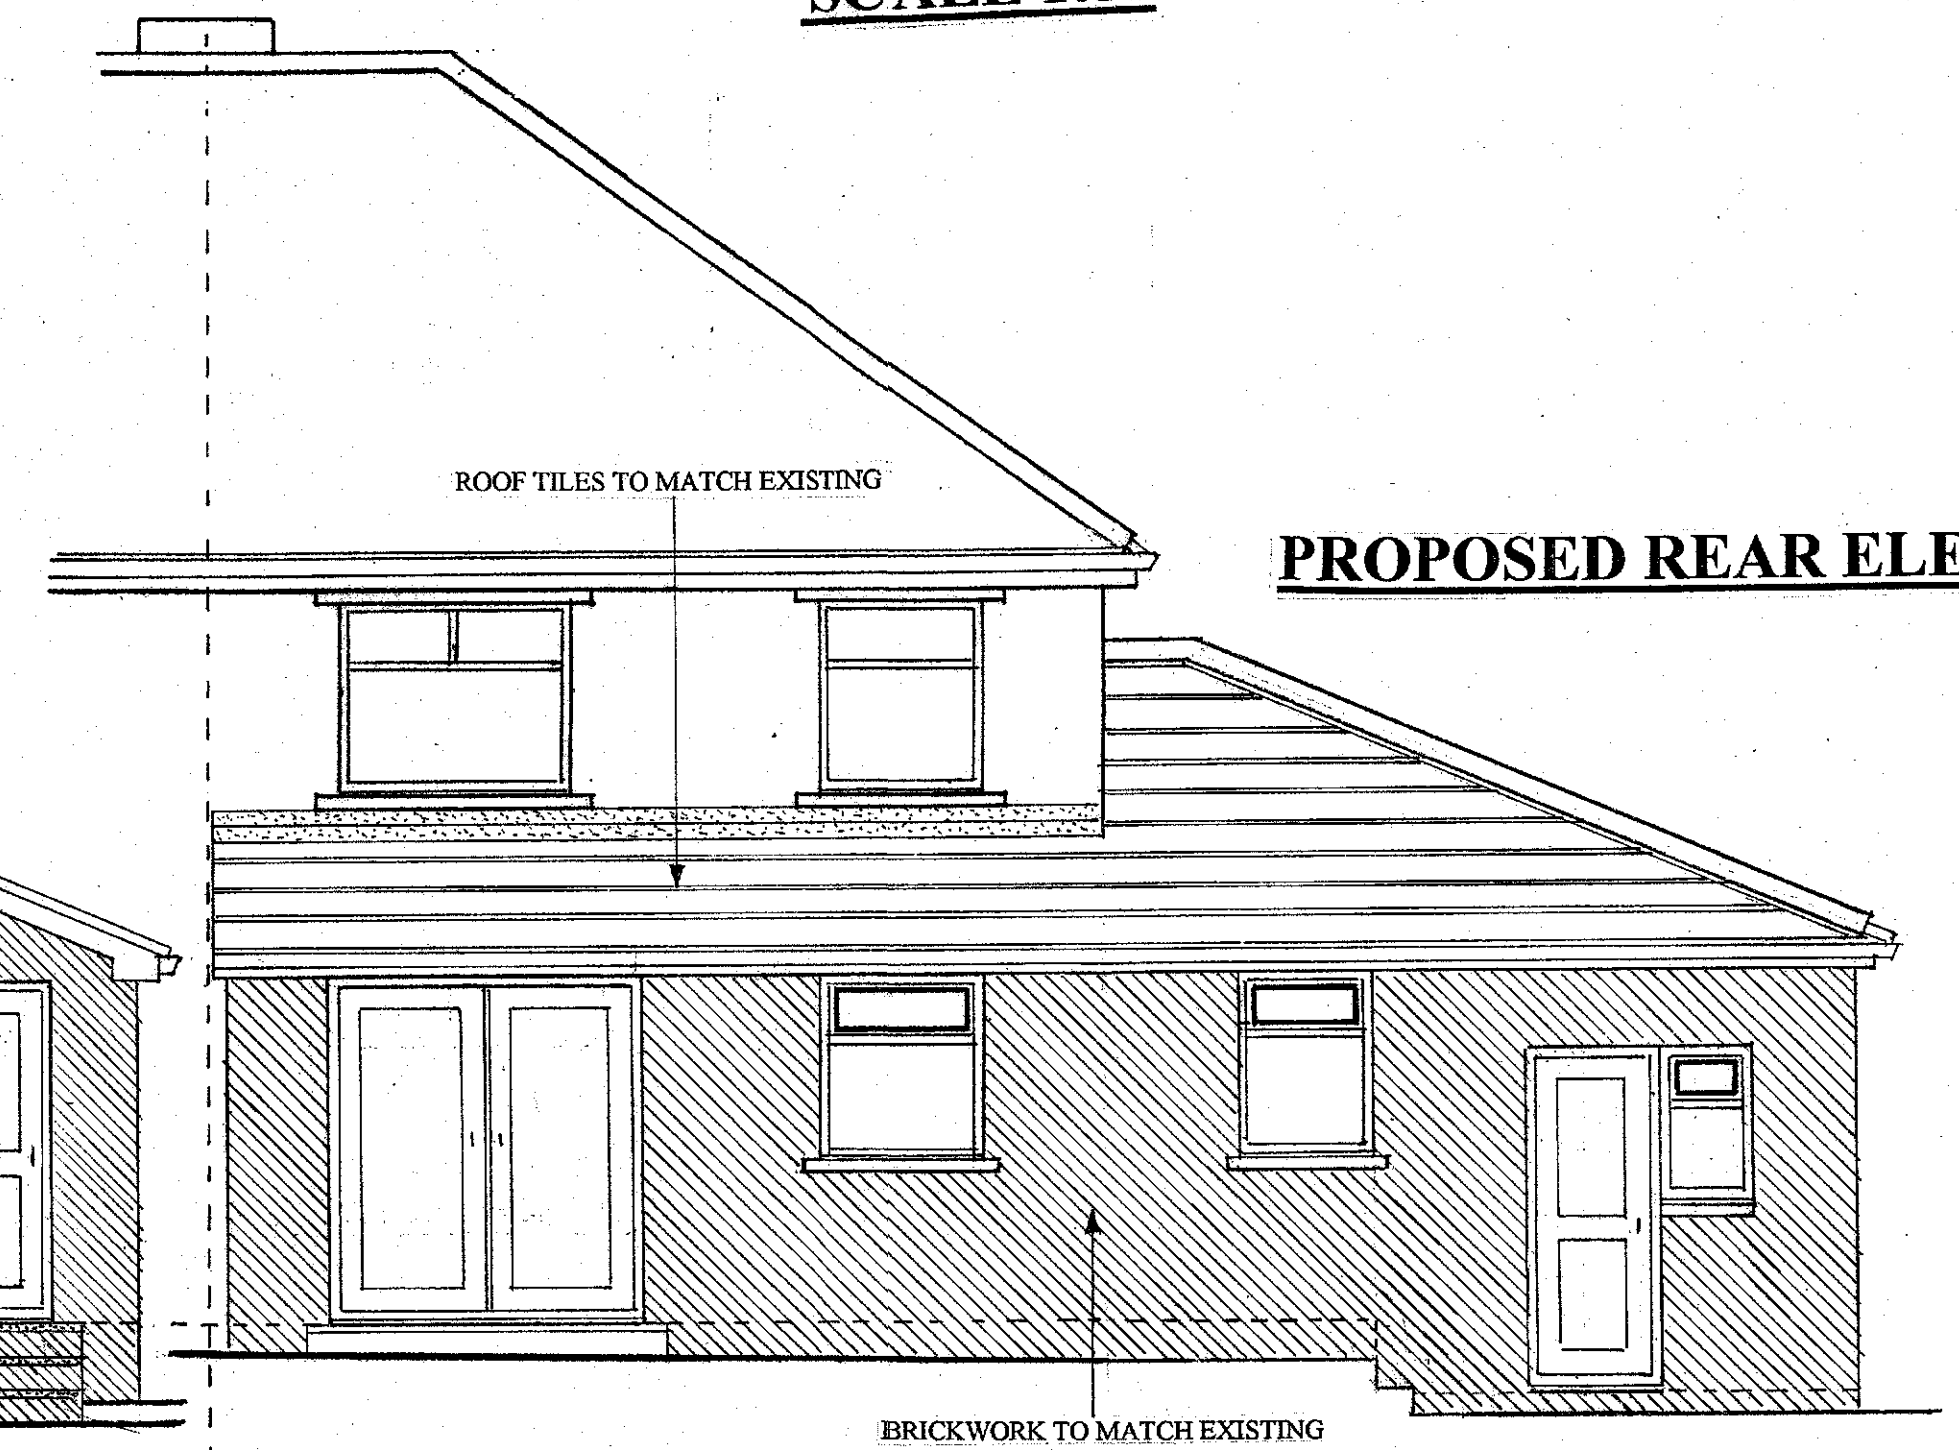


PROPOSED SIDE ELEVATION A

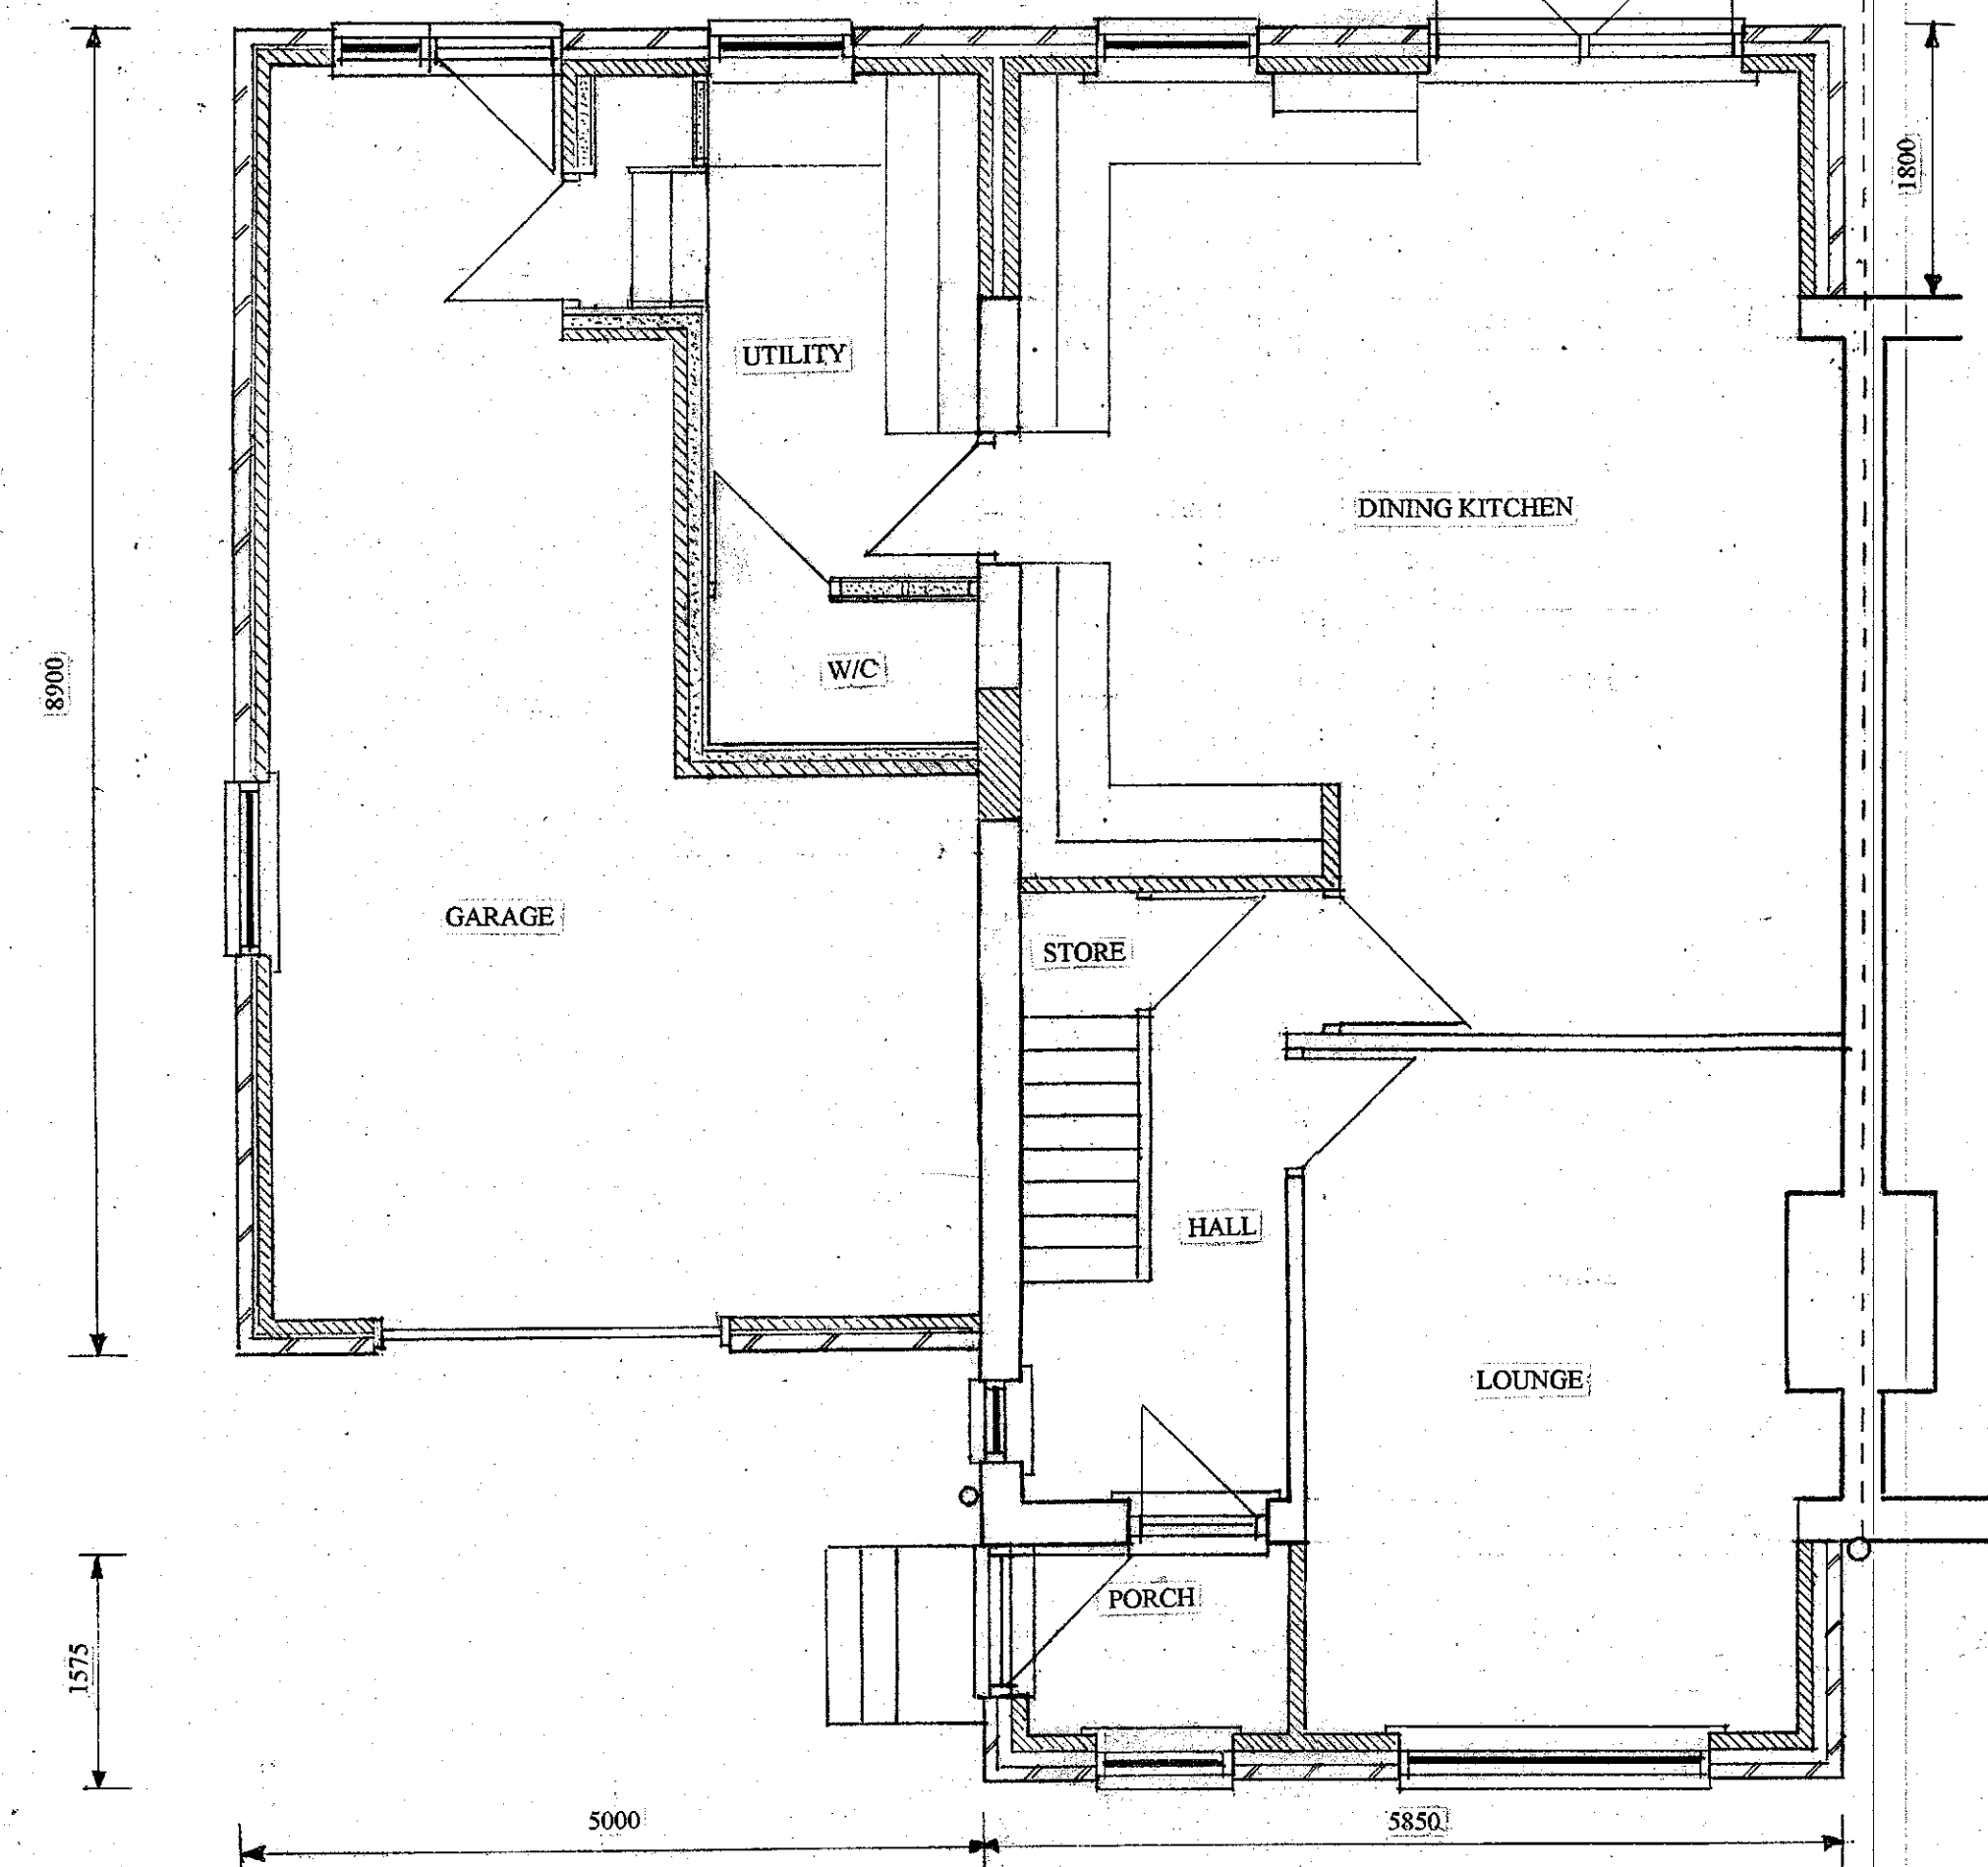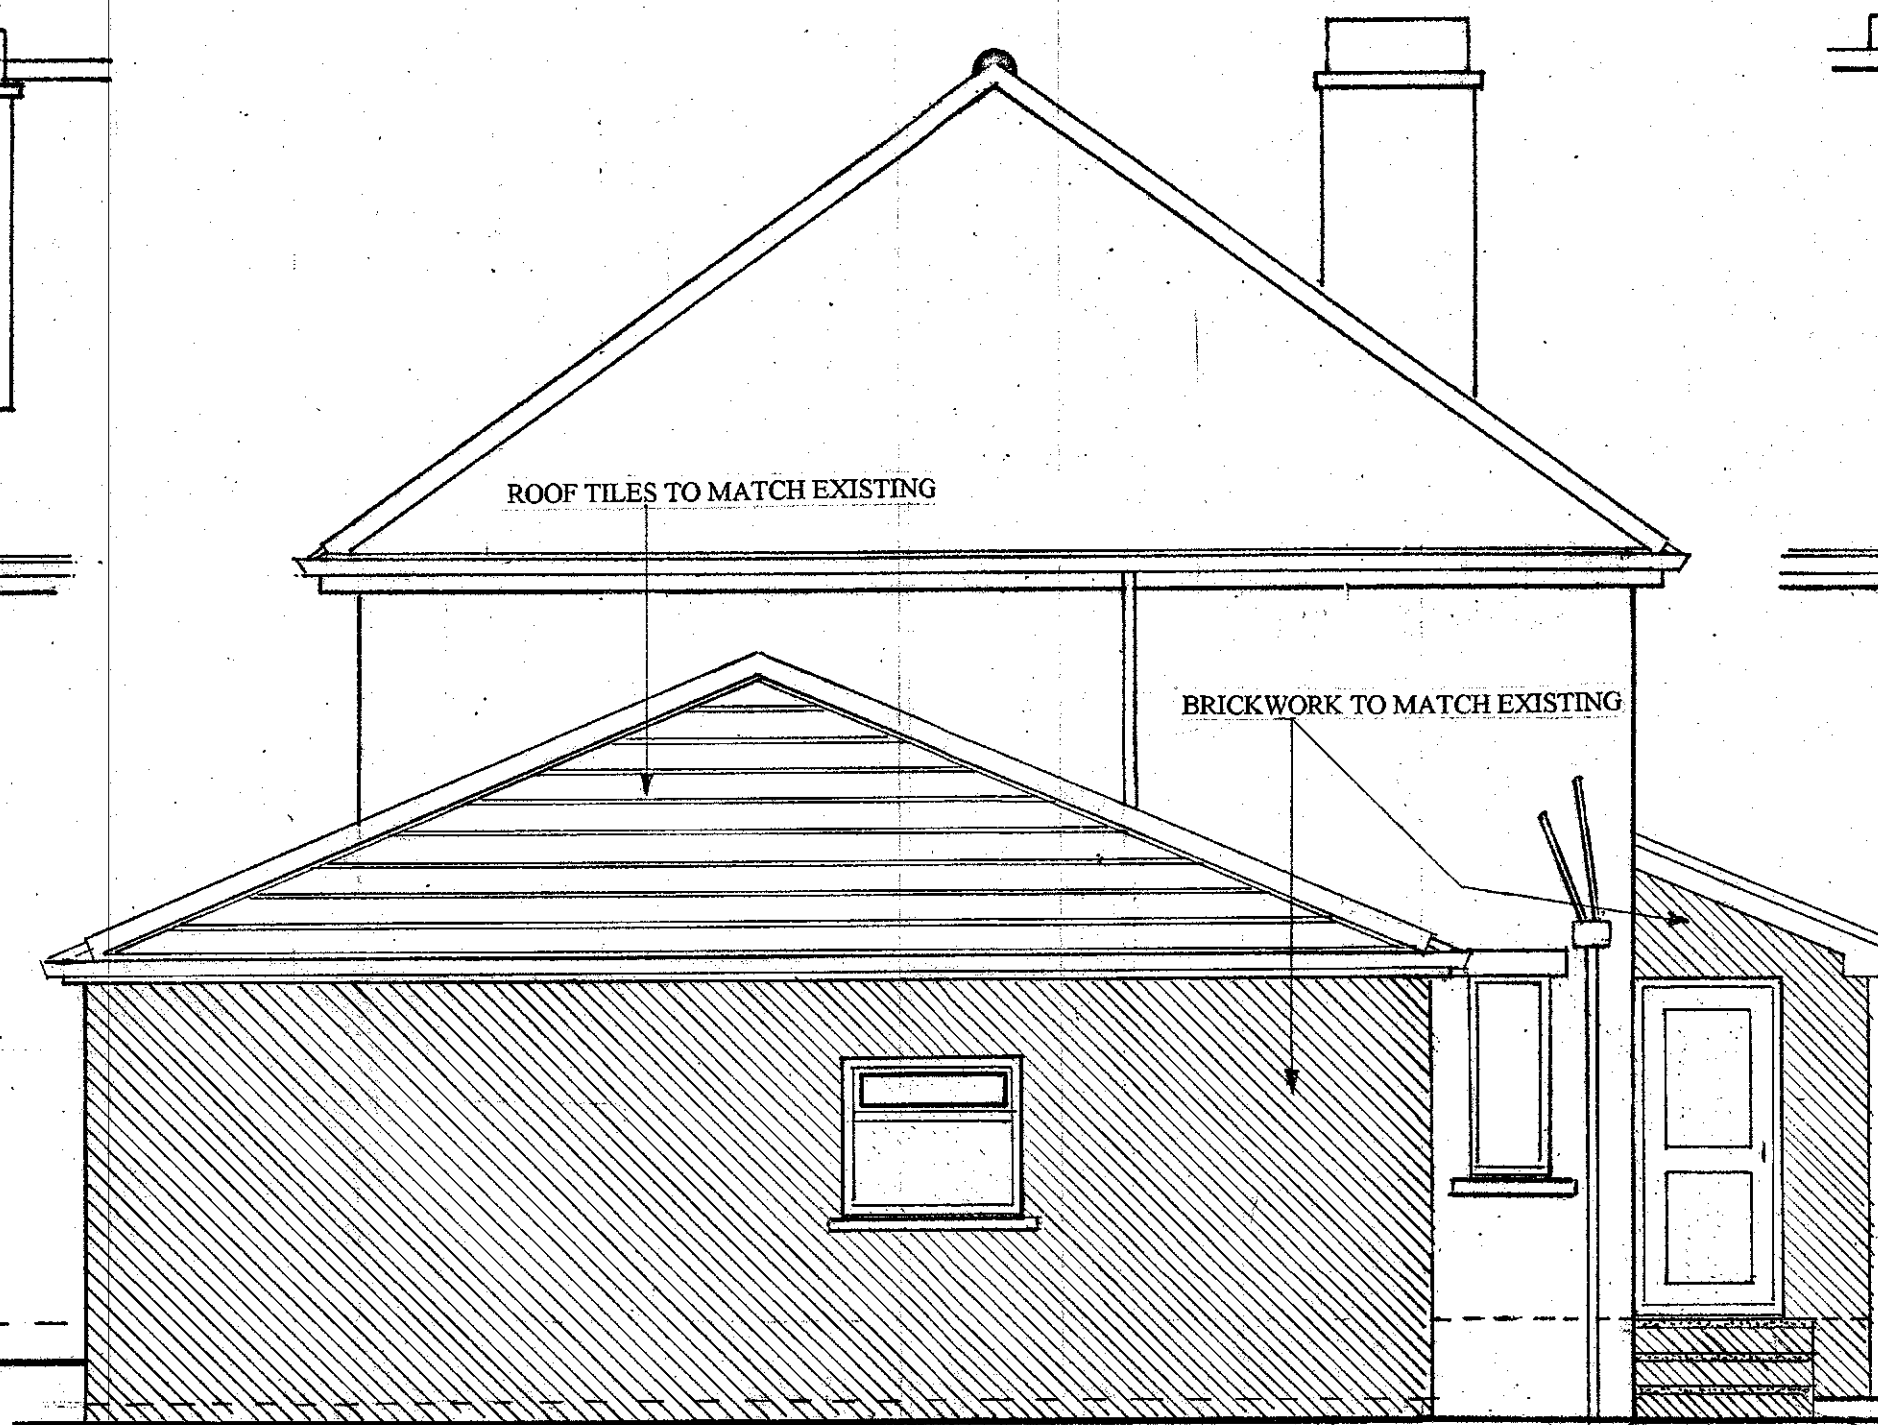


PROPOSED GROUND FLOOR LAYOUT


SCALE 1:50

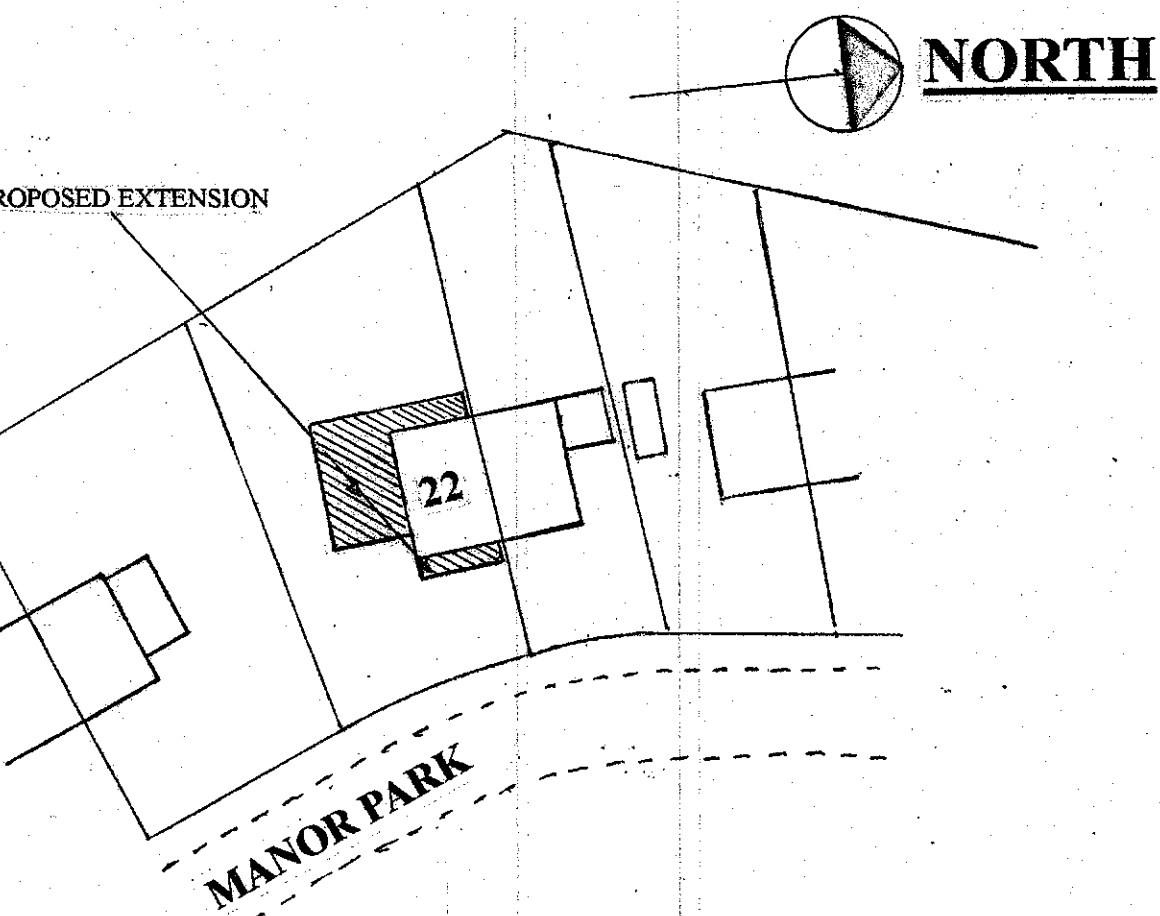


BLOCK PLAN SCALE 1:500

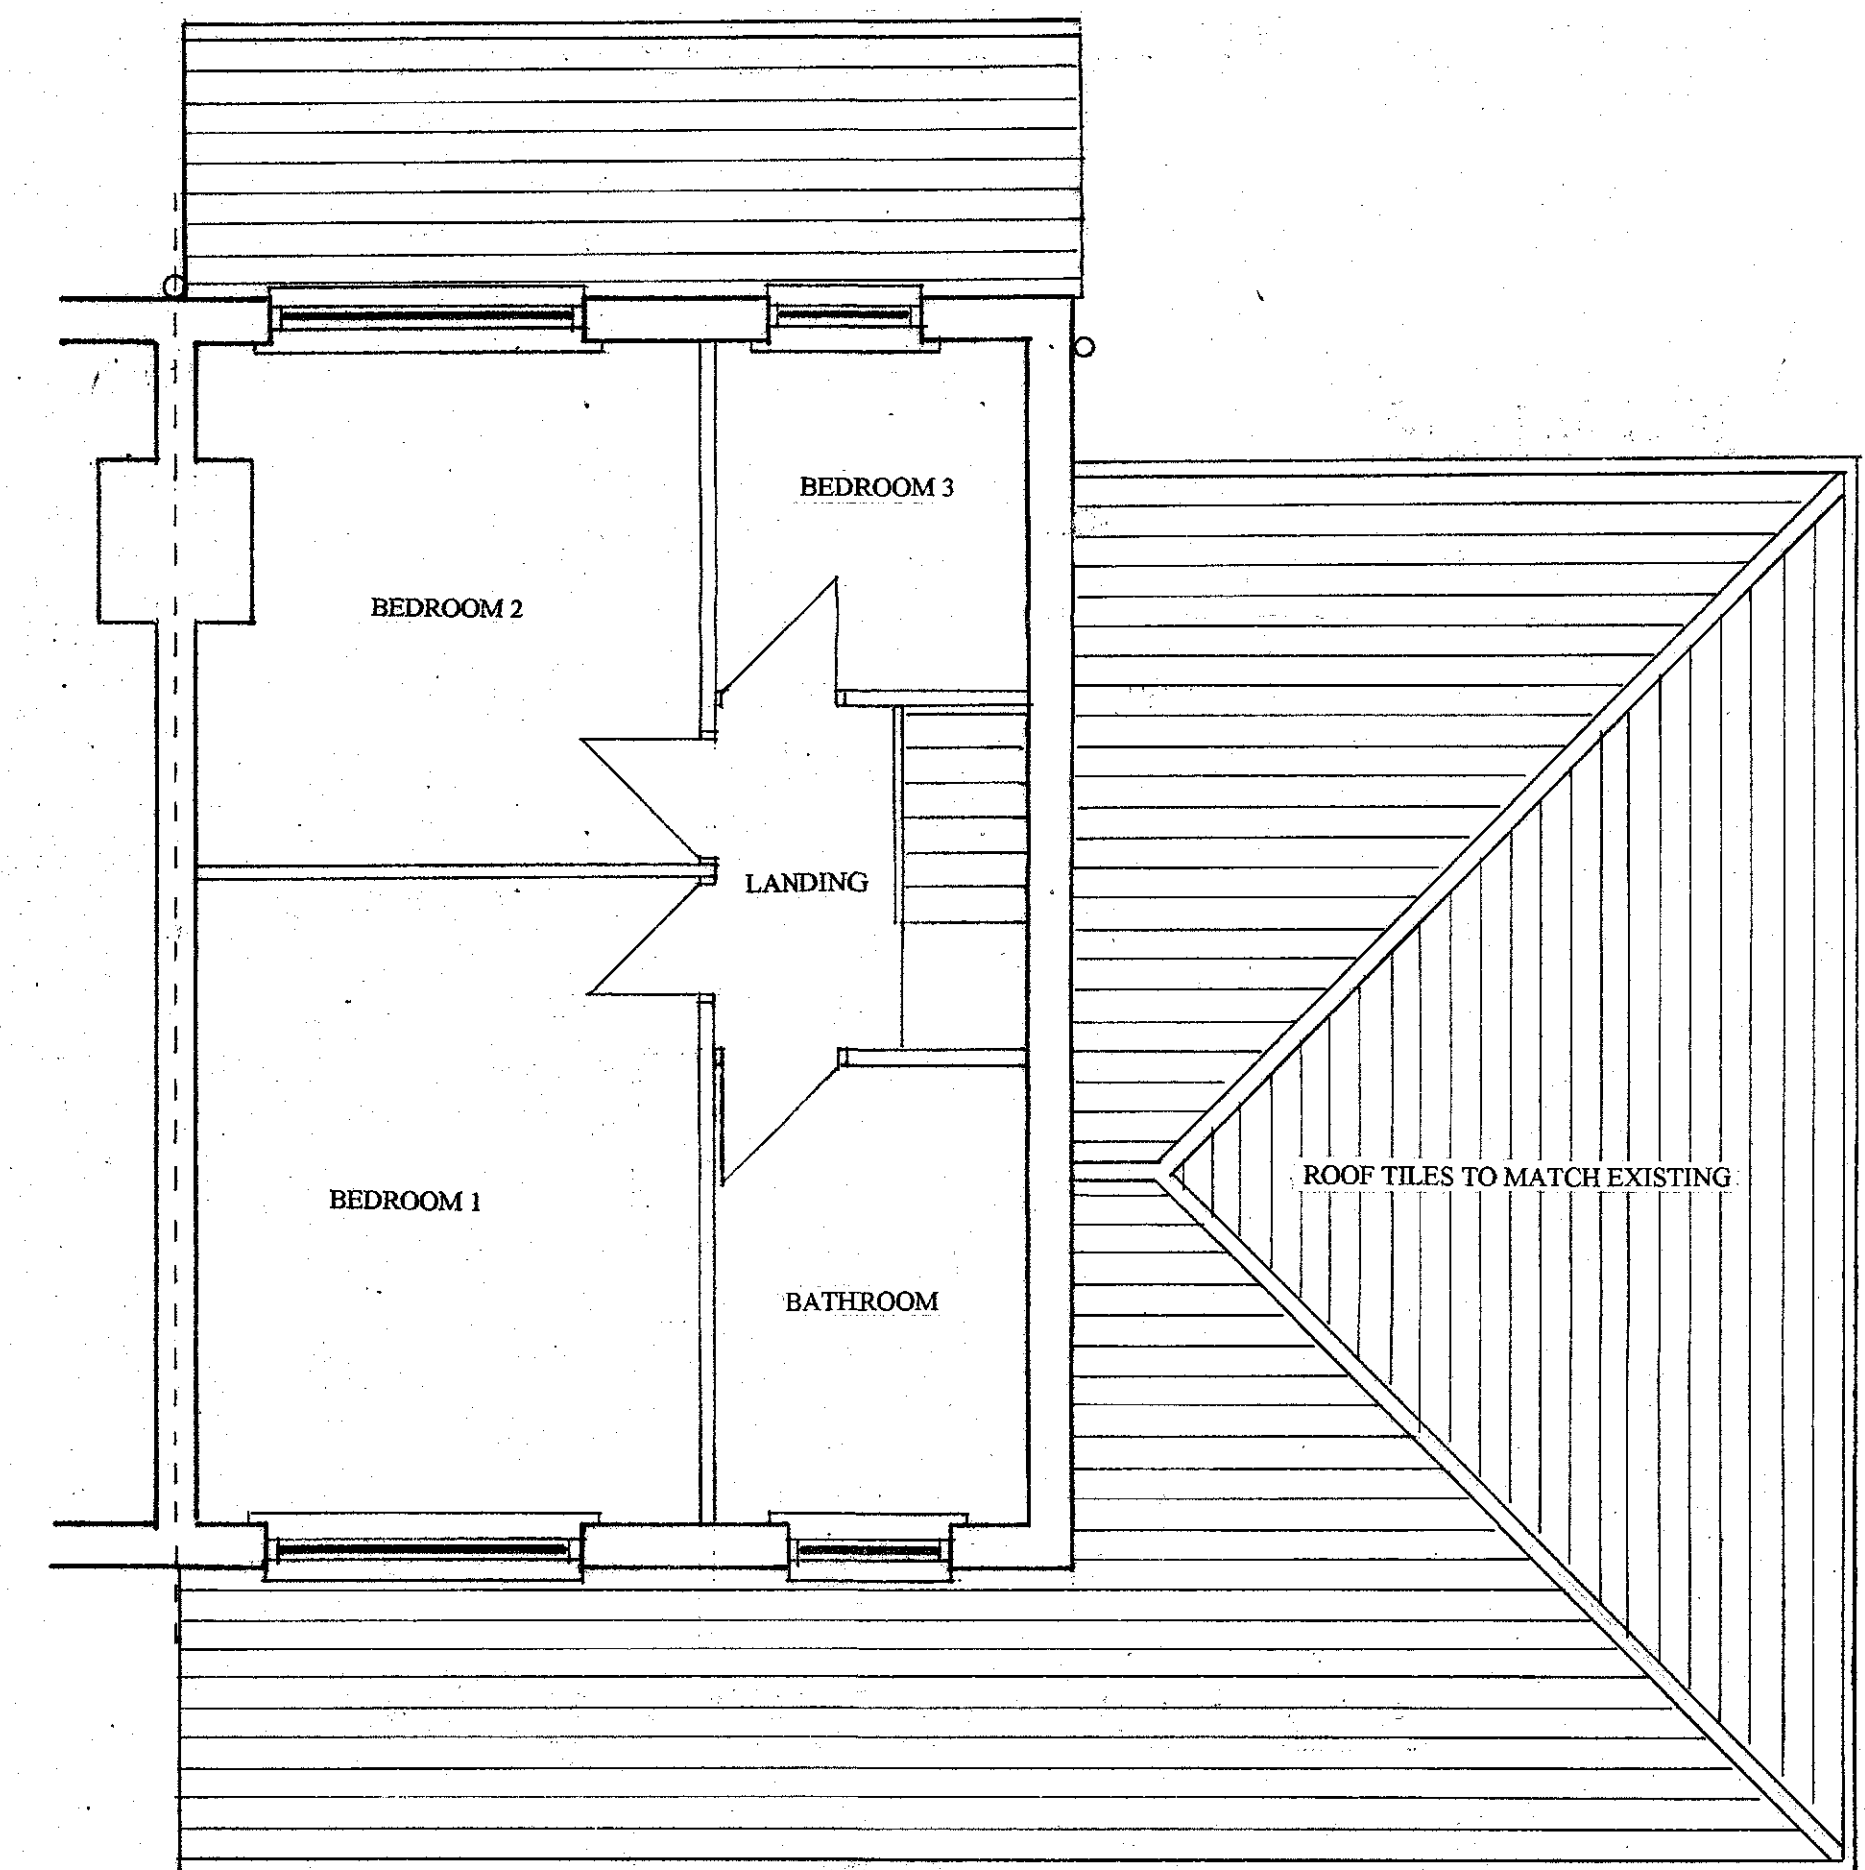

PROPOSED FIRST FLOOR LAYOUT

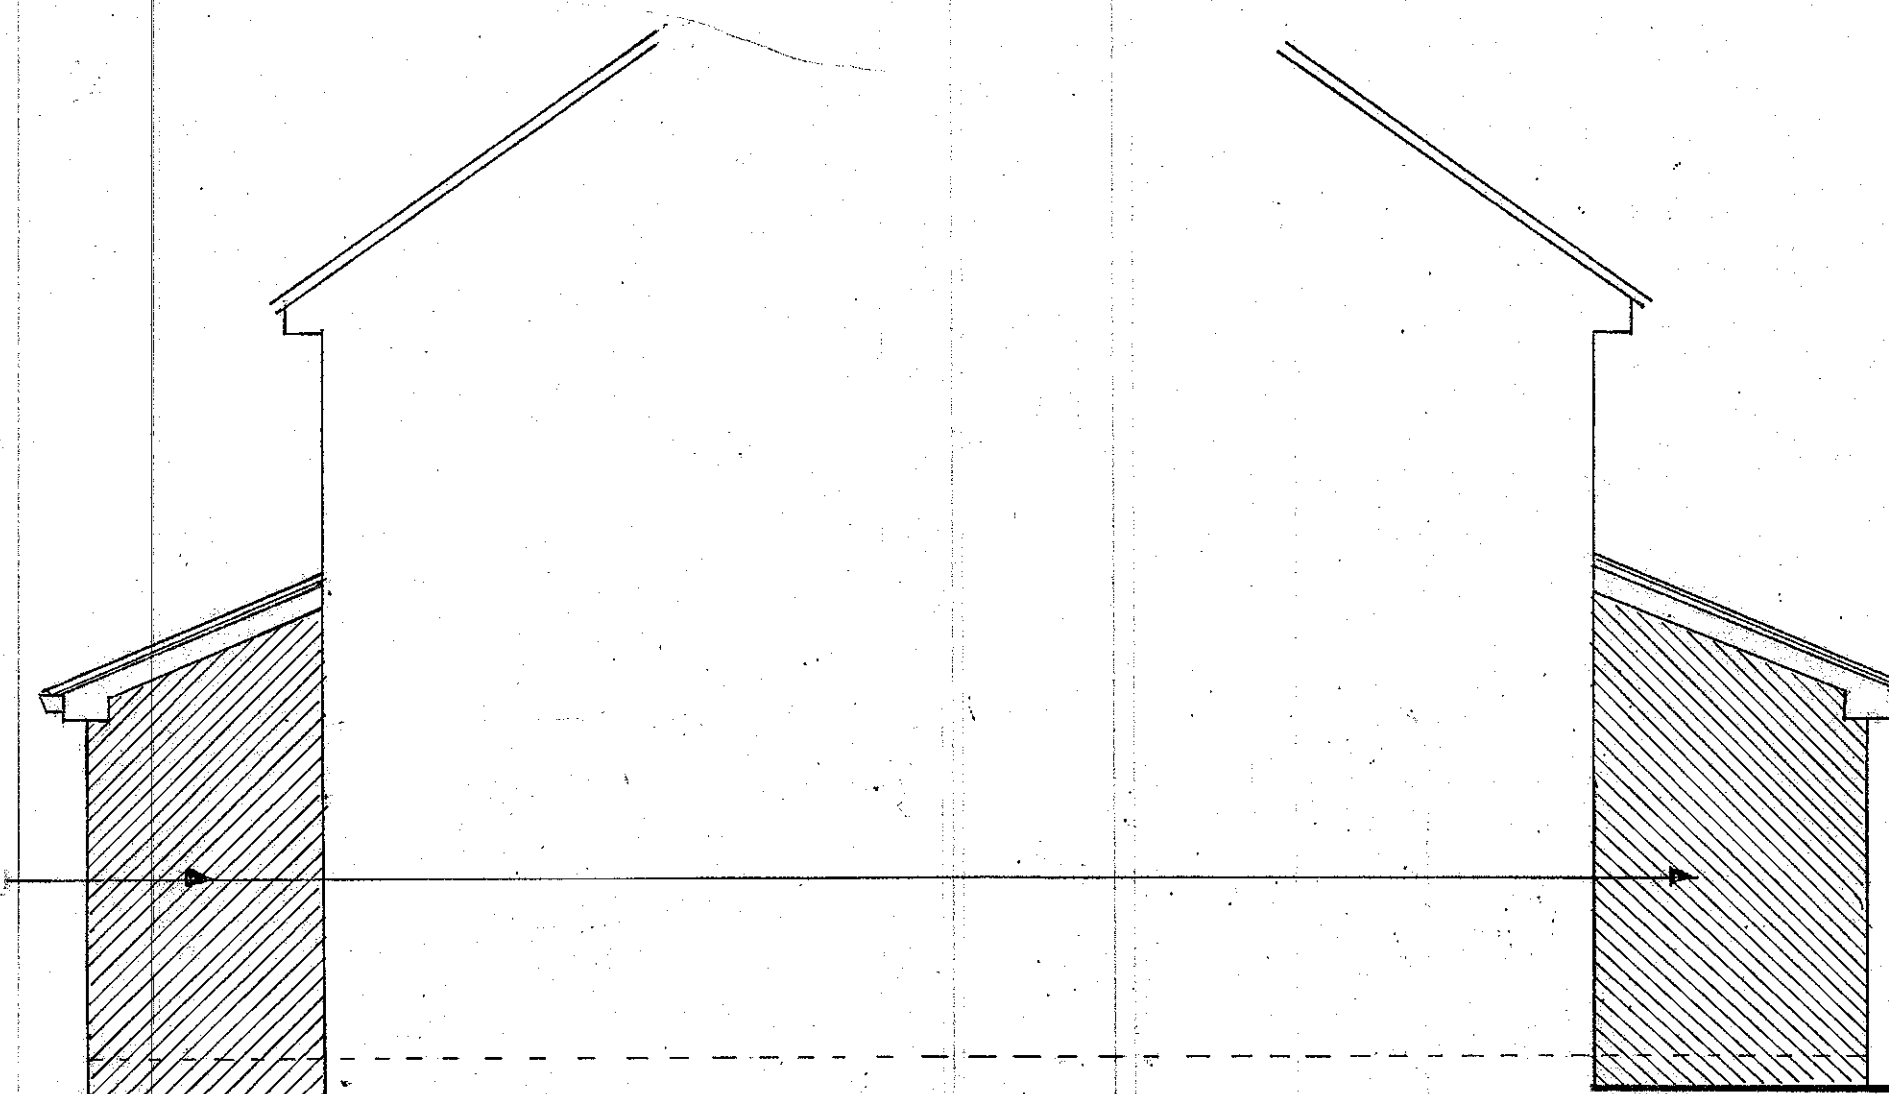


PROPOSED SIDE ELEVATION B

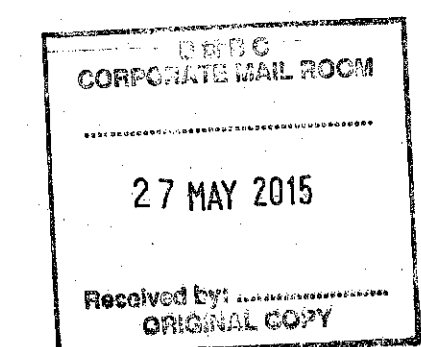


SCALE 1:50

REVISION A

SCALE 1:50

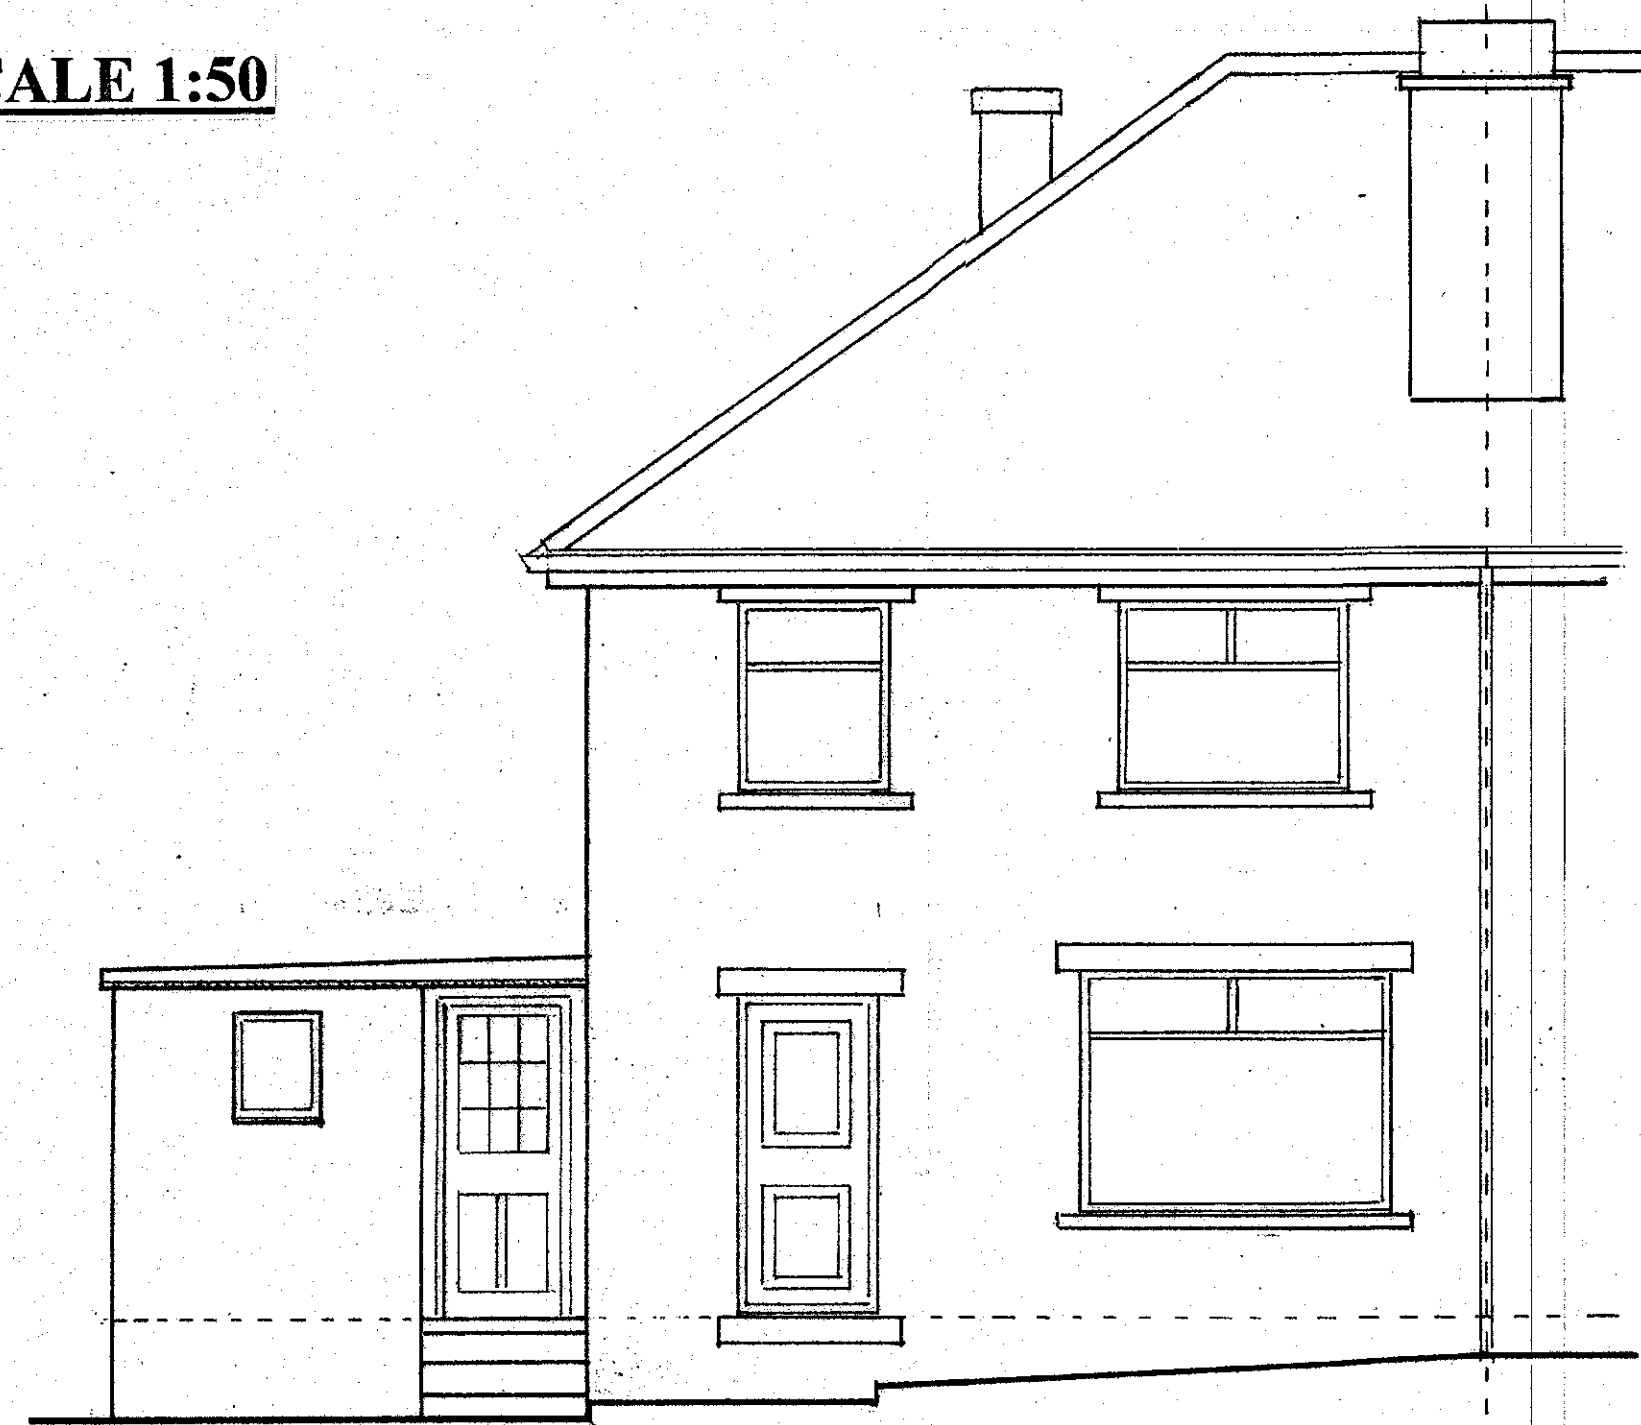


EXISTING FRONT ELEVATION

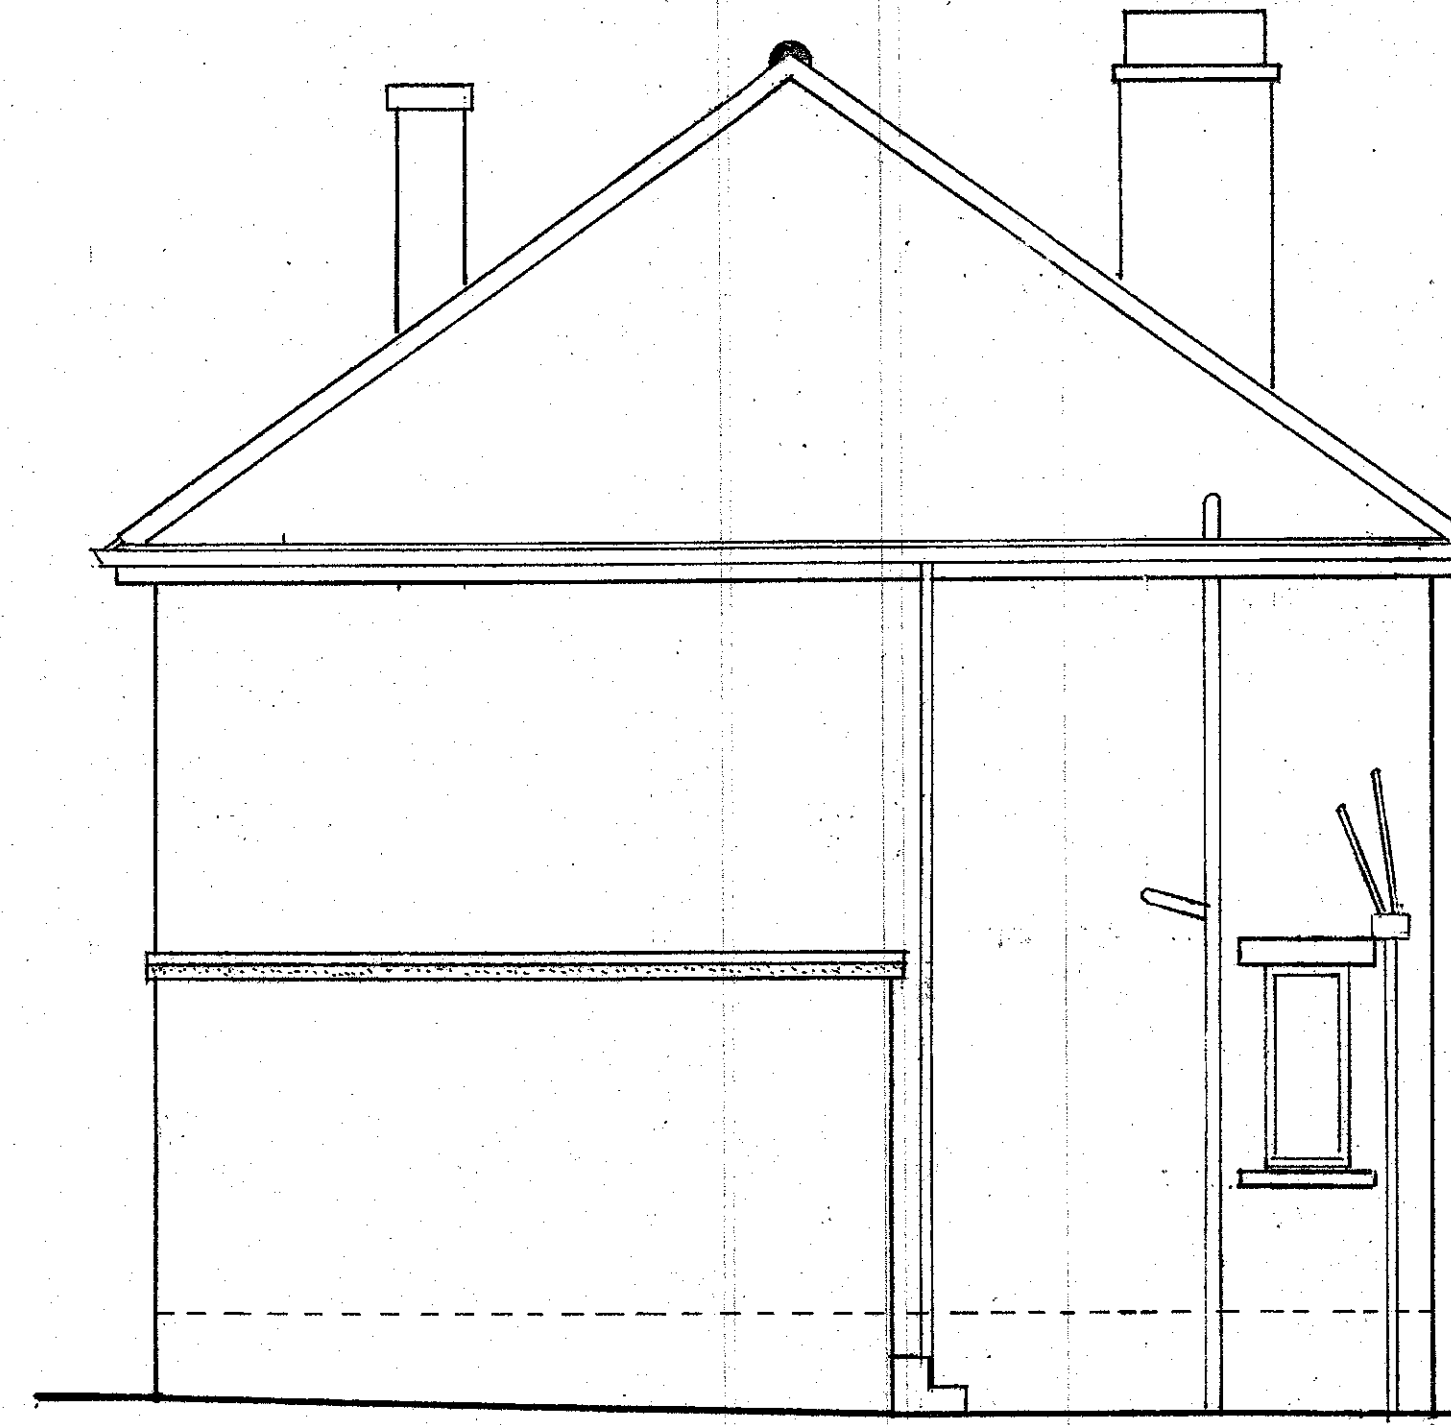


EXISTING SIDE ELEVATION

SCALE 1:50

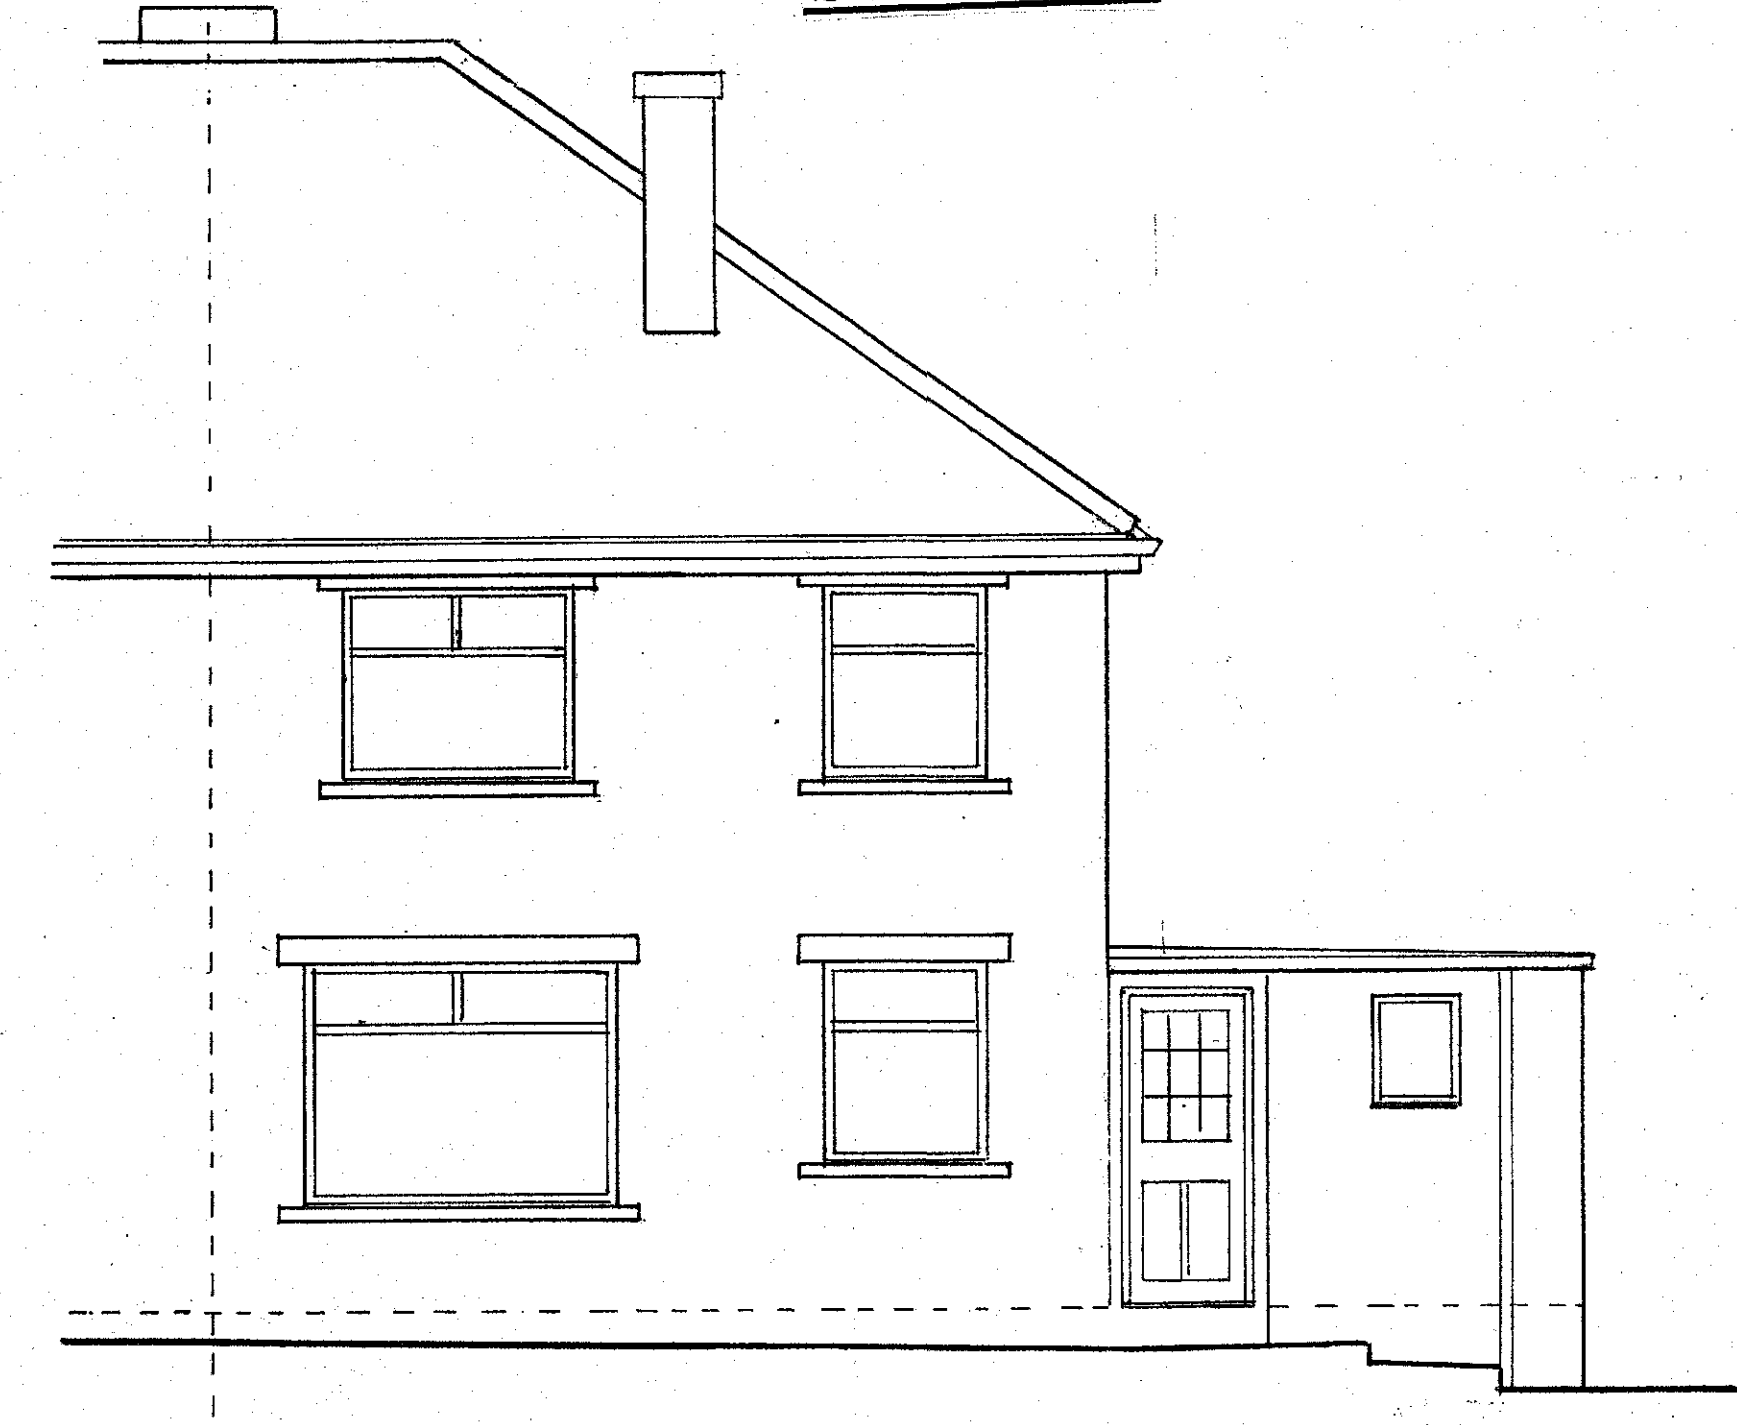


EXISTING REAR ELEVATION

SCALE 1:50

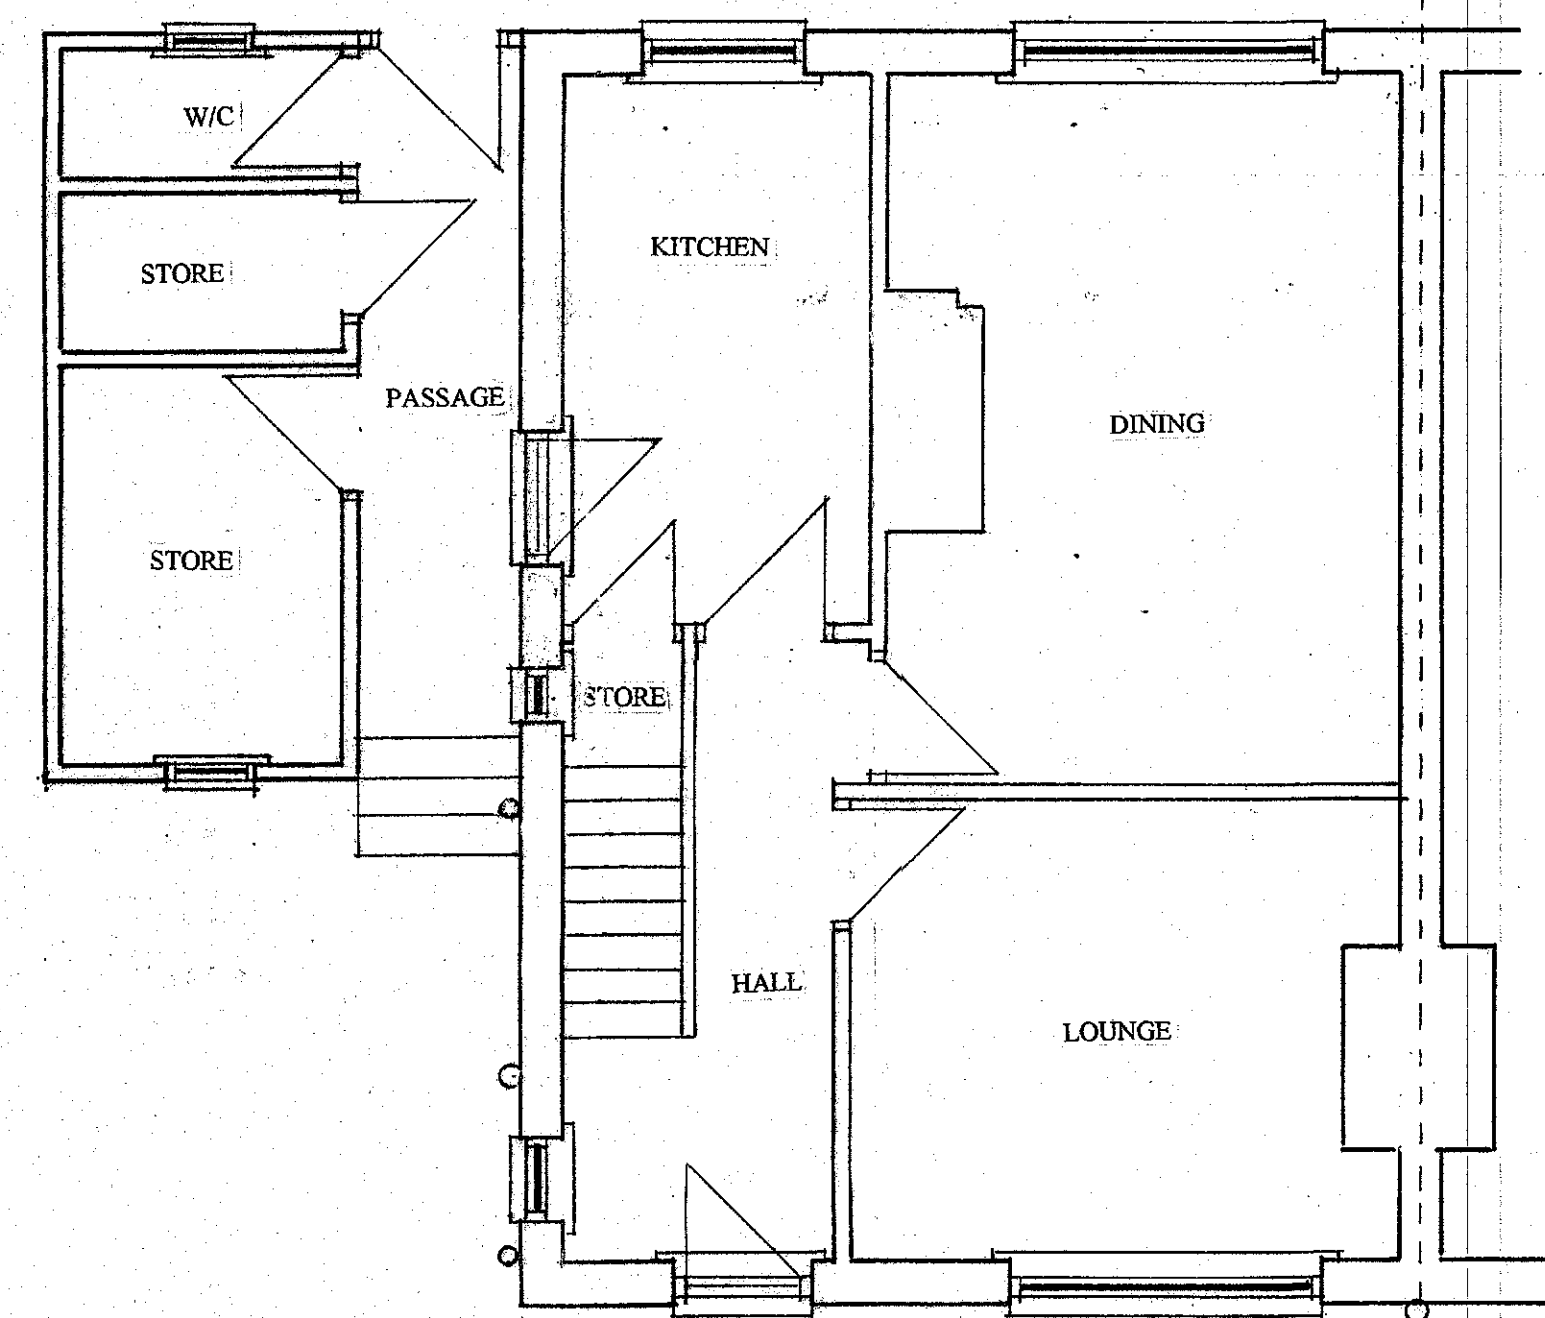


EXISTING GROUND FLOOR LAYOUT

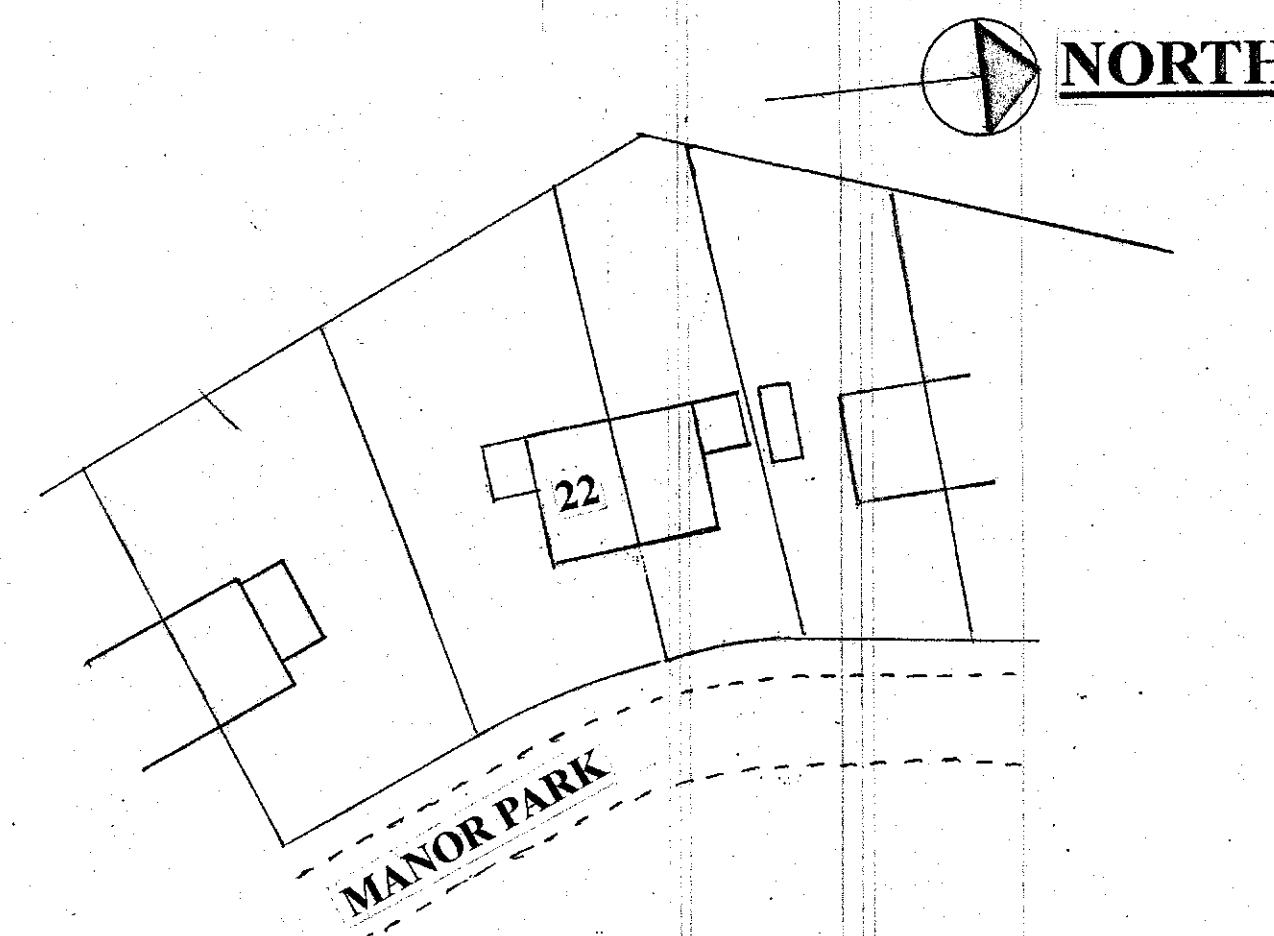


BLOCK PLAN SCALE 1:500


SCALE 1:50

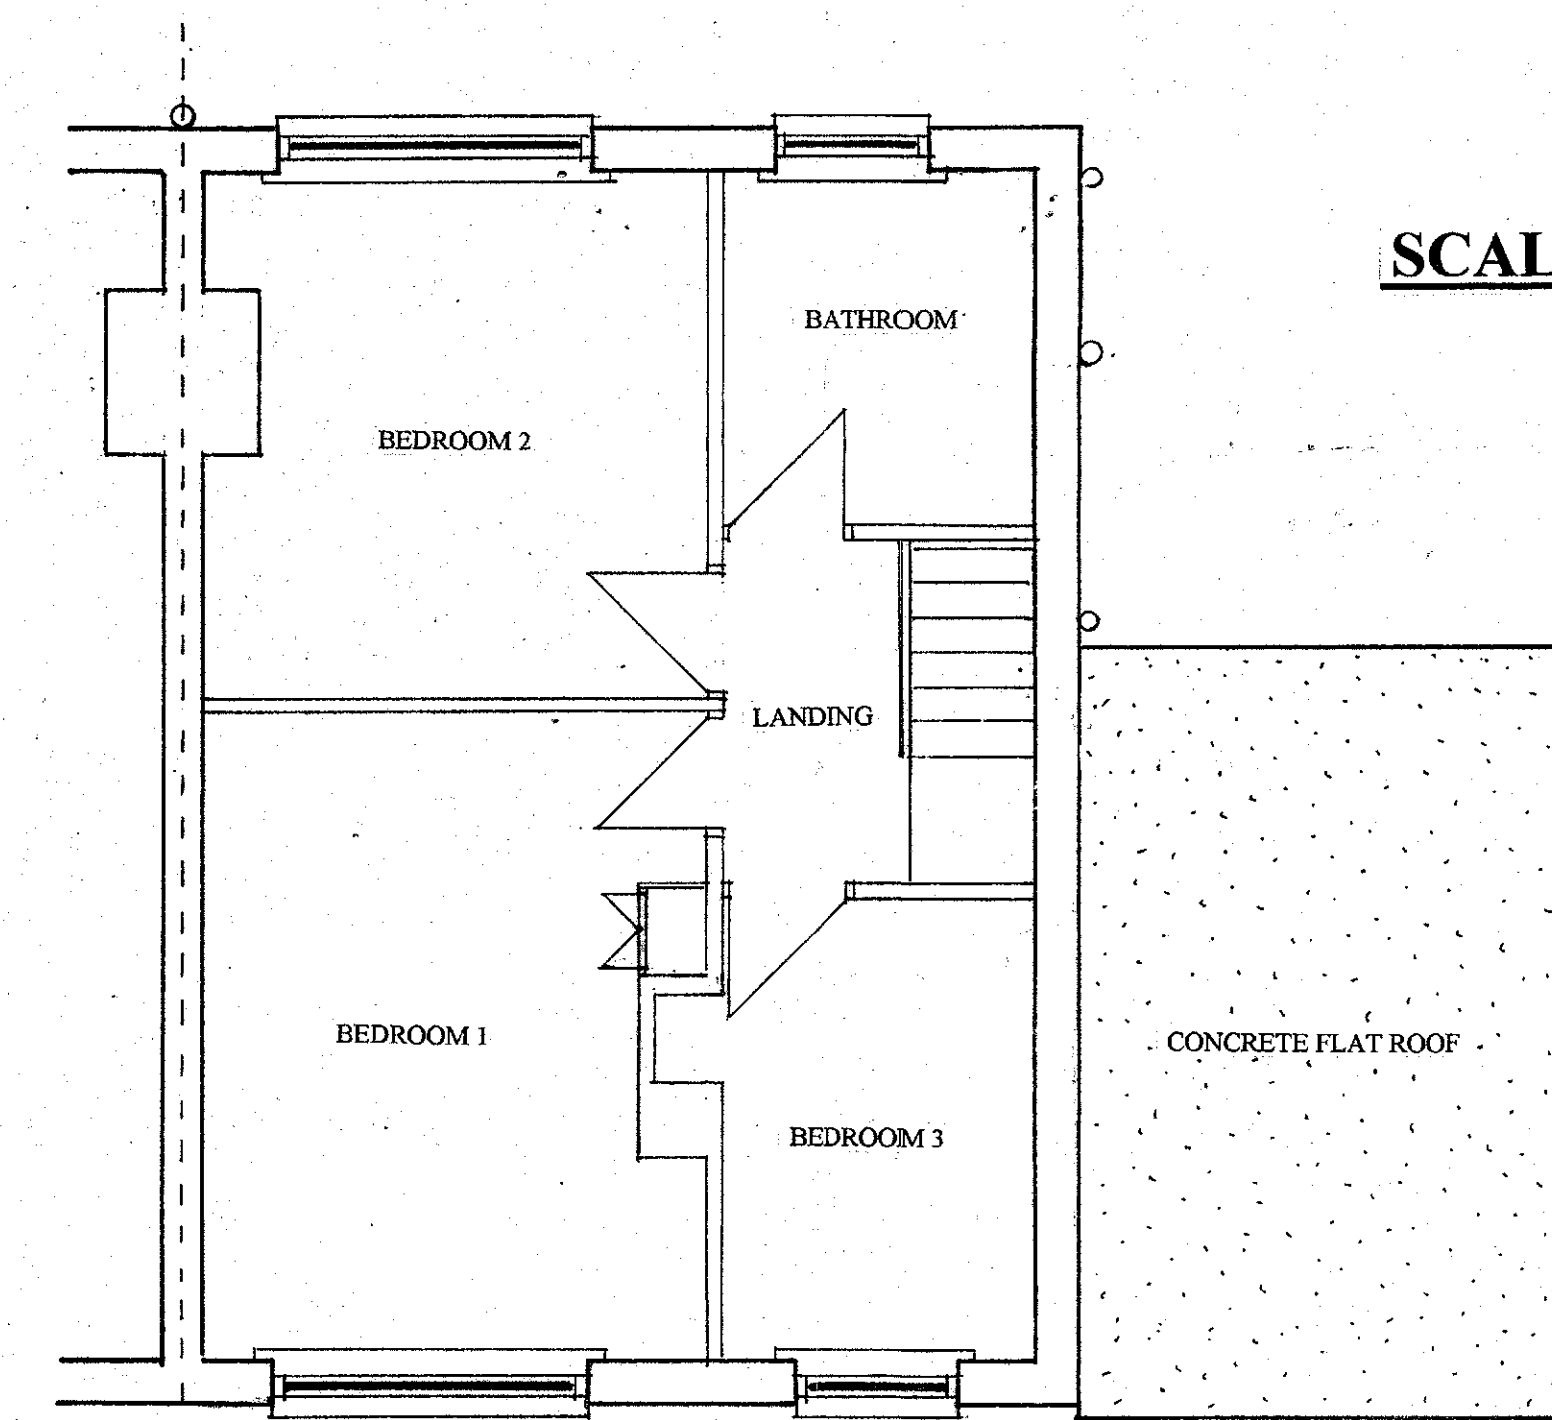

EXISTING FIRST FLOOR LAYOUT

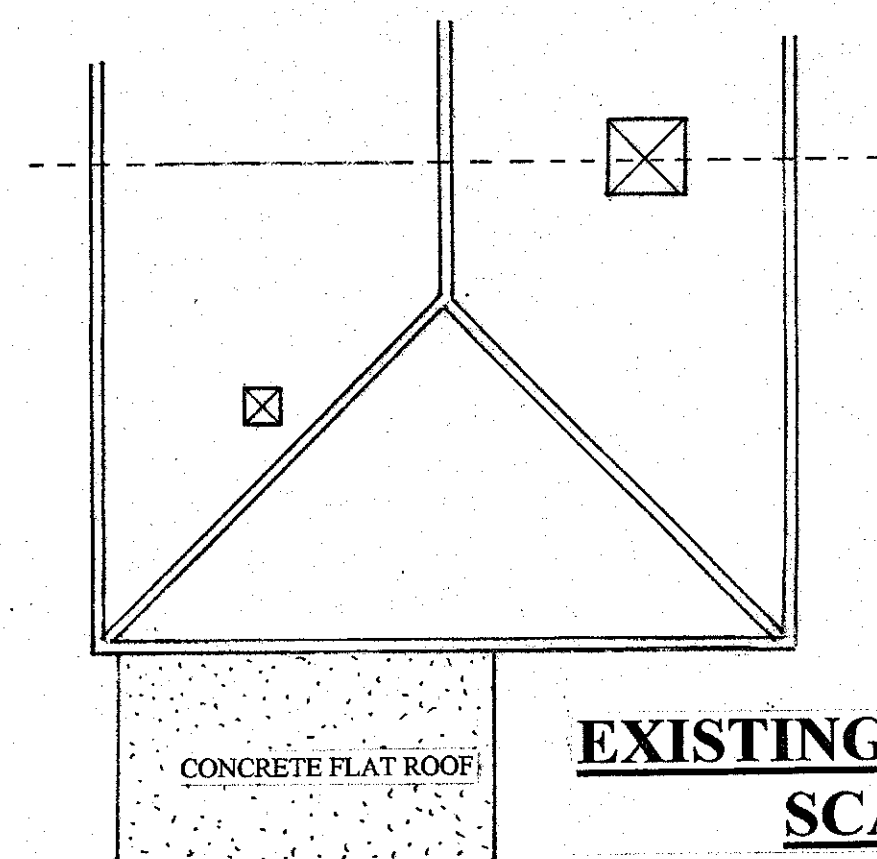

**EXISTING ROOF LAYOUT
SCALE 1:100**

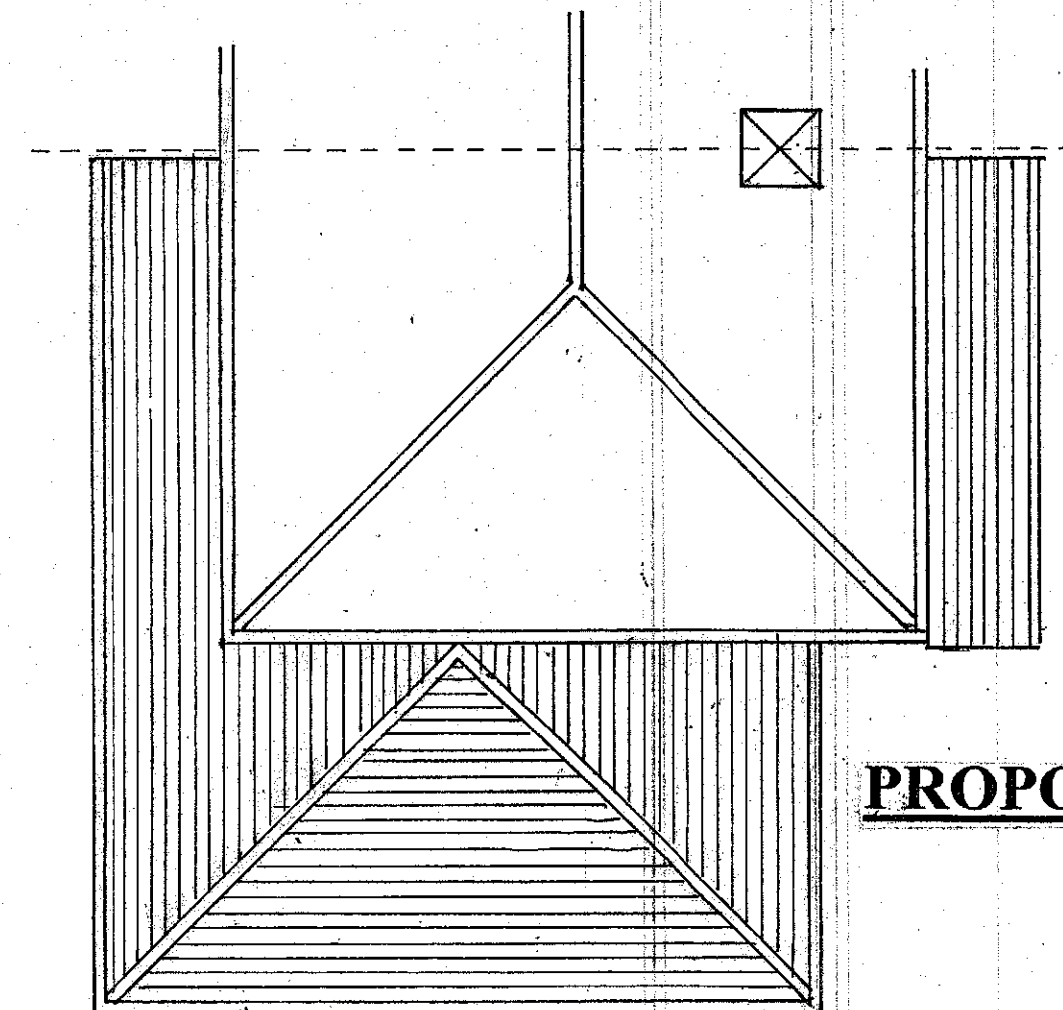

PROPOSED ROOF LAYOUT

