


Notes:
Sketch schemes may be based on plan information of unknown origin and is subject to verification and survey.
Contractors must verify all dimensions on site before commencing any work or shop drawings. This drawing is not to be scaled. Use figured dimensions only.
Building areas are liable to adjustment over the course of the design process due to ongoing construction detailing developments.

Subject to statutory approvals and survey.




Materials

1. Profiled metal roof with GRP rooflights, Colour: TBC
2. Vertical trapezoidal cladding, Colour: TBC
3. Horizontal wide panel cladding, Colour: TBC
4. Horizontal trapezoidal cladding, Colour: TBC
5. Smooth clay facing brickwork, Colour: dark blue
6. Sectional overhead loading bay doors
7. Powder coated aluminium double glazed windows and doors, Colour: RAL 5014
8. Existing buildings (gables only) to be re clad with new Vertical trapezoidal cladding, Colour: TBC
9. Existing building roof to be overlaid with Profiled metal roof and GRP rooflights as appropriate, Colour: TBC

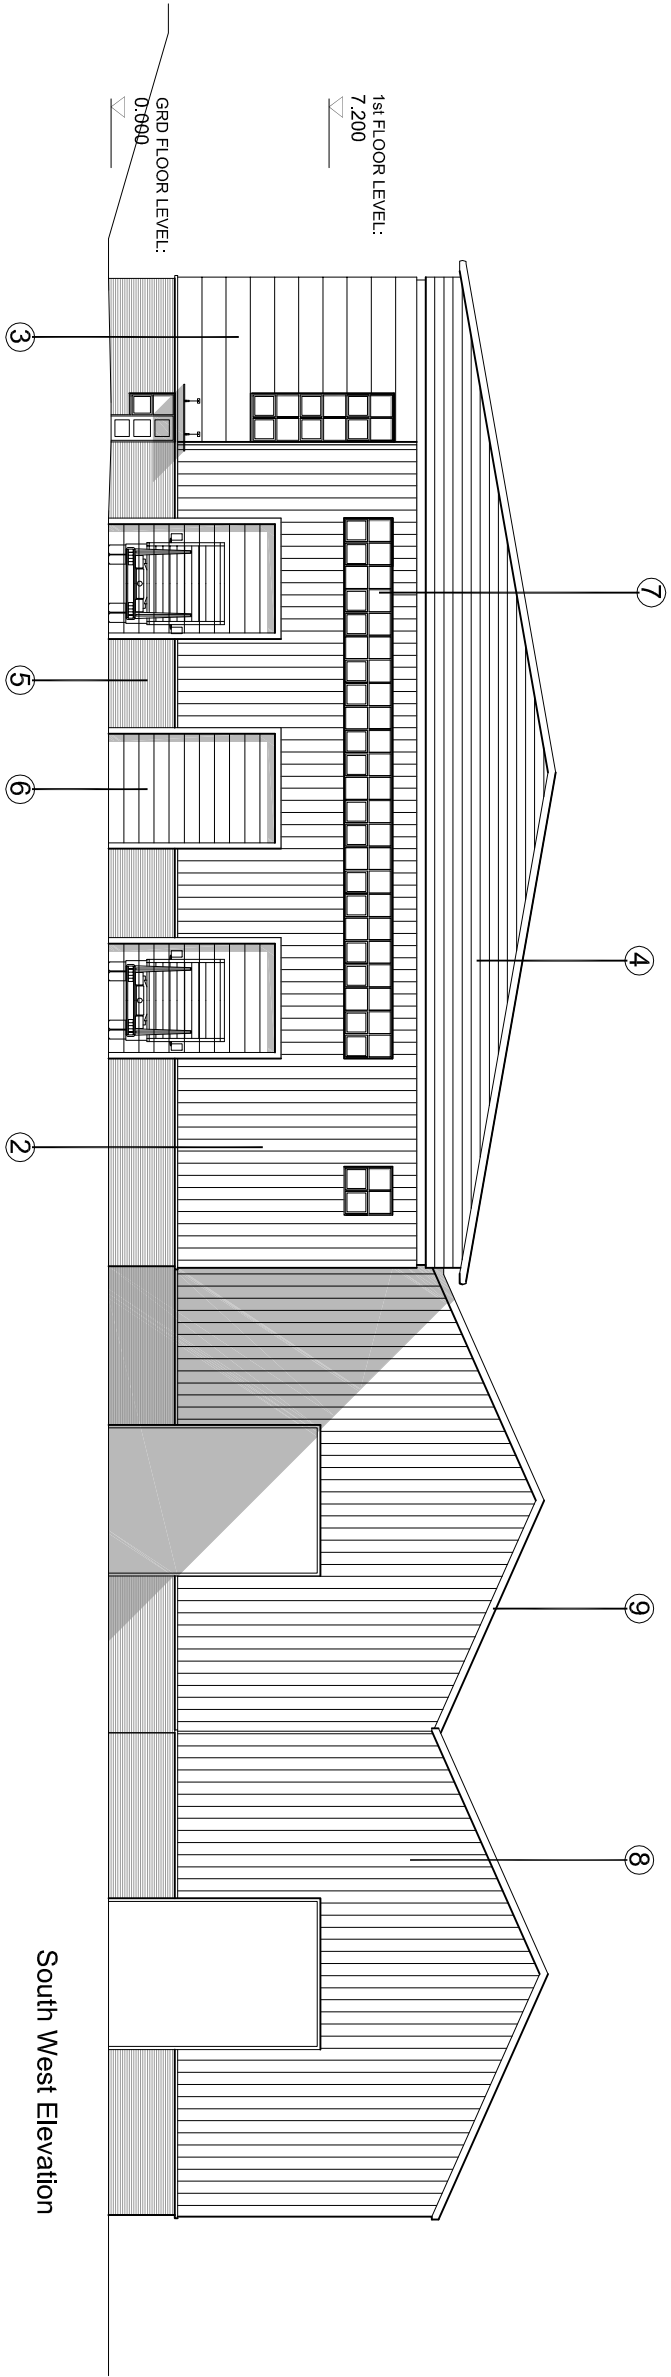

South West Elevation

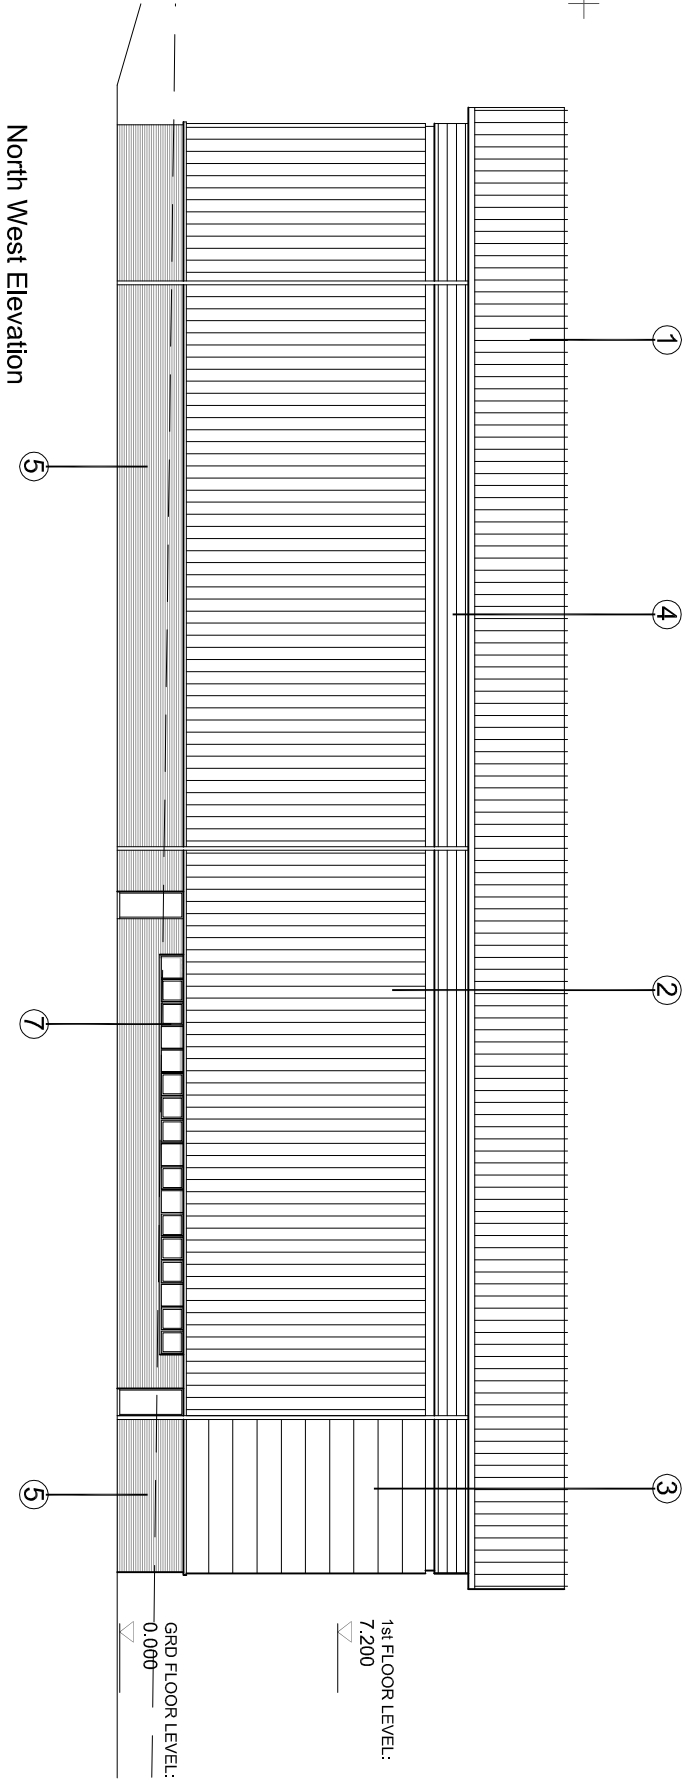

South East Elevation

revisions
status Planning

edward architectural services ltd

prospect house 32 sovereign street leeds ls1 4bj t 0113 398 4000
www.aas-limited.co.uk

project Royston Lead Ltd, Barnsley

client Royston Lead Ltd

title Proposed Elevations

drawn ba checked . date Apr 2010 scale 1:250@A3
job no 0227 drawing no PL07 rev .