


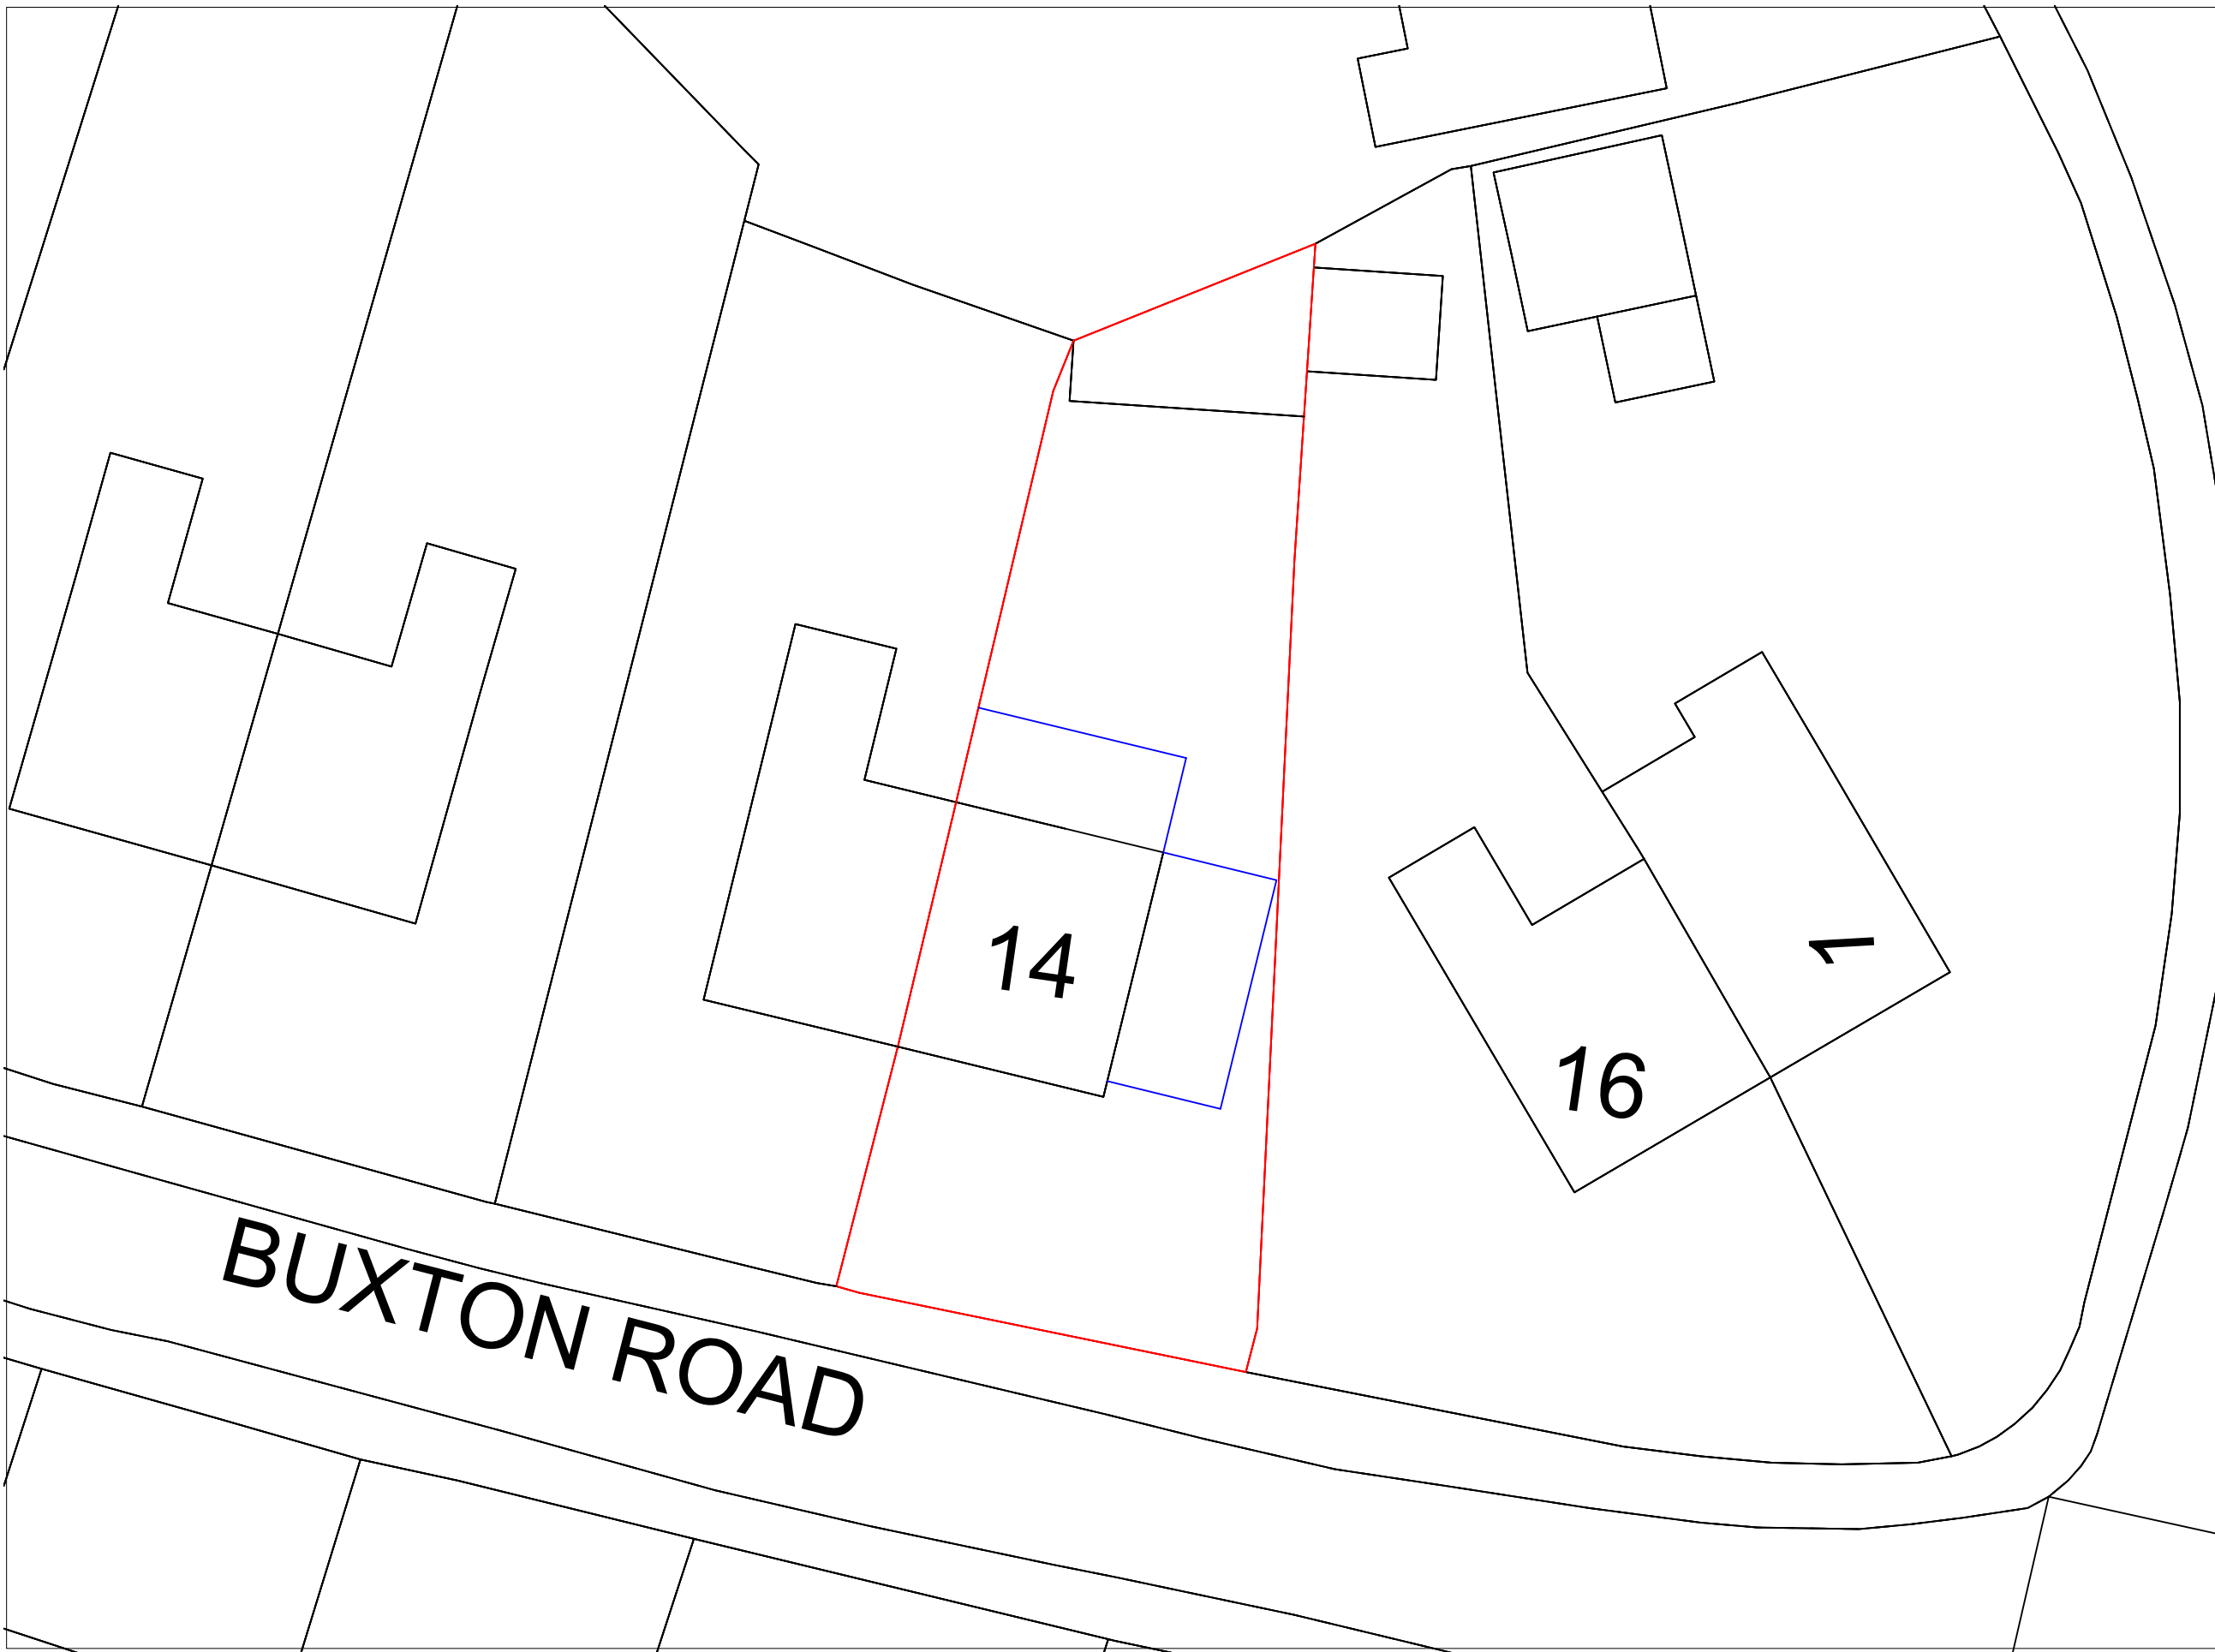

14 BUXTON ROAD ATHERSLEY BARNSELY S71 3SN	
Drawing Title:	PROPOSED SITE PLAN
Drawn By:	LEK
Date:	NOVEMBER 2020
Scale:	1:200 on A3
Drawing No:	K/D-04B
Revision:	