




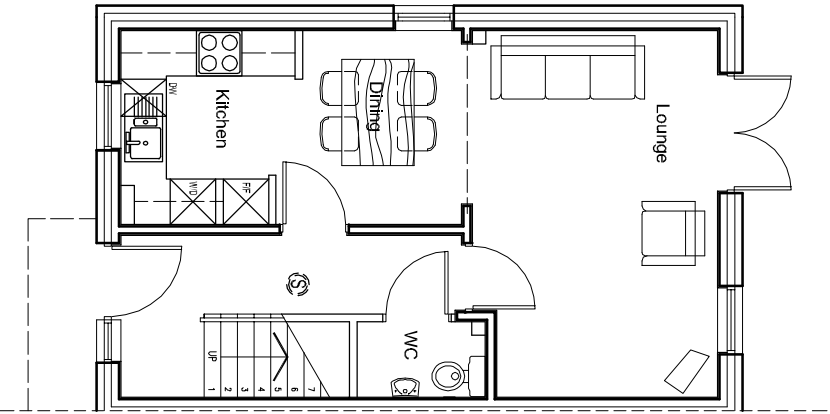


GROUND FLOOR PLAN (38m sq)
SCALE 1:100

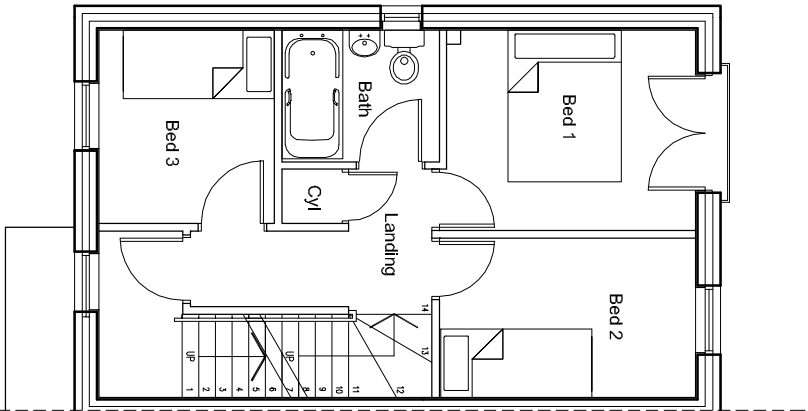


FIRST FLOOR PLAN (35m sq)
SCALE 1:100

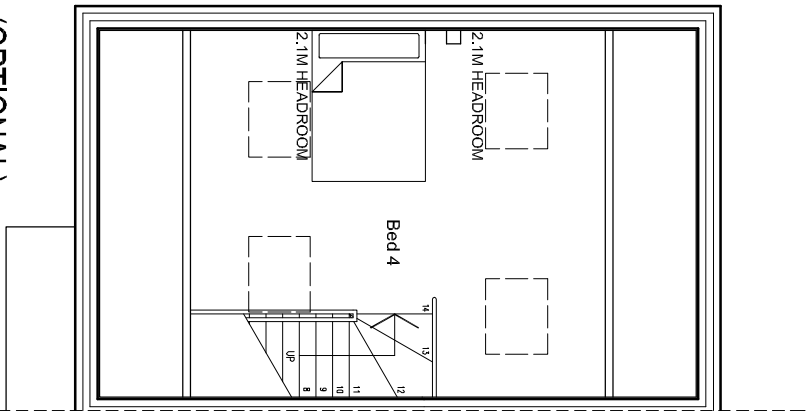


(OPTIONAL)
SECOND FLOOR PLAN (27 sq)
SCALE 1:100

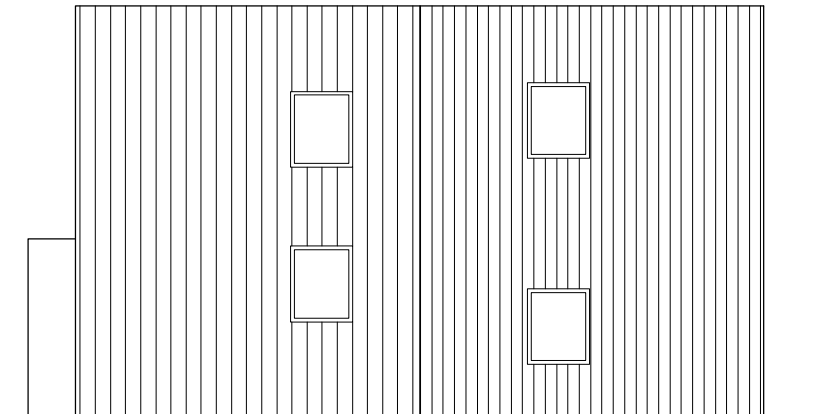


ROOF PLAN (Total 97m sq)
SCALE 1:100

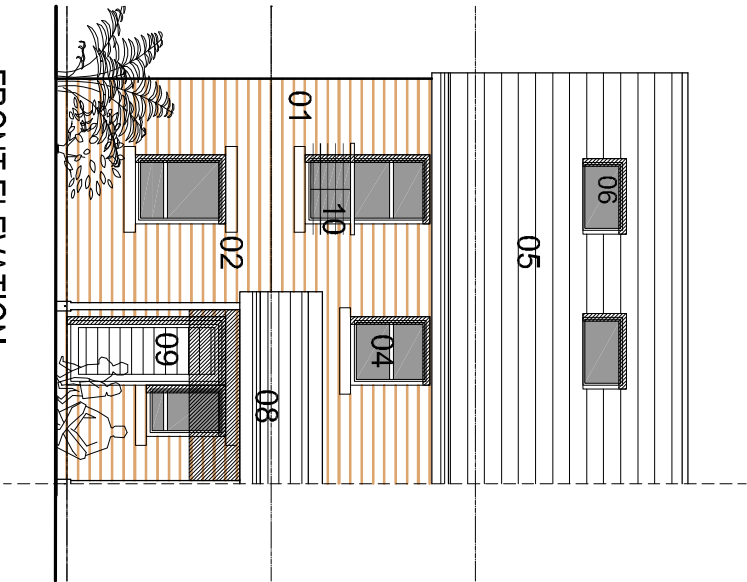

FRONT ELEVATION
SCALE 1:100

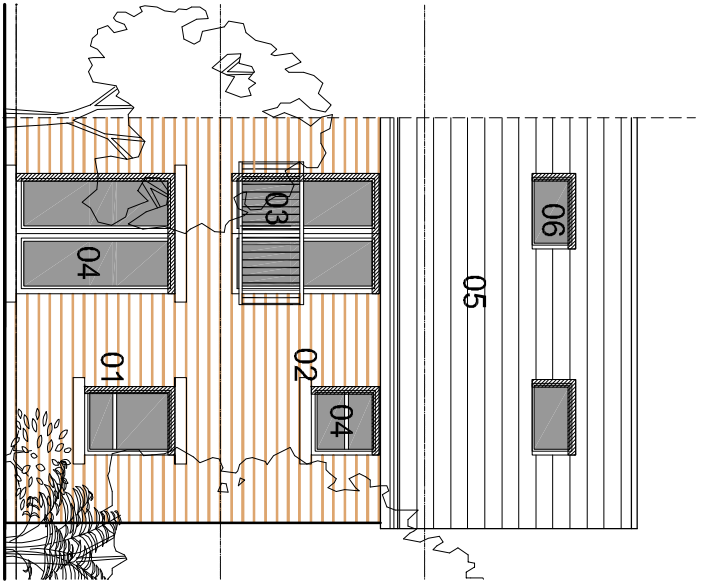

REAR ELEVATION
SCALE 1:100

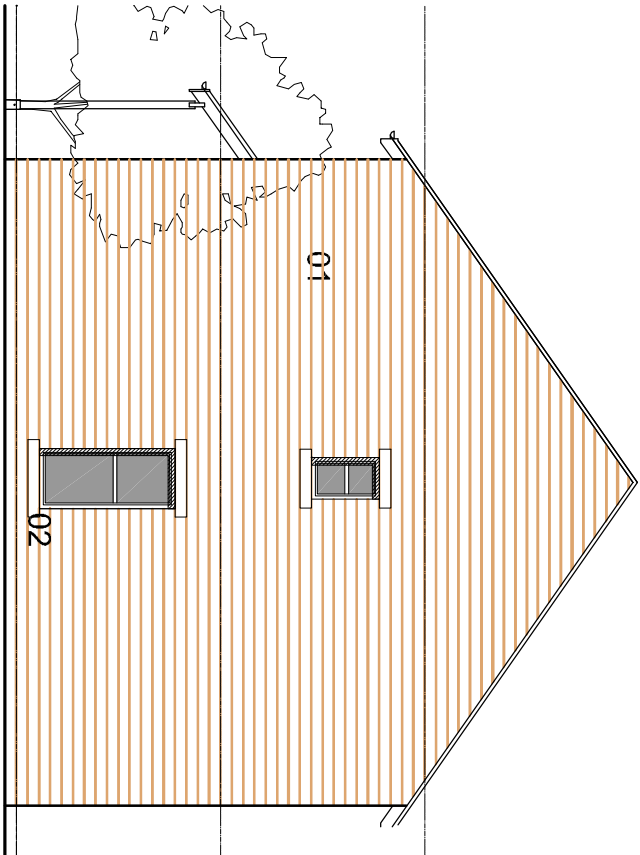

SIDE ELEVATION
SCALE 1:100

MATERIALS:

- 01 140mm COURSED ARTSTONE
- 02 DECORATIVE RECON. STONE HEADS, CILLS AND COPINGS
- 03 RED FACING BRICK
- 04 CREAM uPVC DOOR / WINDOW SYSTEM
- 05 ARTIFICIAL SLATE TILES
- 06 VELUX TYPE ROOF LIGHT
- 07 CREAM uPVC RAINWATER GOODS
- 08 ILLUMINATED ENTRANCE CANOPY
- 09 TIMBER BARN STYLE DOOR
- 10 MILD STEEL BALCONETTE (T/O DETAIL)



Coda Studios Ltd
Hope Works, 25 Mowbray St, Sheffield, S3 8EL
t:0114 279 6003 f: 0114 279 6004
e:information@codastudios.co.uk

Client	Jaguar Estates
Job	THURNSCOE
Title	SEMI DETACHED HOUSE TYPE 02
Dwg. No.	1989-005

© COPYRIGHT EXISTS ON THE DESIGNS AND INFORMATION SHOWN ON THIS DRAWING. The Contractor must verify all dimensions on site before making shop drawings or commencing work of any kind. No dimensions to be scaled from this drawing. Architect to be notified of any discrepancies in dimensions immediately.