




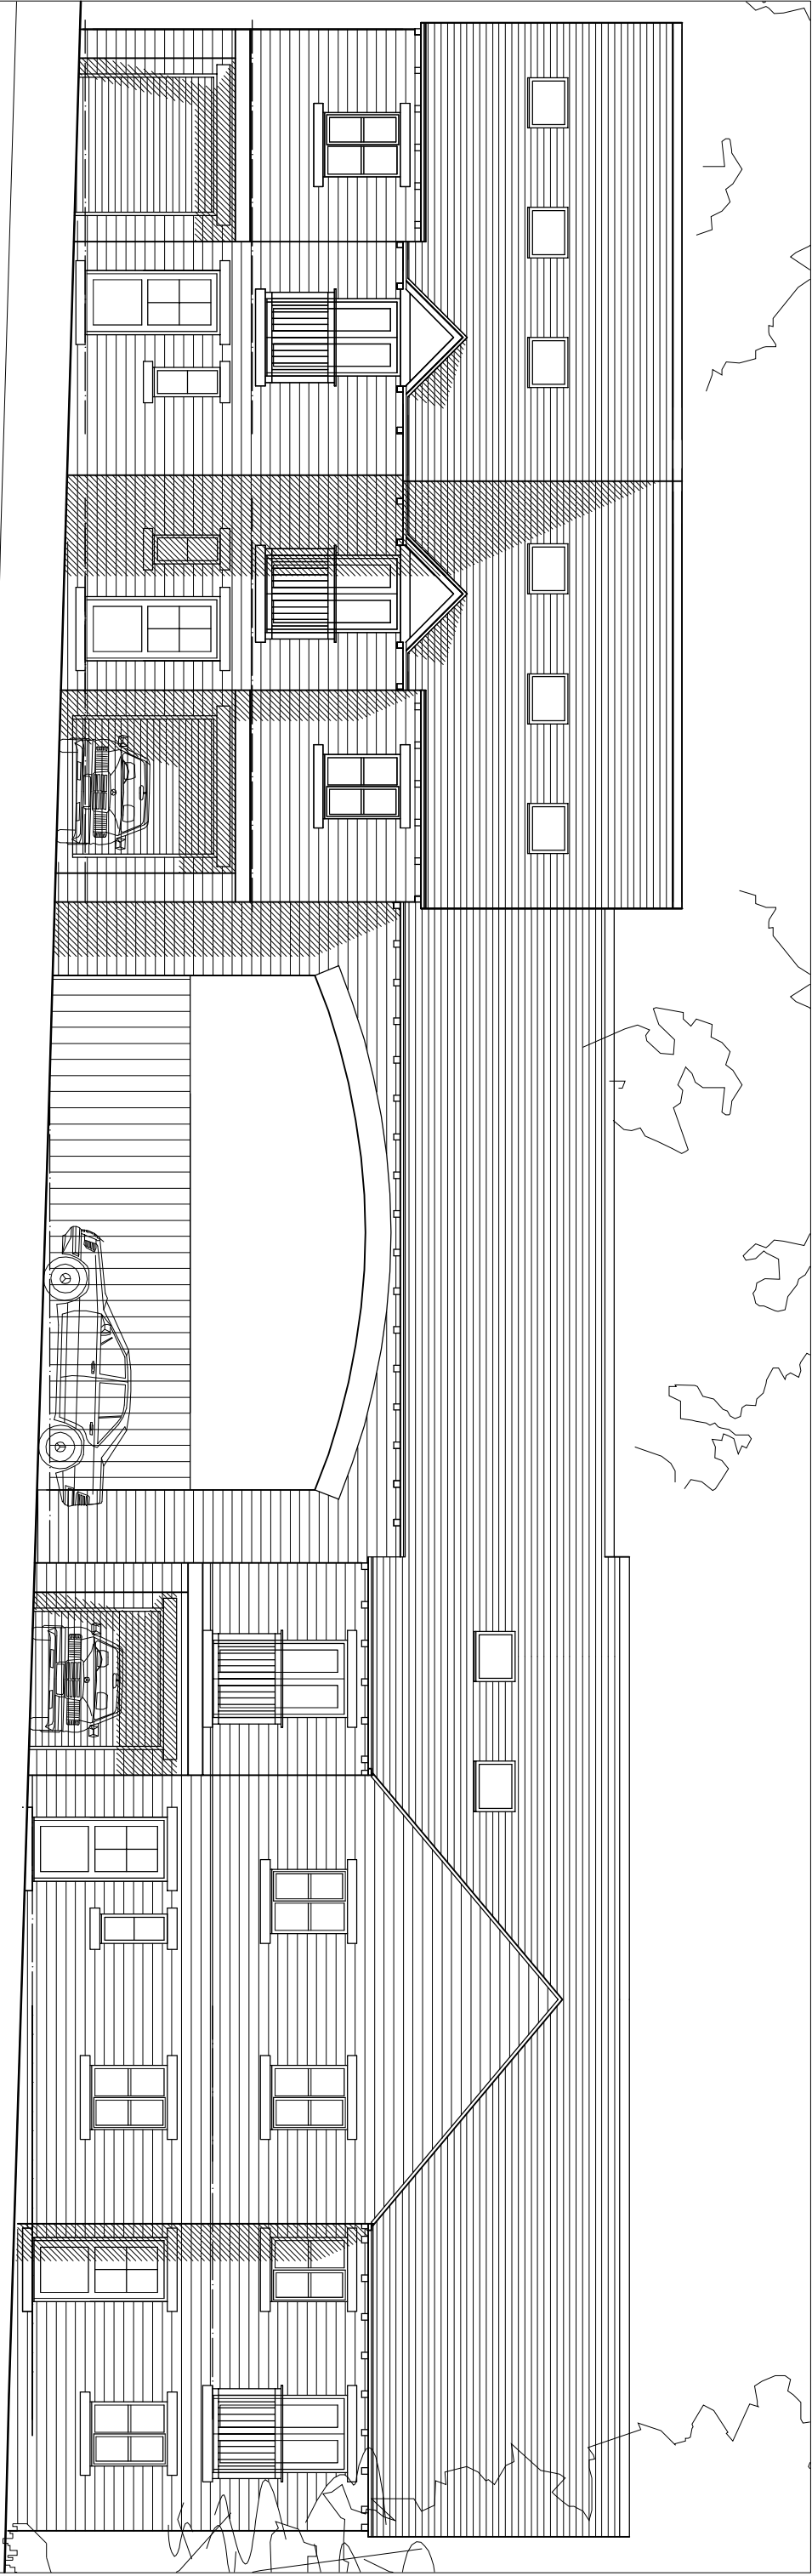


Plots 9–12 South Elevation

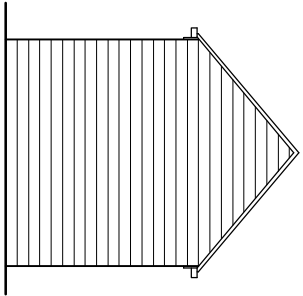

Rear Elevation

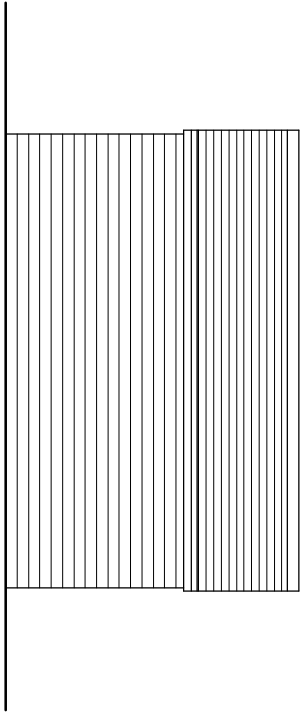

Side Elevations

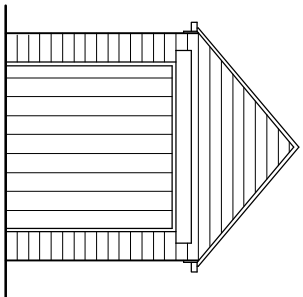

Front Elevation

Rev: Date: Notes:

Mark Brotherton Ltd
Chartered Architect

FOX COTTAGE, WHITLEY ROAD, WHITLEY
WF12 0LU
TEL / FAX: 01924 43231
email:mb@tinyworld.co.uk

Client: Mr J Hutchins

Project: Hoyle Mill, Thurstone.
Residential Development

Drawing: Plot 9–12 South
Elevations

Date: October 2009 Scale: 1:100

Drawing No: 0961/125 Rev:

Plot 12 Garage Proposals