



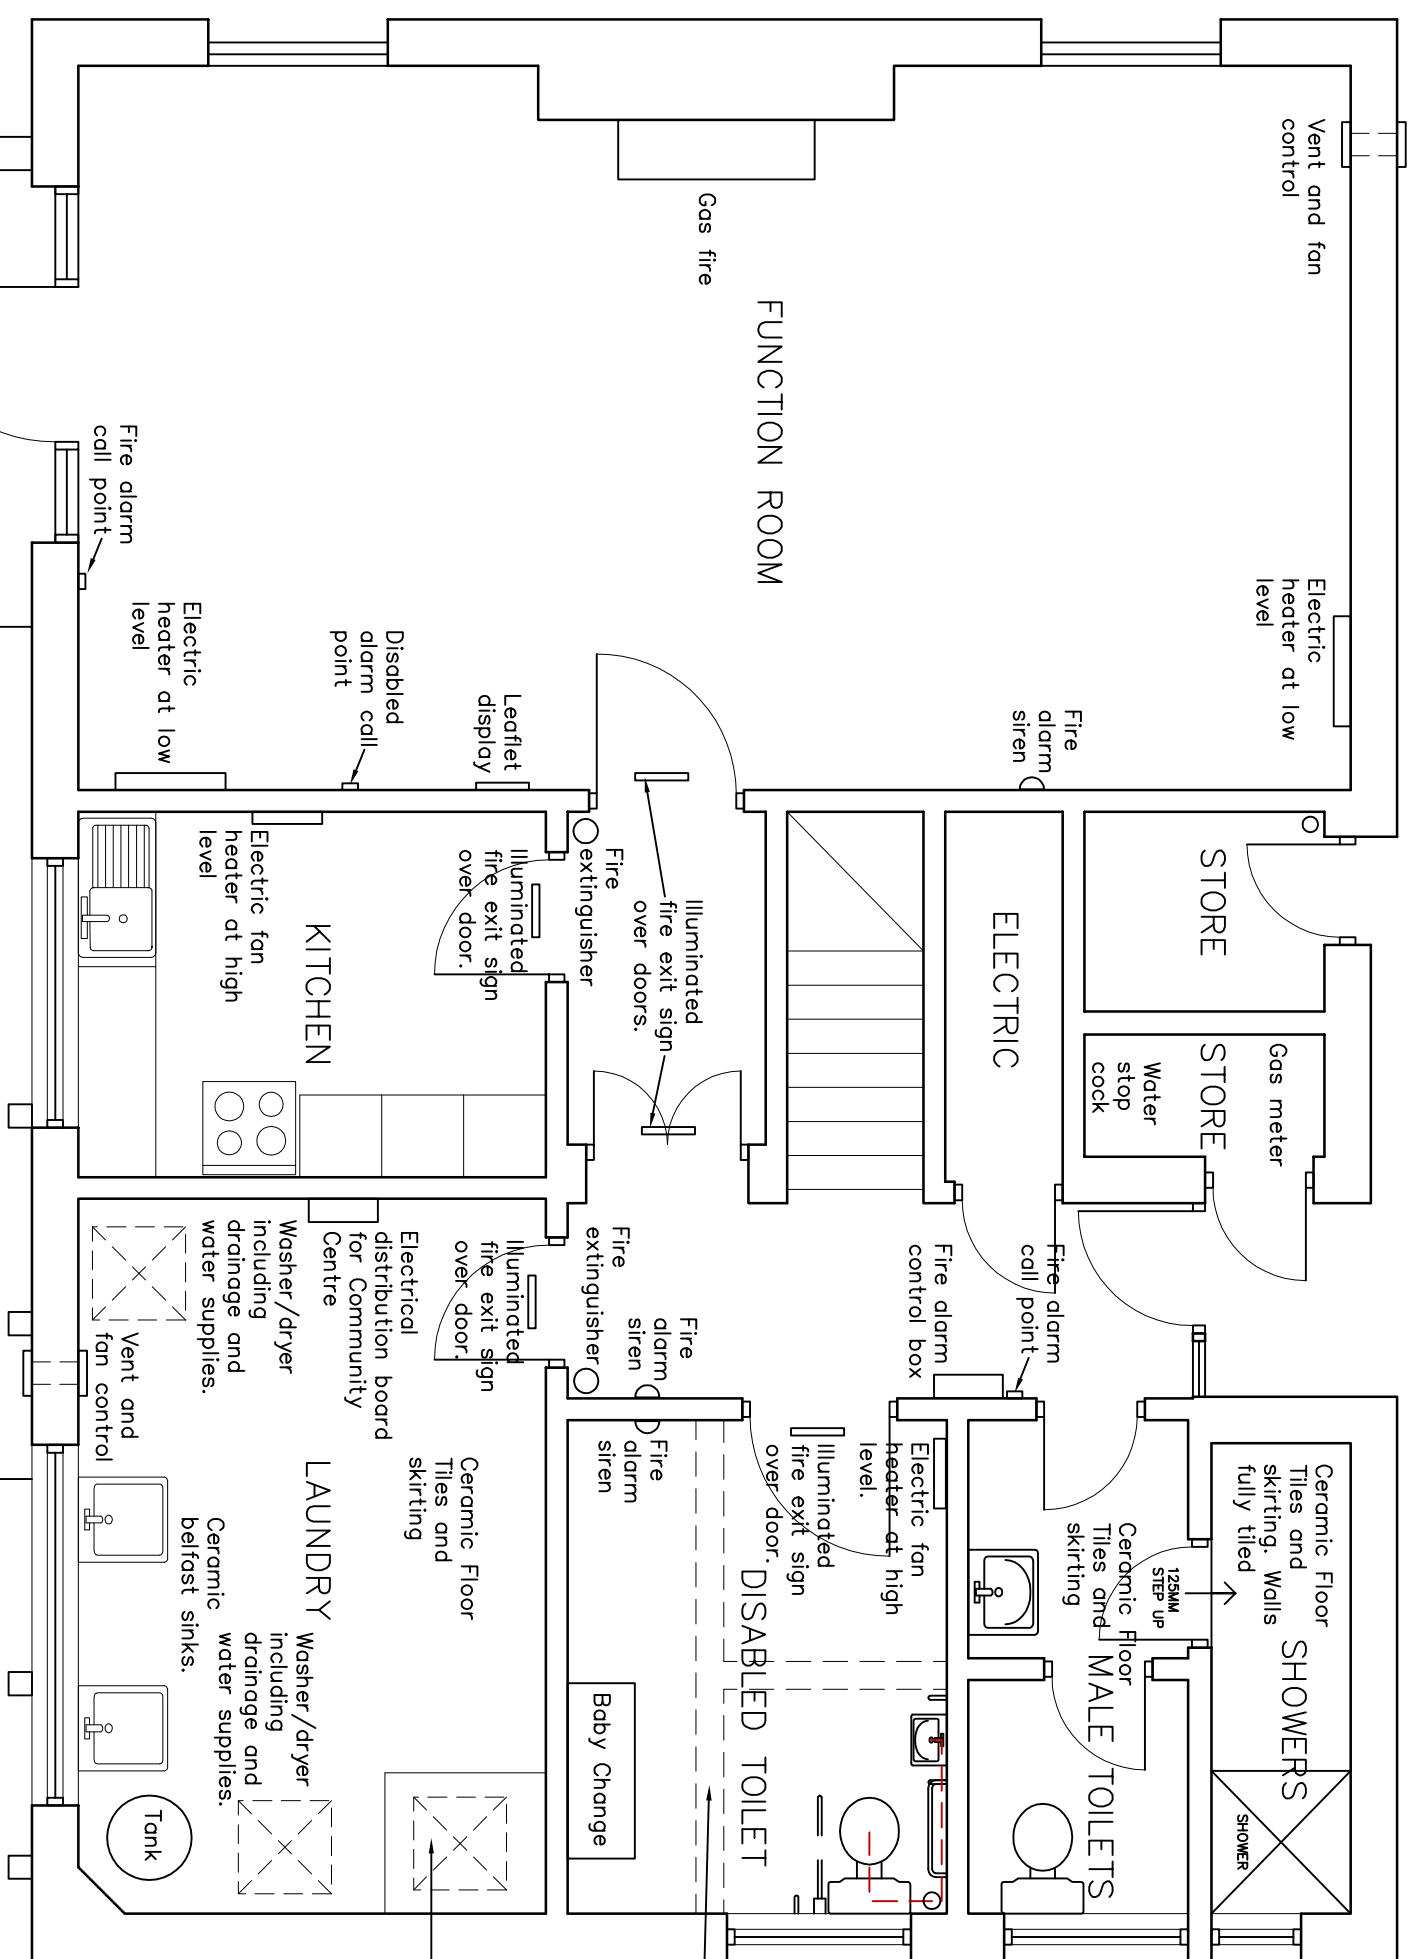

GROUND FLOOR PLAN

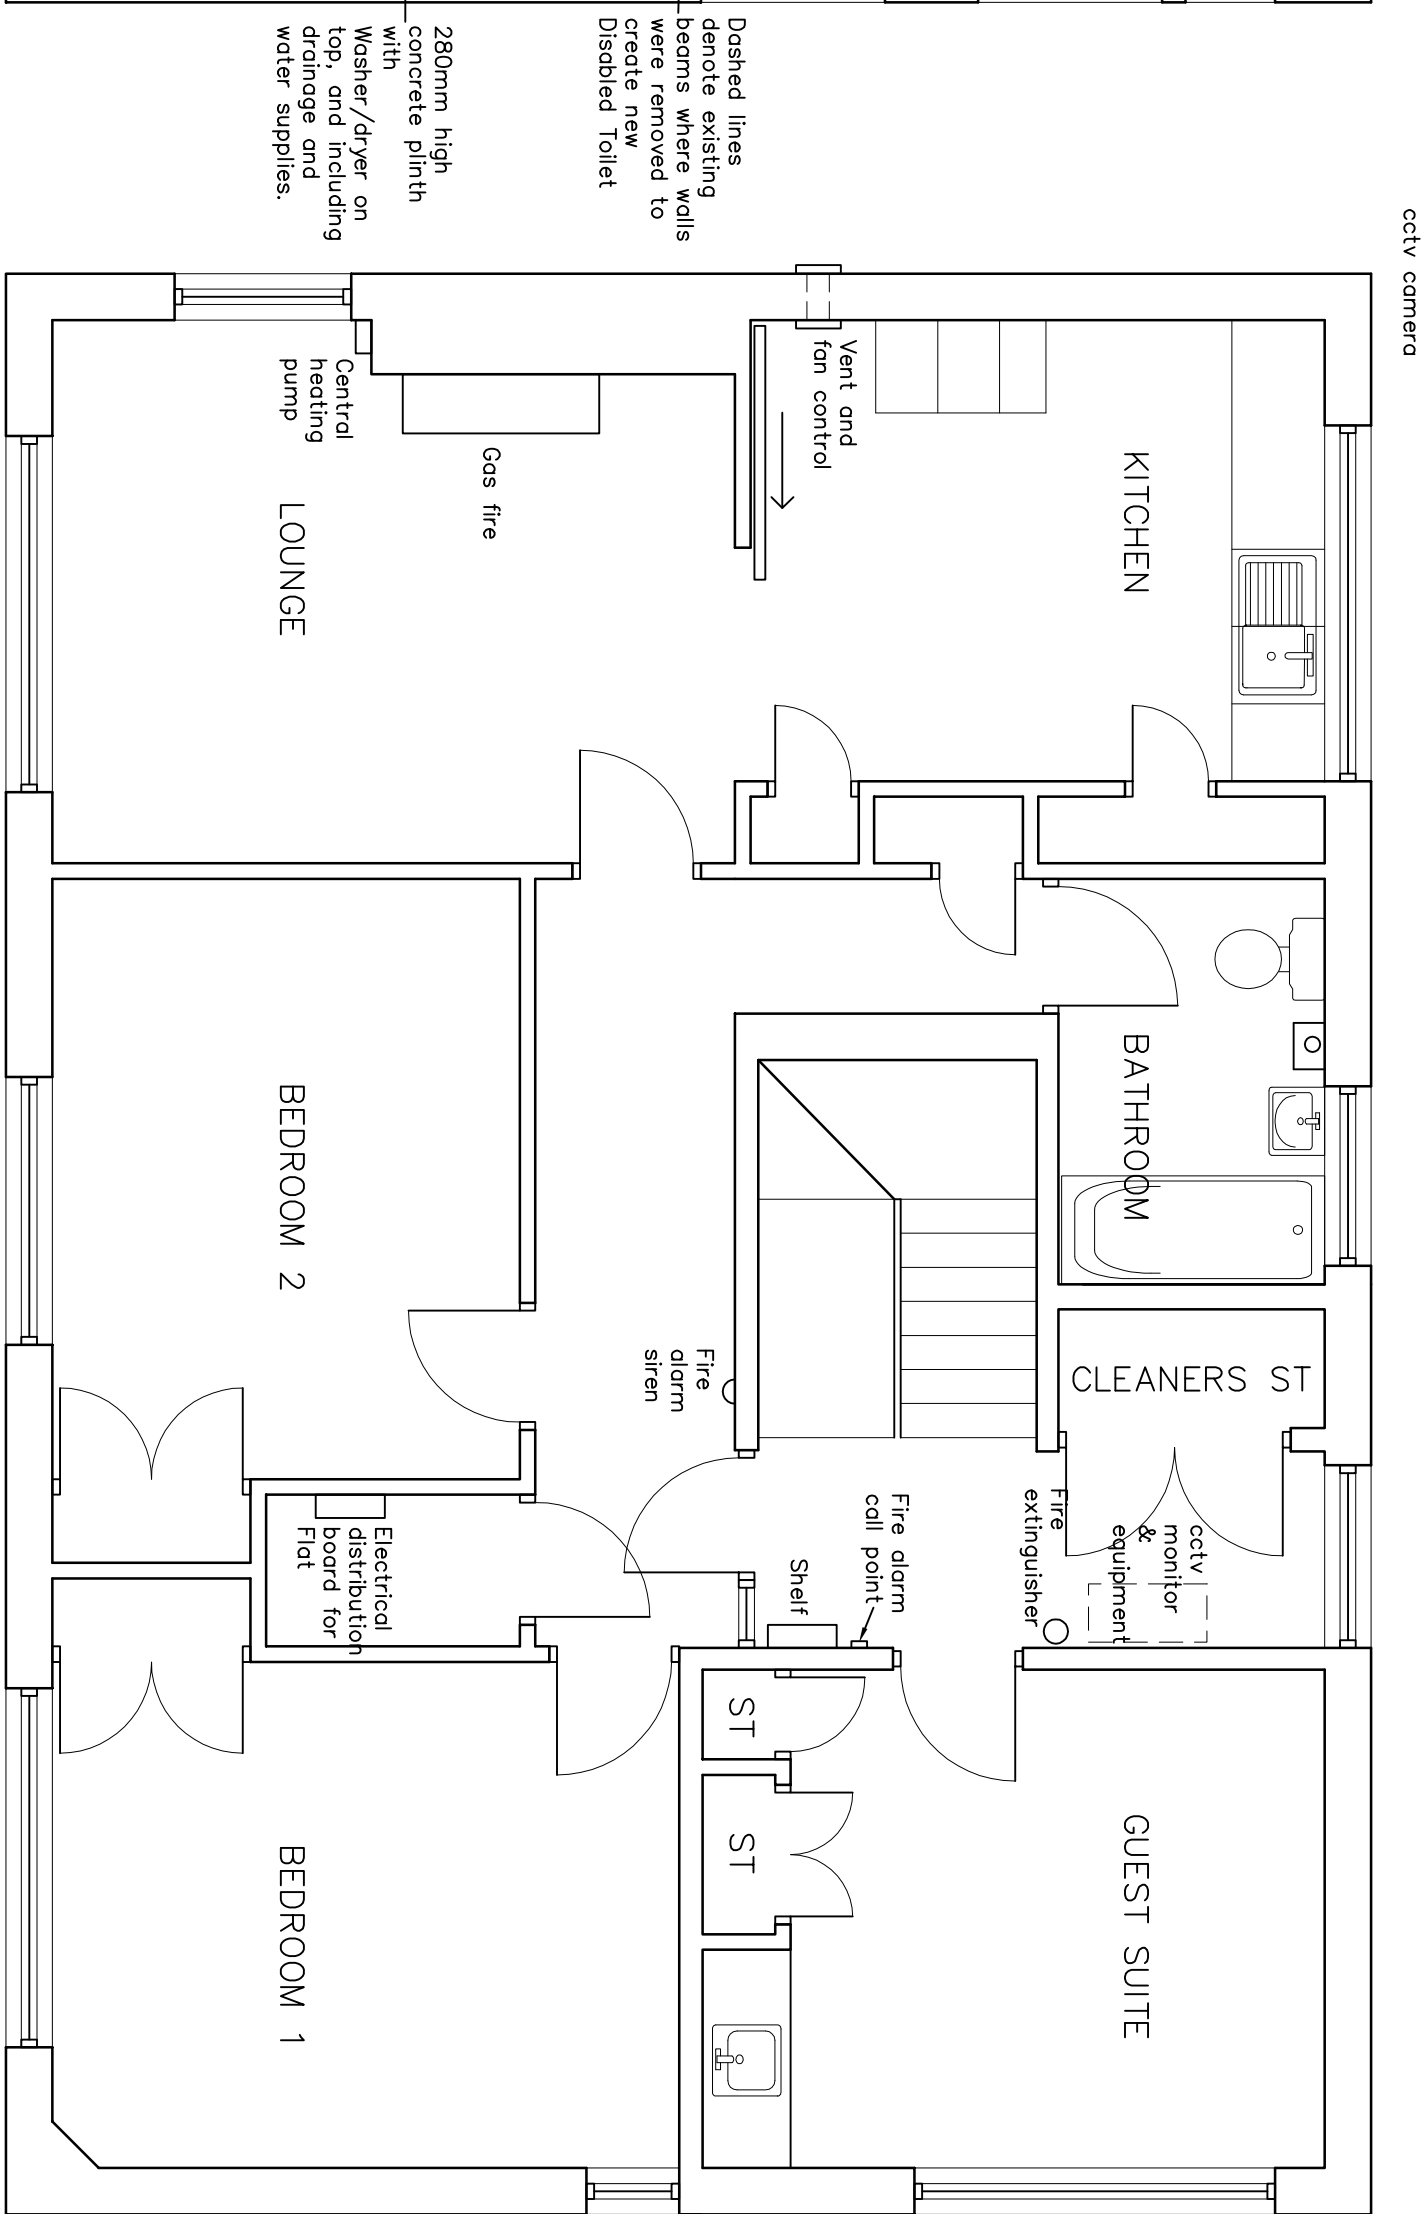

cctv camera

2nr. cctv
cameras

REMOVE ALL REDUNDANT
FIXTURES AND FITTINGS
FROM COMMUNITY
CENTRE AND FLAT

FIRST

REV	DATE	DESCRIPTION
		The contractor is to comply in all respects with the current Building Regulations and is to check all site dimensions and levels. Do not scale from the drawing, use written dimensions, to be read in conjunction with Pre-Tender Health & Safety Plan / Preliminaries Section (Section A34 etc.) Maps are reproduced from Ordnance Survey material with the permission of Ordnance Survey on behalf of the Controller of Her Majesty's Stationery Office © Crown copyright. Unauthorised reproduction infringes Crown copyright and may lead to prosecution or civil proceedings 100022248 (2017).



NPS BARNESLEY LTD
PO BOX 634
BARNESLEY
SOUTH YORKSHIRE, S70 9J66
TEL: 01226 774605 FAX: 01226 774399
EMAIL: enquiries@nps.co.uk

Head Office:
Horsfield House, 16 Central Avenue, St Andrews Business Park,
Newcastle, NE7 4HF. Tel: 01650 706000 Fax: 01650 706001
Other Office locations can be found on website: www.nps.co.uk

PROJECT GATE CRESCENT COMMUNITY CENTRE DODWORTH HSG 4309	CLIENT Barneslai Homes		
	CAD FILE REF	DATE	SCALE
		Jan 2013	1:50
SUBJECT EXISTING PLANS	REV	DRAWN	CHECKED
		ab	
PROJECT NR DRAWING NR 07-17-13-1-1220 AL03			