


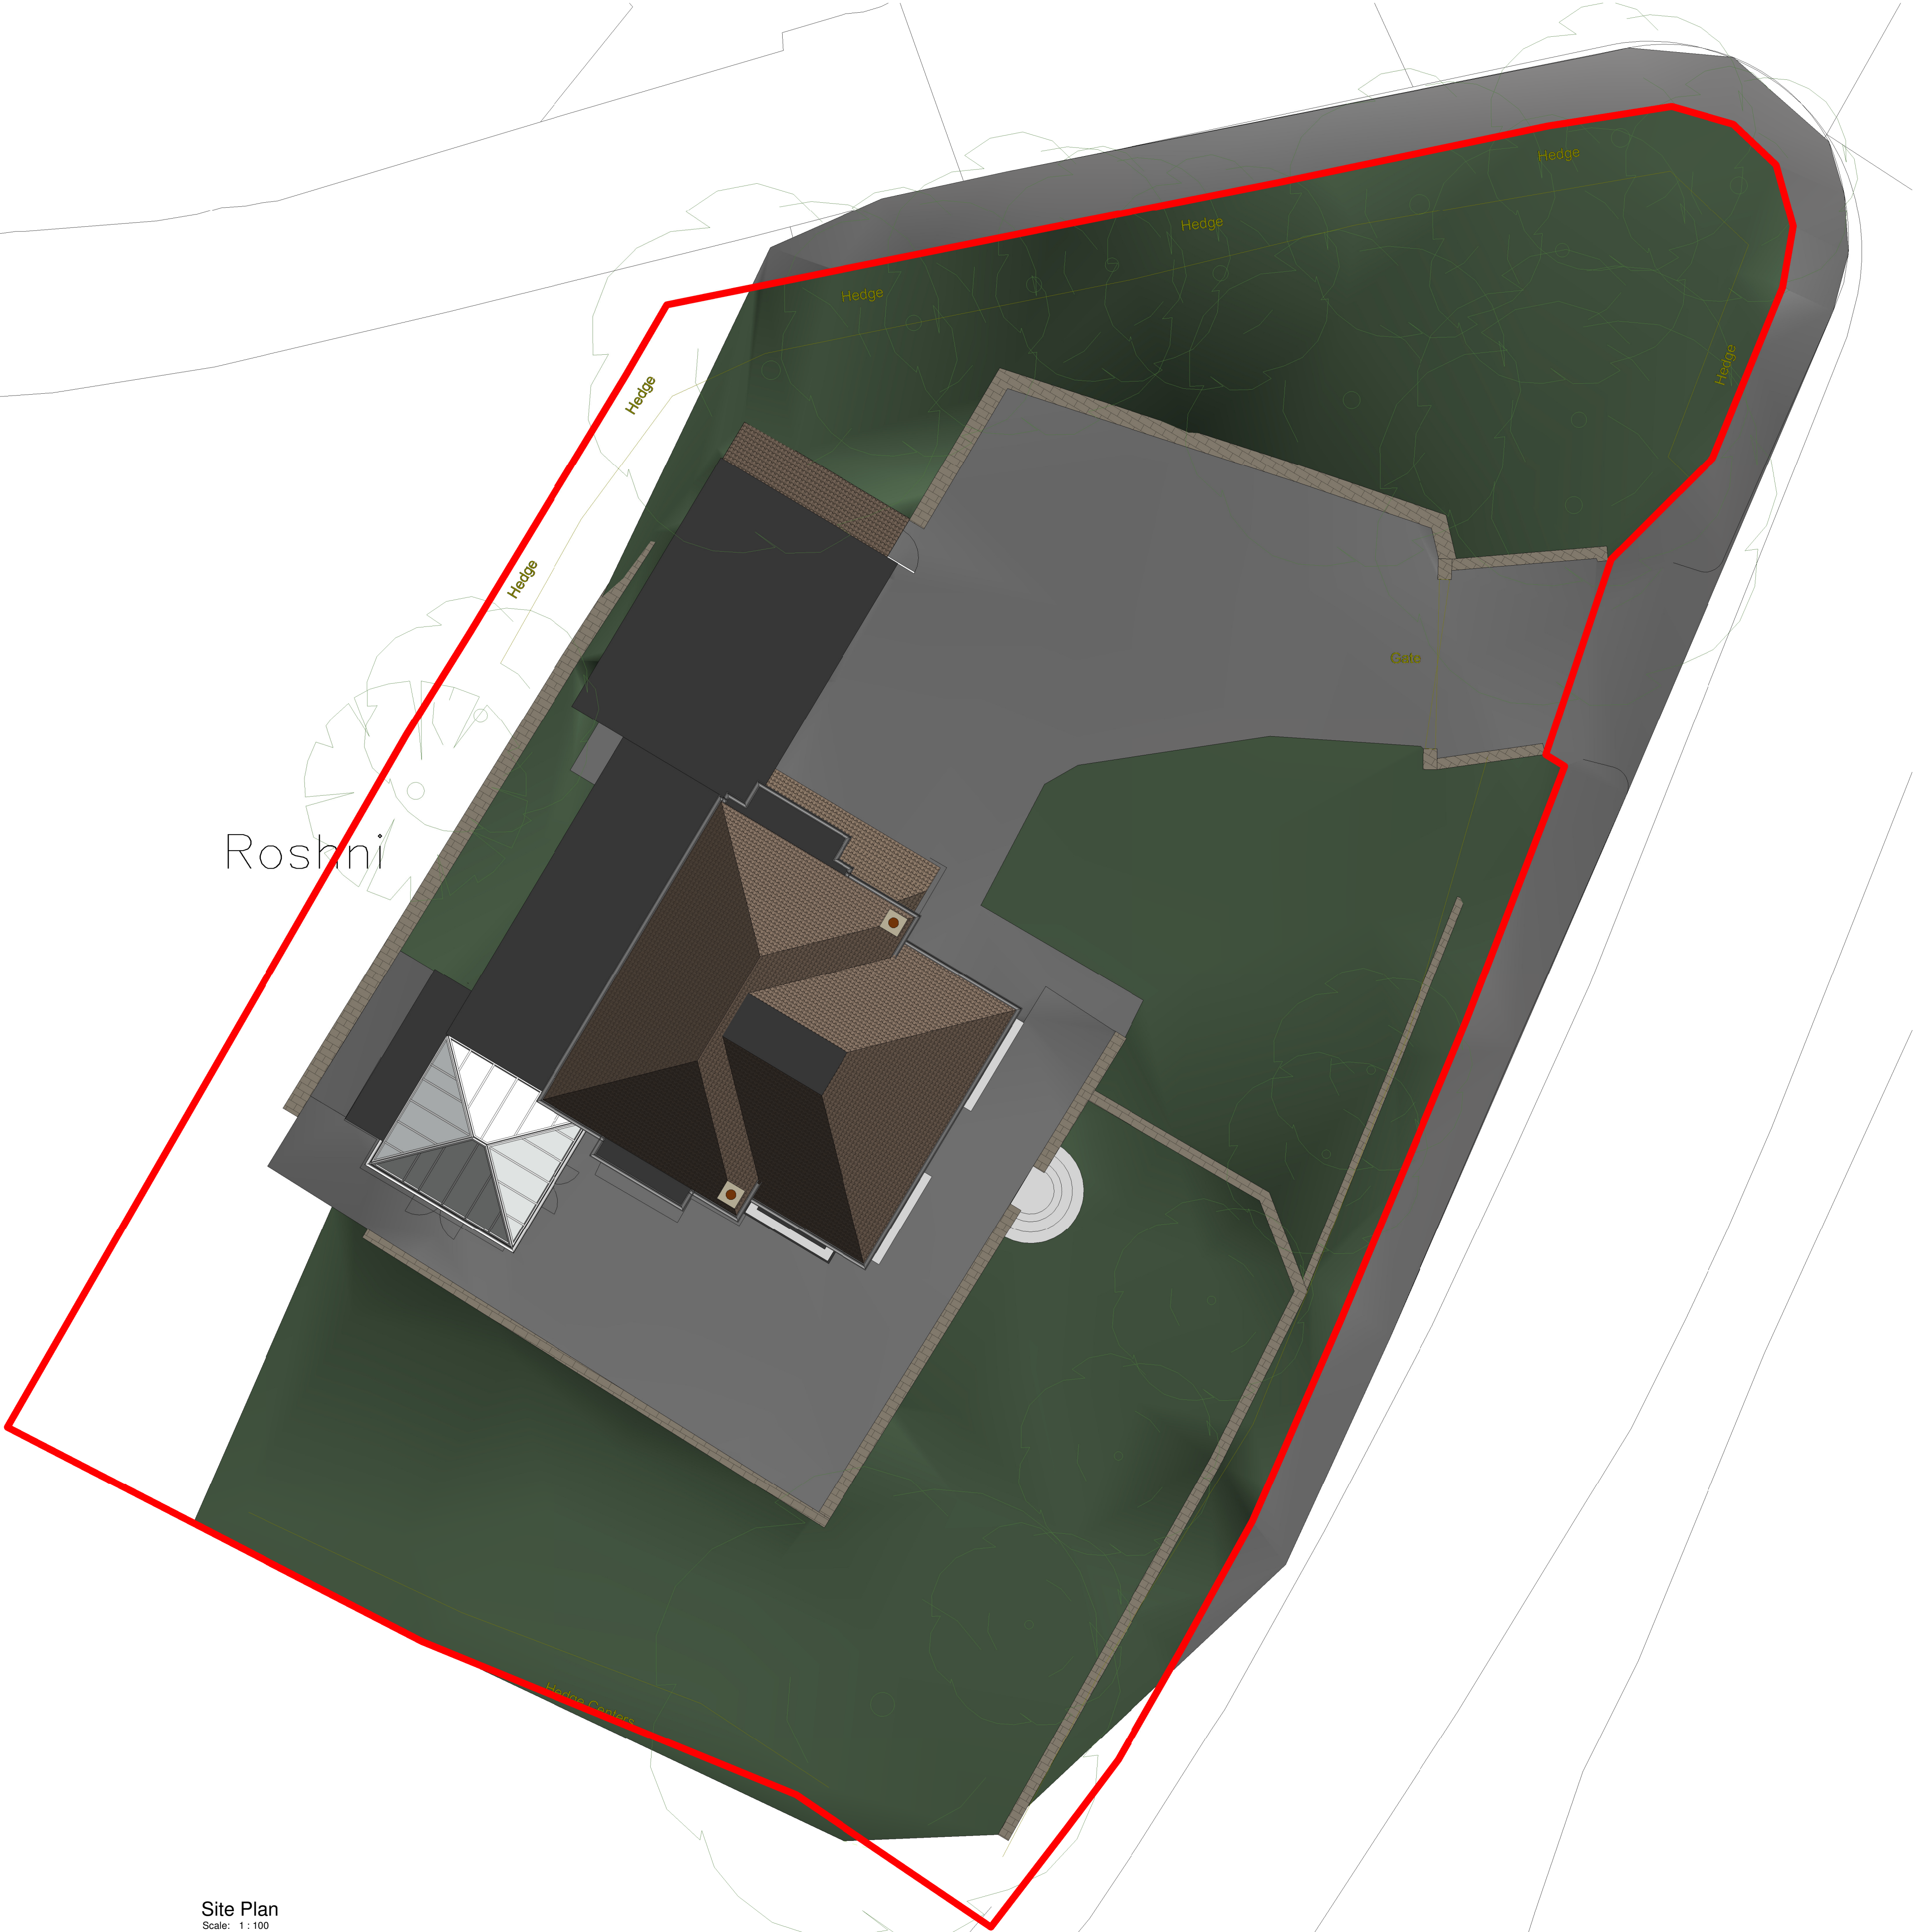

Location Plan
Scale: 1 : 1250

Site Plan
Scale: 1 : 100

CODA
Bespoke

CODA Studios Ltd
70-71 Cornish Place, Cornish St, Sheffield, S6 3AF
T: 0114 279 6003
E: information@codastudios.co.uk

Drawn	Checked	Date	Scale	Revision
DB	AH	11/02/21	As @ A1 indicated	
Client	Paul Clarry			
Project	The White House			
Title	Existing Site Plan			
Dwg No.	3067 - 001			

© COPYRIGHT EXISTS ON THE DESIGNS AND INFORMATION SHOWN ON THIS DRAWING.

The Contractor must verify all dimensions on site before making shop drawings or commencing work of any kind. No dimensions to be scaled from this drawing. Architect to be notified of any discrepancies in dimensions immediately.