




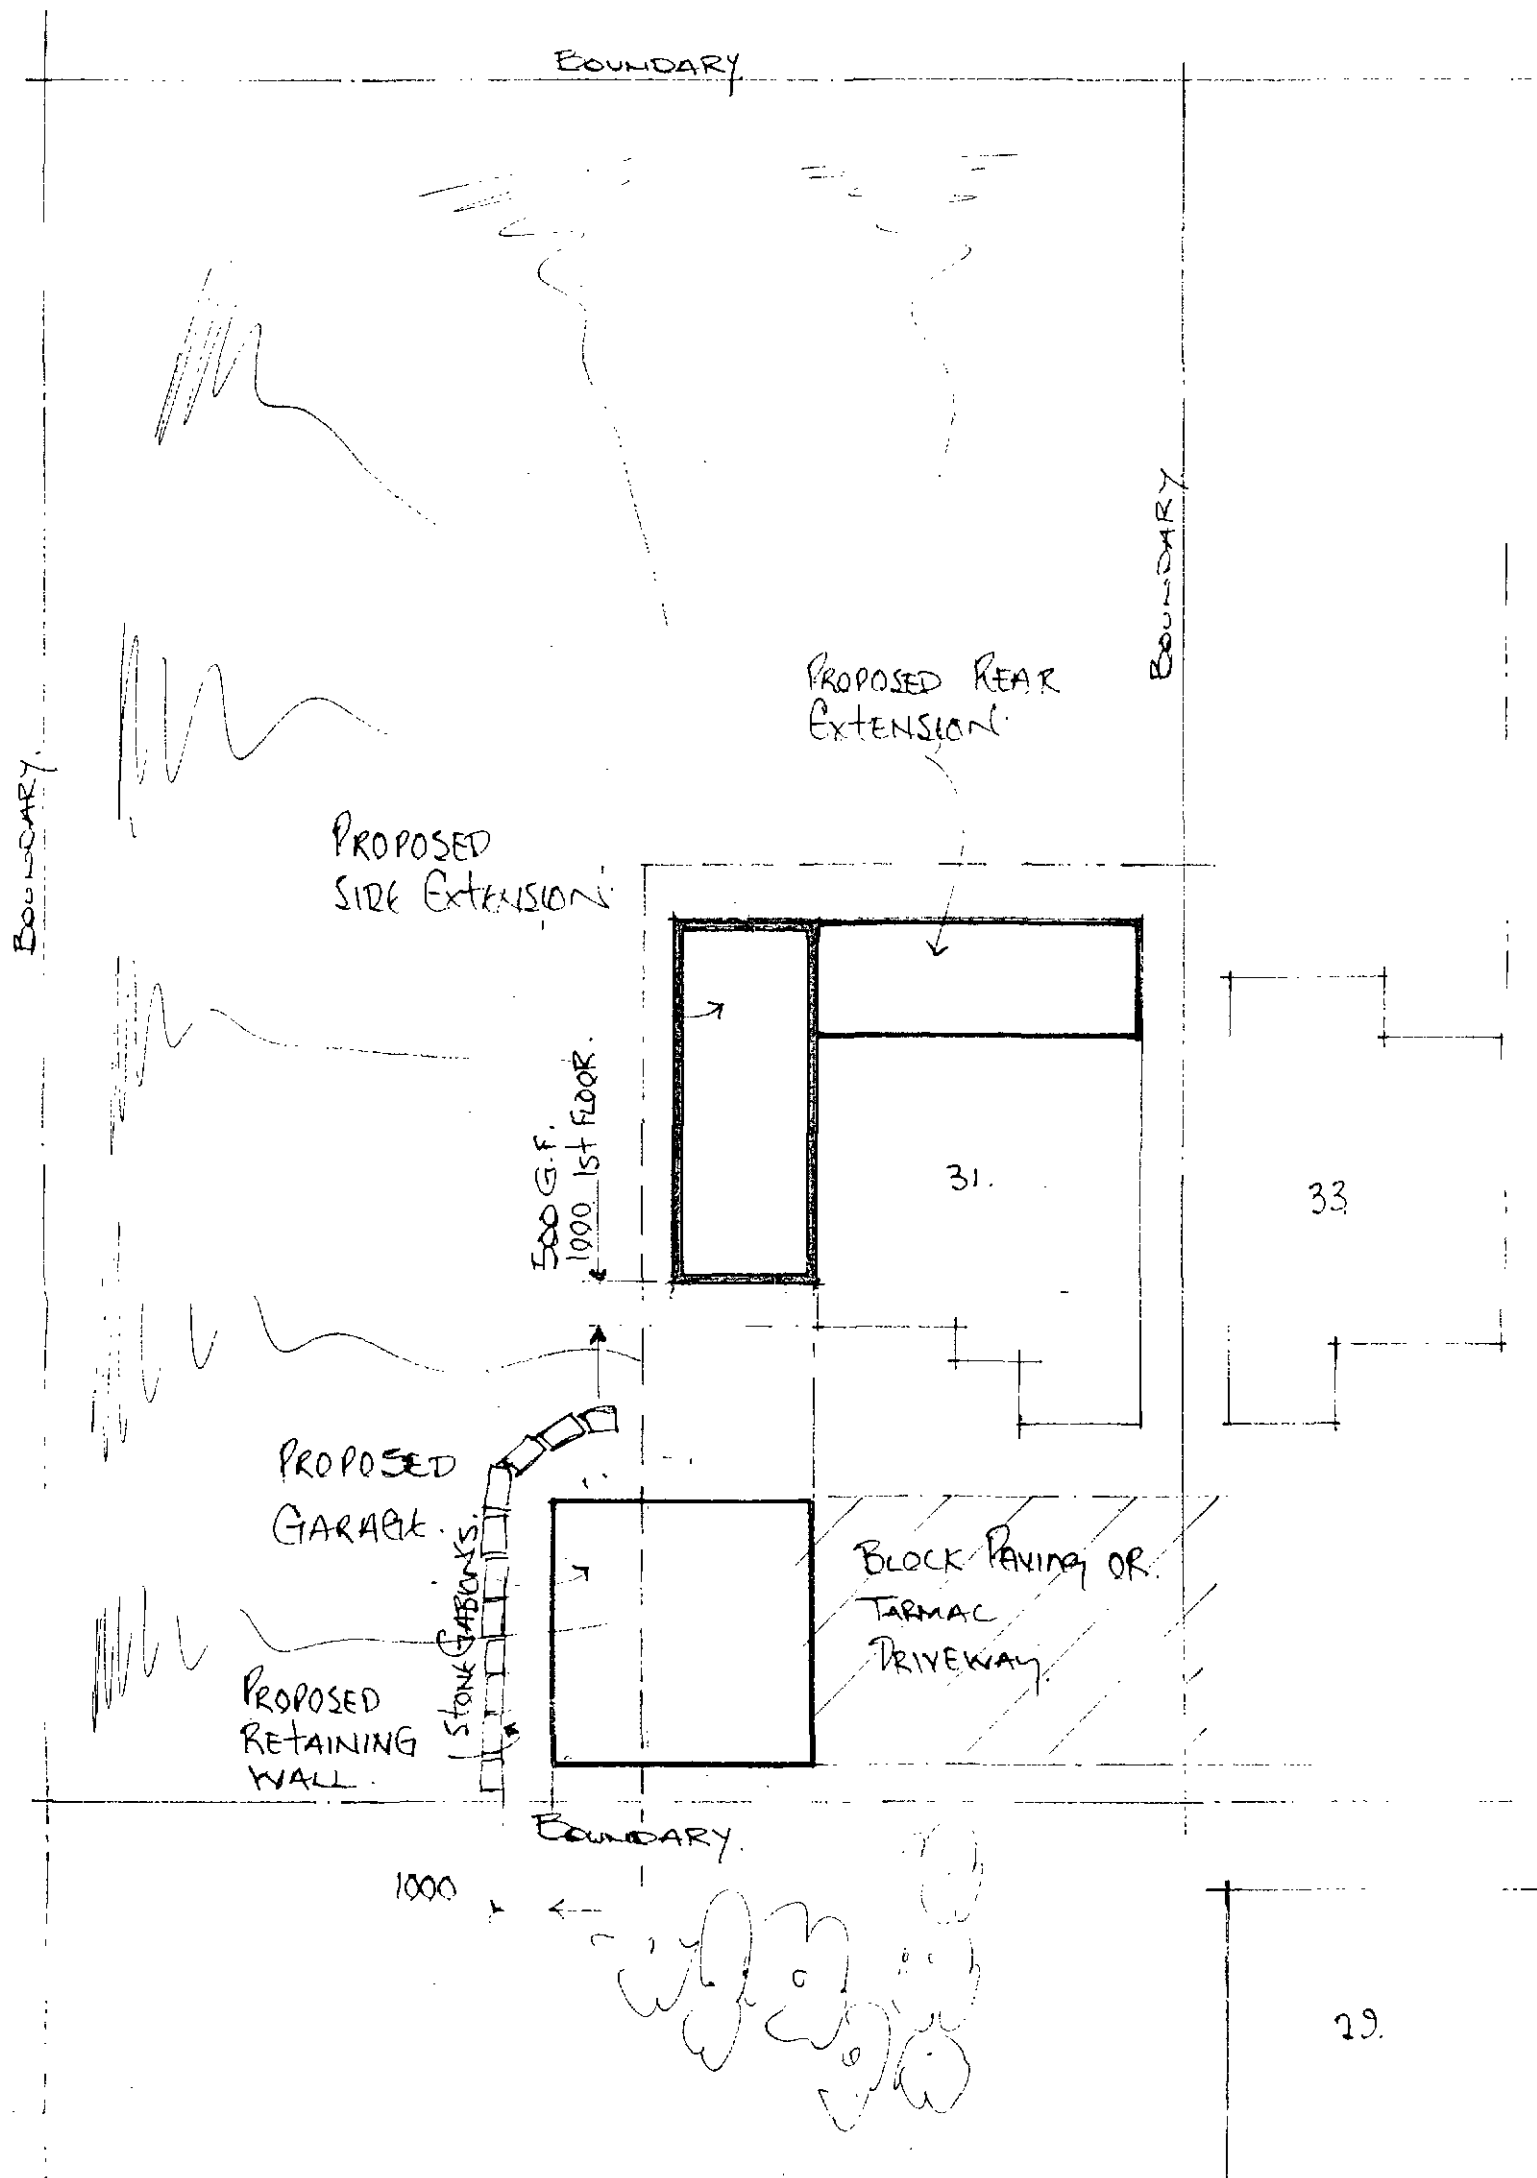


BLOCK PLAN.
1: 200.
31 WESTACRE
PENISTONE
SHEFFIELD.
S35 6 BF.

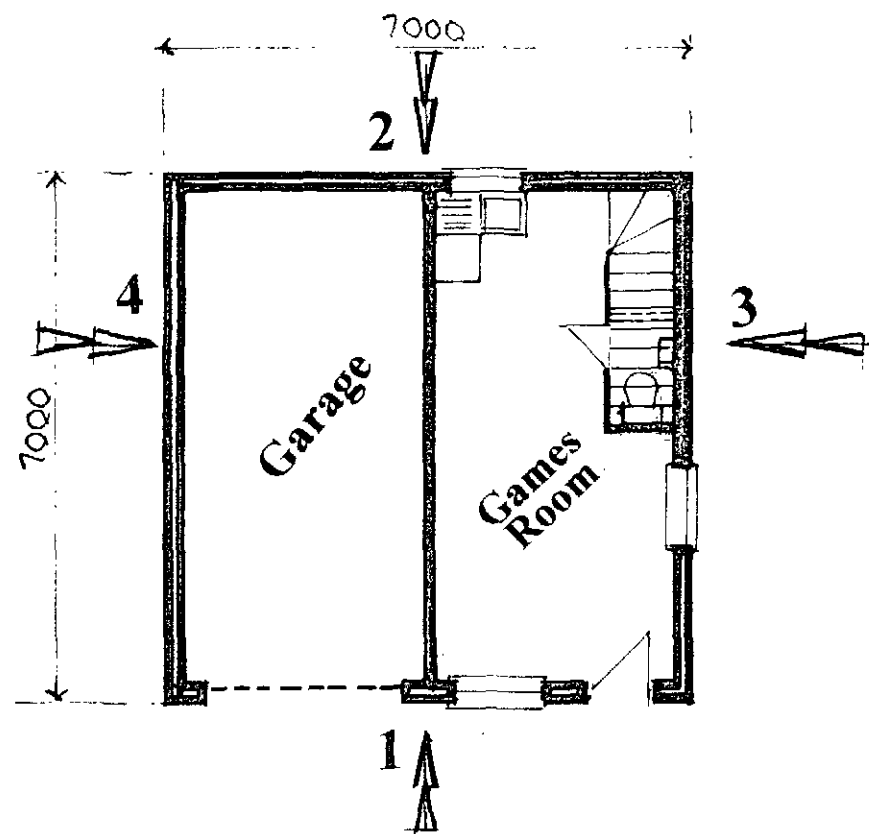

Garage Ground Floor Plan

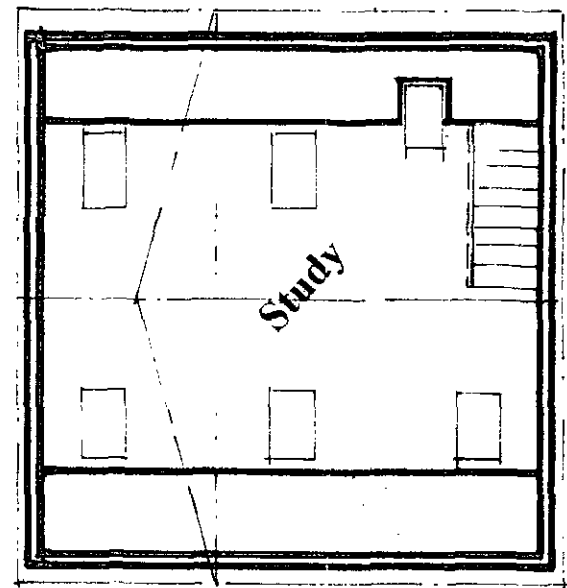


Garage First Floor Plan

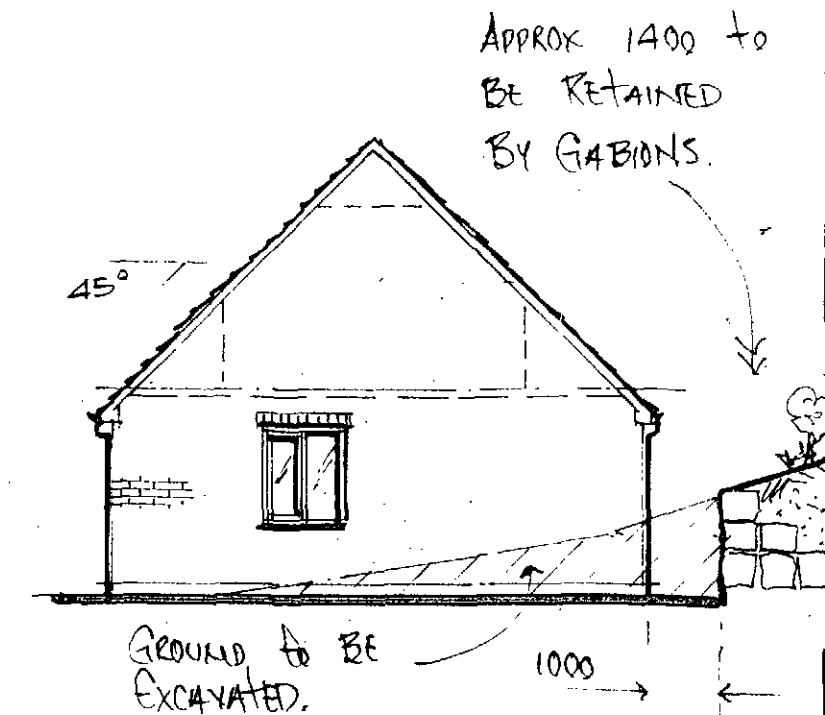

Elevation 3
Elevation 4
 as 3 but Handed [no window.]



Elevation 1

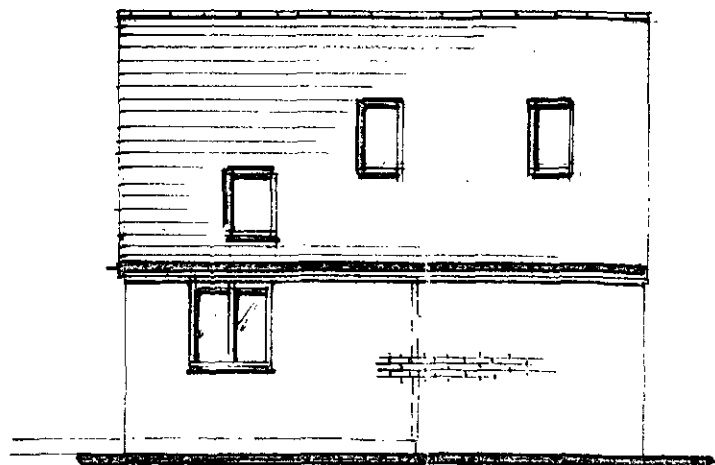

Elevation 2

Details of detached Garage With Study


SCALE
 1:100

MW2 /02


NOTES:
All dimensions must be checked on site and not scaled from this drawing.




Proposed Front Elevation

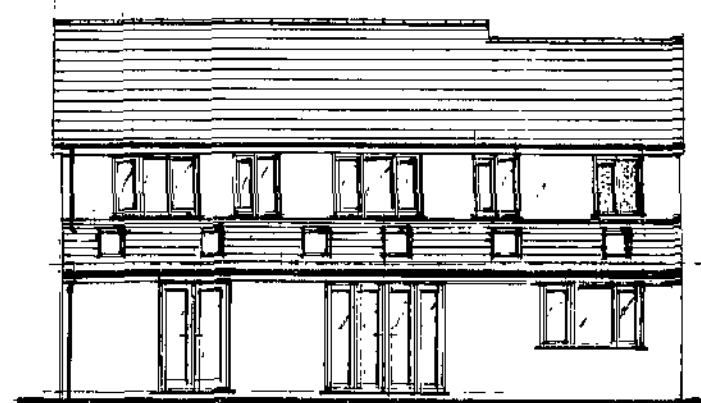


Proposed Rear Elevation

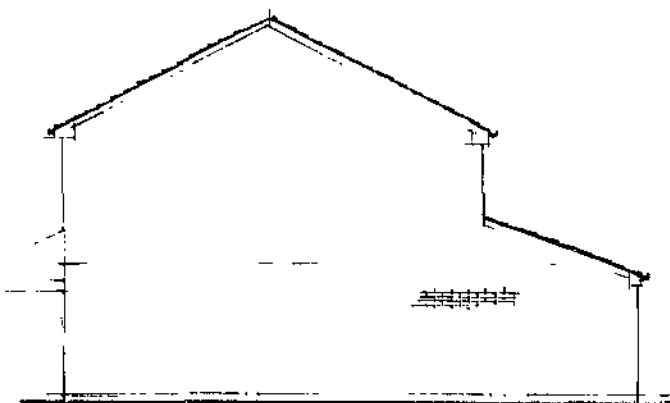


Proposed Side Elevation

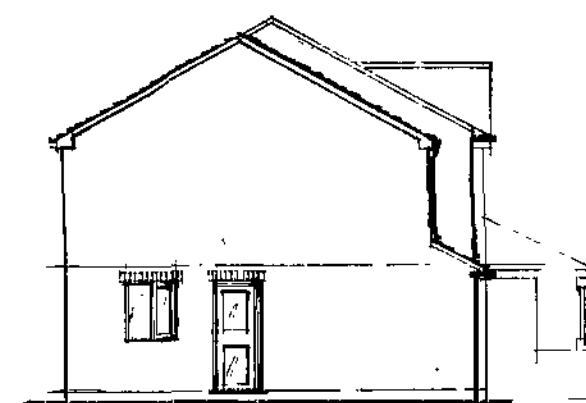


Proposed Side Elevation

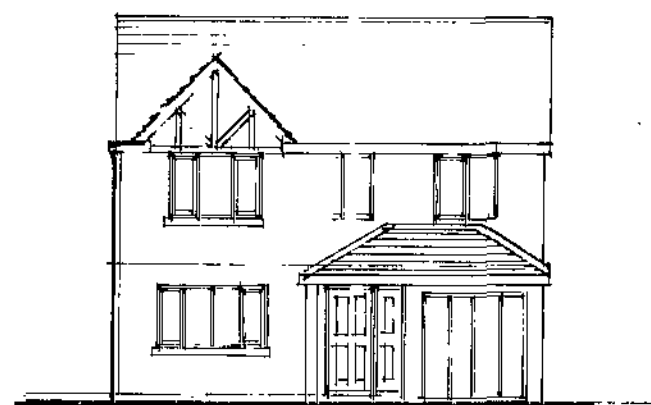


Existing Front Elevation

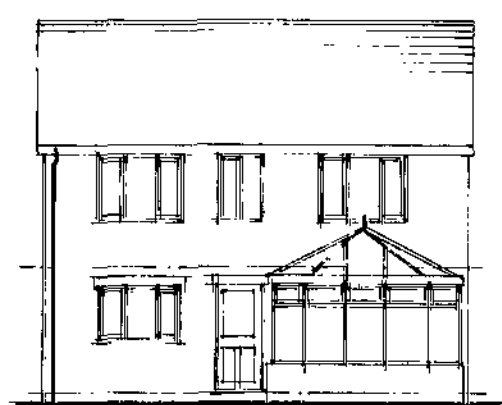


Existing Rear Elevation

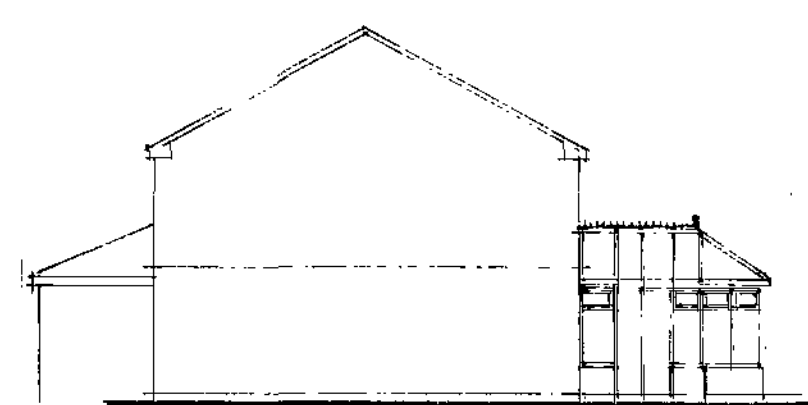

Existing Side Elevation

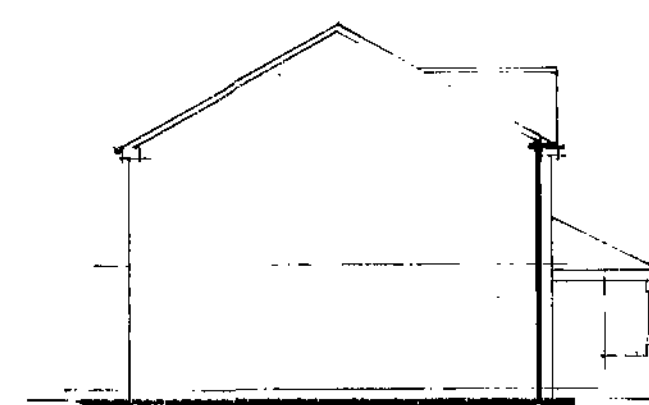


Existing Side Elevation

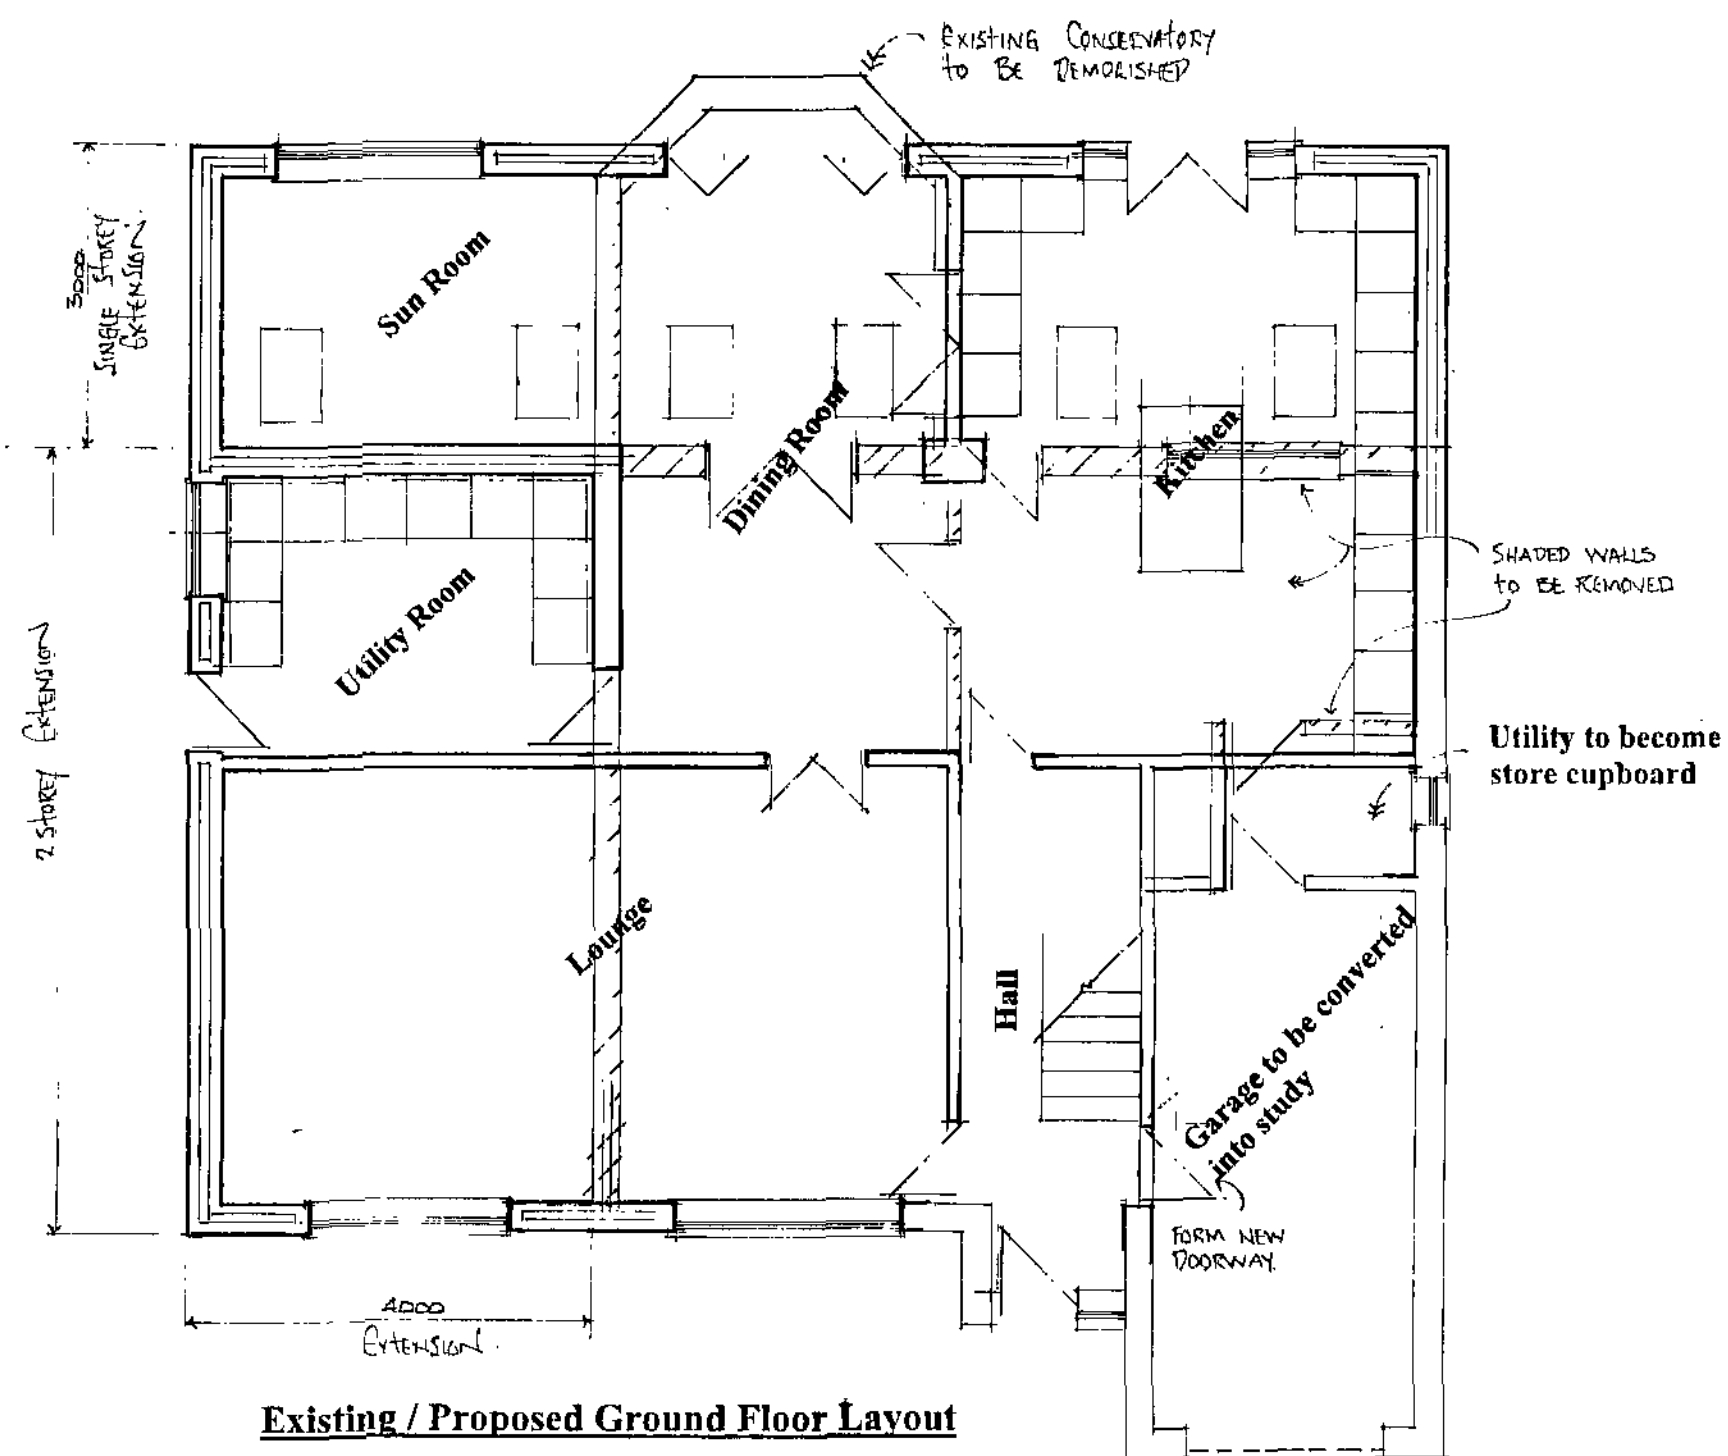

Existing / Proposed Ground Floor Layout

All brickwork / roof tiles to match existing.
Surface water to discharge into soakaway
A min of 5m from any building.
Foul drainage to connect into existing foul drain system.
All doors / windows to be upvc double glazed to match existing.

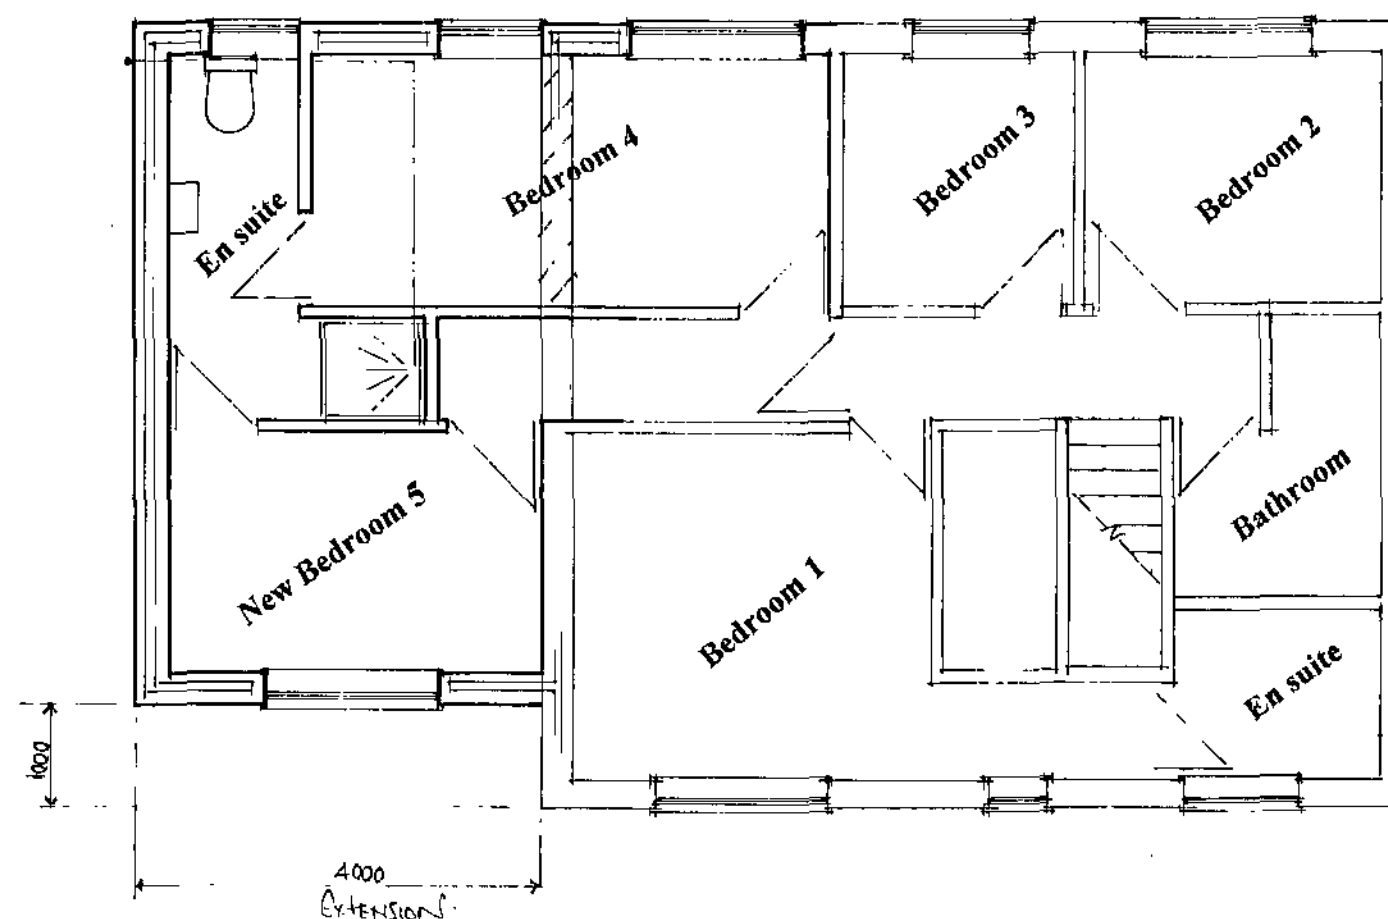

Existing / Proposed First Floor Layout

E		
D		
C		
B		
A		
Date	Revisions	

© copyright

31 Westacre
Penistone
Sheffield
S35 6BF

Client

Mark Wetton

Job Title

Side and Rear Extensions
Detached Garage with Study

Drawing Title

General Arrangement /
Elevations.

Marked by
19 JUL 2010

Copyright Marked by

Scale 1 : 50 1 : 100

Date 15.7.10

Drawn by

Dwg No.

MW2 / 01

Rev.