



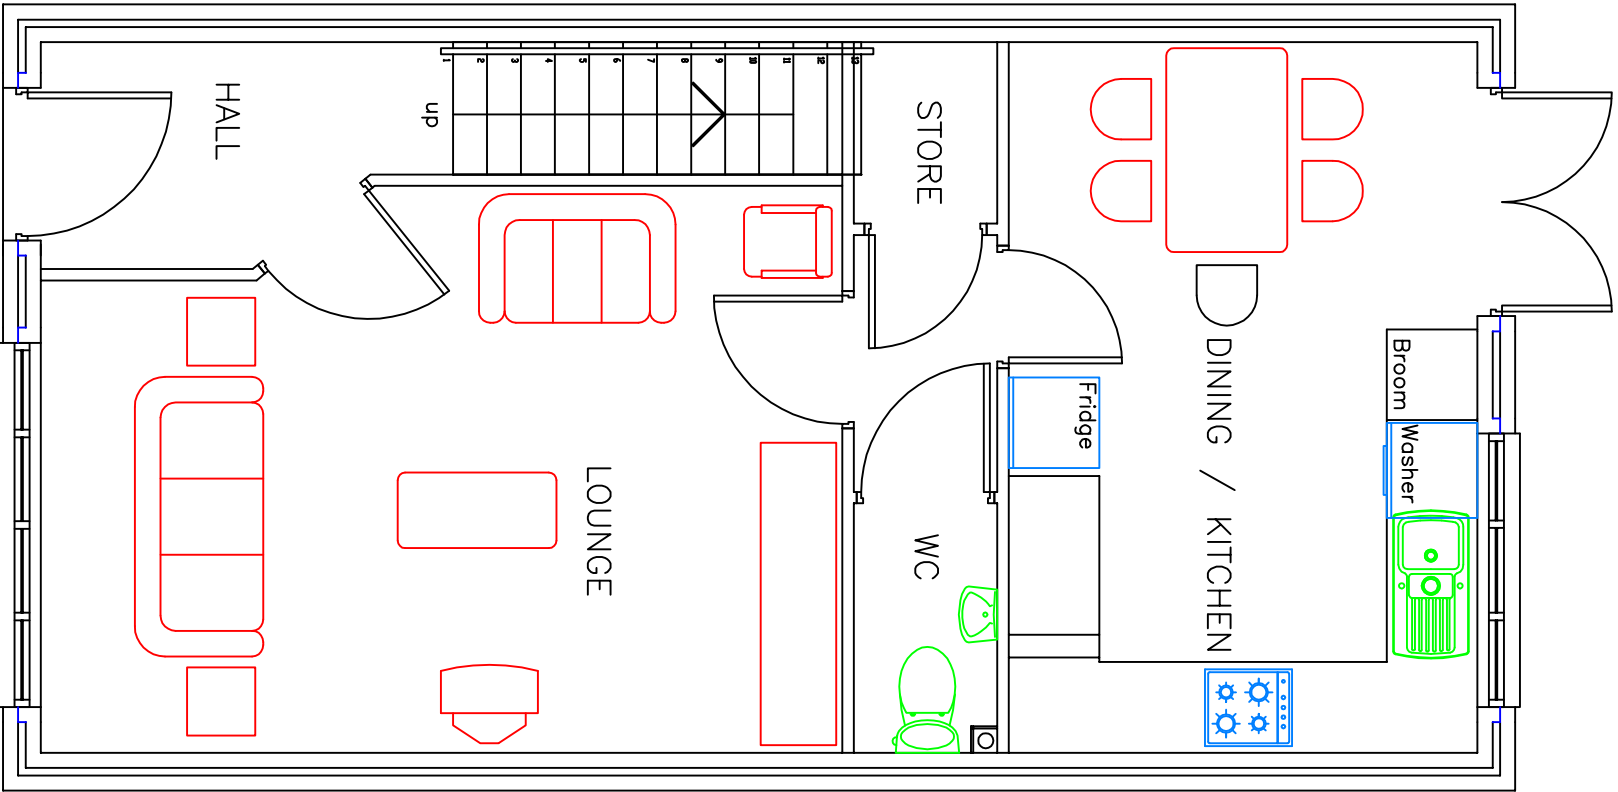

GROUND

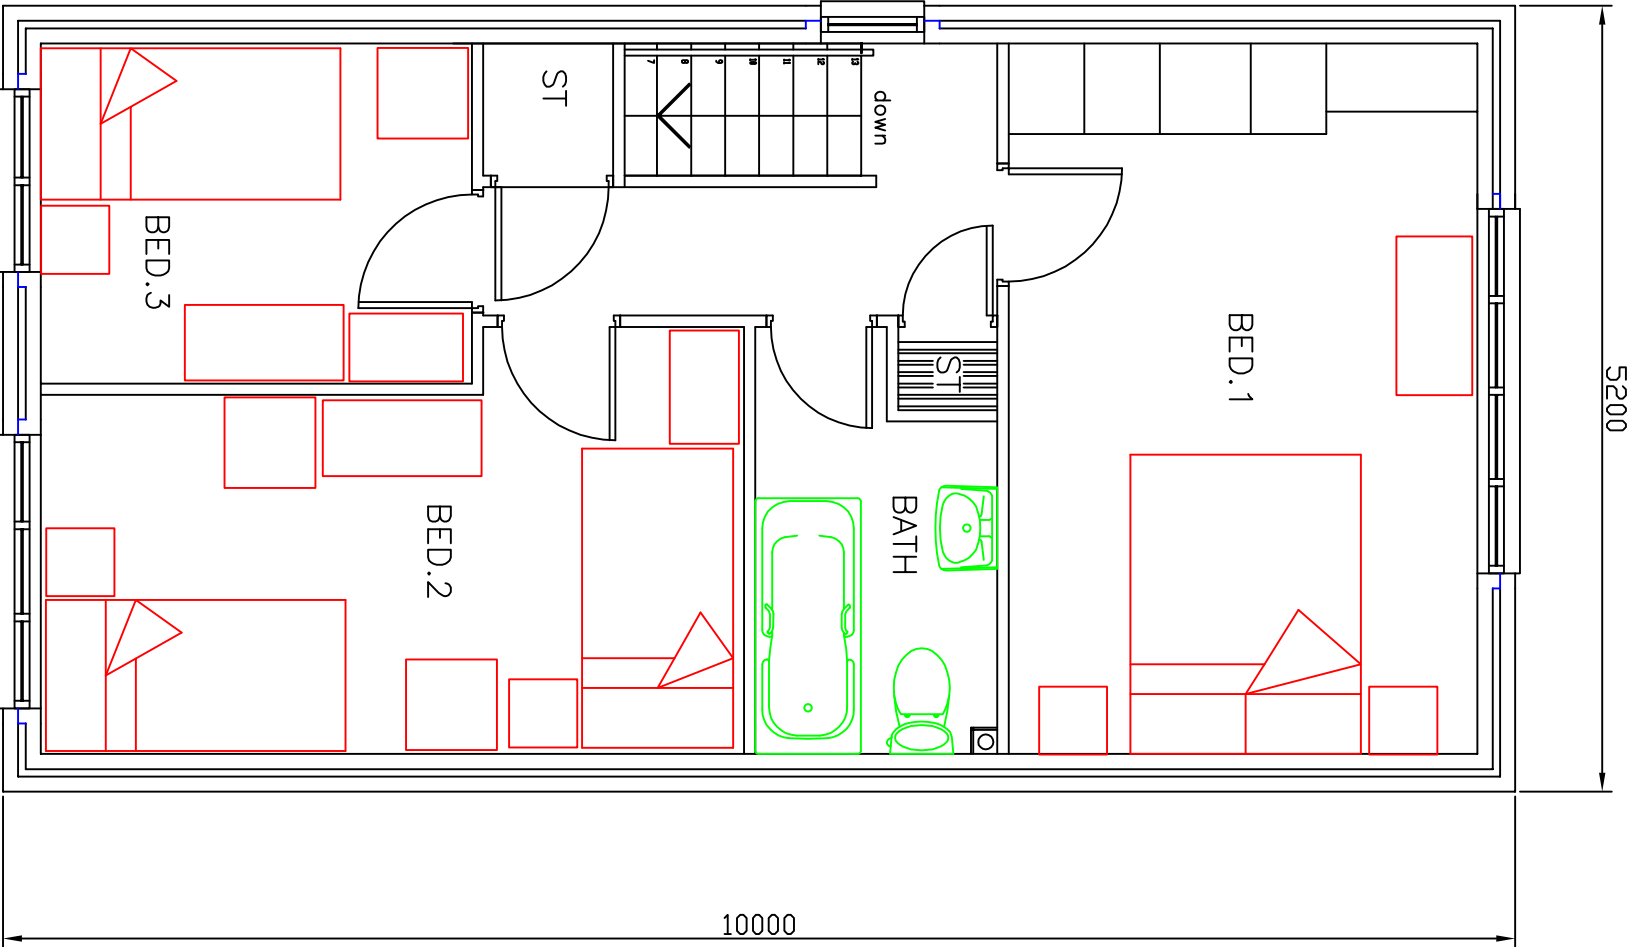

FIRST

A3 @ 1:50

John R. Bradley Ltd.
ARCHITECTURAL DESIGNER
64, JENKIN ROAD, HORBURY
WAKEFIELD WF4 6DT
FAX & TEL : 01924 280782

PROJECT
REDEVELOPMENT OF SITE AT
1, PONTEFRAC T ROAD, CUDWORTH
S72 8AJ

TITLE
3B 5P
FLOOR PLANS

SCALE		DWG. NO.	
1:50		3	
DATE		REV.	
2:10:08			