


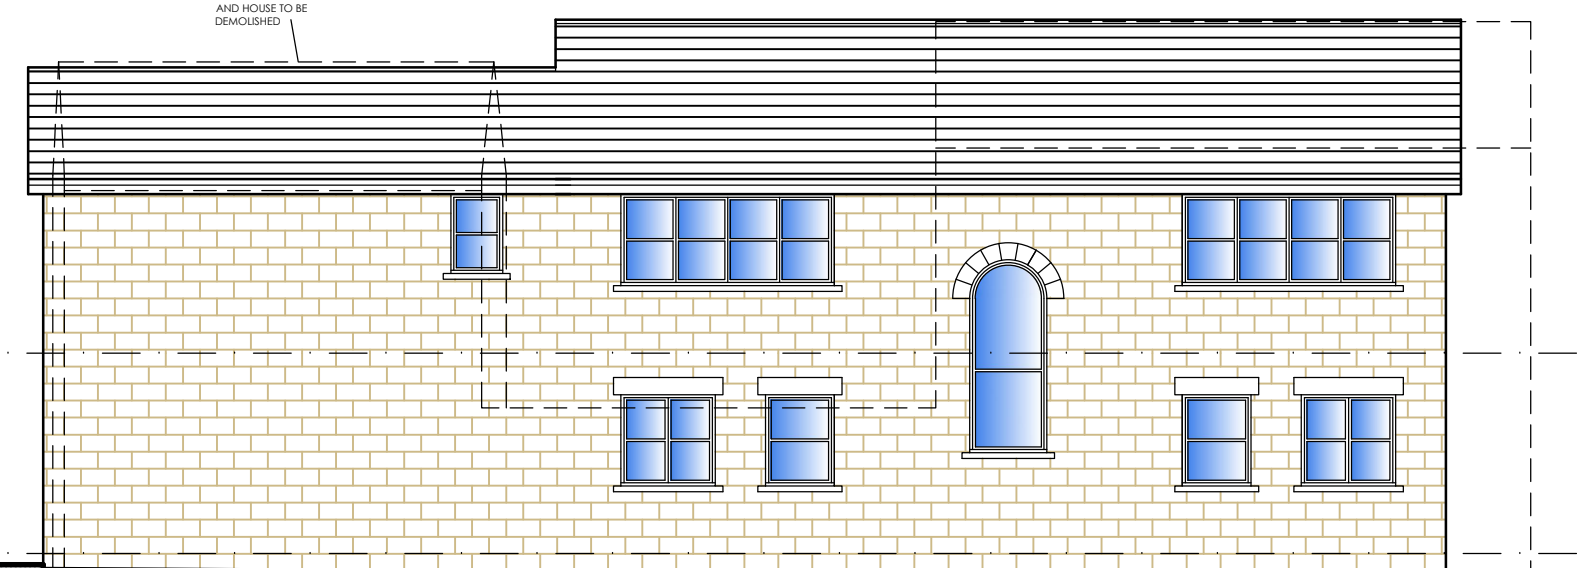

SOUTH WEST ELEVATION




SOUTH EAST ELEVATION




NORTH EAST ELEVATION



NORTH WEST ELEVATION

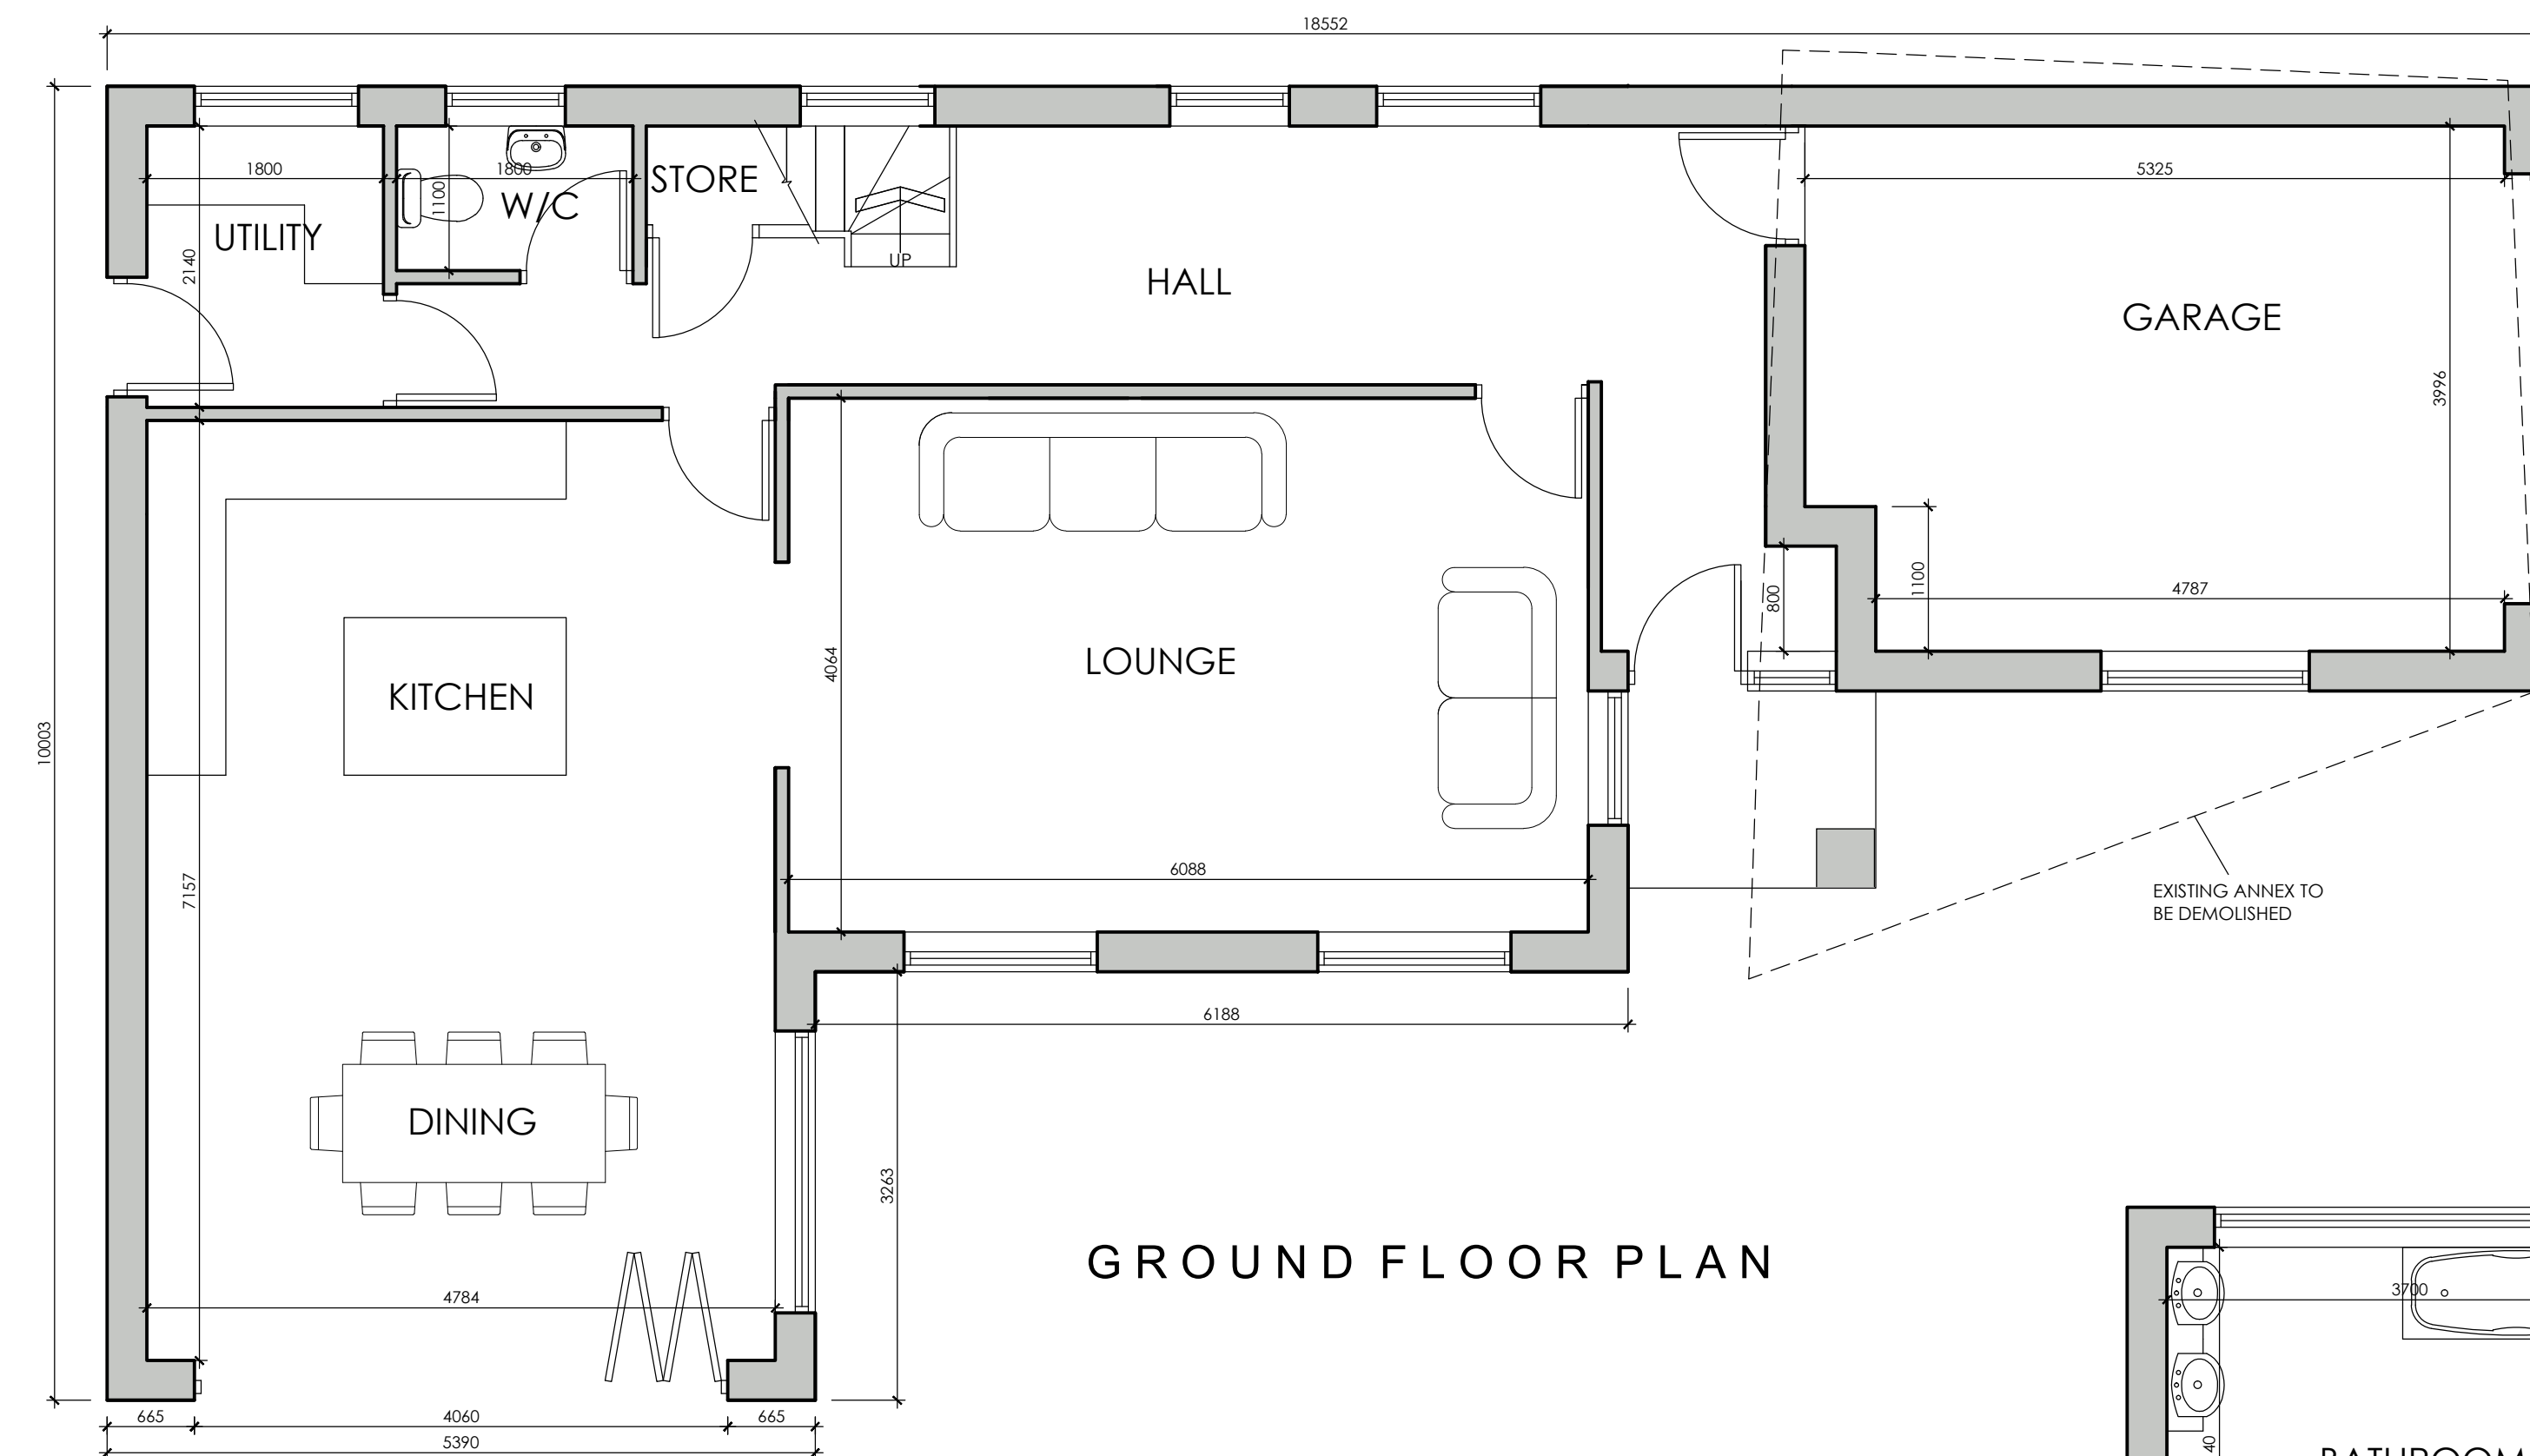


GROUND FLOOR PLAN

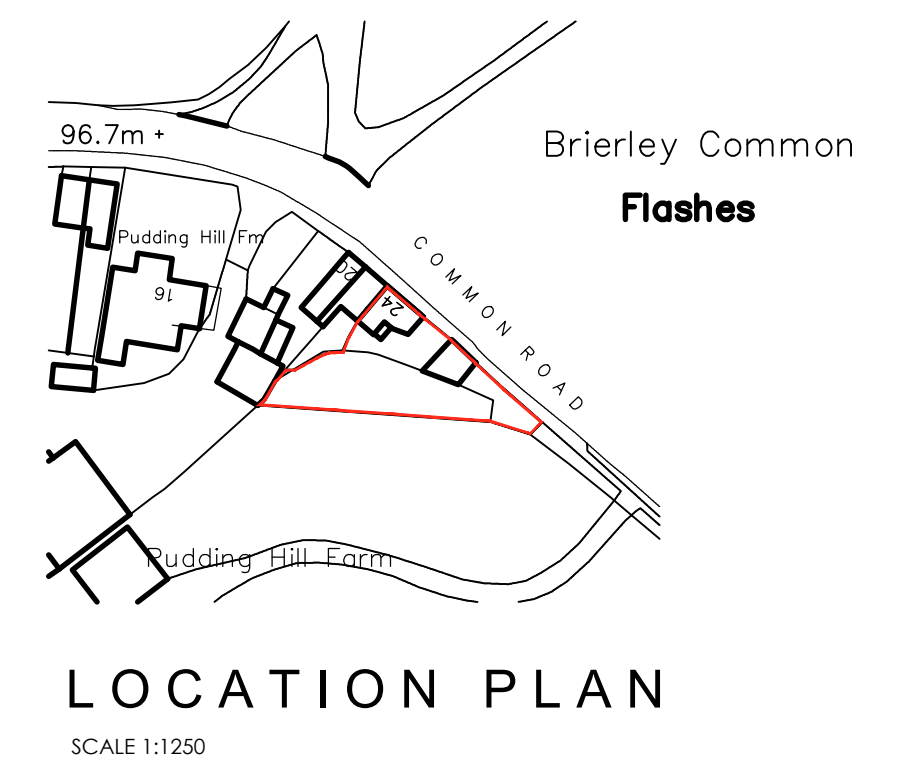


LOCATION PLAN

SCALE 1:1250

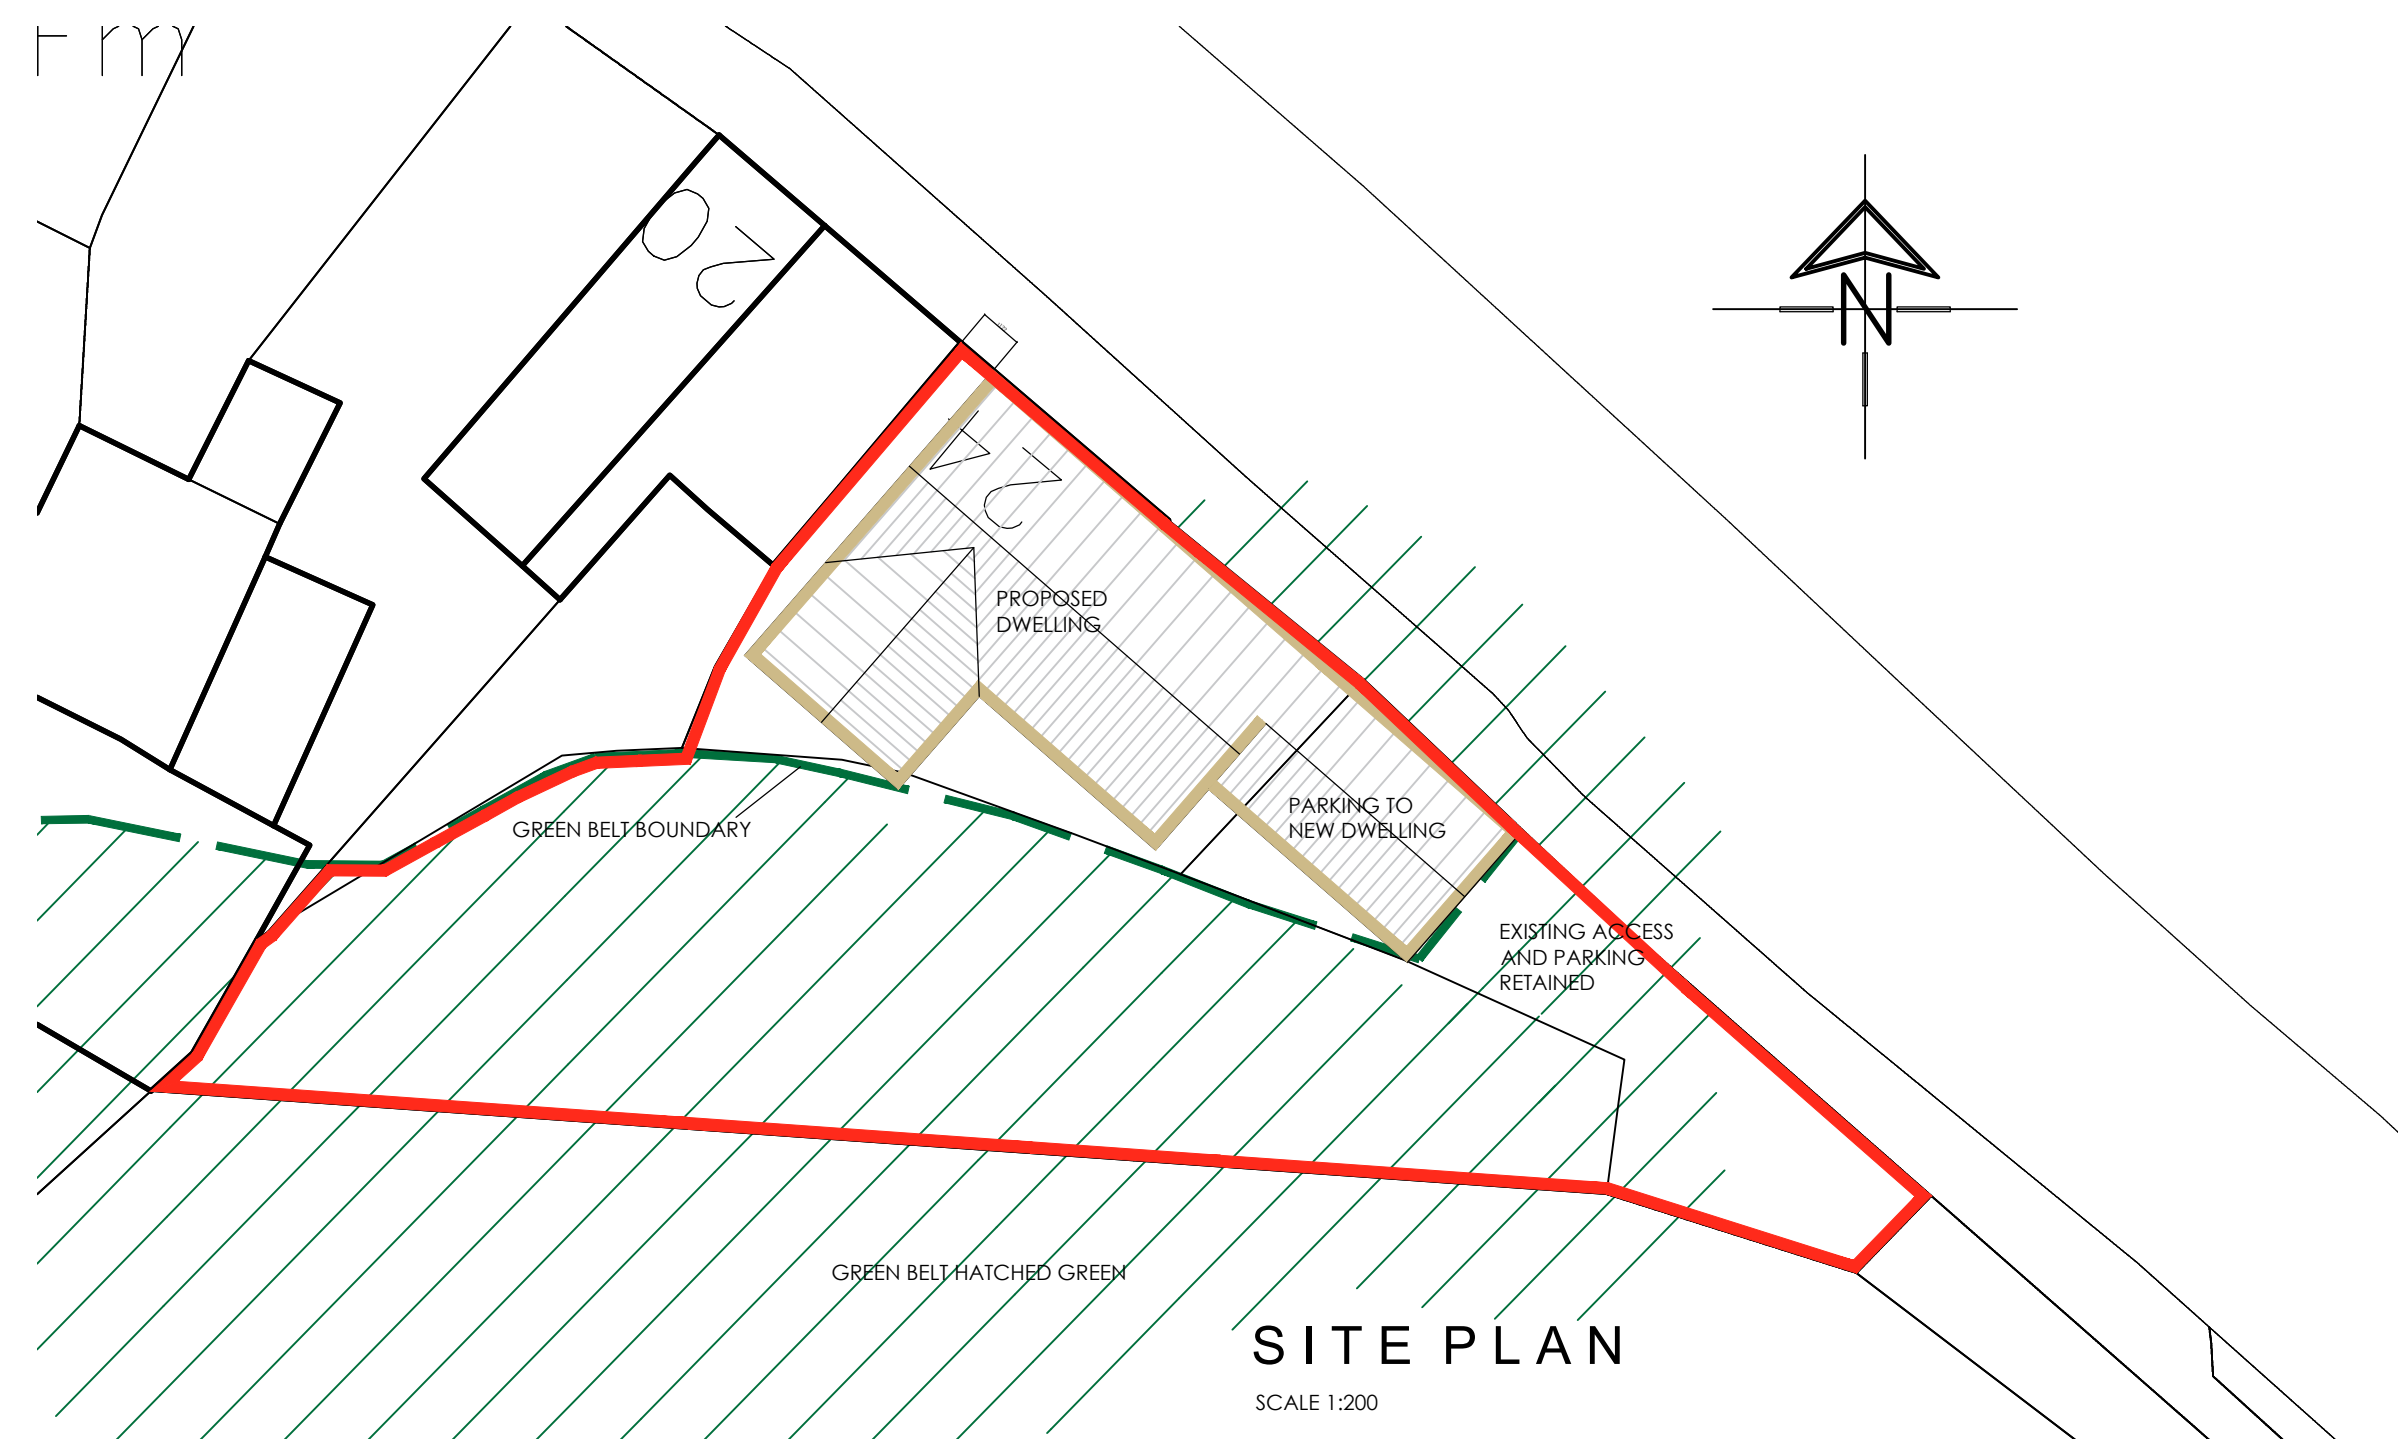

SITE PLAN

SCALE 1:200

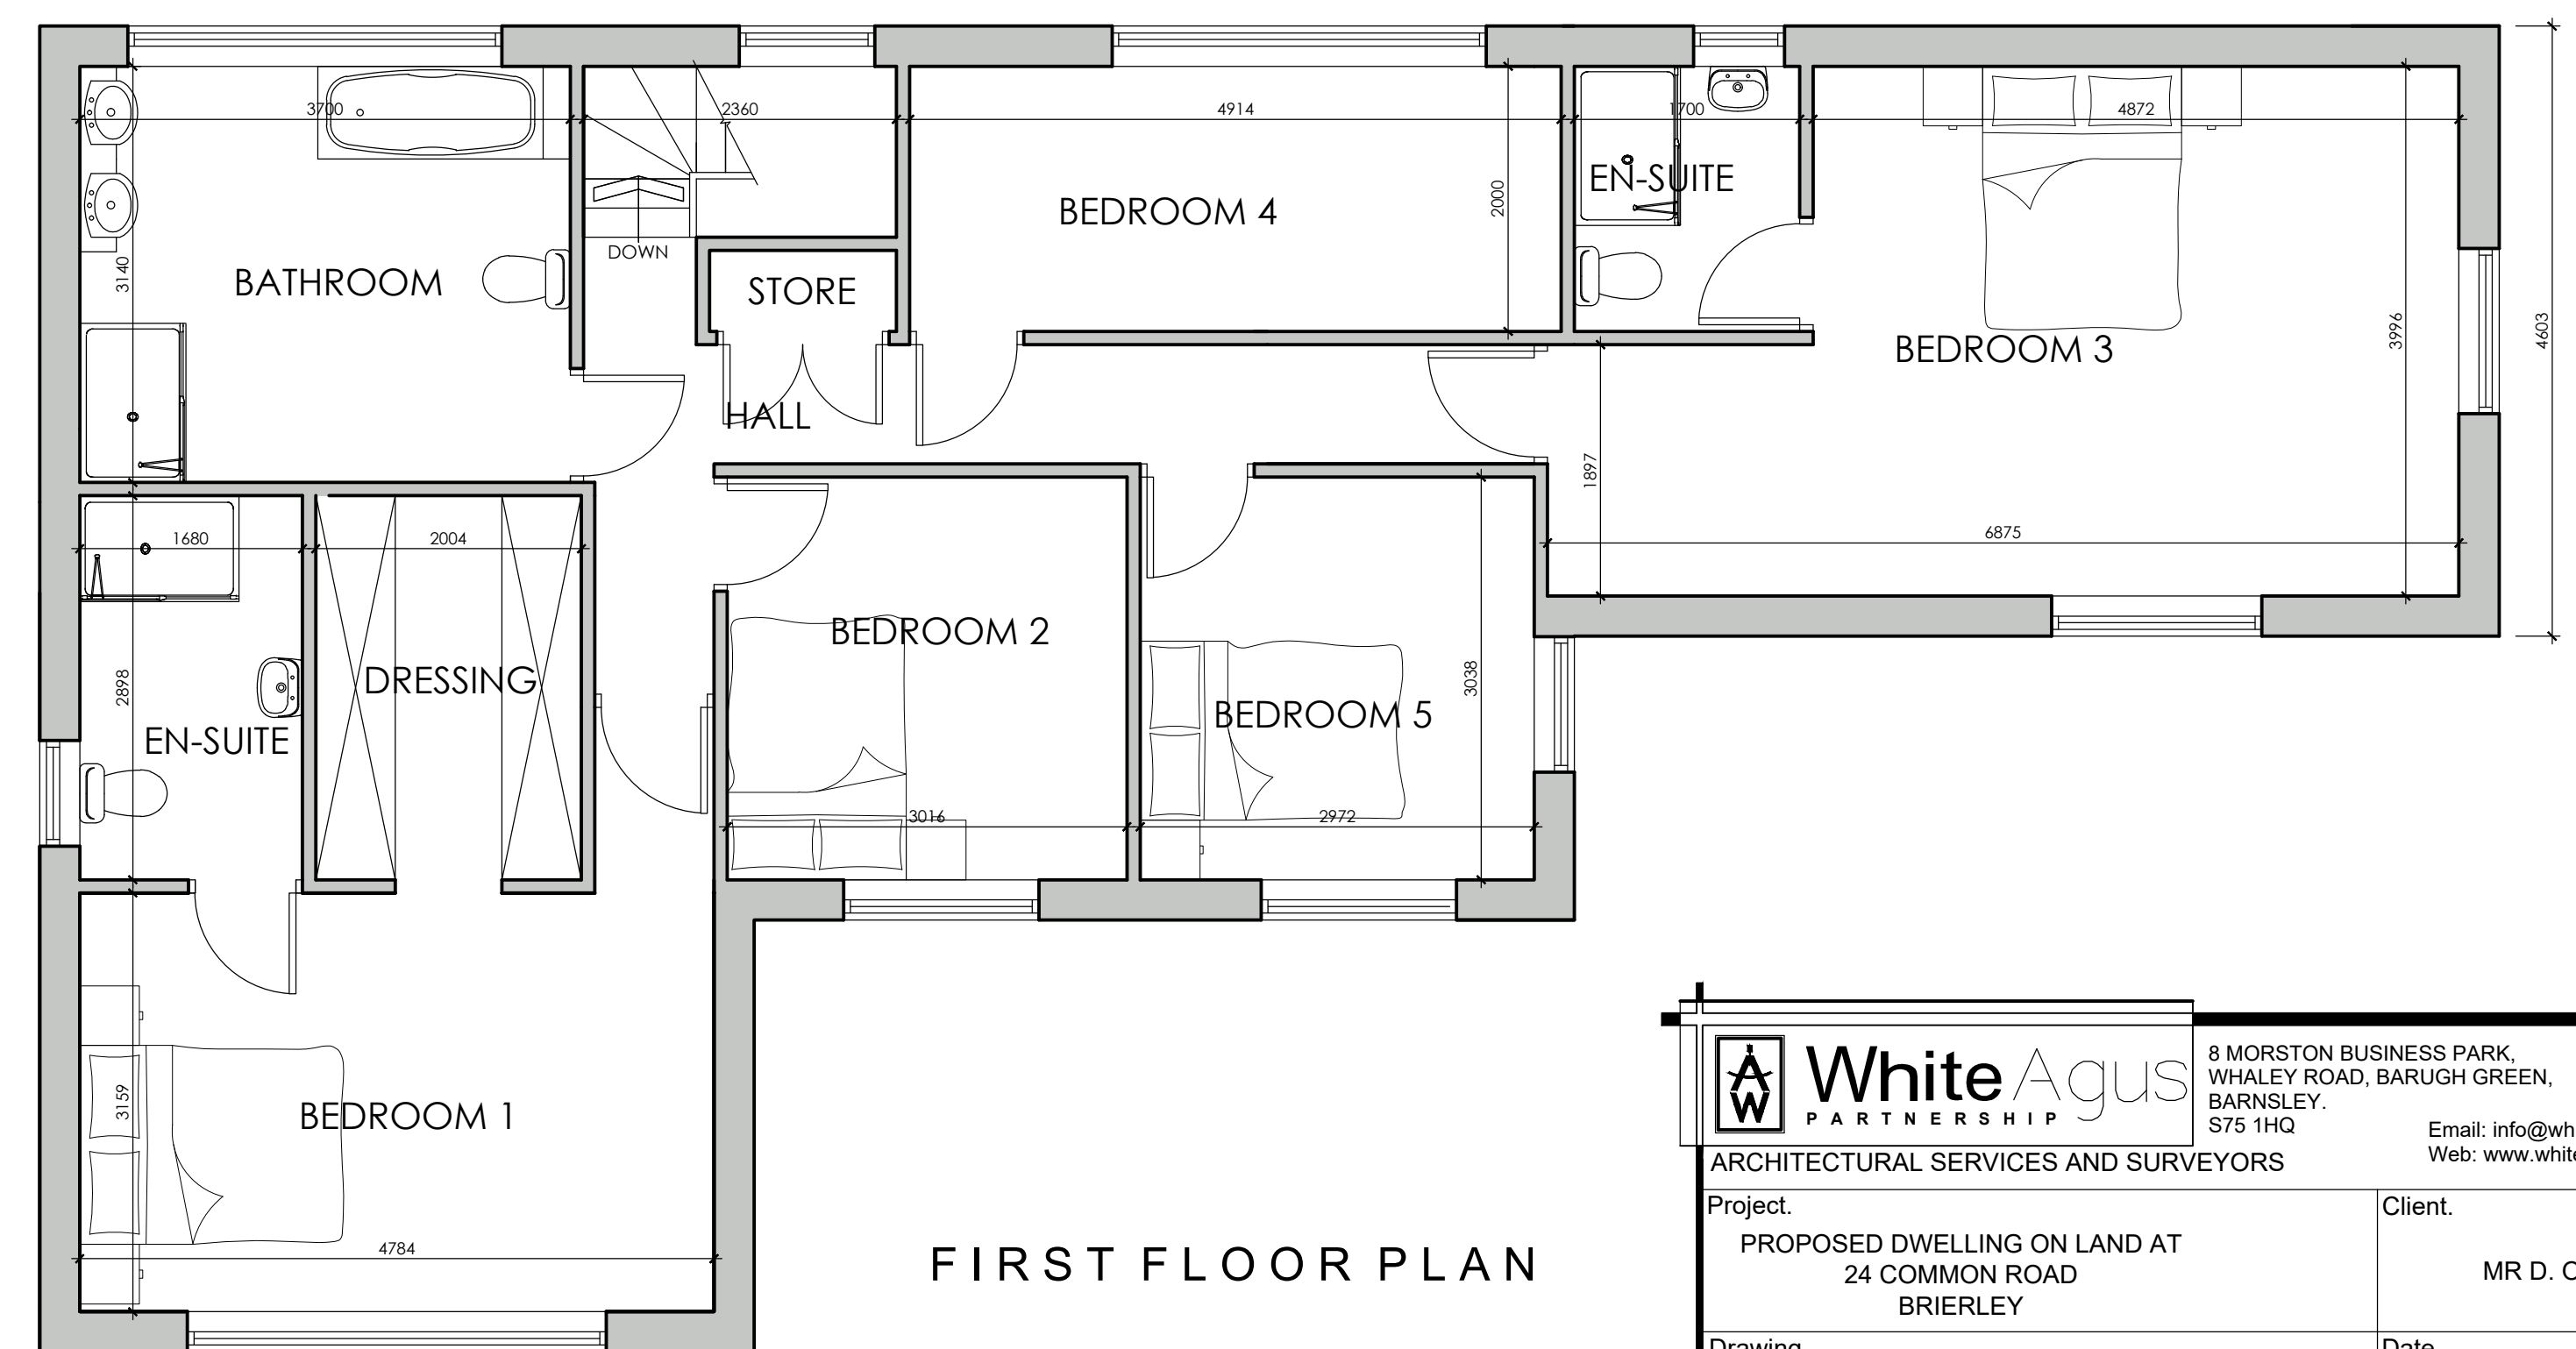

FIRST FLOOR PLAN

 White Agus PARTNERSHIP			8 MORSTON BUSINESS PARK, WHALEY ROAD, BARUGH GREEN, BARNESLEY, S75 1HQ			Phone: 01226 208482 Fax: 01226 283030 Email: info@whiteaguspartnership.co.uk Web: www.whiteaguspartnership.co.uk			
ARCHITECTURAL SERVICES AND SURVEYORS									
Project. PROPOSED DWELLING ON LAND AT 24 COMMON ROAD BRIERLEY						Client. MR D. O'CONNOR			
Drawing Title. PLANS & ELEVATIONS PROPOSAL C						Date. JUNE 2017		Scale. 1:50 & 1:100 @ A1	
						Ref. 17-028		Dwg. No. 03	Rev. C
Date	Suffix	Description	Date	Suffix	Description				
07/03/2018	A	REVISED TO CLIENT REQUIREMENTS							
08/03/2018	B	REVISED TO CLIENT REQUIREMENTS							
12/03/2018	C	REVISED TO CLIENT REQUIREMENTS							