


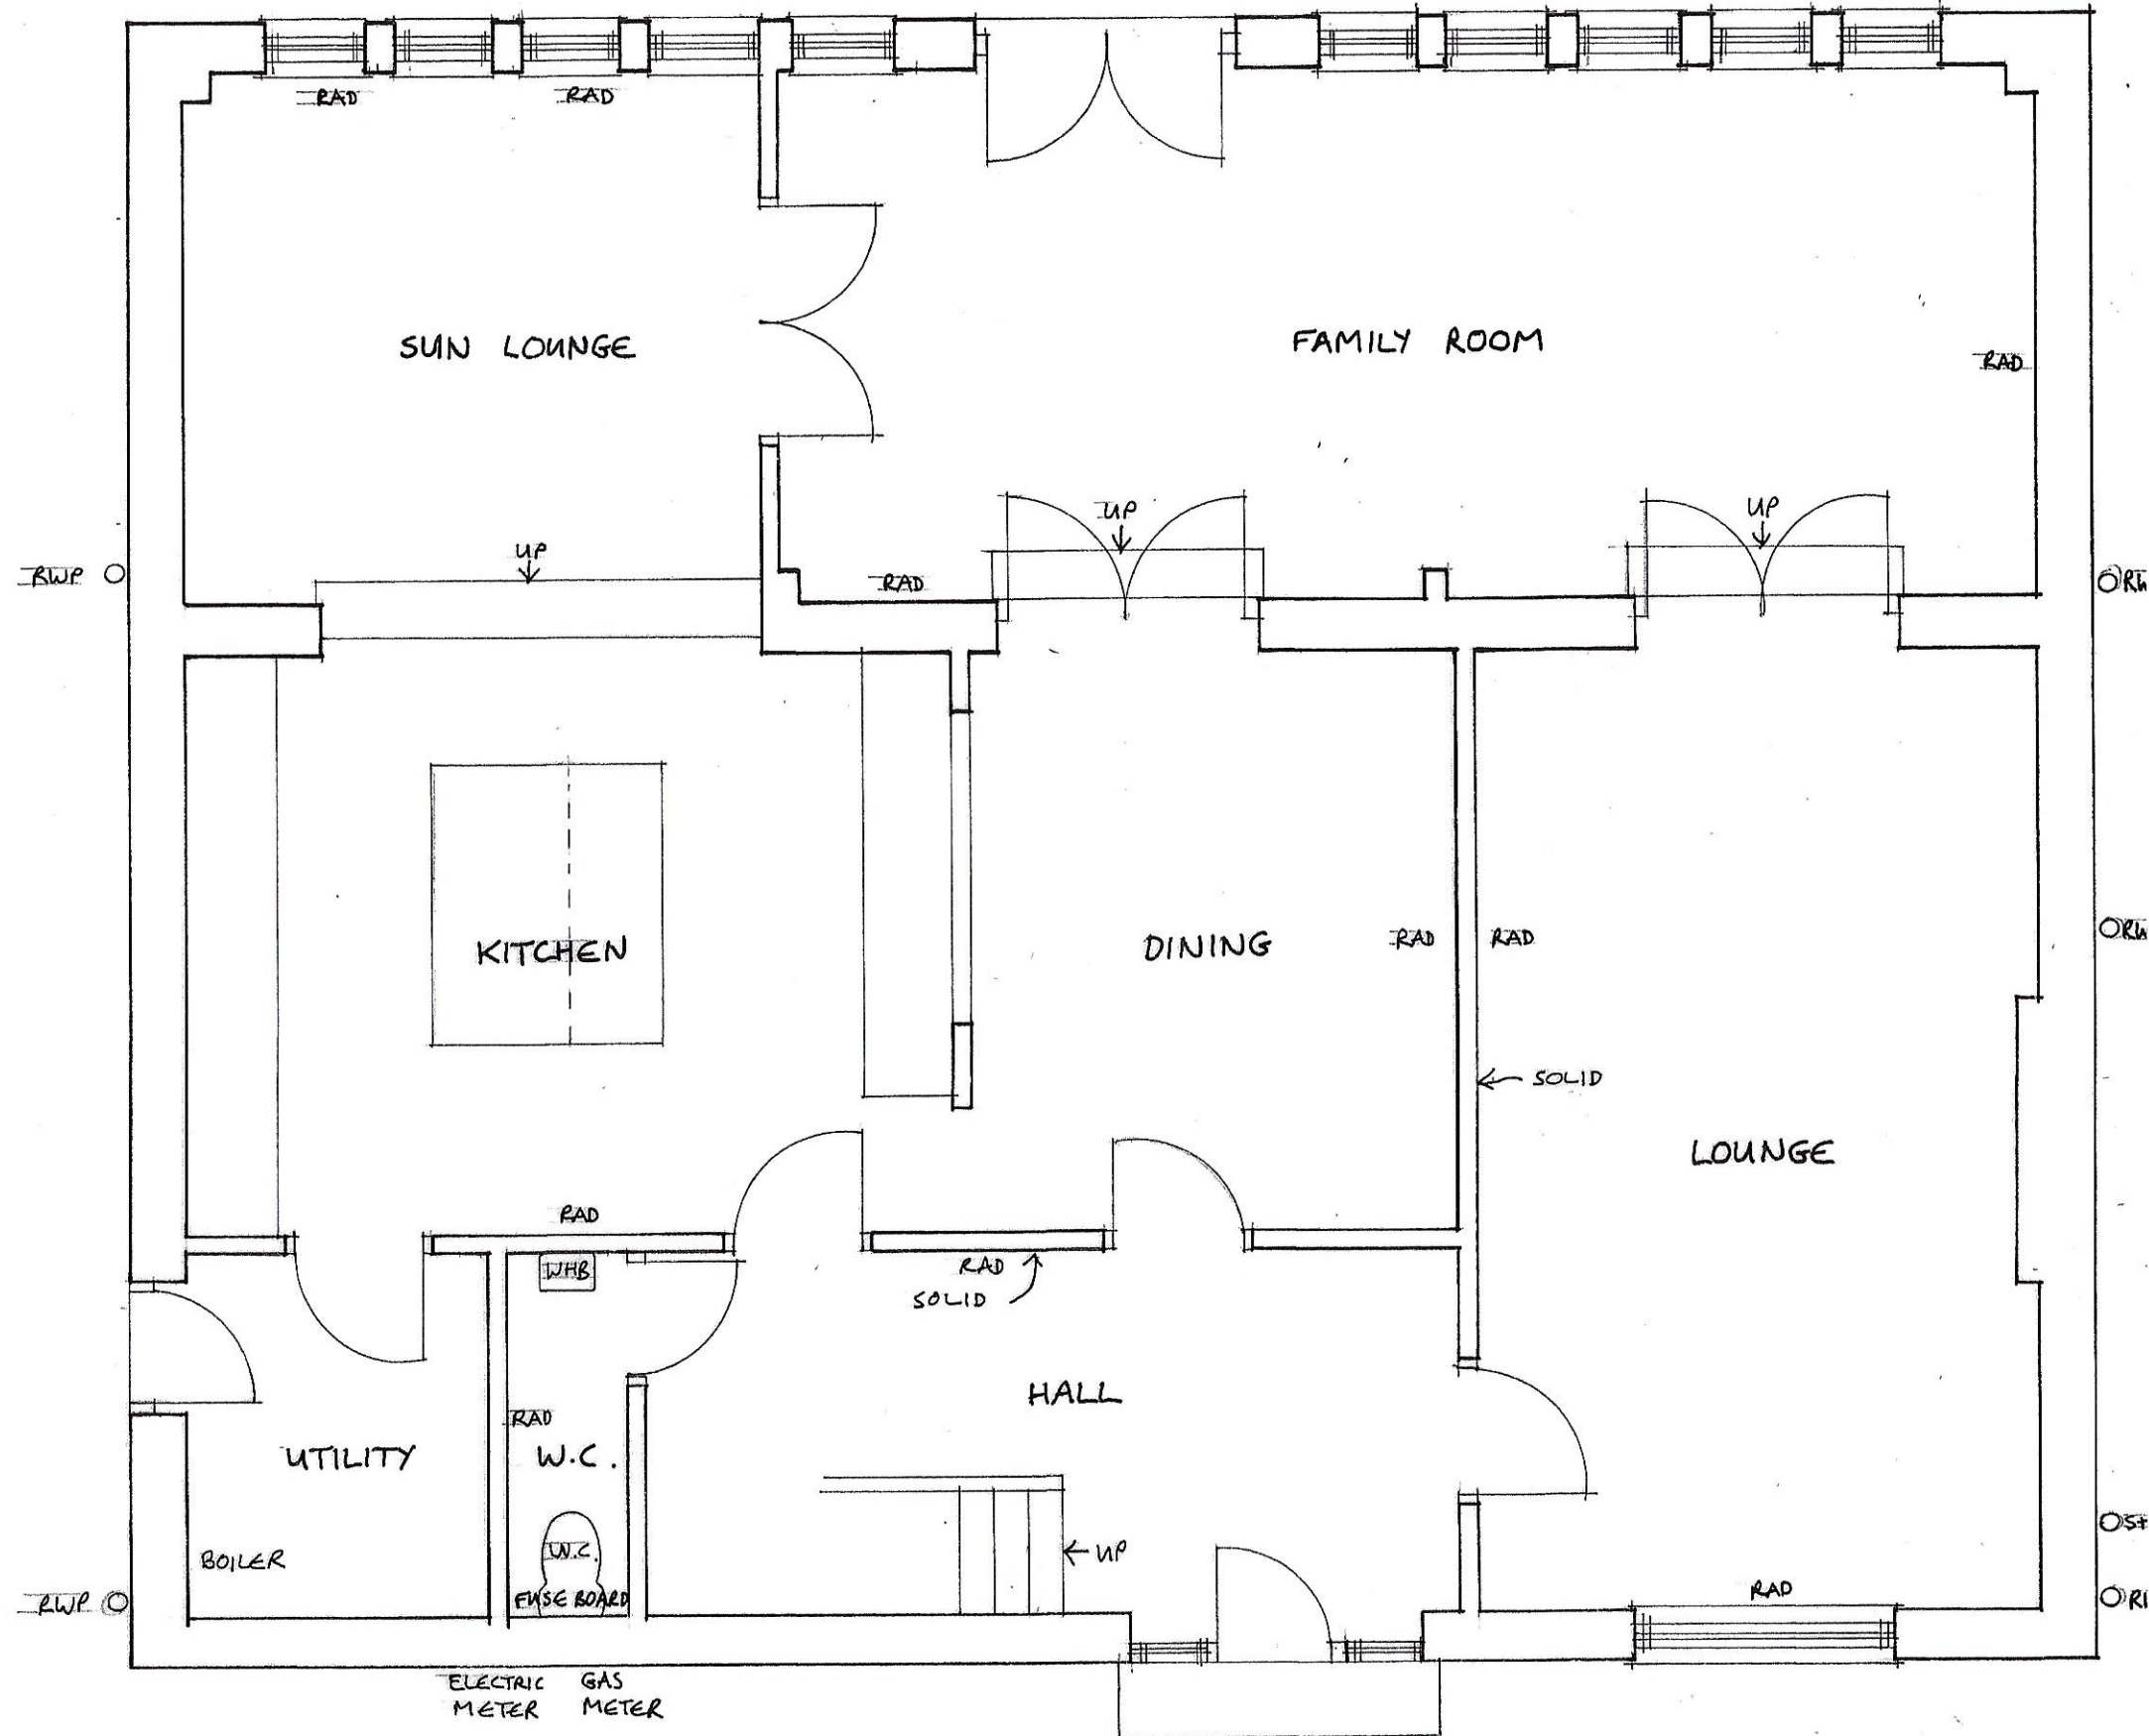

EXISTING GROUND FLOOR PLAN
THE HAWTHORNES, MANCHESTER ROAD,
PLUMPTON, THURLESTONE, S36 9QW
CLIENT: MR P. BUCKLEY + MS A. CUTTS

Dr No: 27/1 DATE: 11.6.18 SCALE 1:50 @ A3



M. 07792 527 531
 T. 01909 566 000

Grove House, Lidsters Lane,
 South Anston, Sheffield S25 5BB

james@clayarchitecturaldesigns.co.uk
 clayarchitecturaldesigns.co.uk