




west elevation

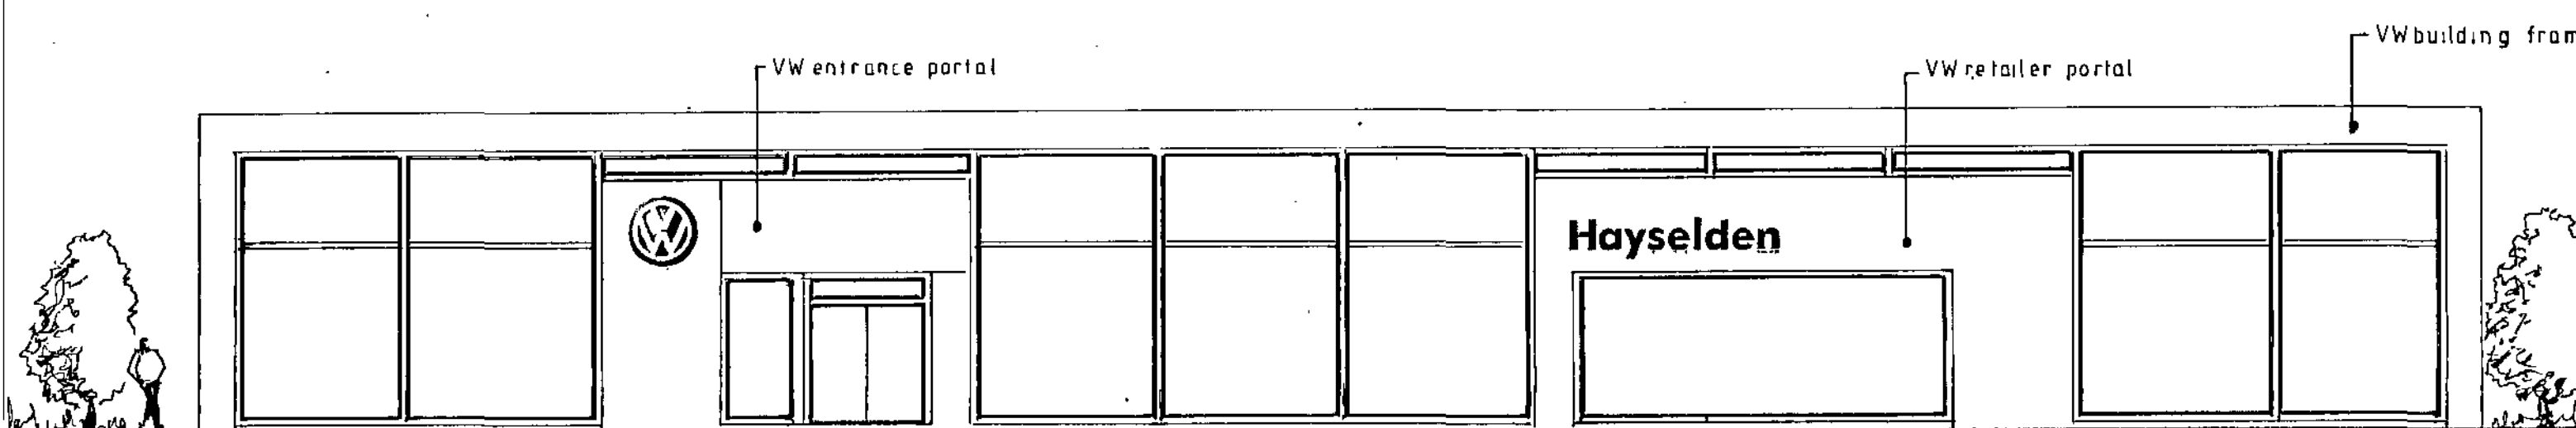

north elevation

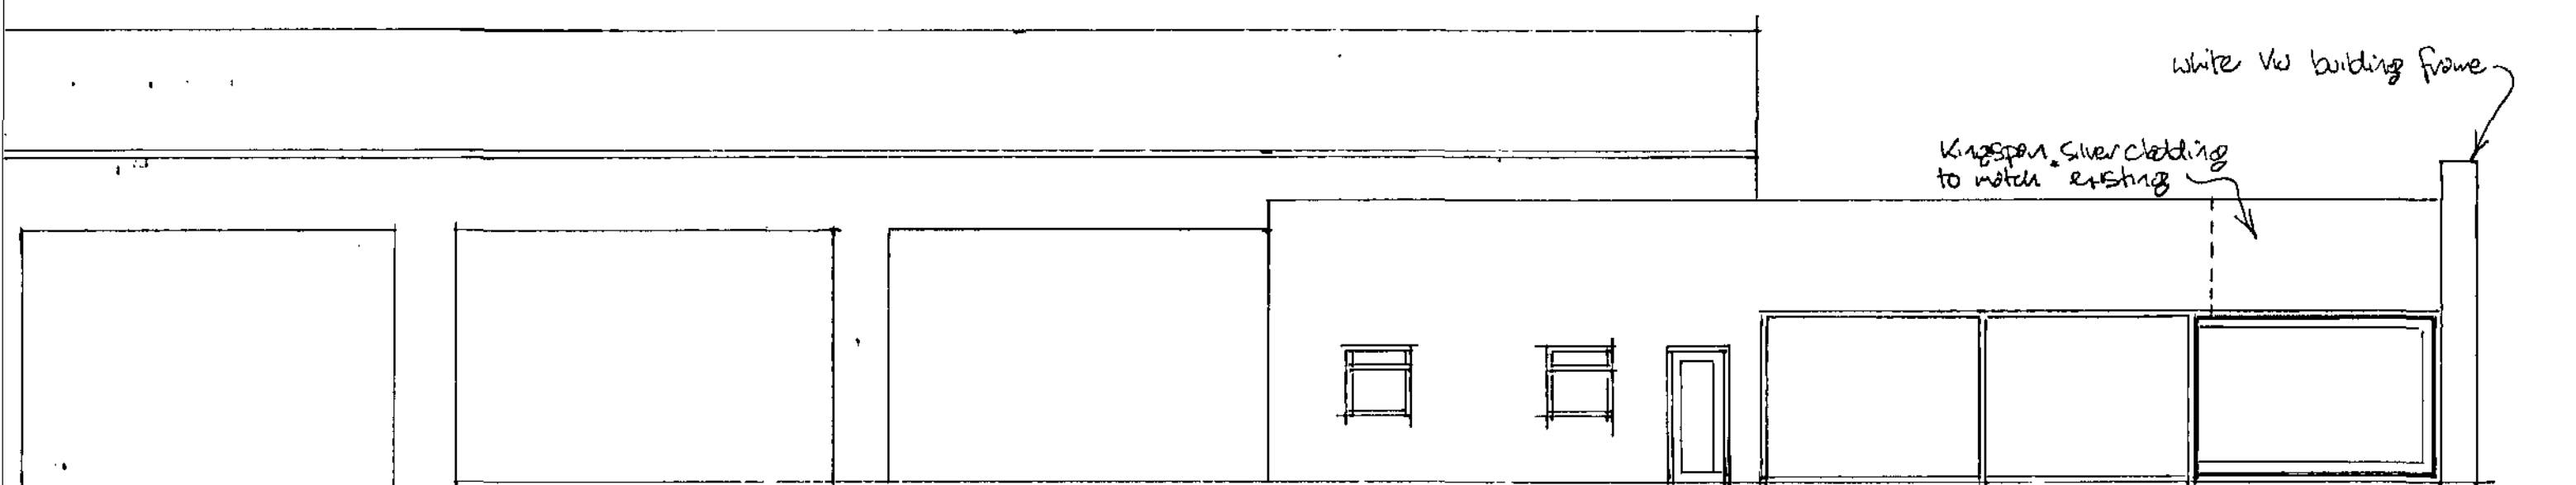


east elevation

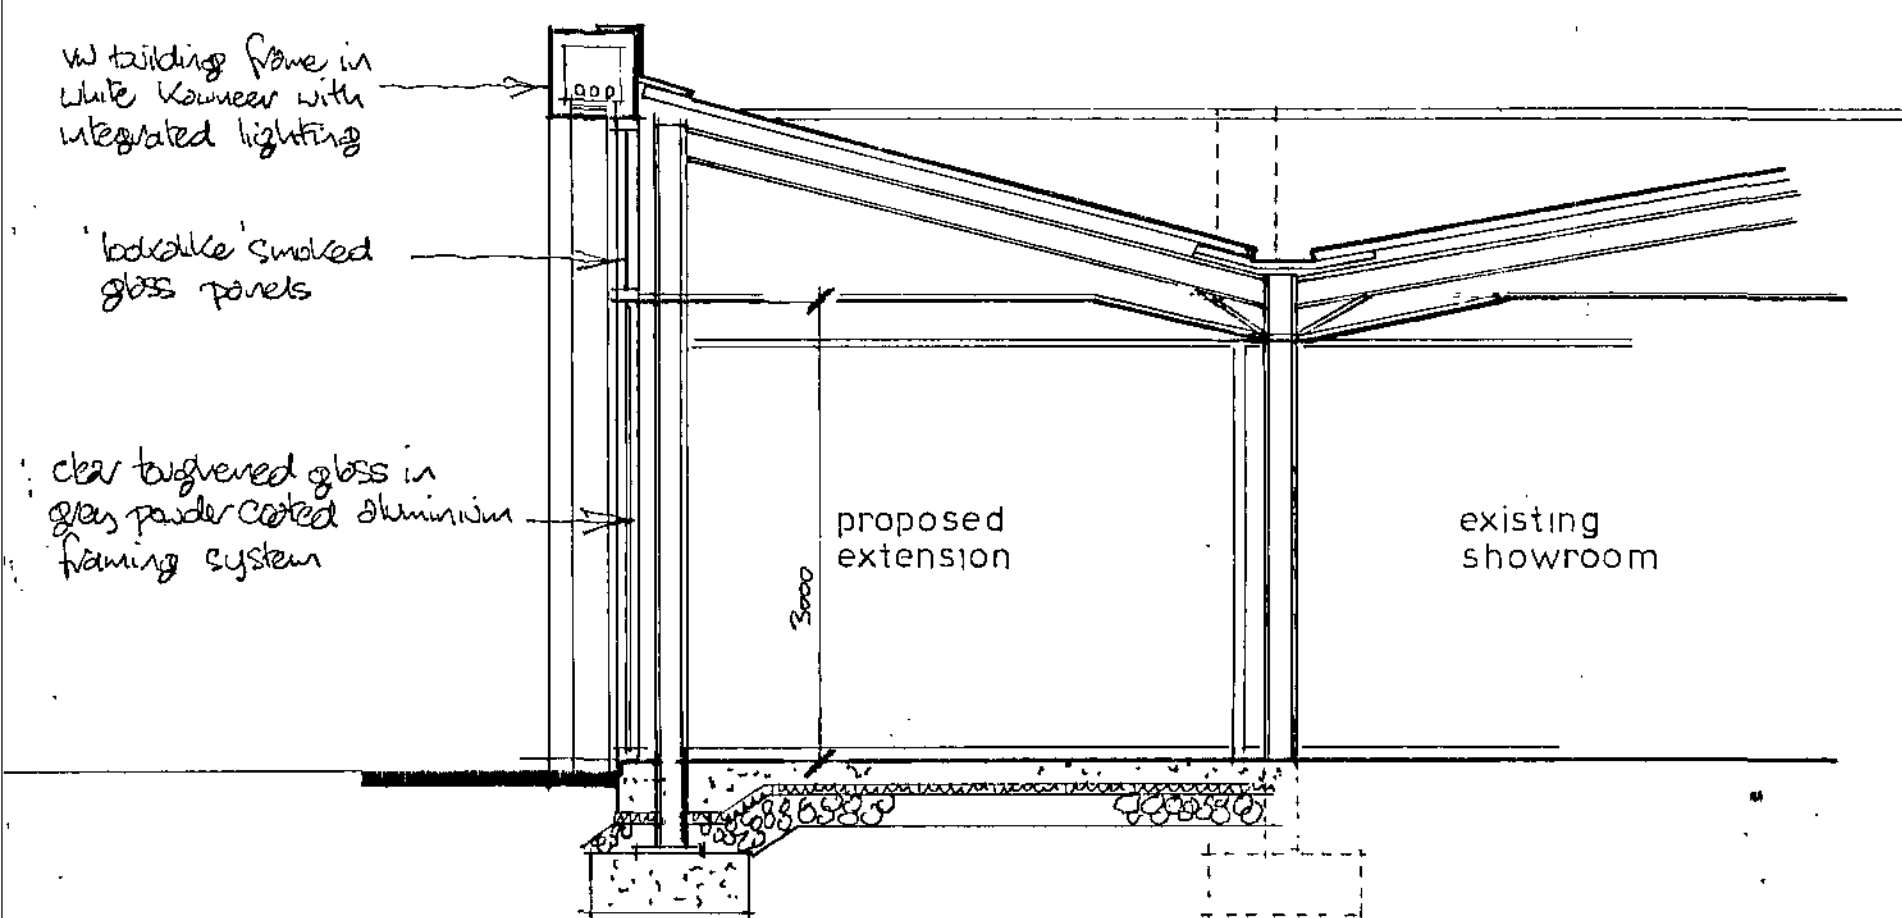

SECTION A-A

- 1 reception
- 2 hospitality+shop
- 3 service reception
- 4 sales
- 5 parts+accessories

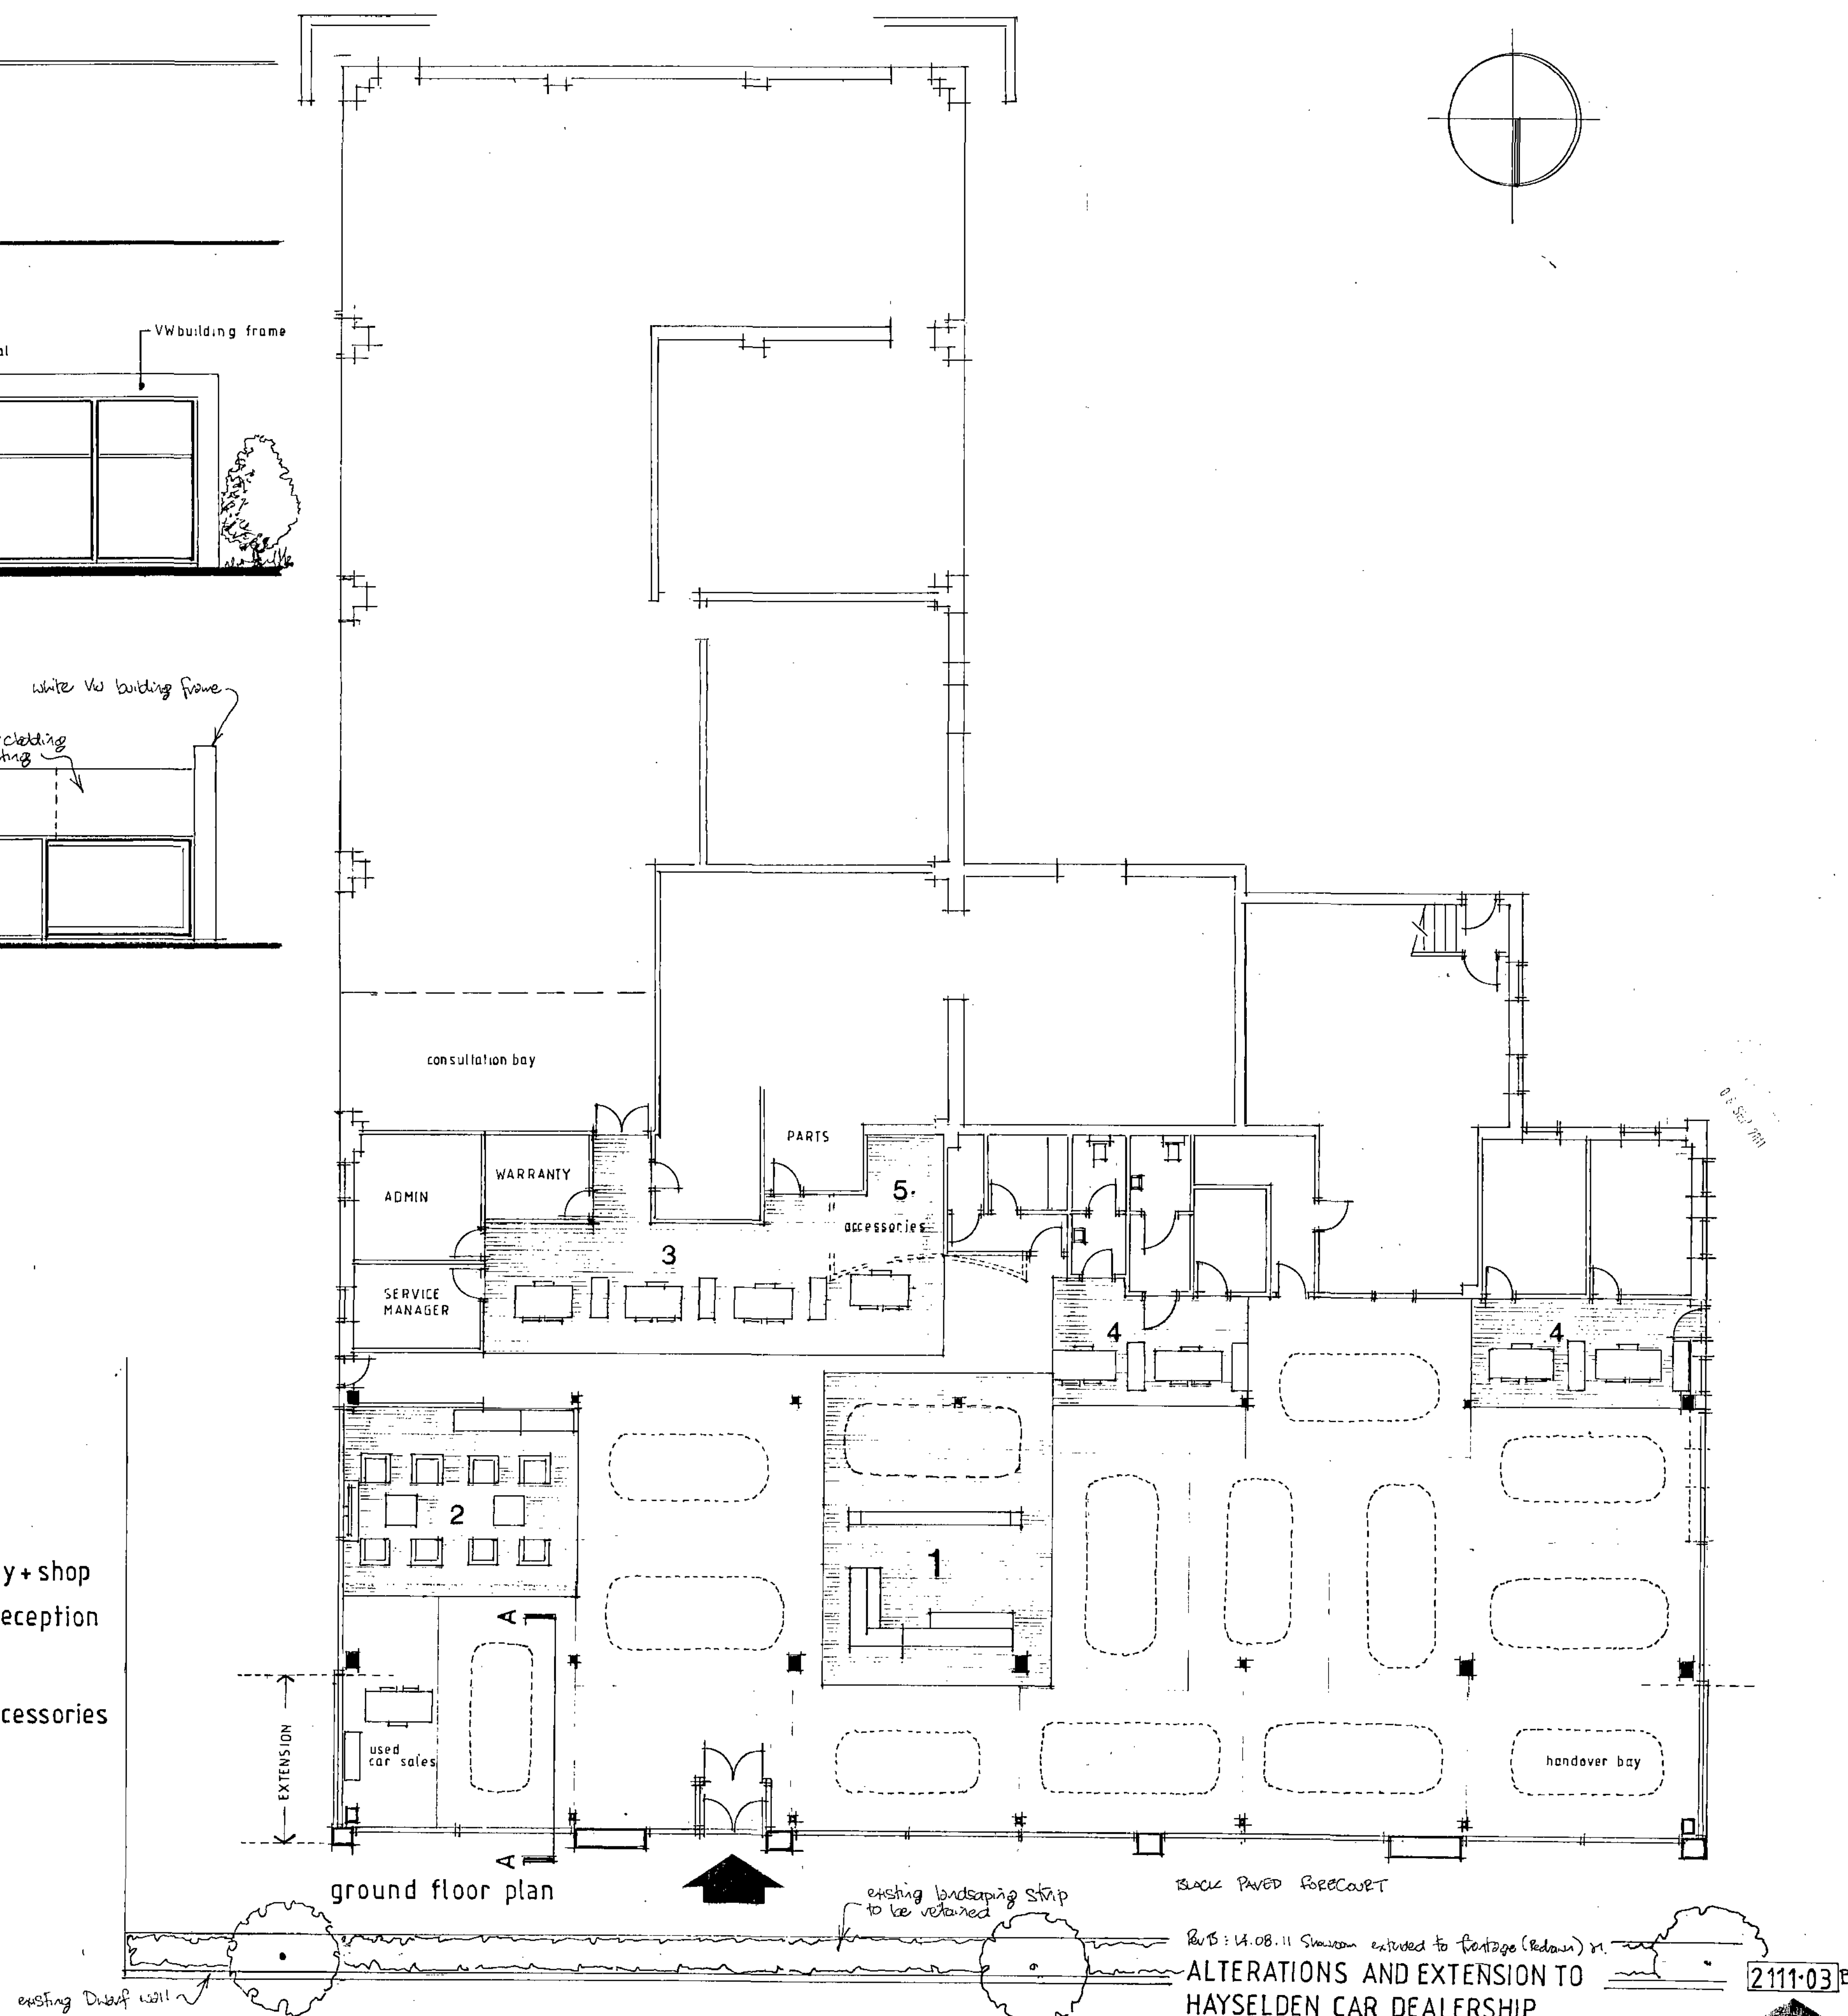

ground floor plan



BLACK PAVED FORECOURT

ALTERATIONS AND EXTENSION TO
HAYSelden CAR DEALERSHIP
WILTHORPE BARNSLEY


SCHEME 1

2111-03B




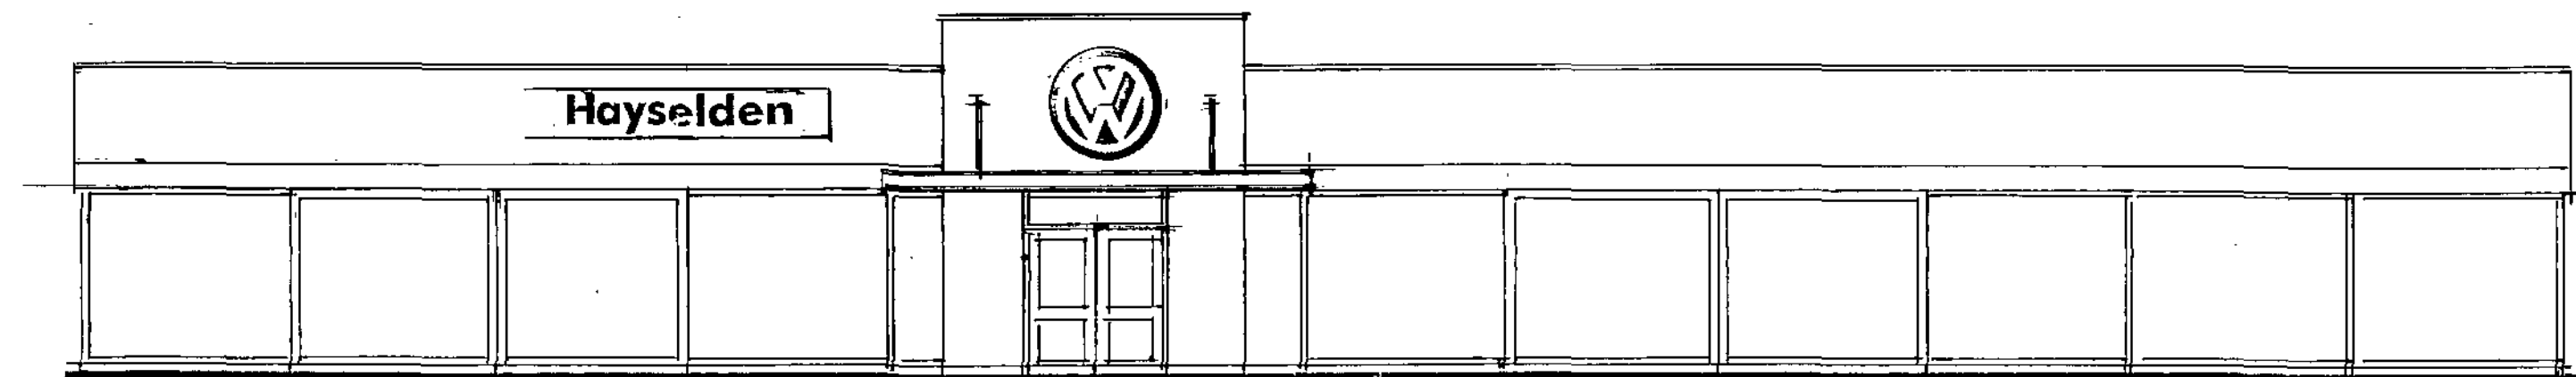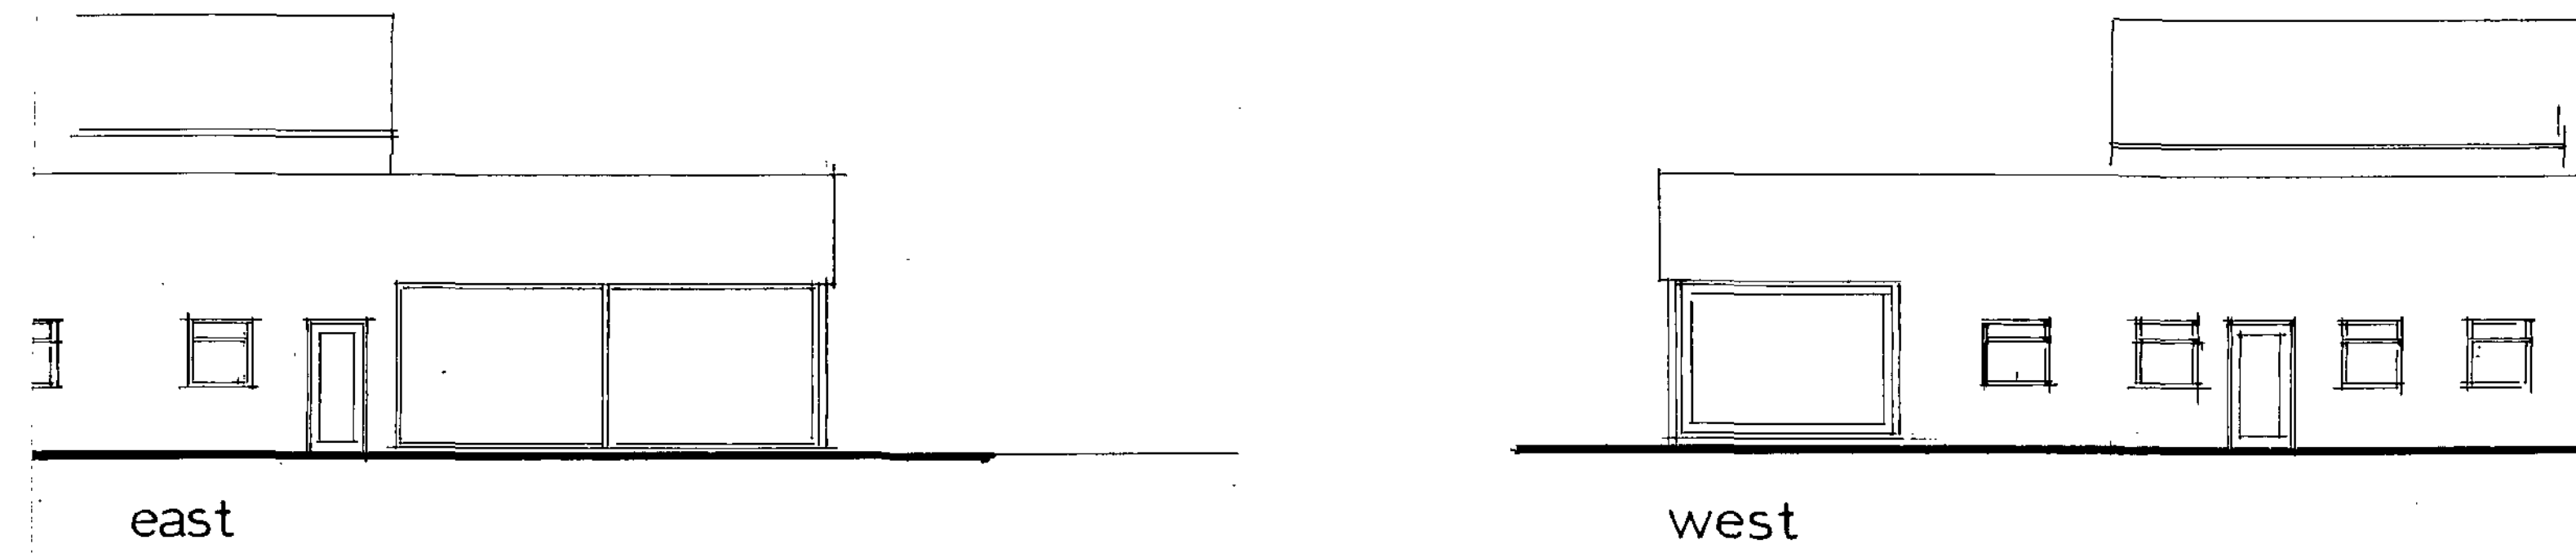

north elevation (existing)

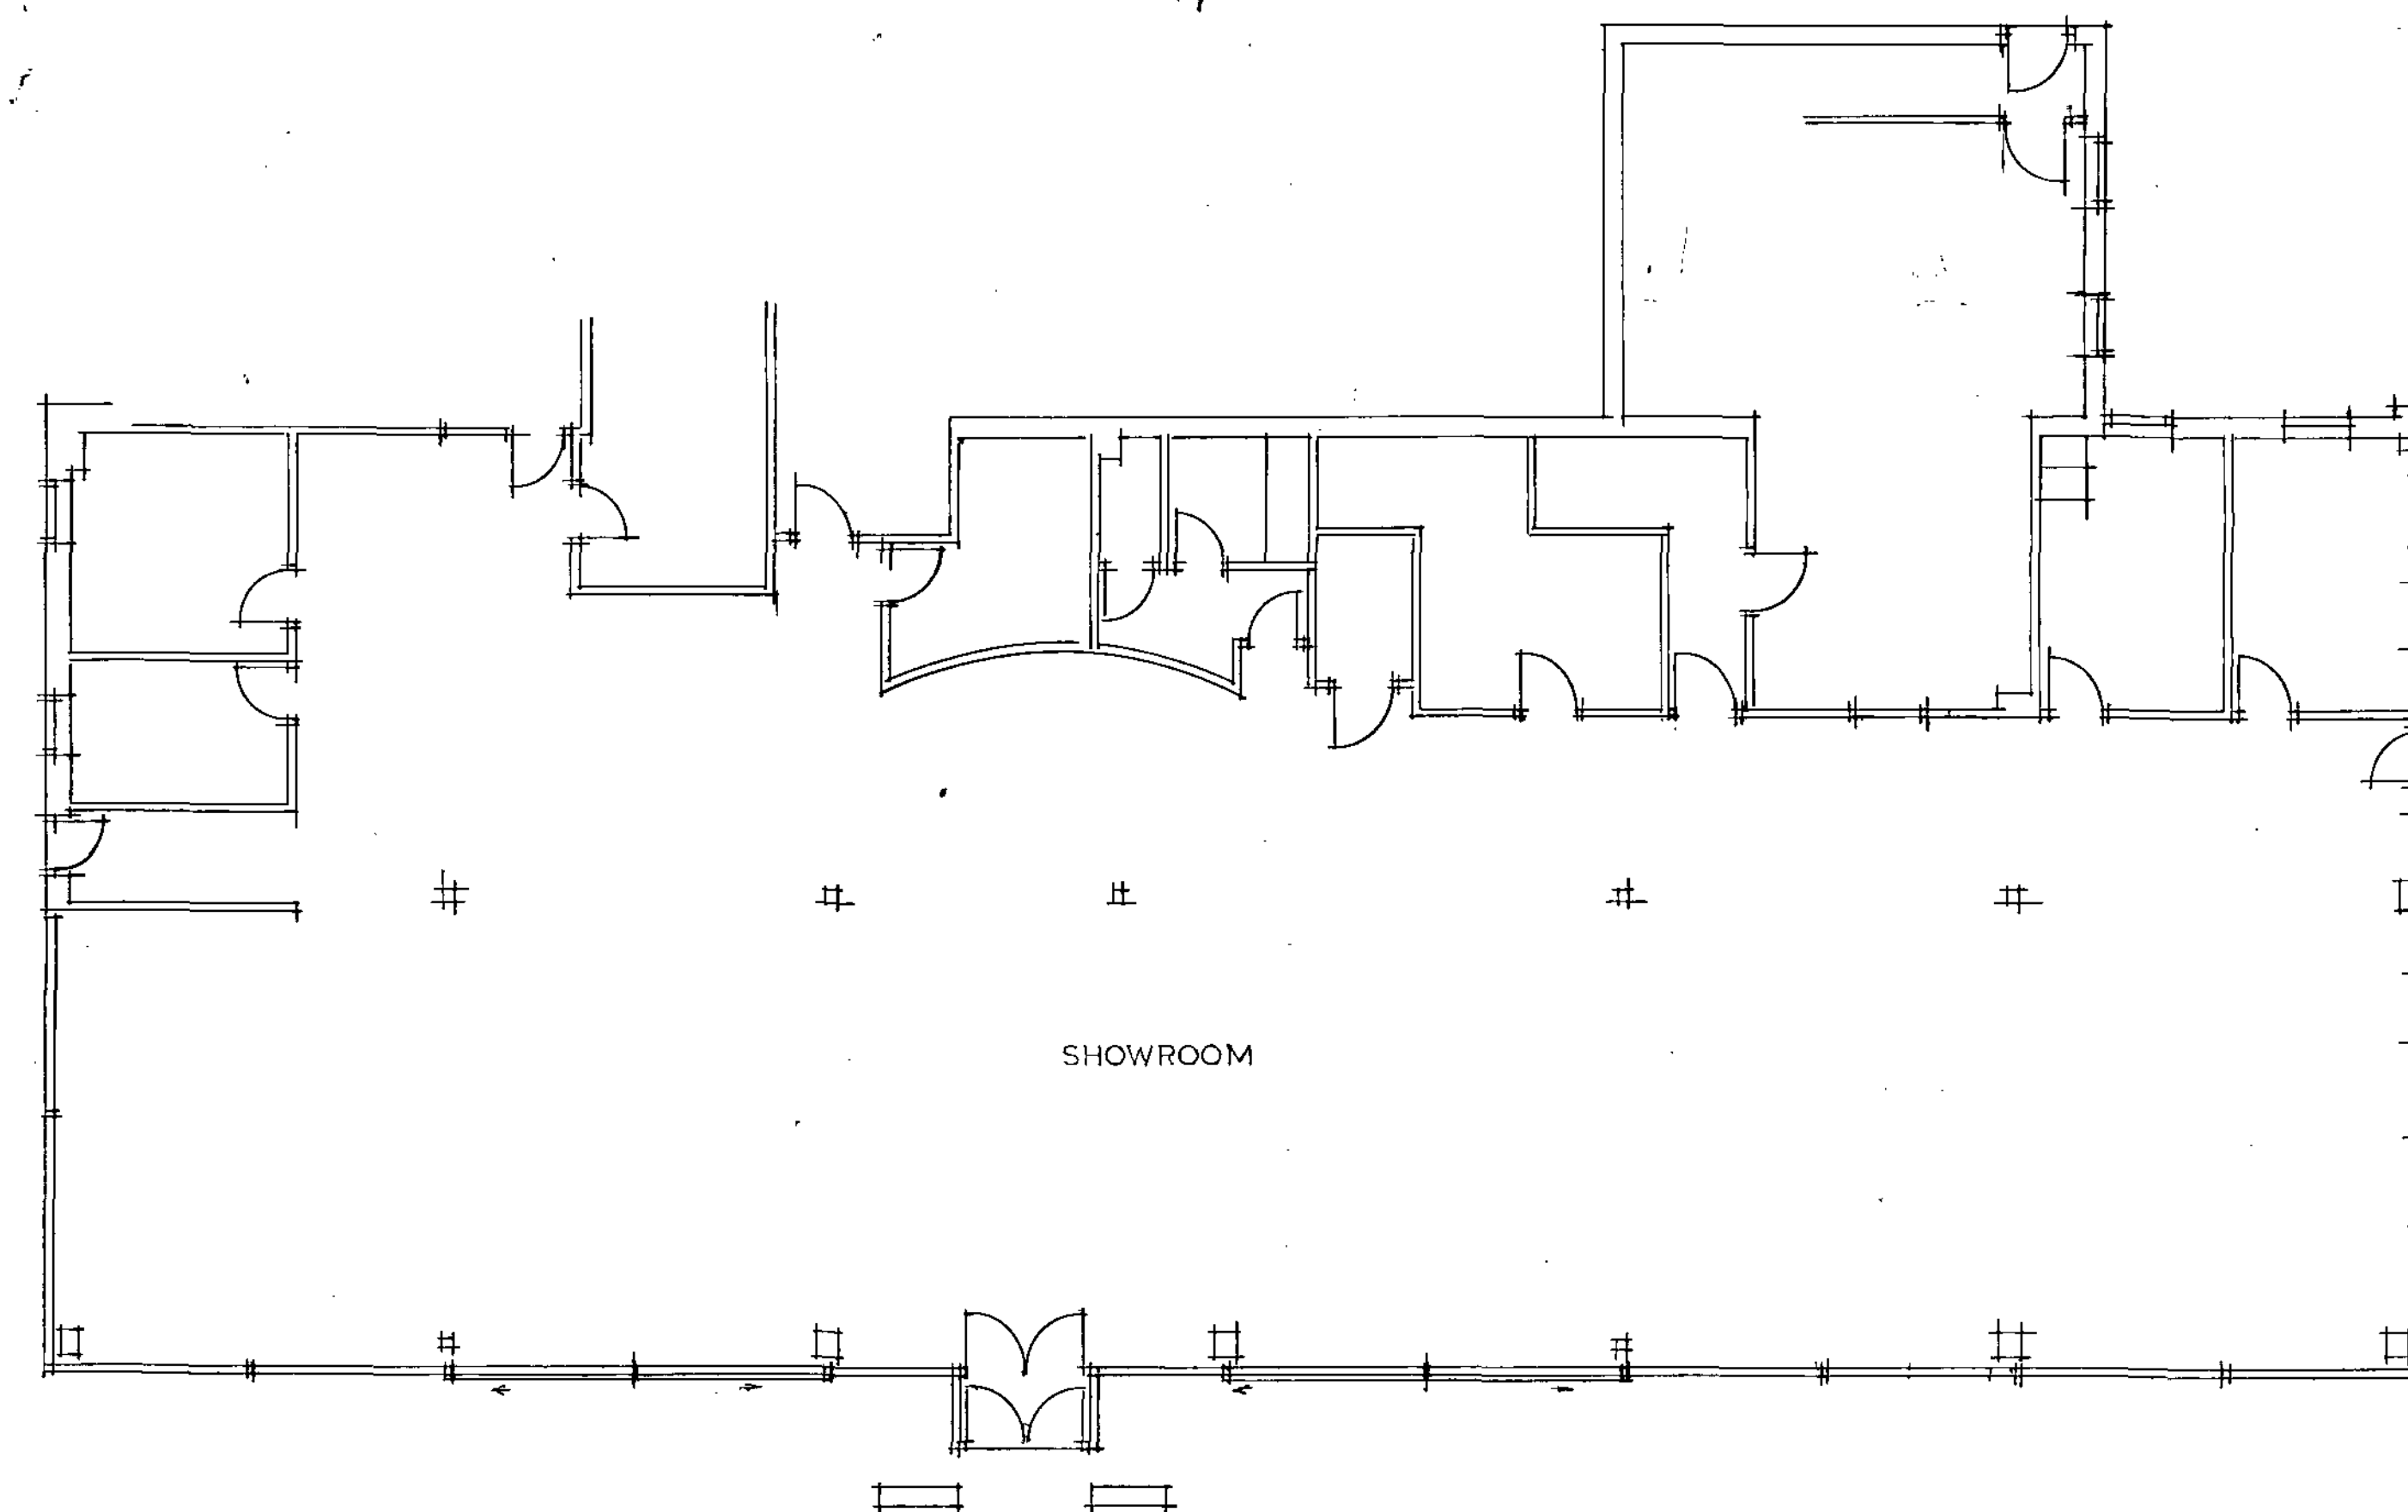

ground floor plan (existing)

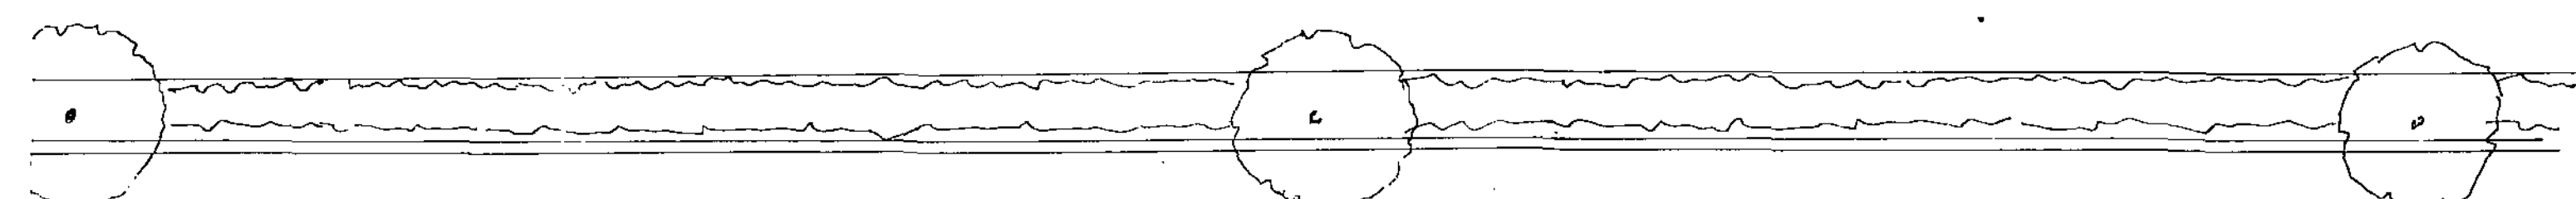

ALTERATIONS AND EXTENSION TO
HAYSelden CAR DEALERSHIP
WILTHORPE BARNSLEY scale 1:100
EXISTING 10.01.11

2111-02

