



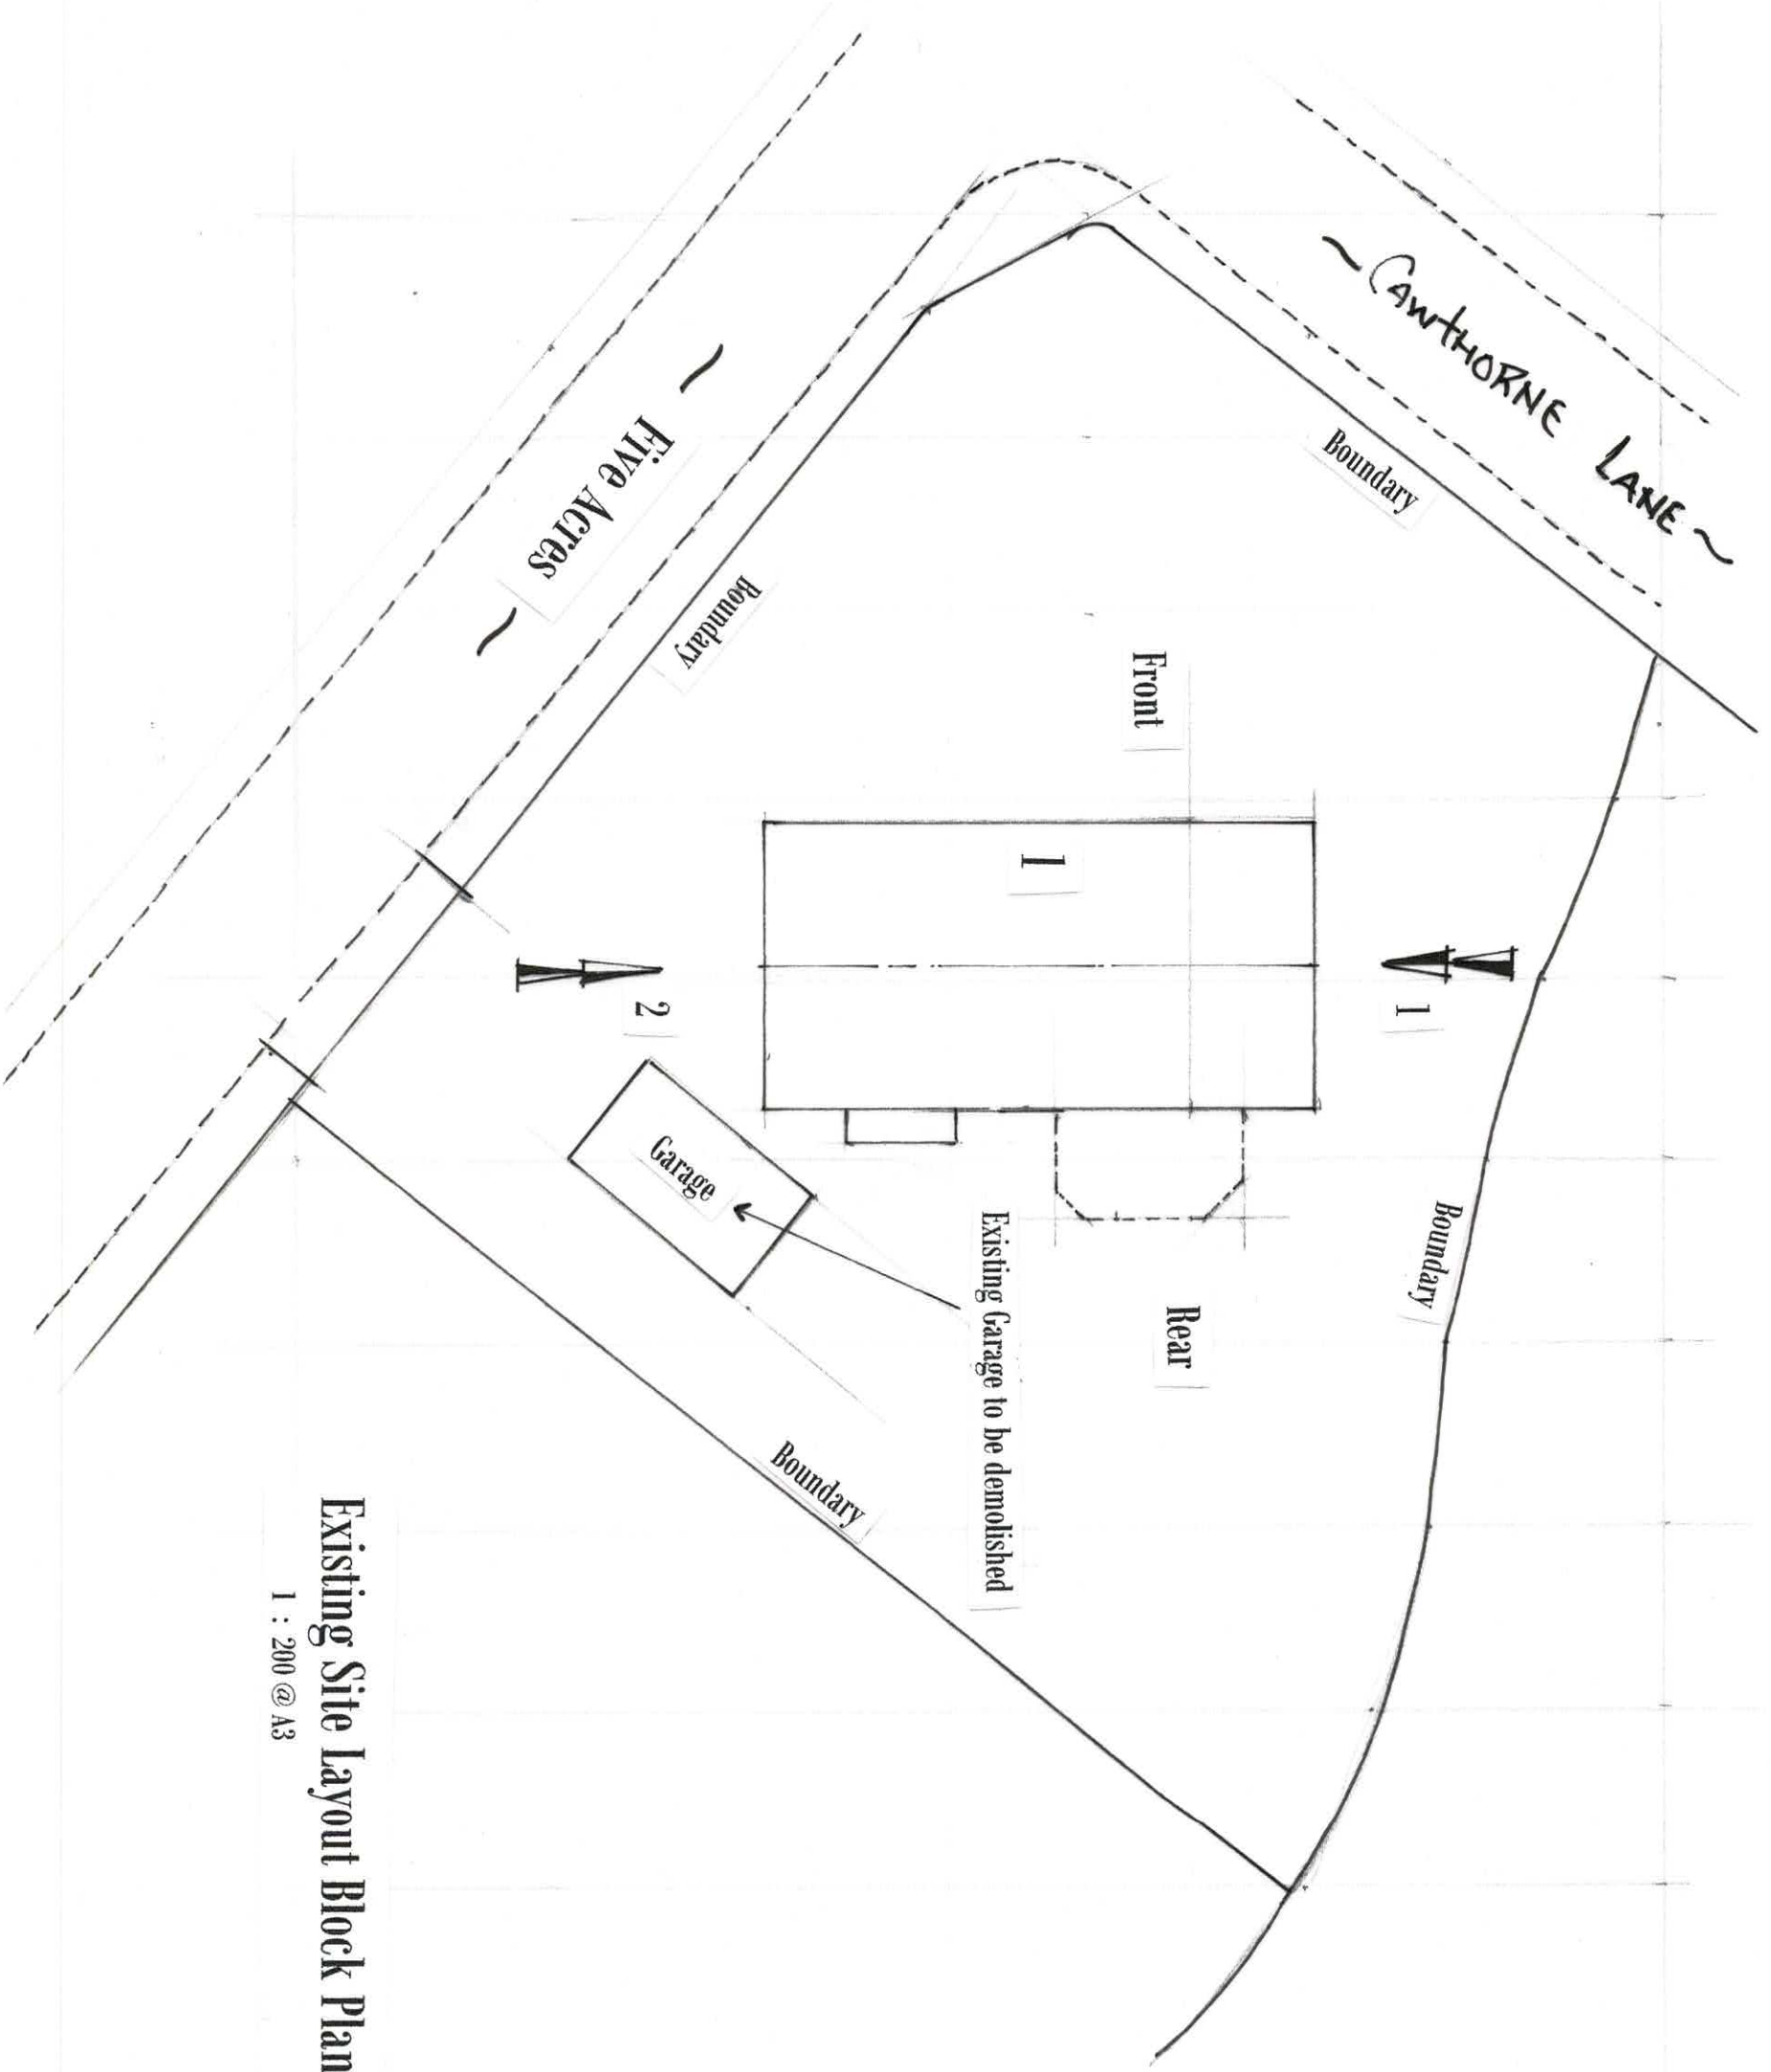

Existing Site Layout Block Plan

1 : 200 @ A3

1 Five Acres
Cawthorne
Barnsley
S75 4HZ

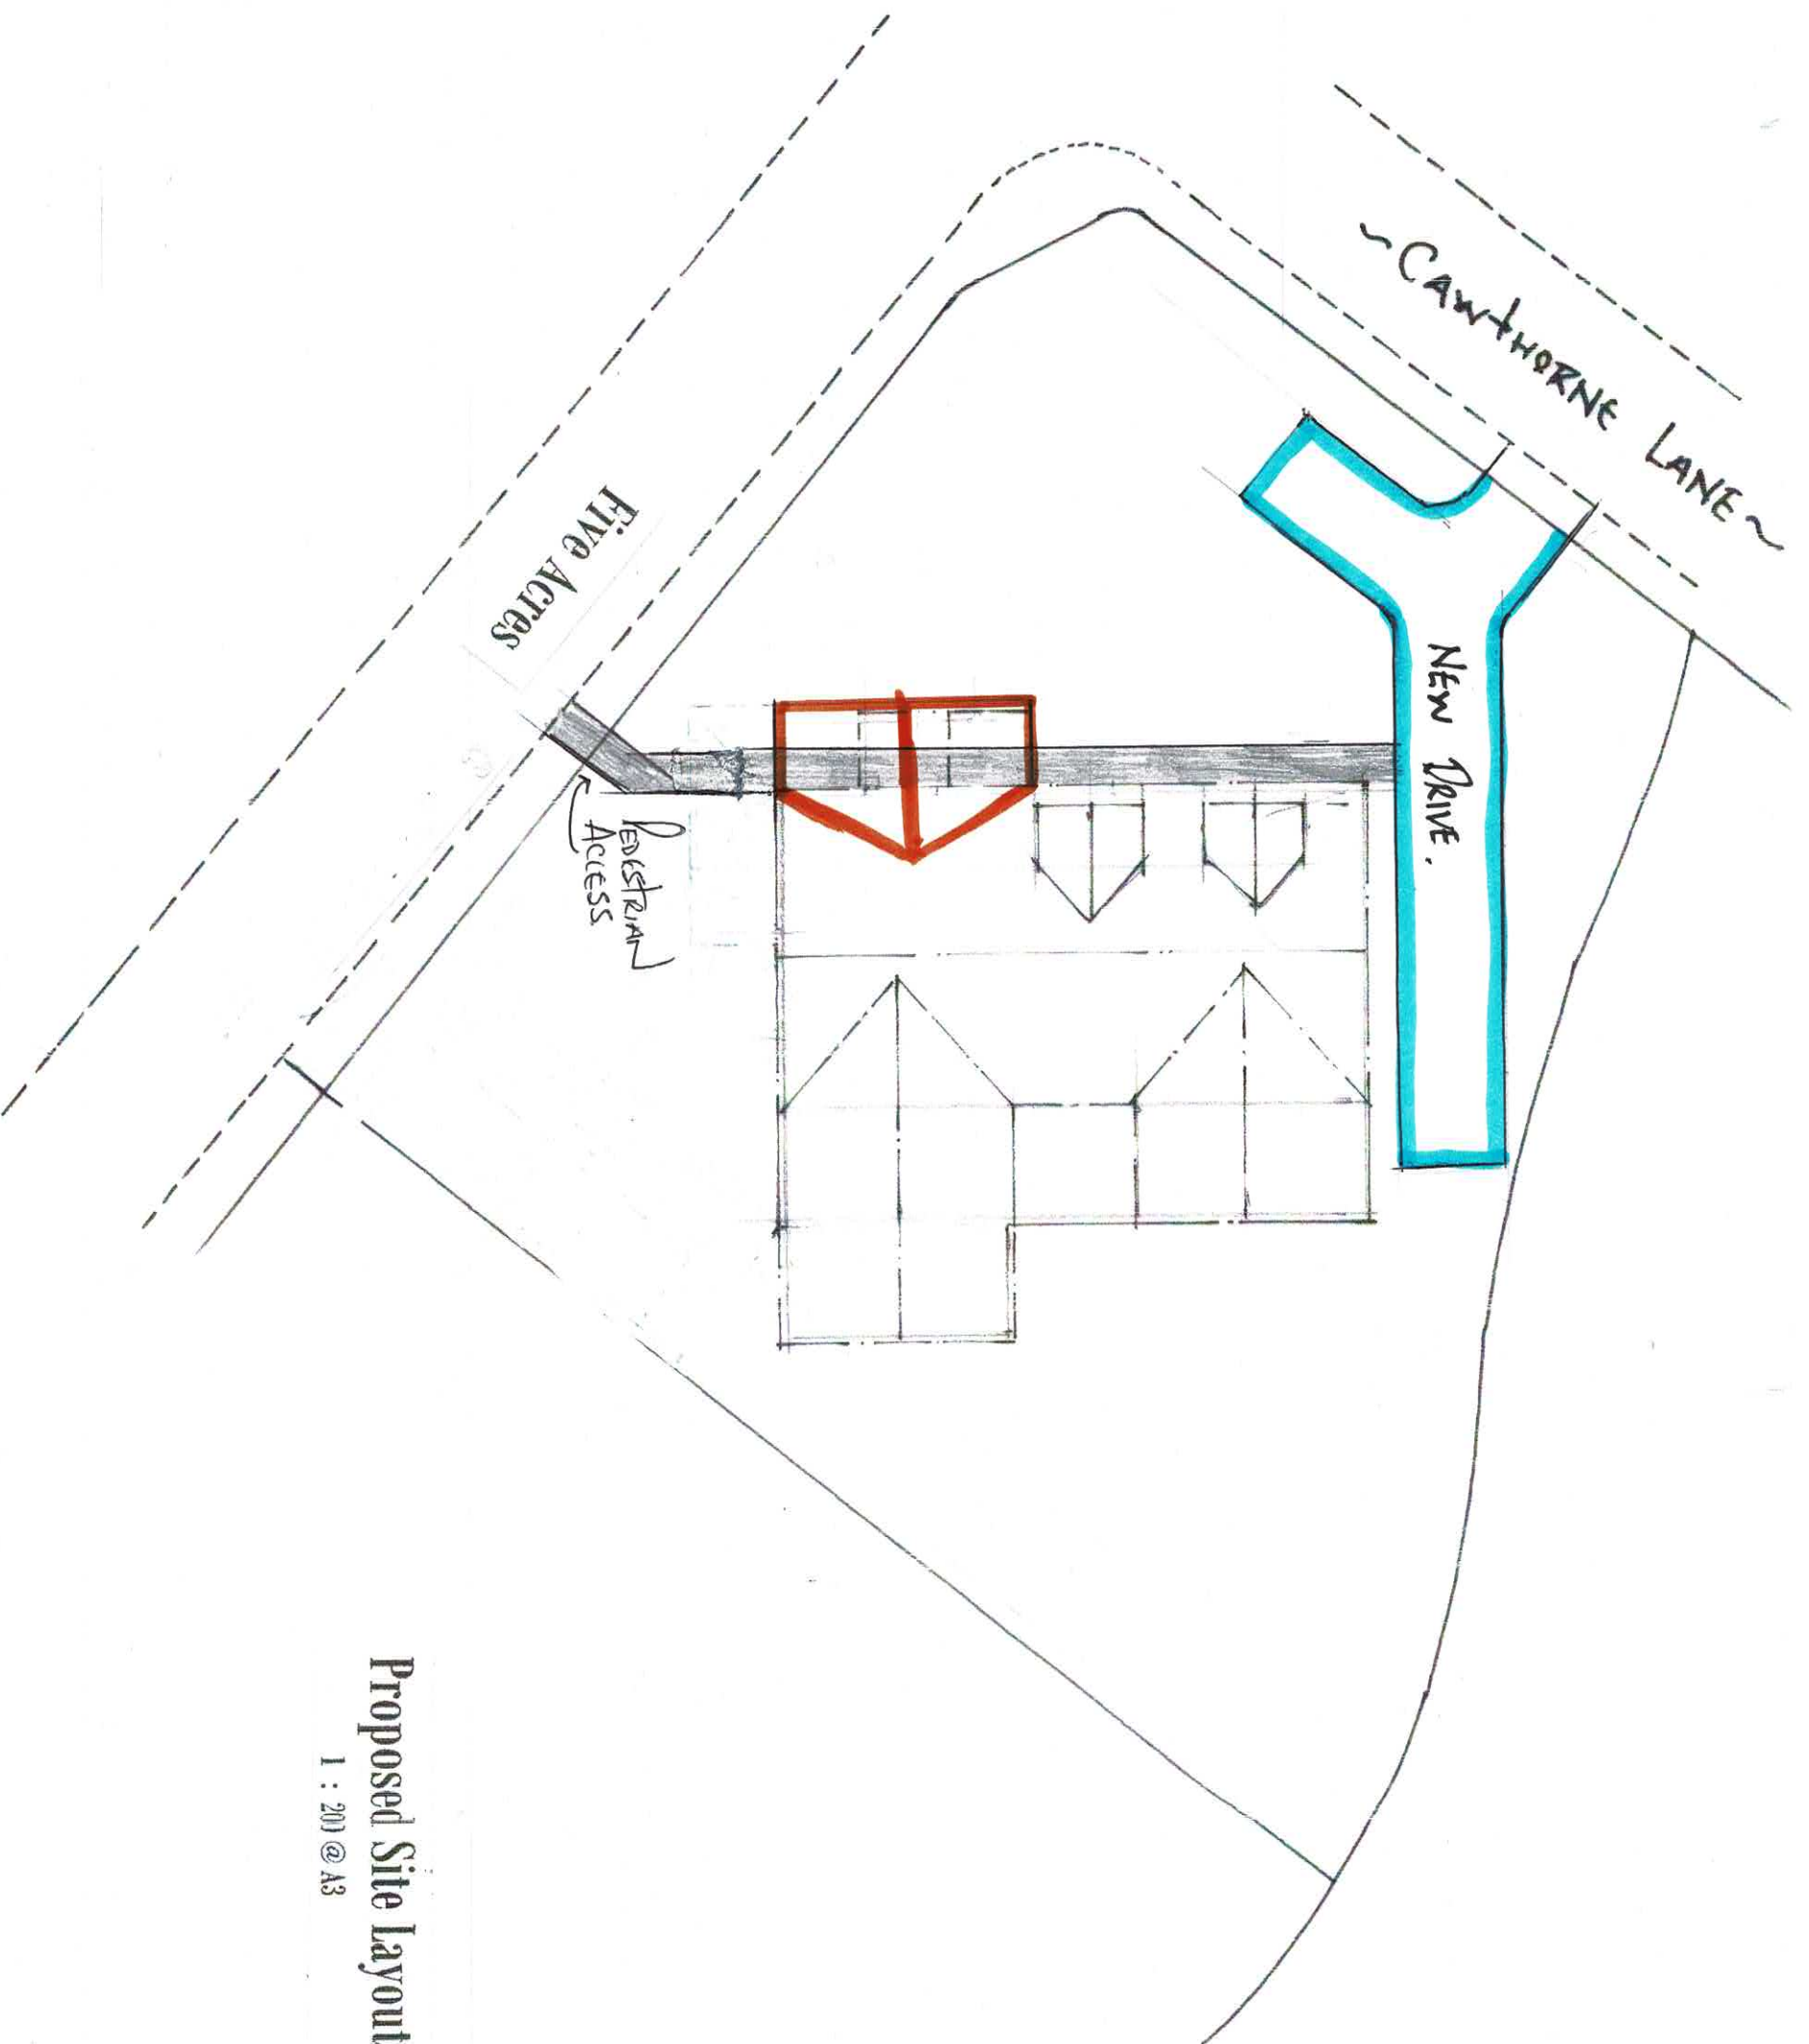


1 Five Acres
Cawthorne
Barnsley
S75 4HZ

Proposed Site Layout Block Plan

1 : 200 @ A3


1 Five Acres
Cawthorne
Barnsley
S75 4HZ

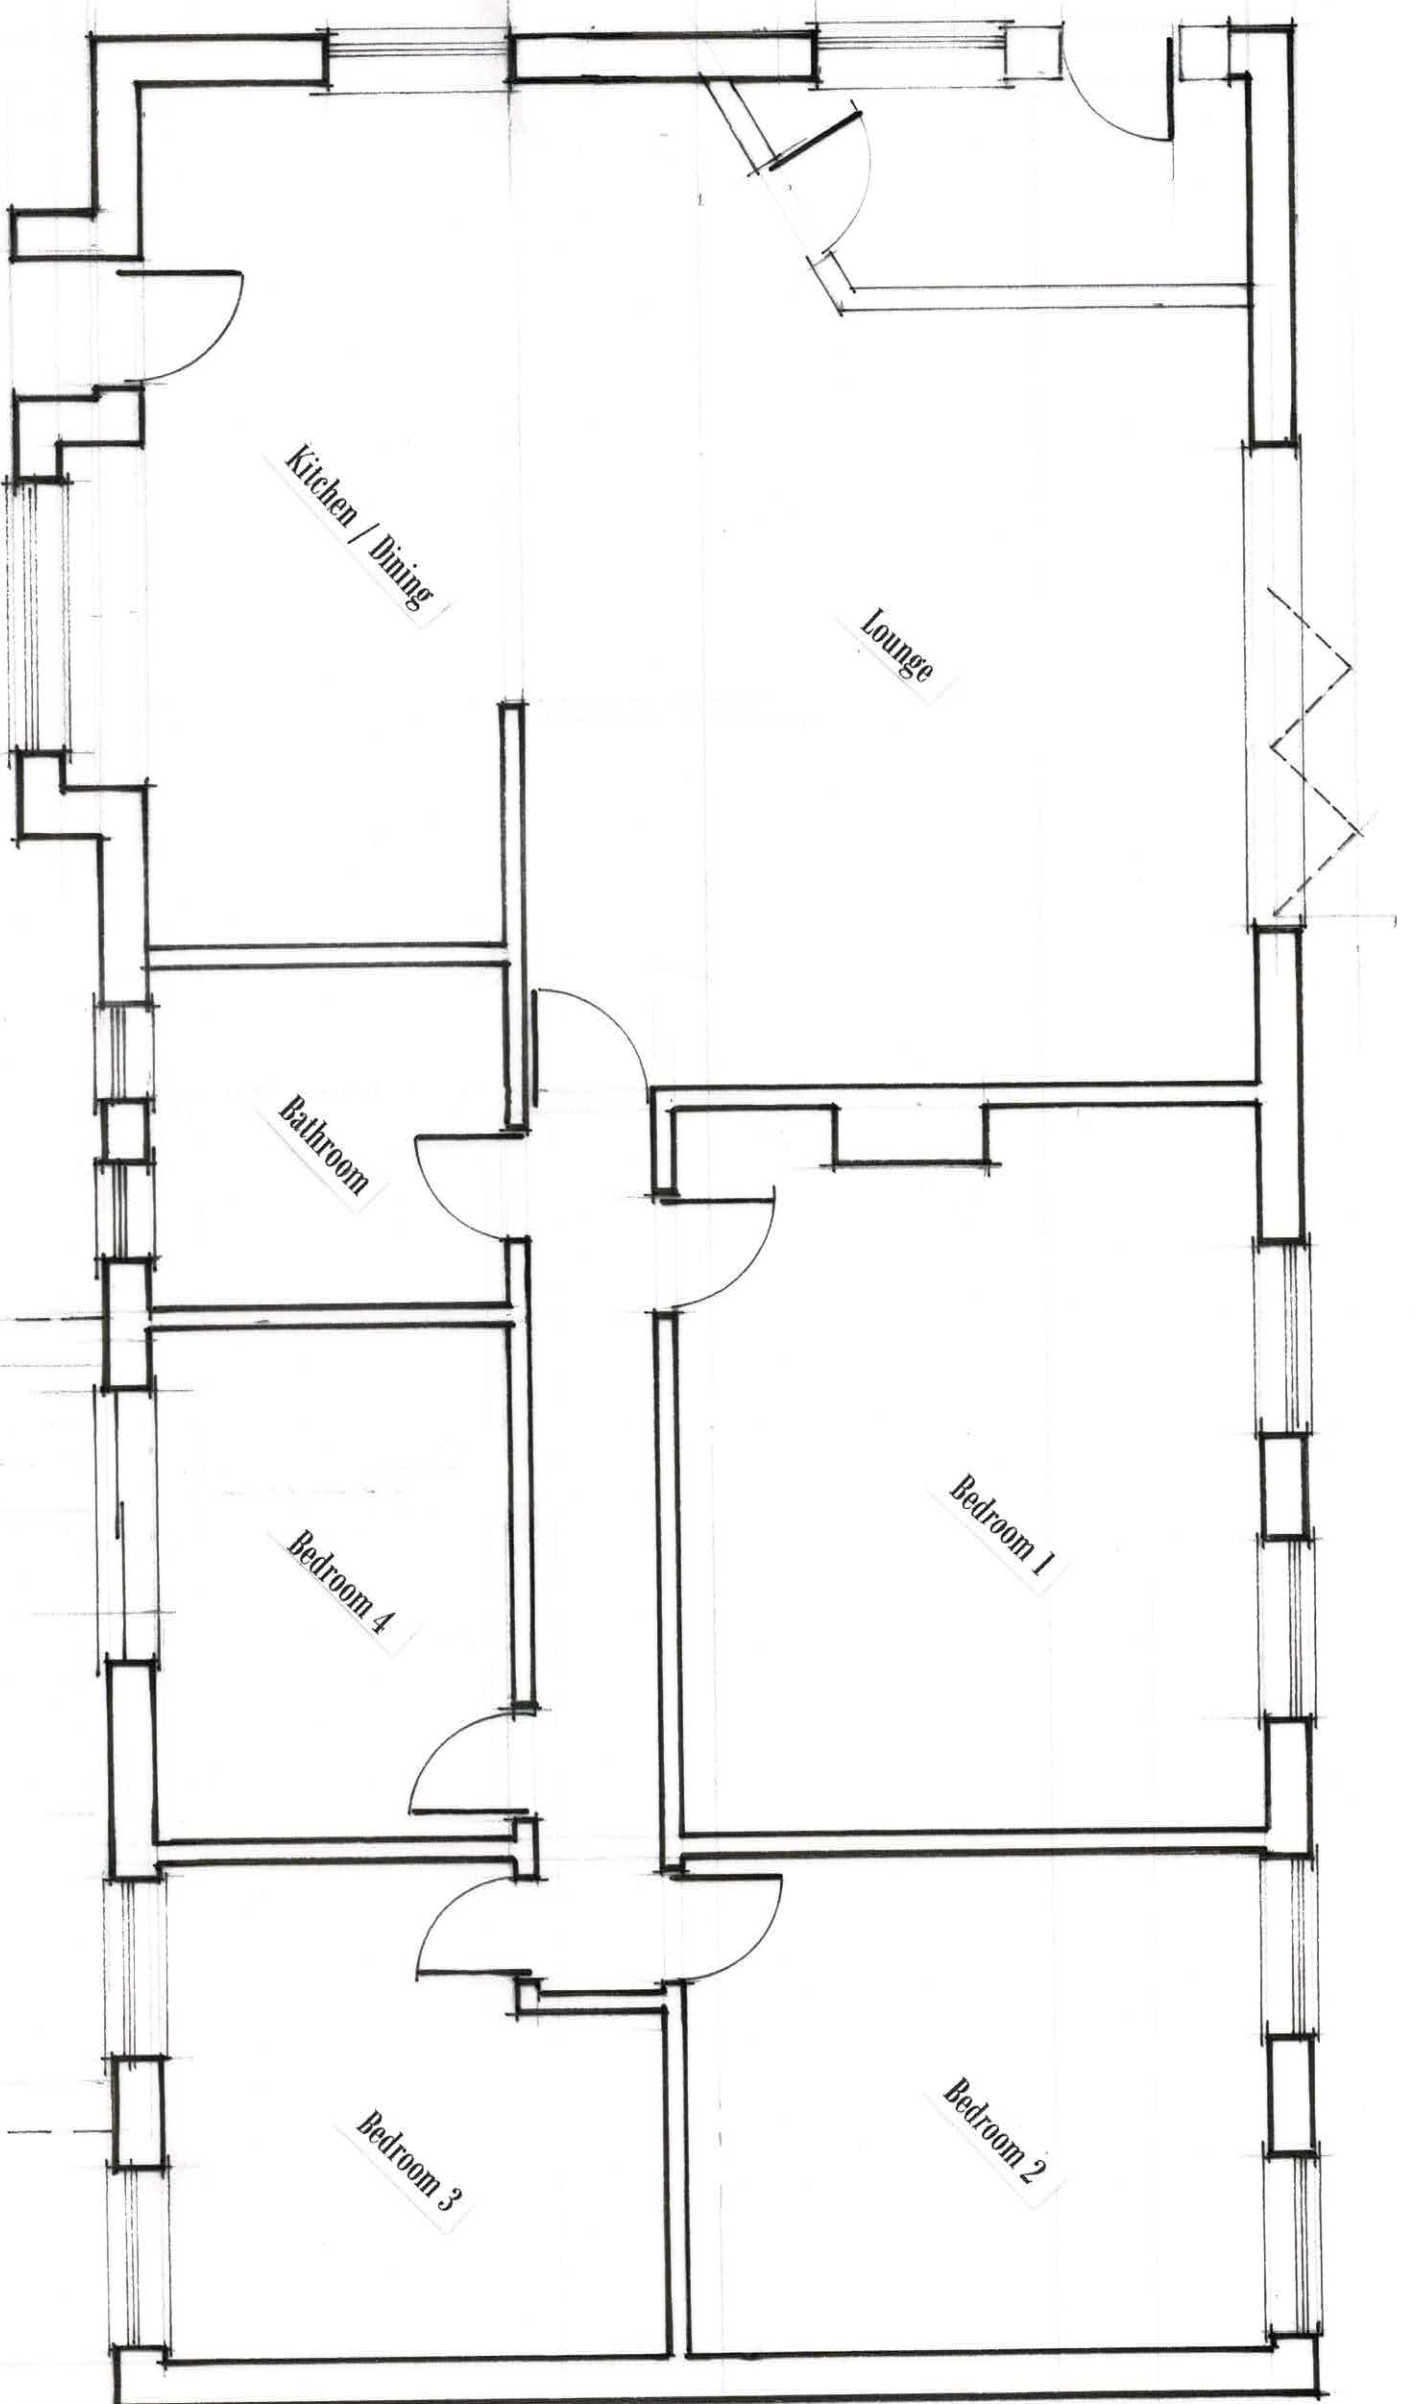

Existing Ground Floor Layout

1 : 50 @ A3

2000 projection to timber frame

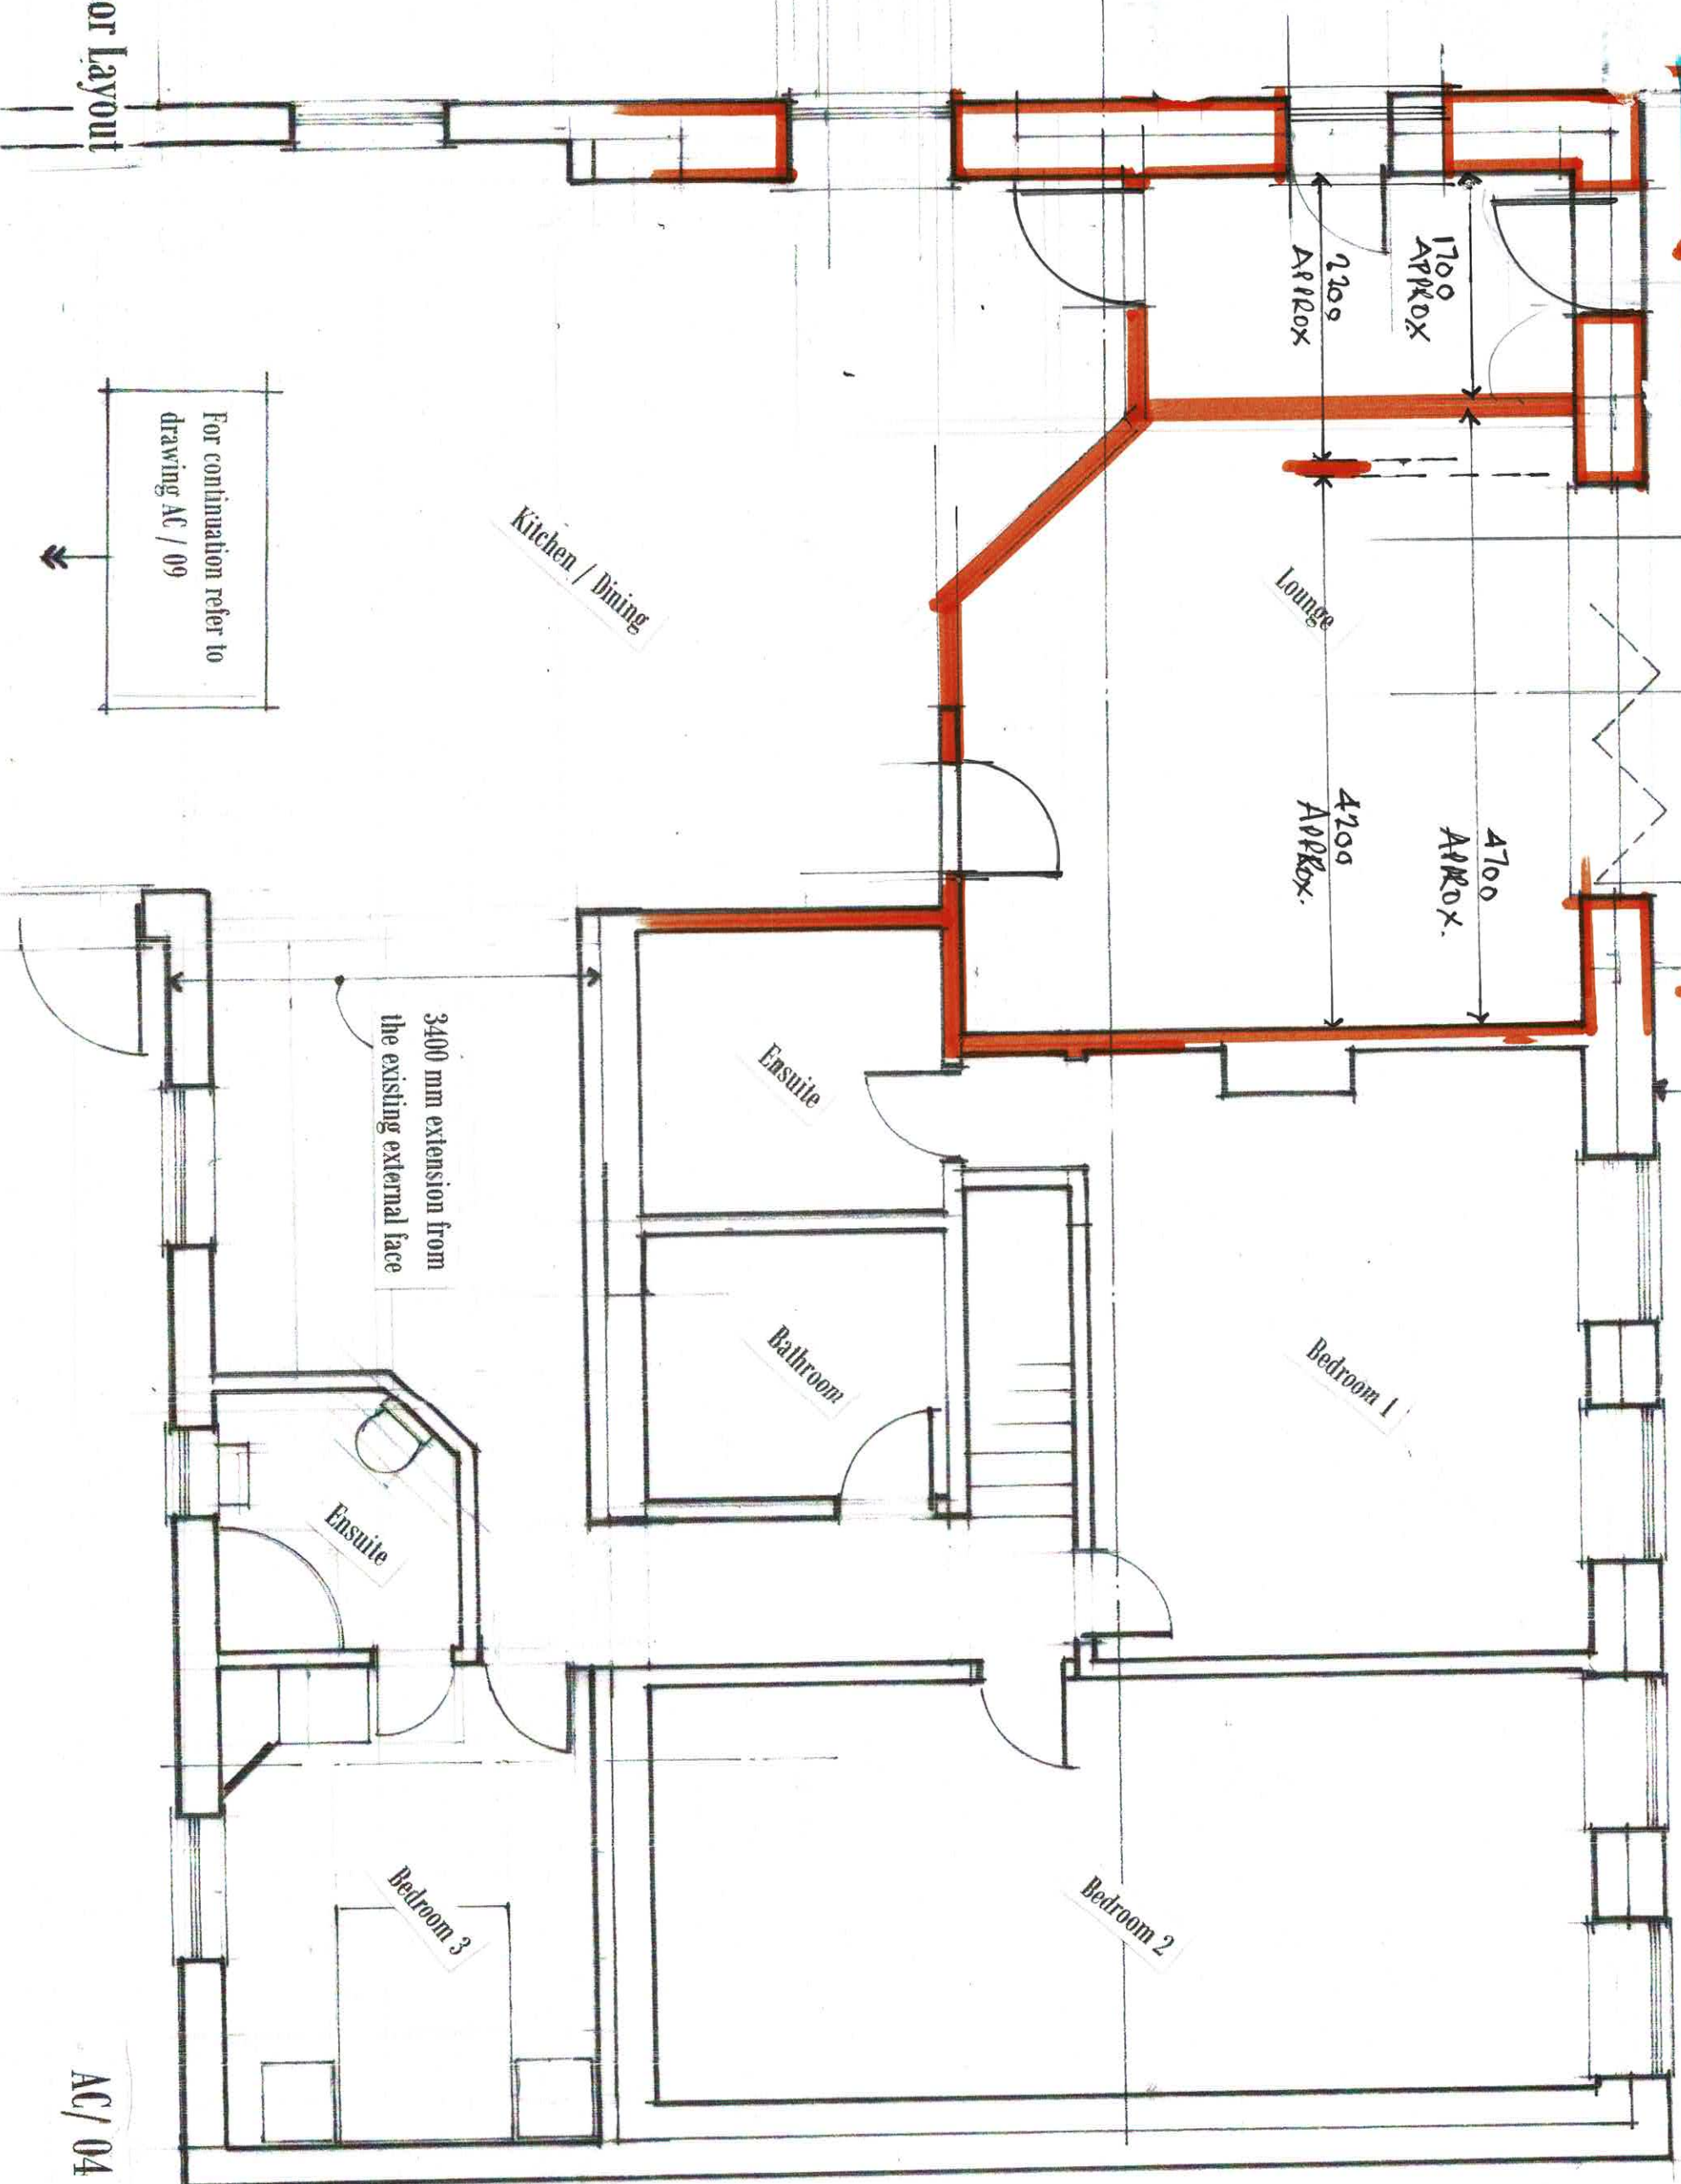

Kitchen / Dining

Lounge

Ensuite

Bathroom

Bedroom 1

Bedroom 2

Bedroom 3

Ensuite

3400 mm extension from the existing external face


For continuation refer to drawing AC / 09


Proposed Ground Floor Layout

Part


1 : 50 @ A3

AC/ 04

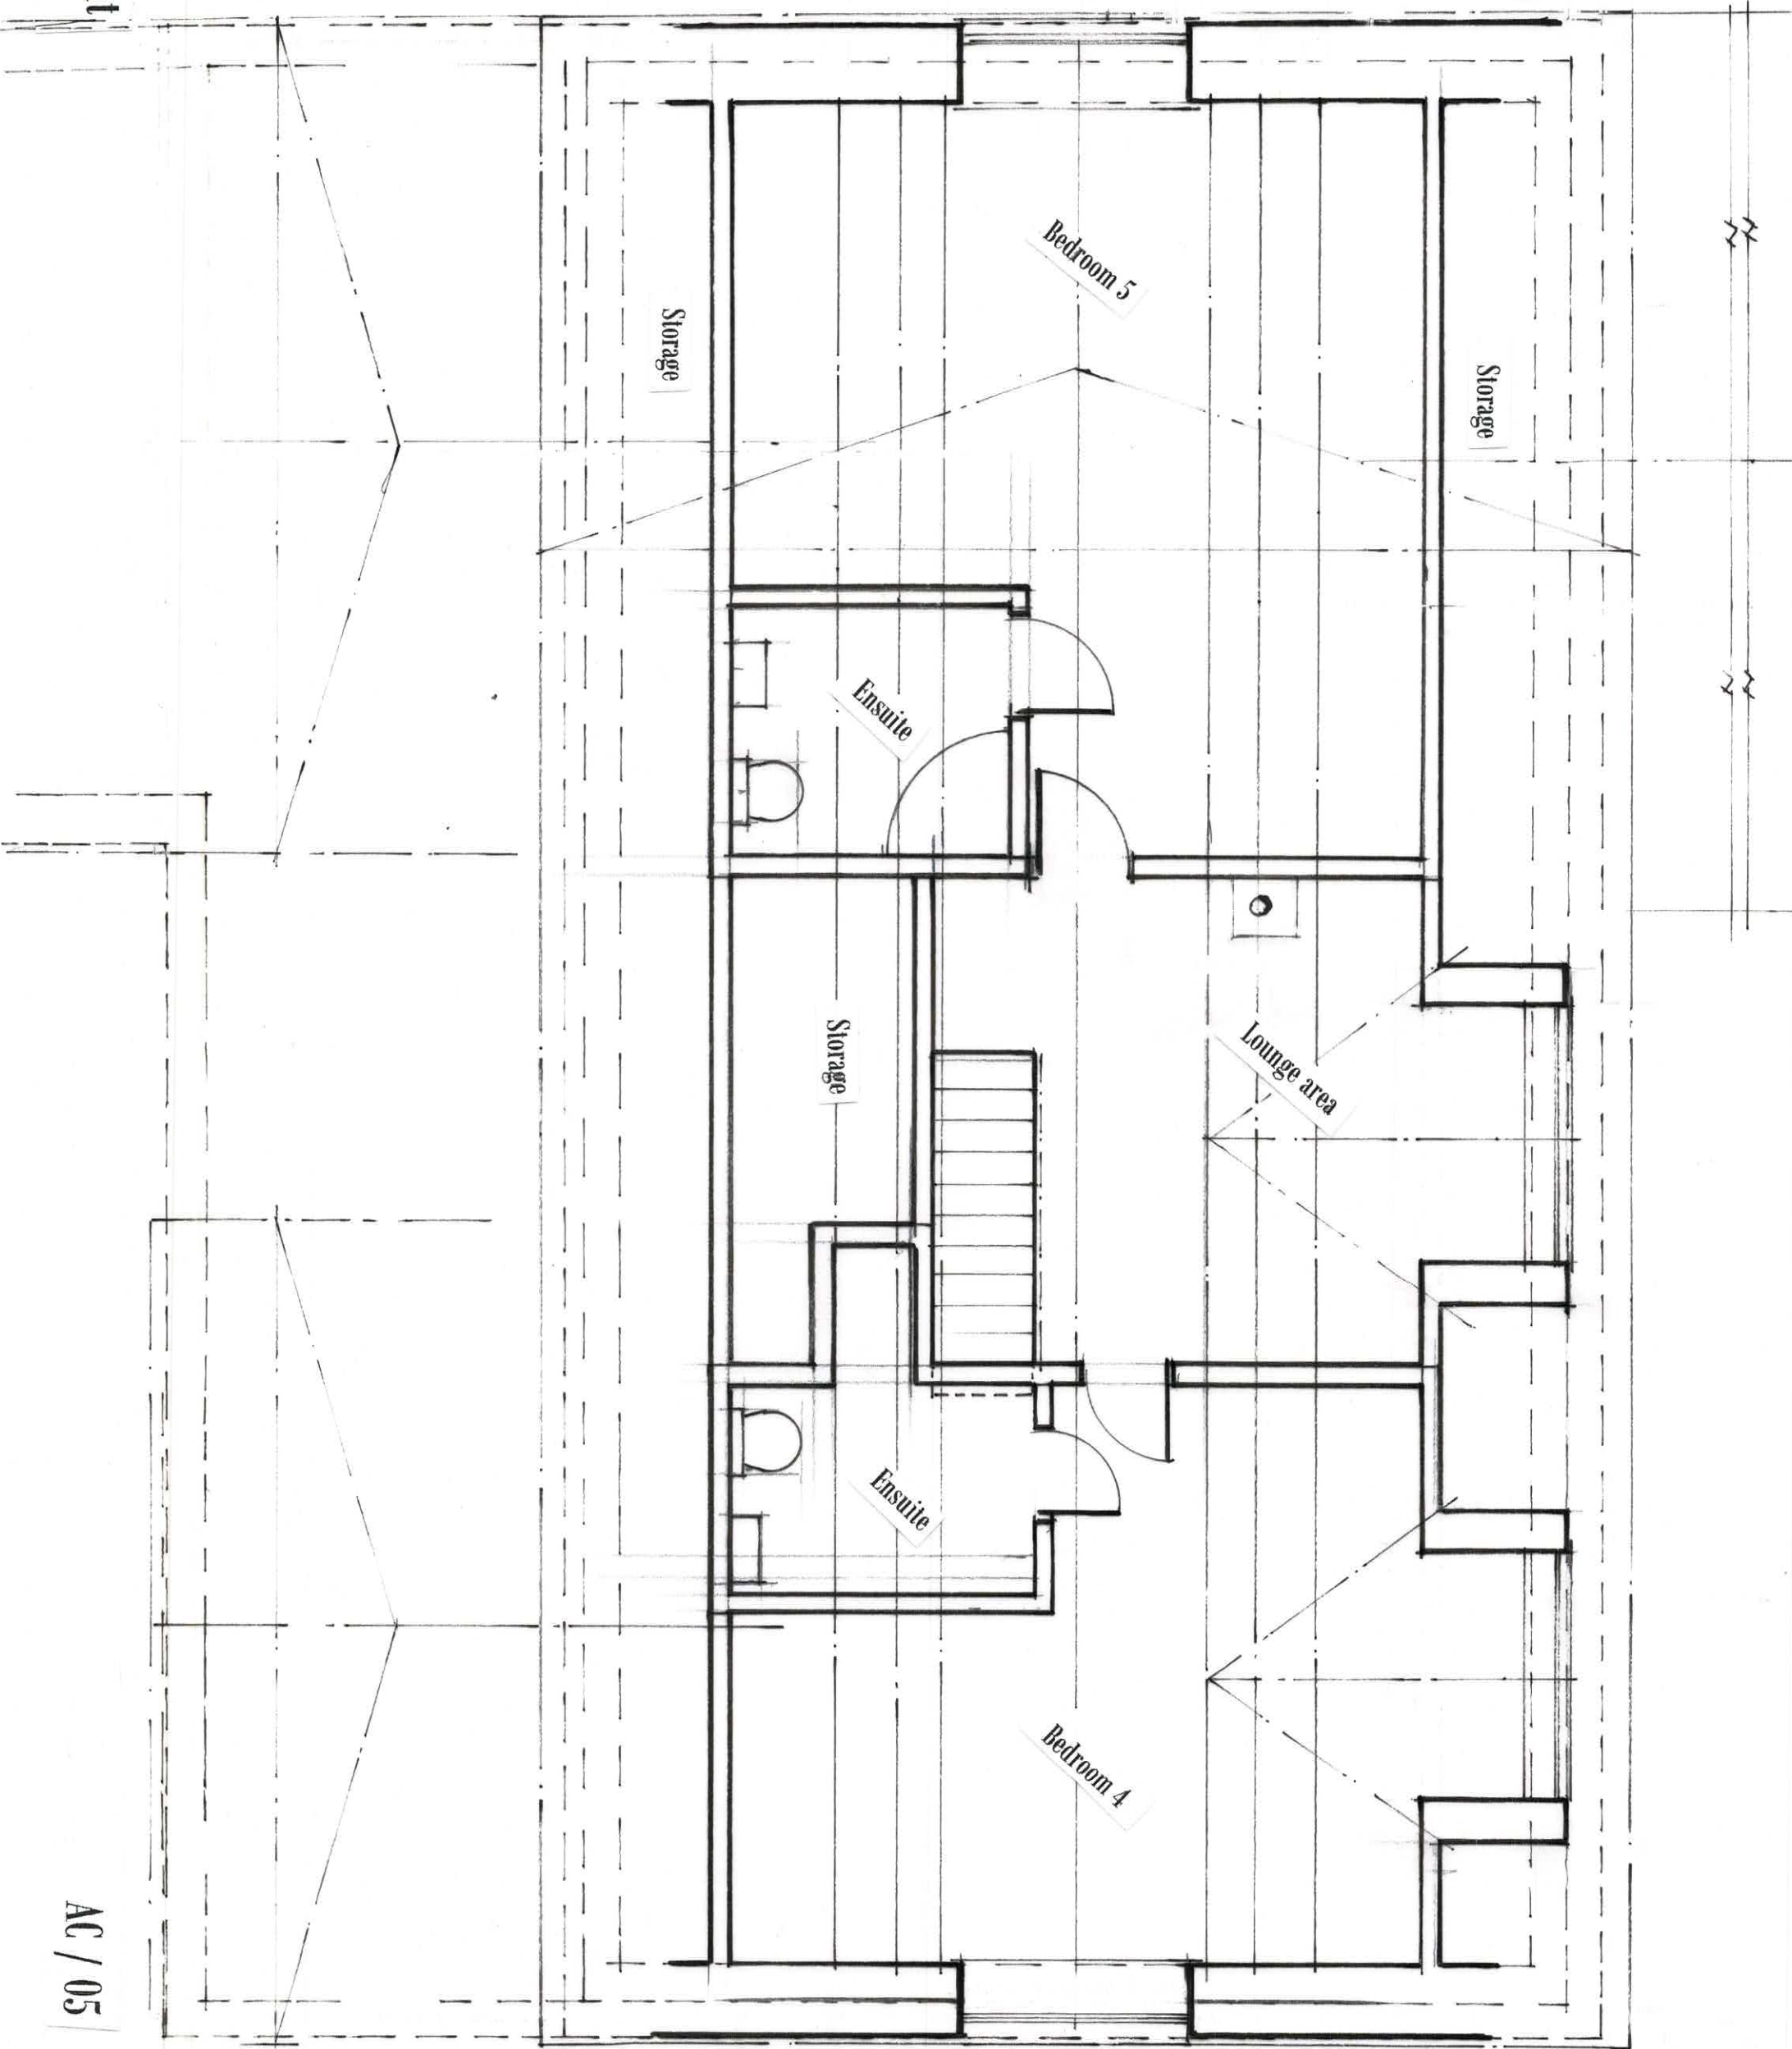


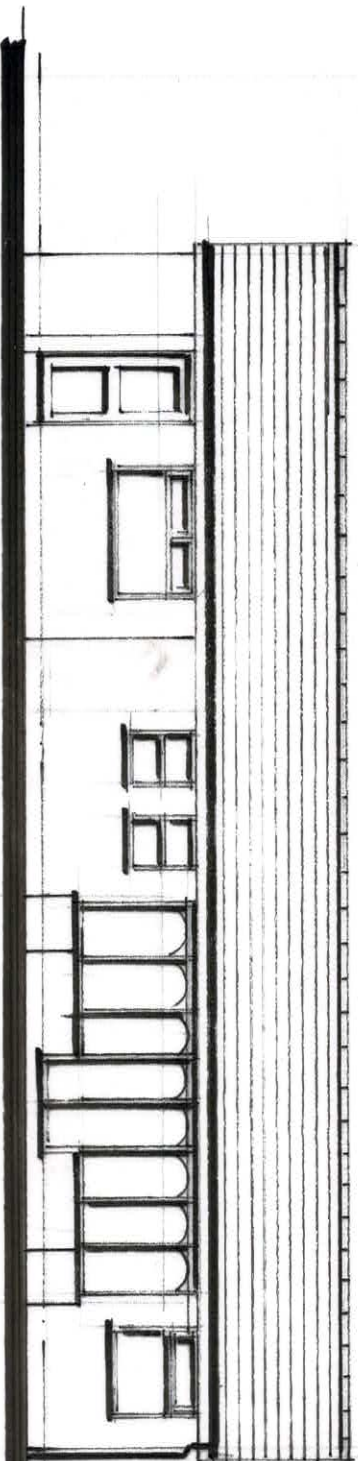


Rear Elevation

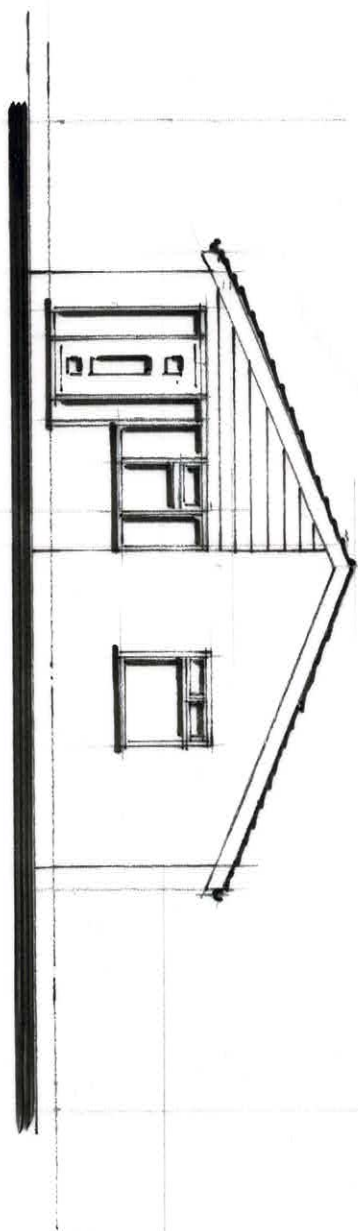

Side Elevation on 2

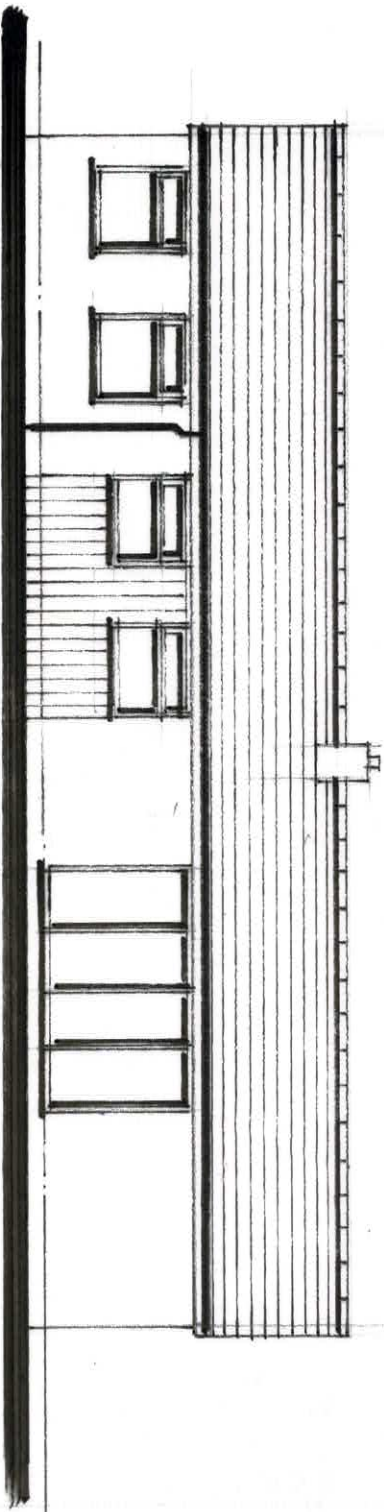


Front Elevation

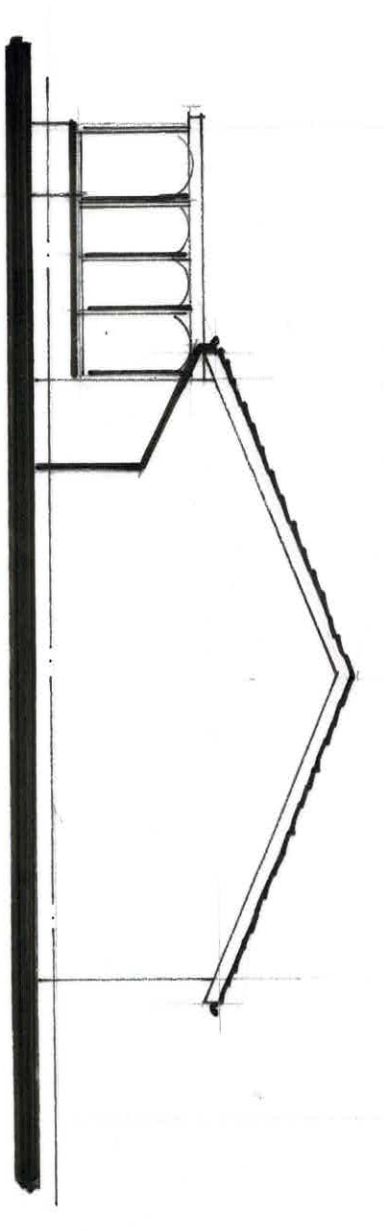

Side Elevation on 1


Existing Elevations

1 : 100 @ A3

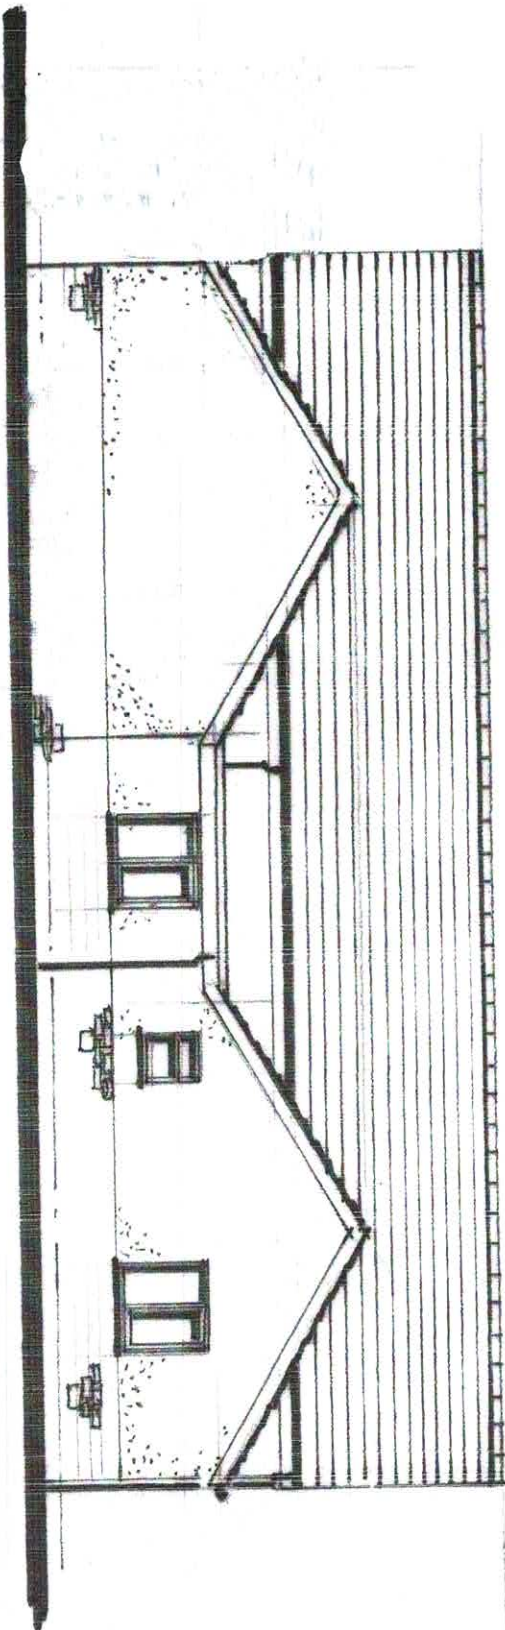


Rear Elevation


Generally
Render above cill level
Natural Stone below cill level

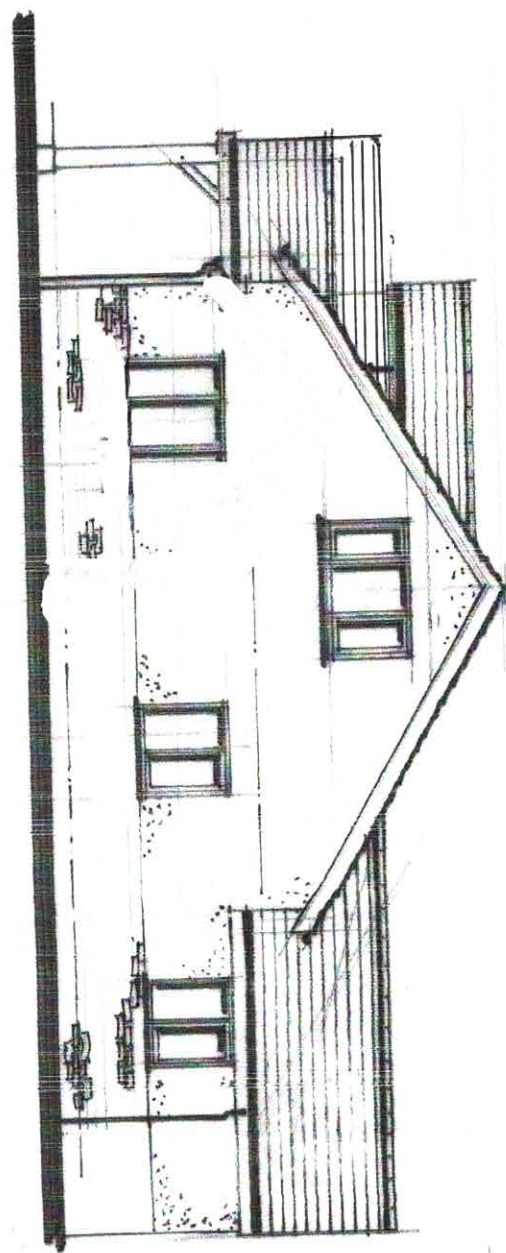

Side Elevation on 2

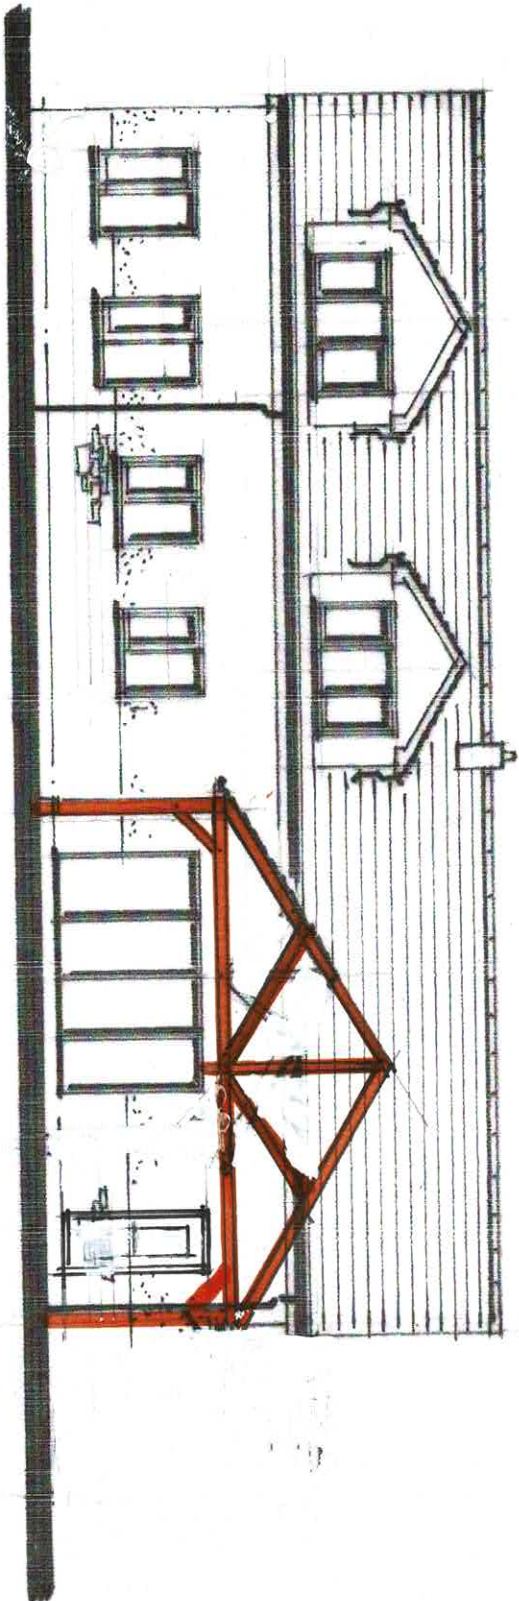

Front Elevation

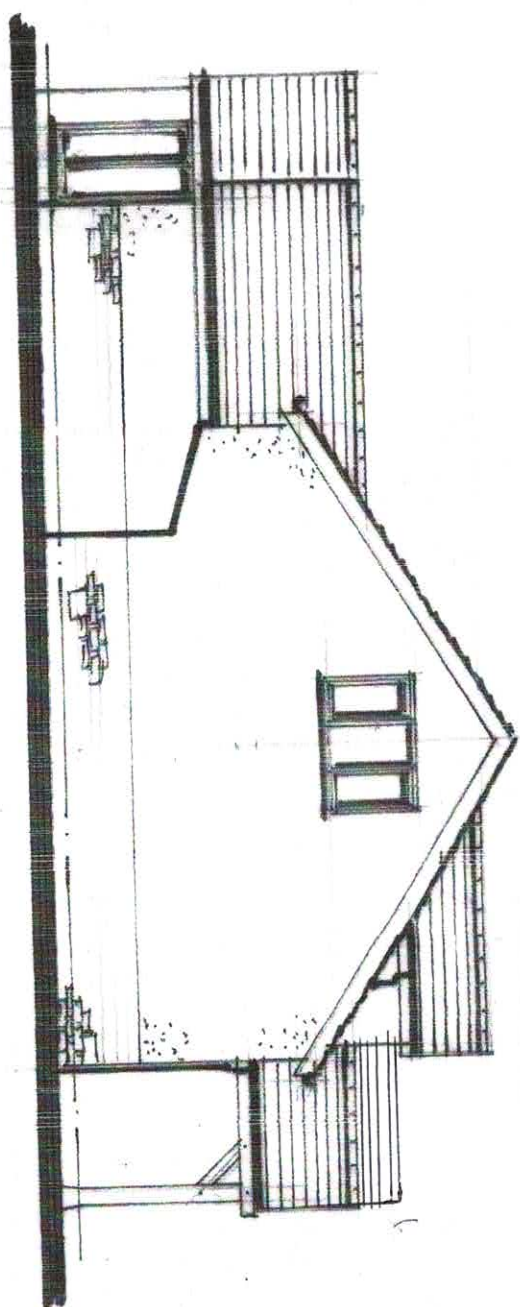


Side Elevation on 1

Tiles to sides of dormer walls.
All tiles to match existing.

Proposed Elevations


1 : 100 @ A3

AC/ 07

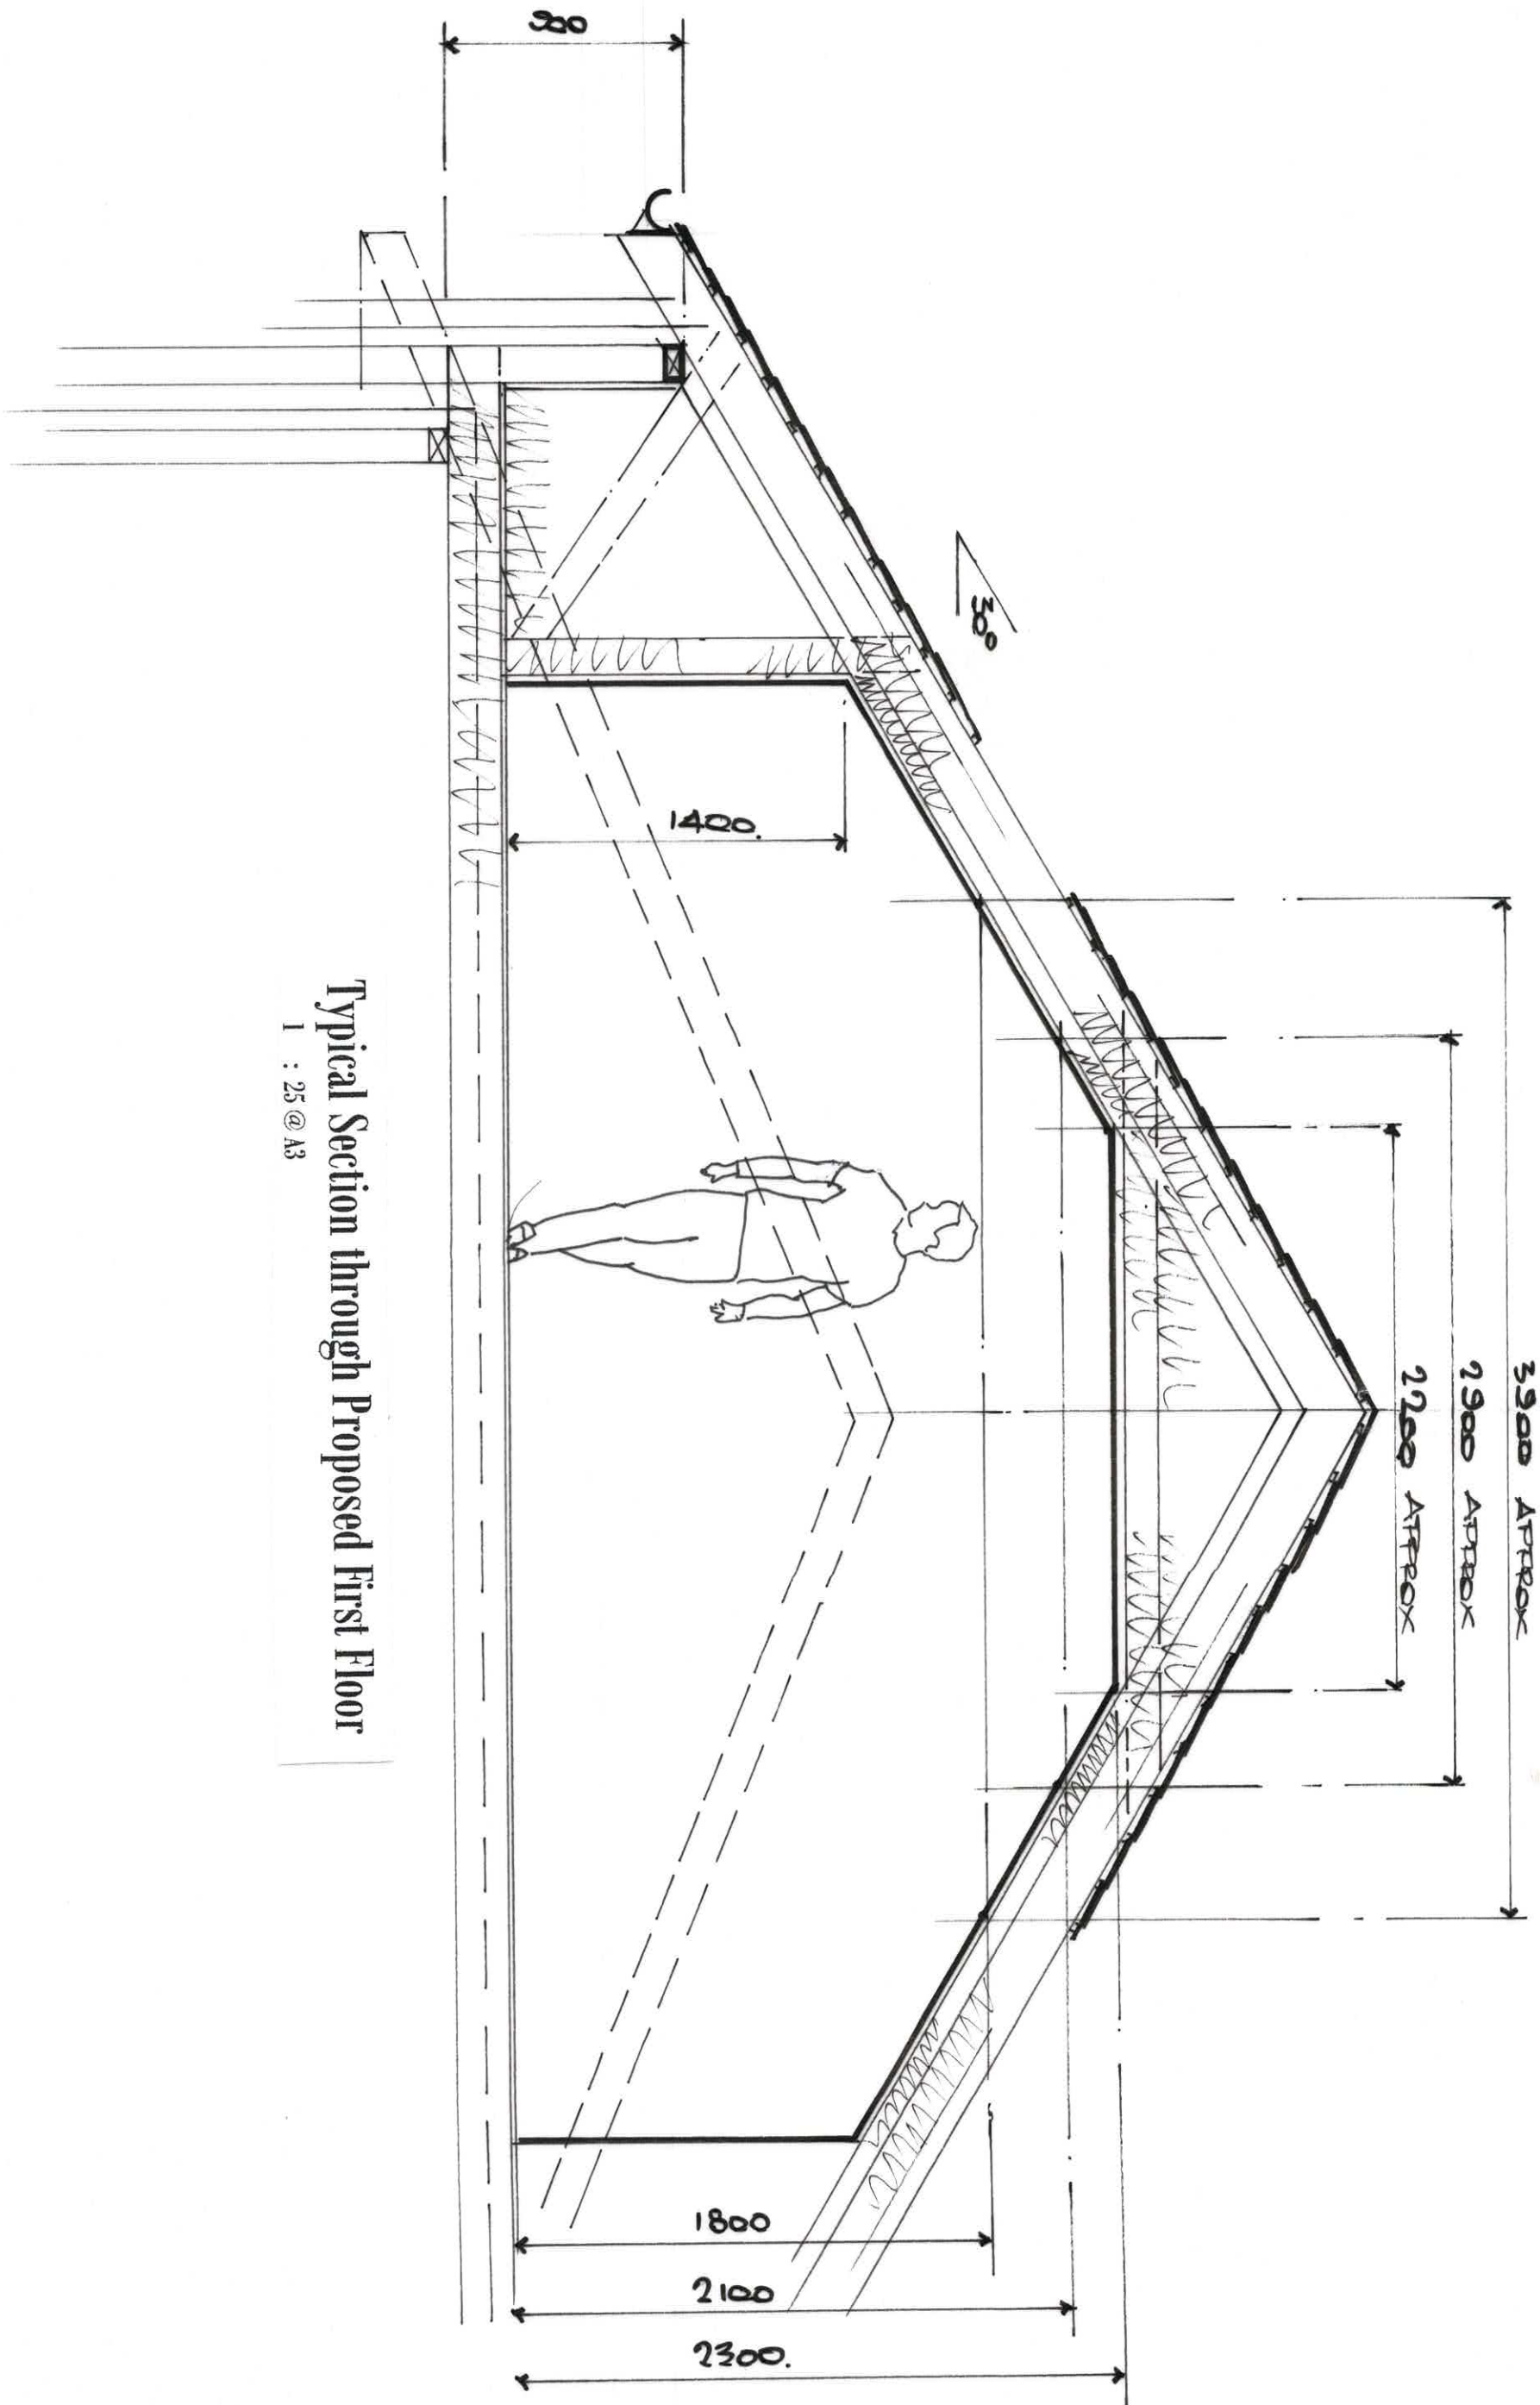

Typical Section through Proposed First Floor
 1 : 25 @ A3

For continuation refer to
drawing AC / 04

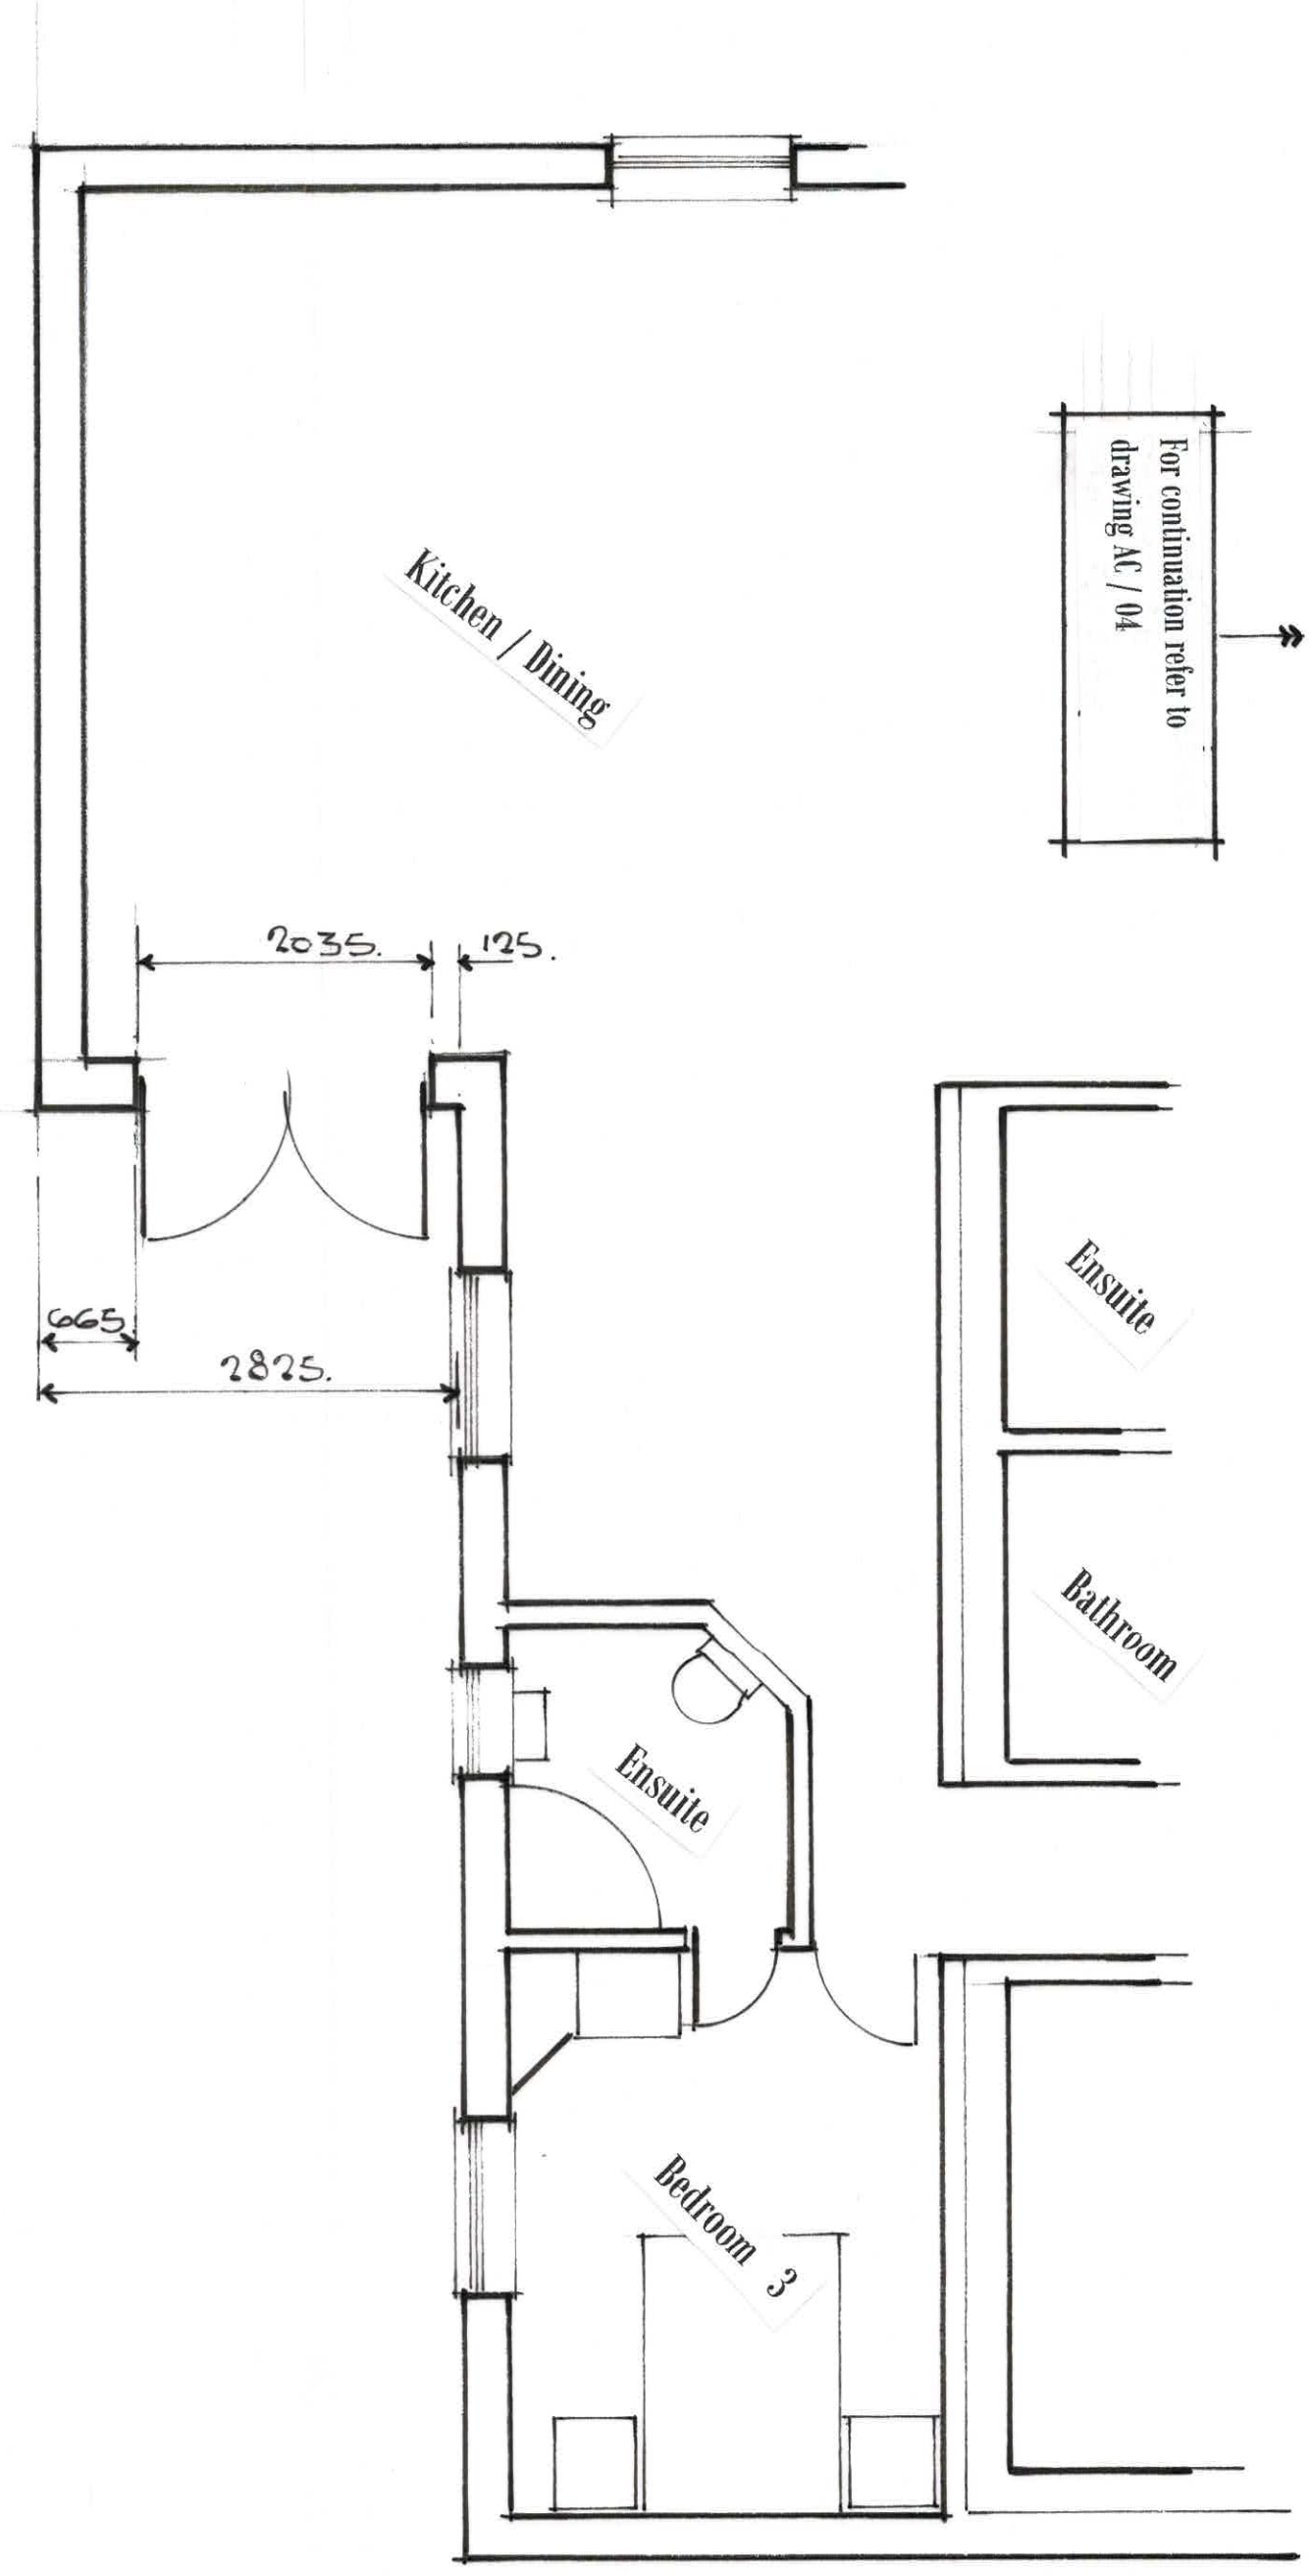

Part Proposed Floor Layout

1 : 50 @ A3

To be read in conjunction with Drg No AC / 04