


CURRENT BUILDING


SCALE 1:100 A3

0 1 2 3 4 5
METRES

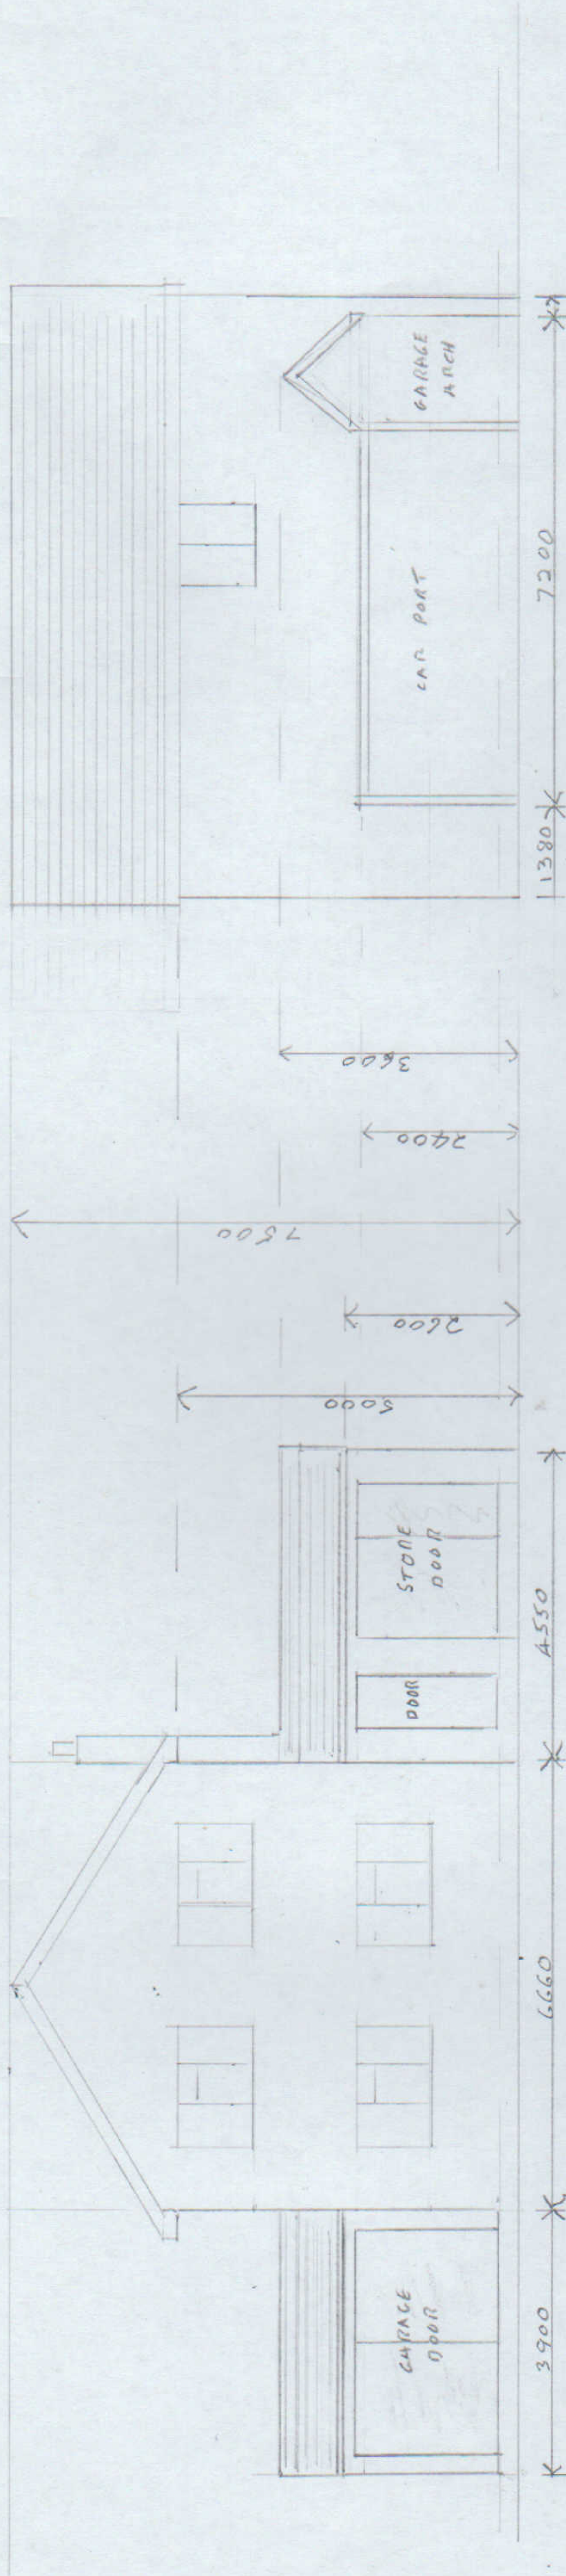

FRONT ELEVATION

LEFT SIDE ELEVATION

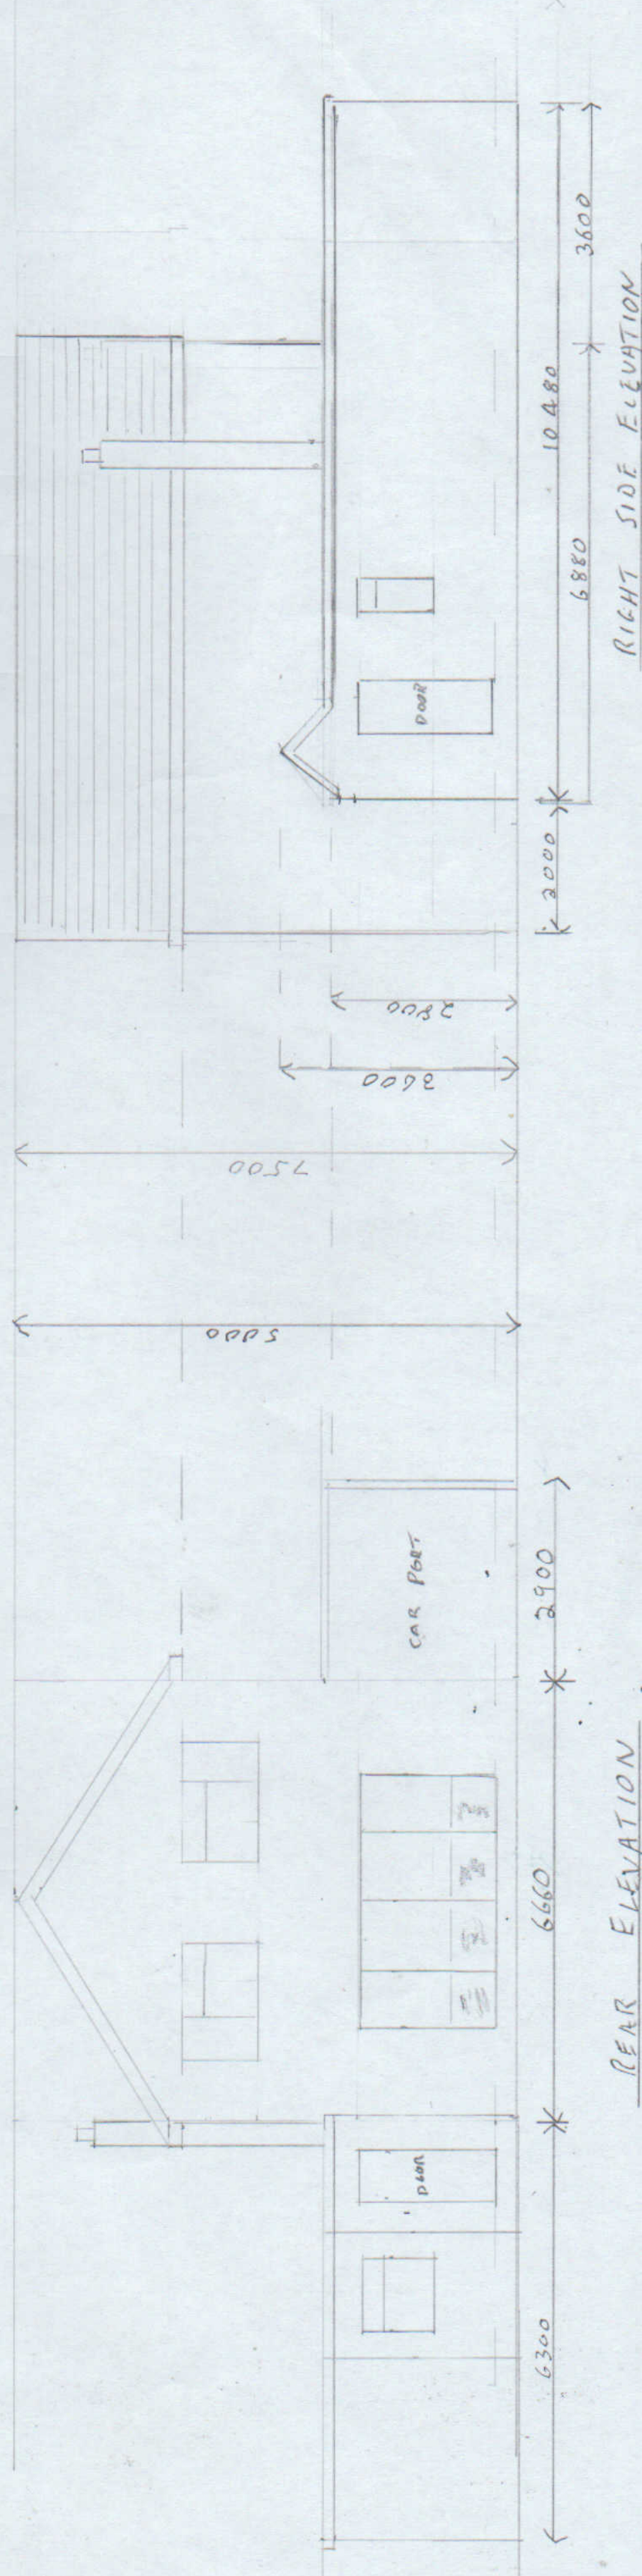

REAR ELEVATION

RIGHT SIDE ELEVATION