




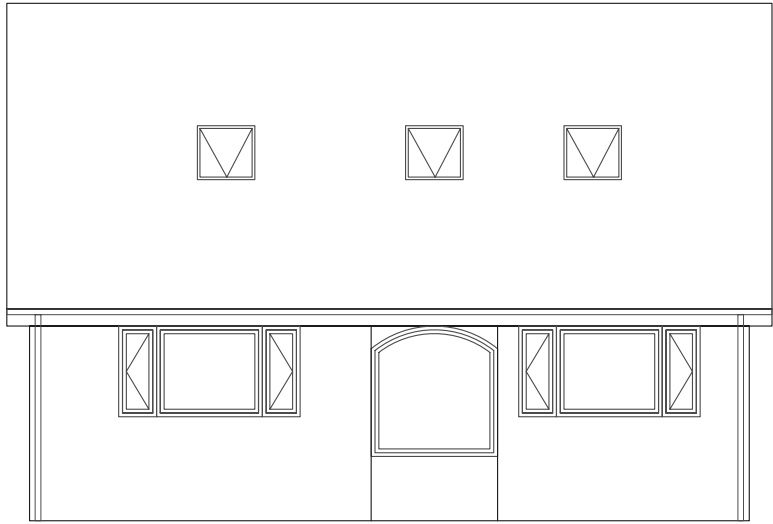

EXISTING FRONT ELEVATION
SCALE 1/100

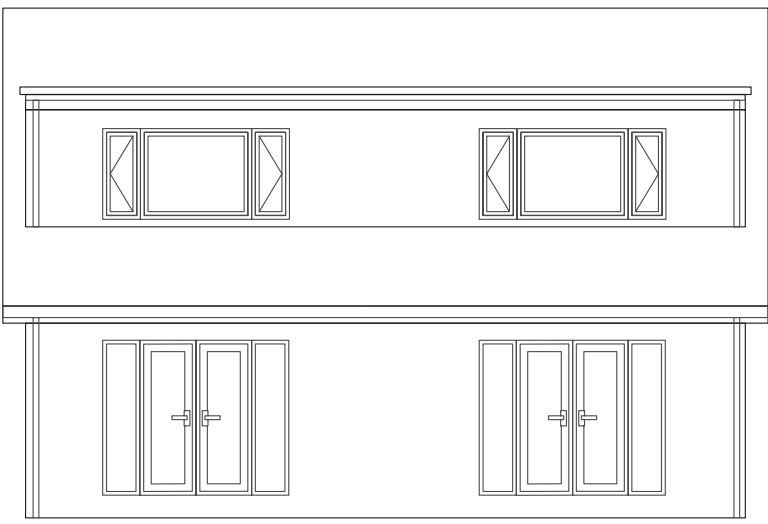


EXISTING REAR ELEVATION
SCALE 1/100

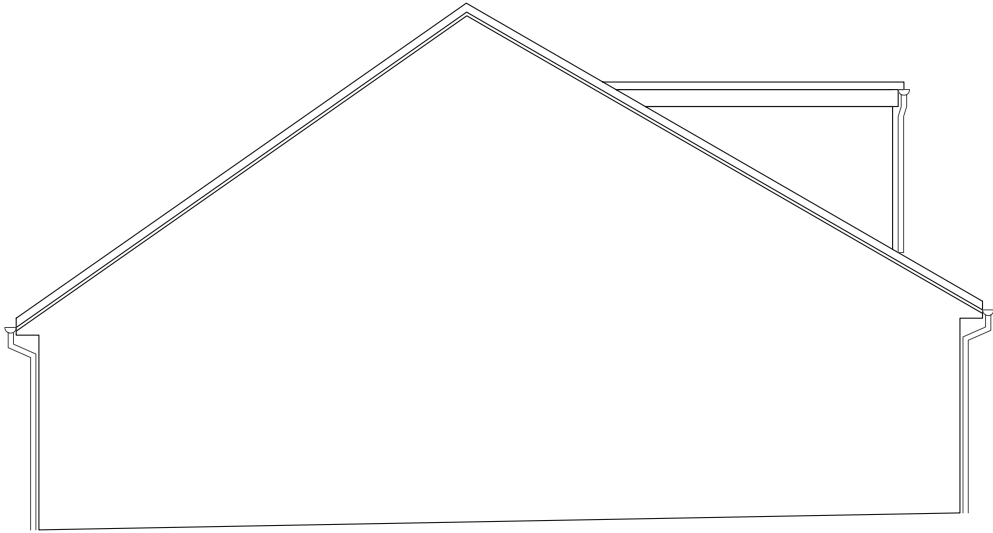


EXISTING RH SIDE ELEVATION
SCALE 1/100



EXISTING LH SIDE ELEVATION
SCALE 1/100

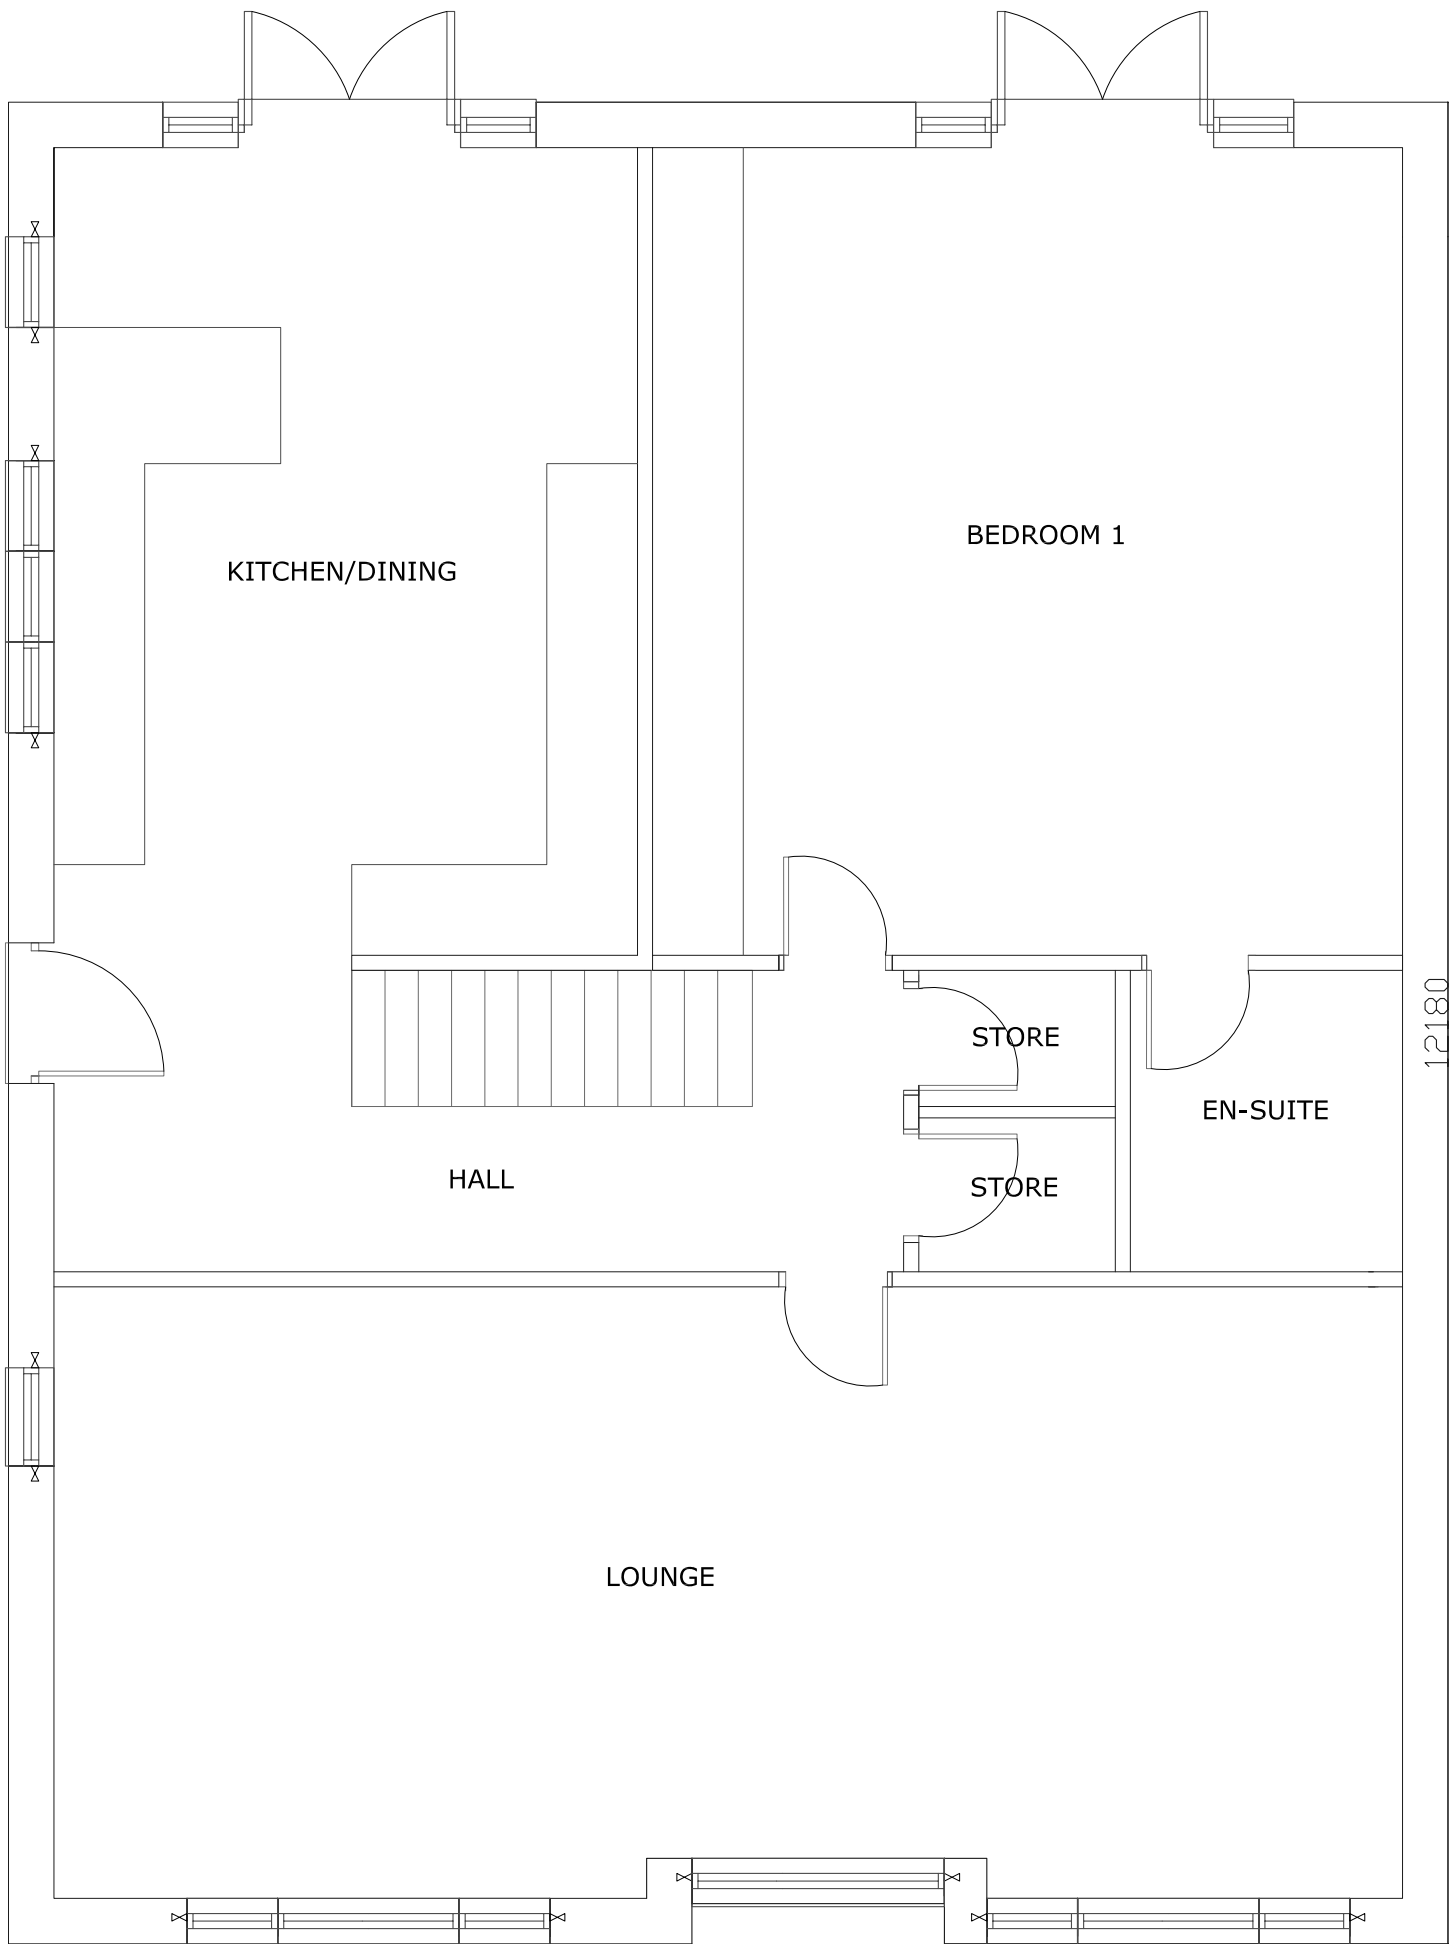

EXISTING GROUND FLOOR PLAN

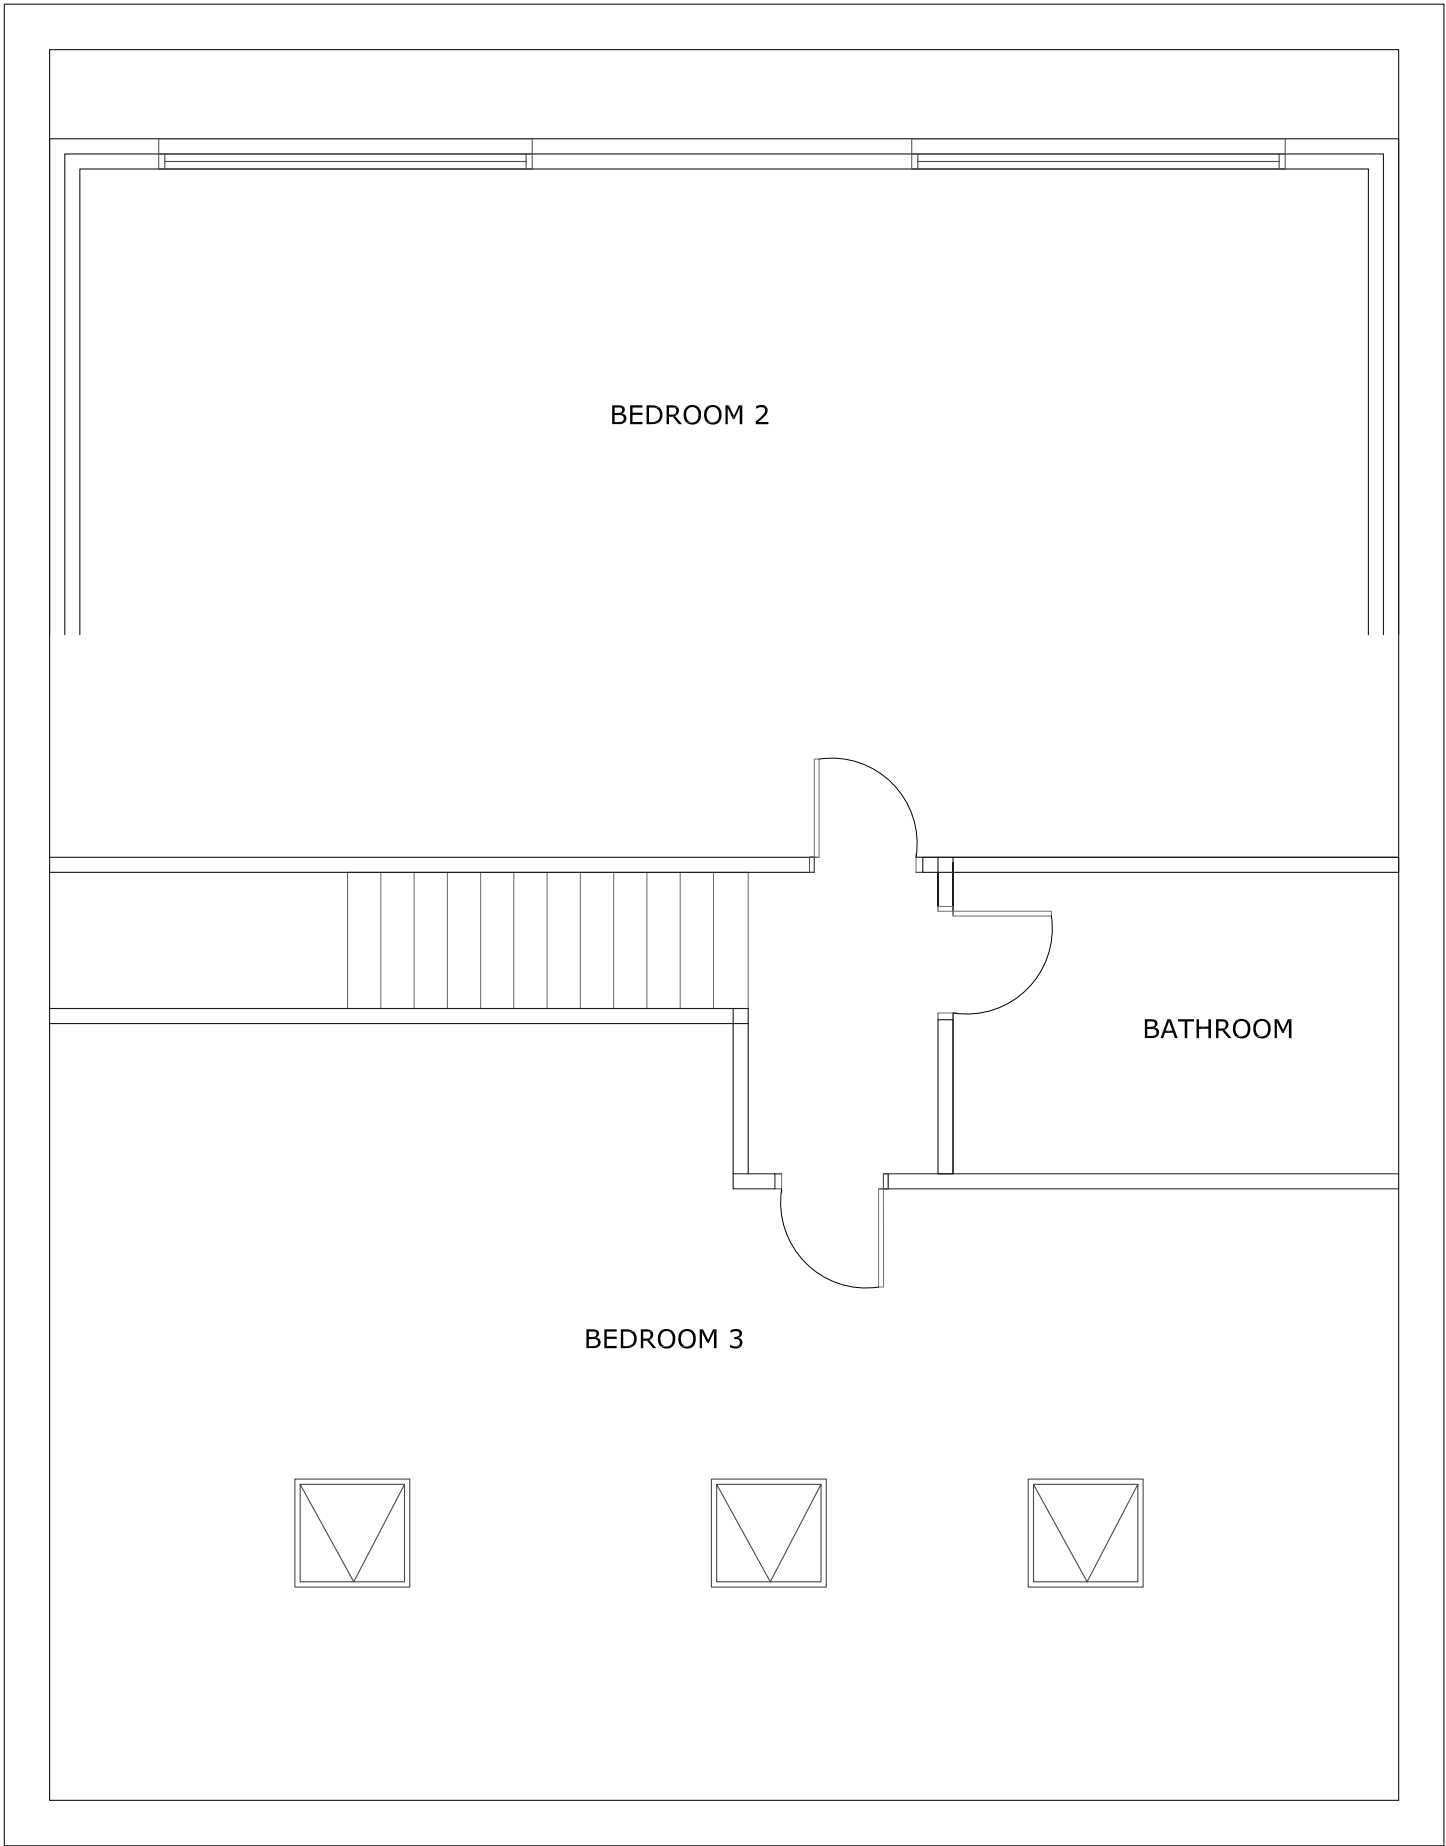

EXISTING FIRST FLOOR PLAN NB - FF NOT SURVEYED ON SITE, BEDROOM LOCATIONS ESTIMATES

SITE	
34 MORTIMER ROAD, CUBLEY	
CLIENT	
MR S RICHARDSON	
DRAWING TITLE	
PROPOSED PLANS & ELEVATIONS	
DRAWING NO.	SCALE
44/02	1:100 & 1:50
	@A2
DATE	REVISION
24/07/2021	/