

**UK
Planning
Maps**



© Crown copyright and database rights 2026 OS 100054135. Map area bounded by: 441184,409255 441326,409397. Produced on 26 August 2026 from the OS National Geographic Database. Supplied by UKPlanningMaps.com. Unique plan reference: p2f/uk/1463904/1958676



Simon Elliott Associates


Planning & Development Consultants


Land off Brierley Road, Grimethorpe, Barnsley.

Proposed Residential Development (outline).


Drawing No. SEA/942/R/001

Plan Scale 1:200 @ A3 Plan Size – August 2026

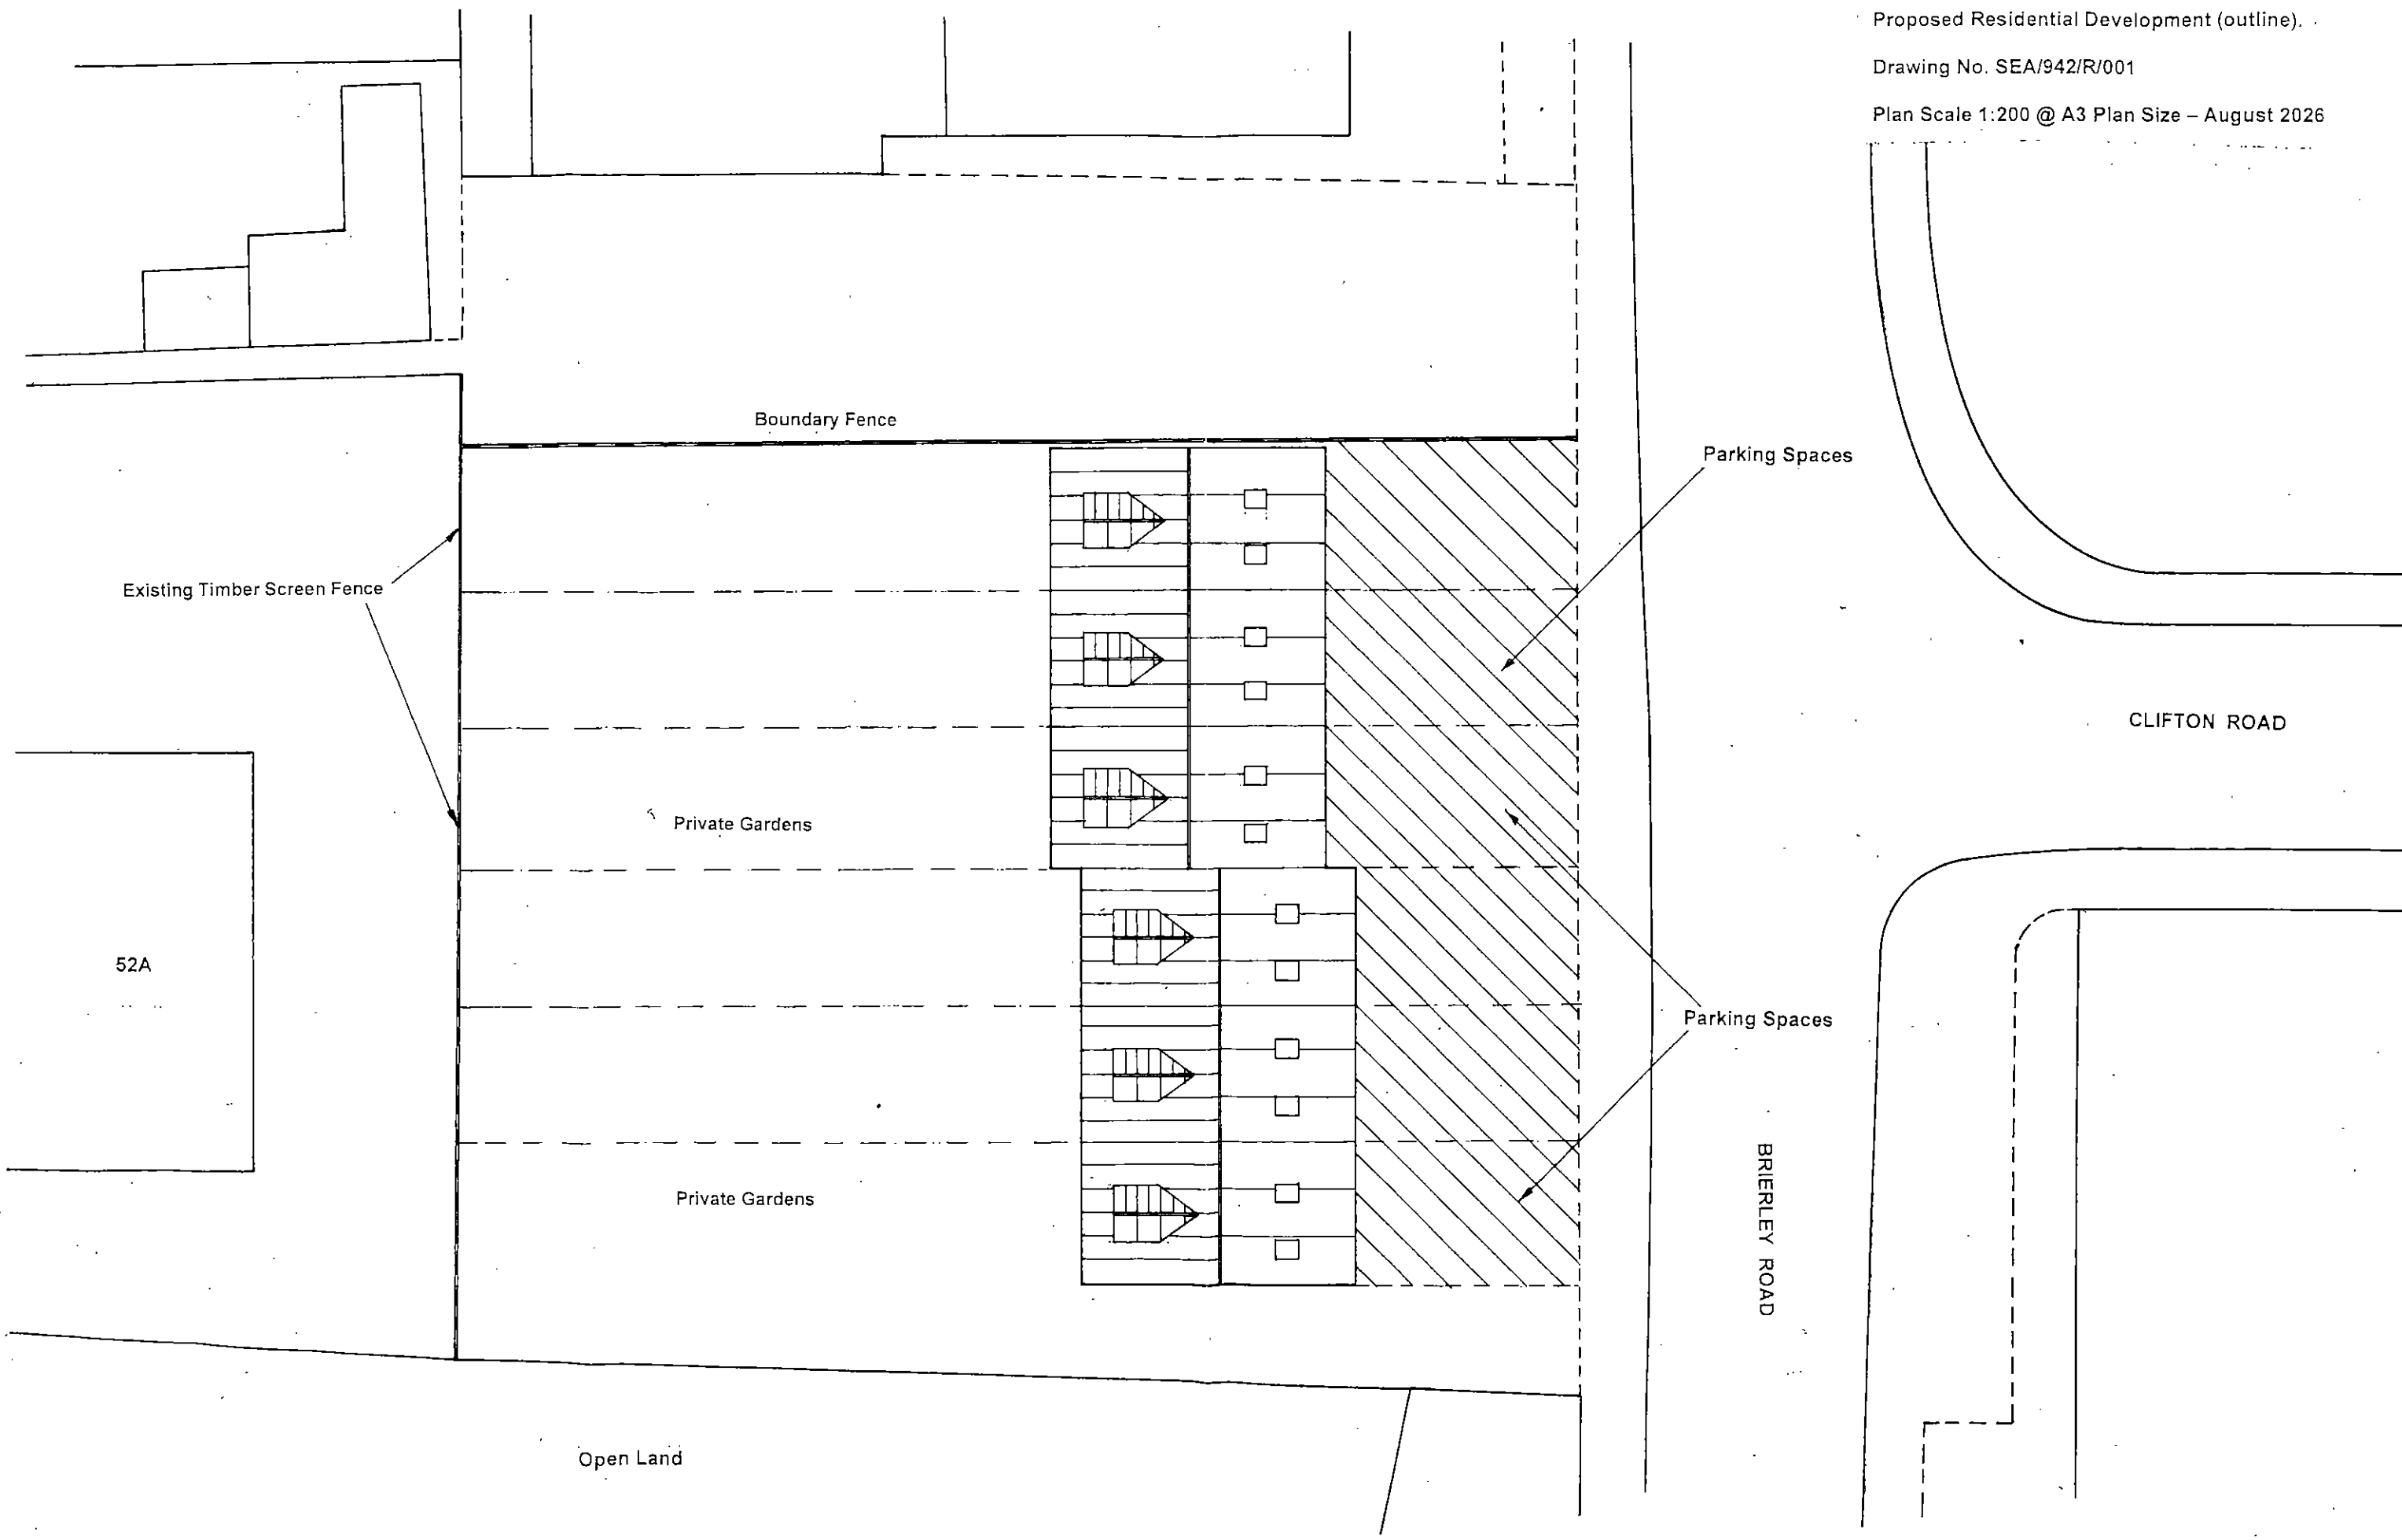


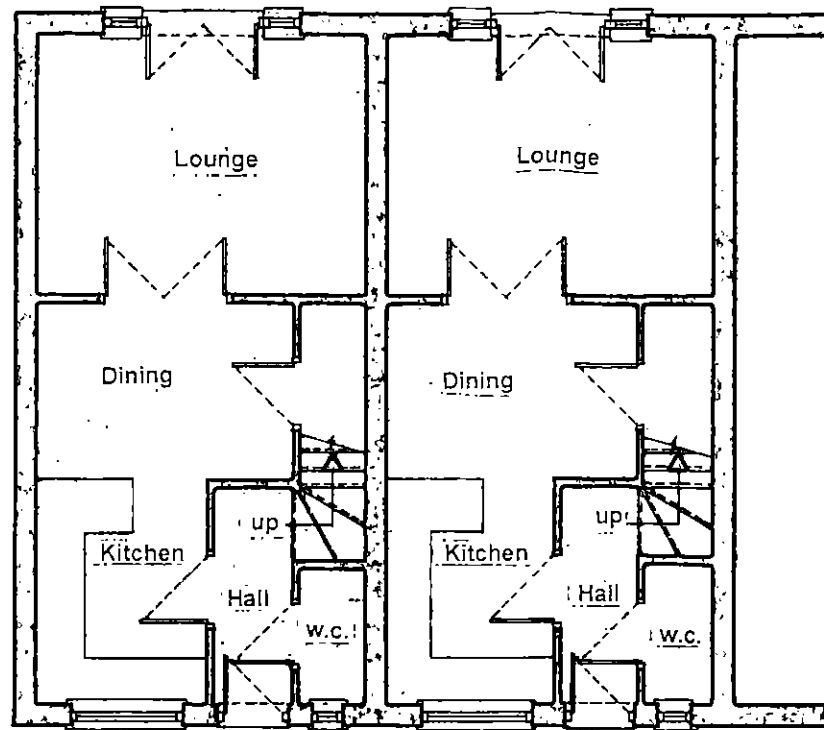

Proposed Ground Floor Plan

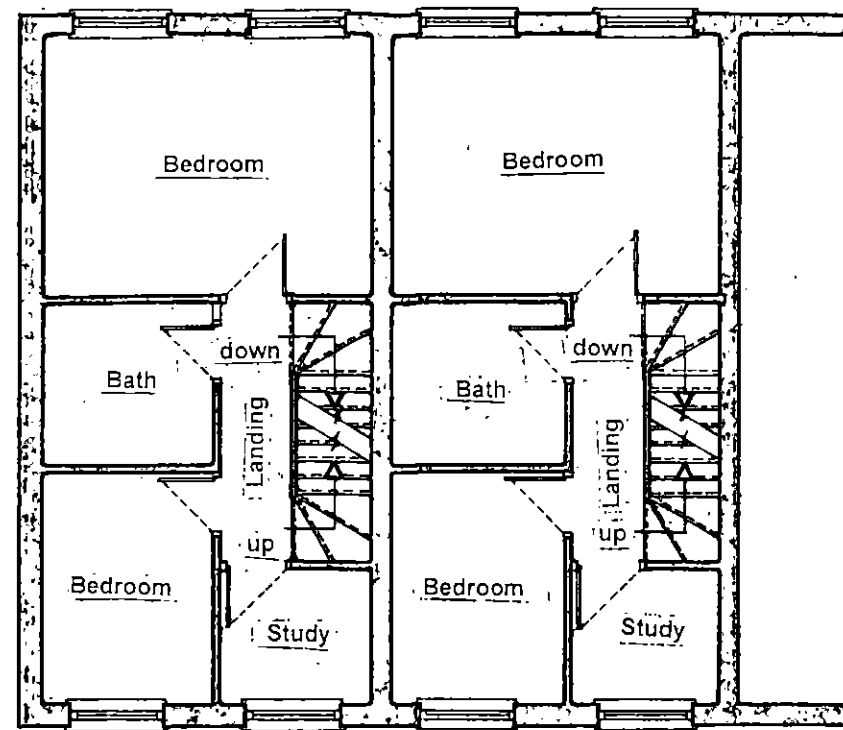

Proposed First Floor Plan

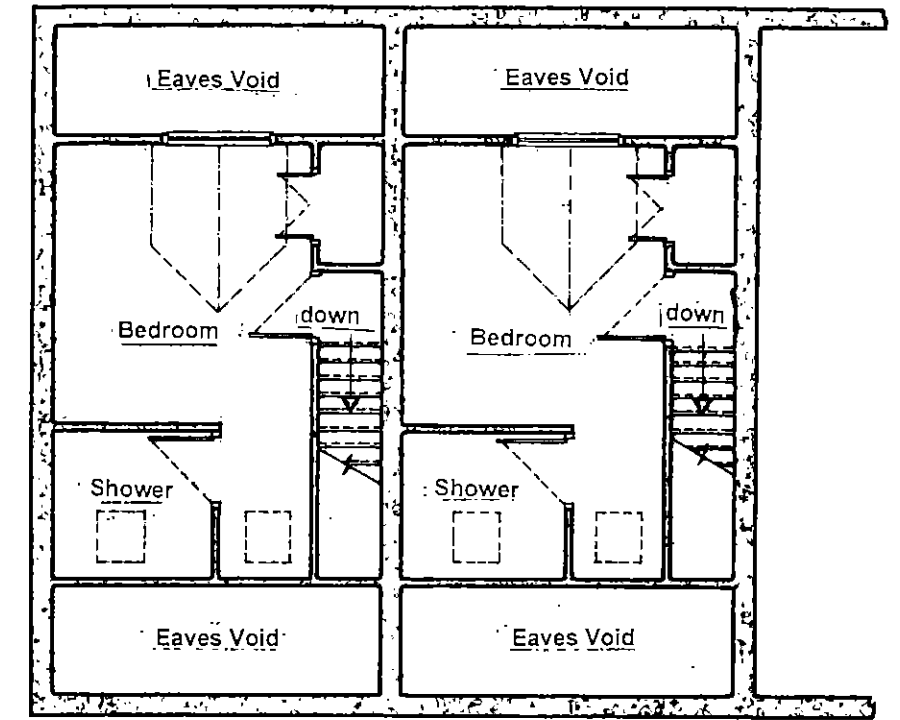


Proposed Roof Void Plan



Proposed Front Elevations



Proposed Rear Elevations

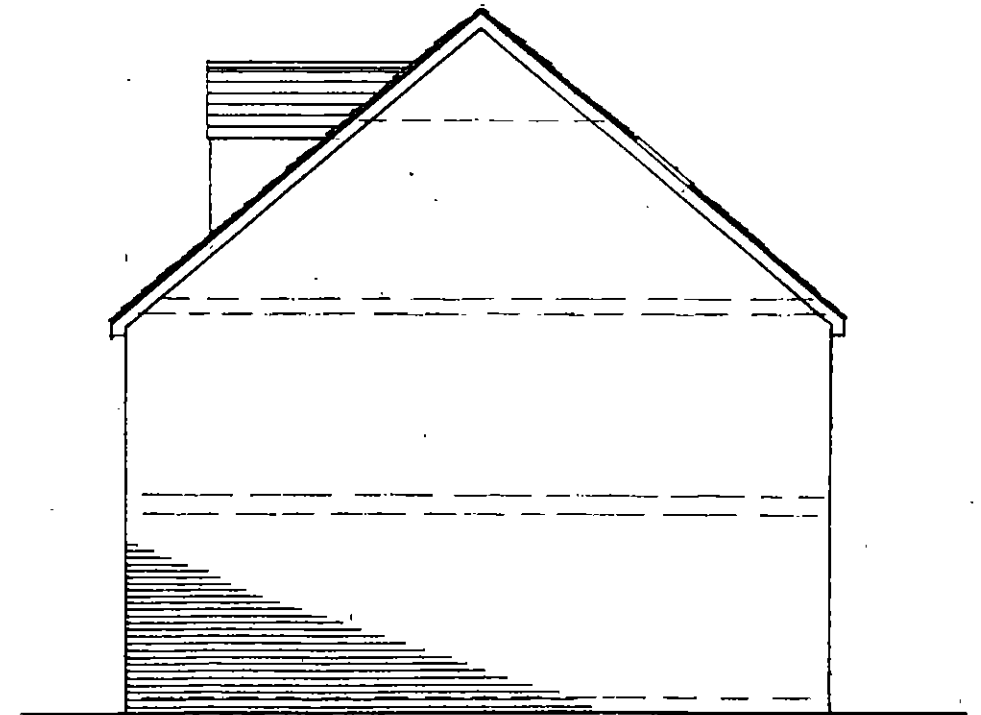

Proposed Side Elevations

Simon Elliott Associates

Planning & Development Consultants


Land off Brierley Road, Grimethorpe, Barnsley.

Proposed Residential Development (outline).


Drawing No. SEA/942/R/002

Plan Scale 1:100 @ A3 Plan Size – August 2026

Indicative Floor Plans and Elevations

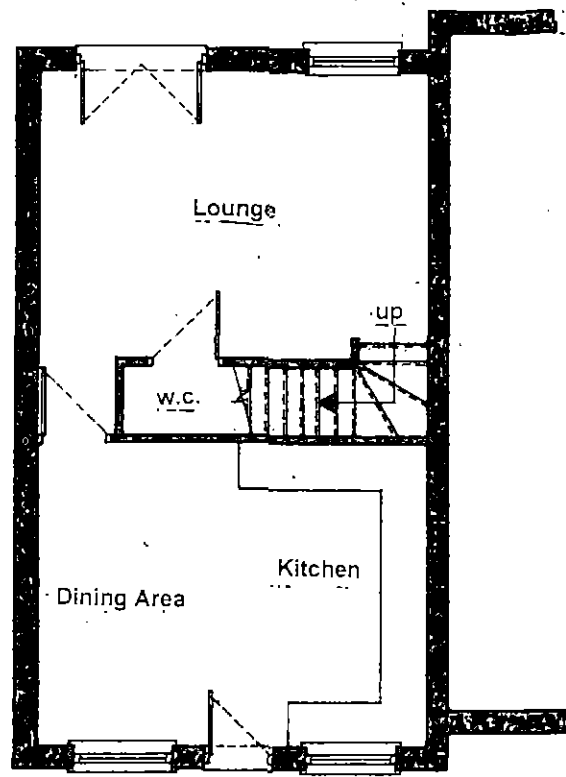


Proposed Ground Floor Plan

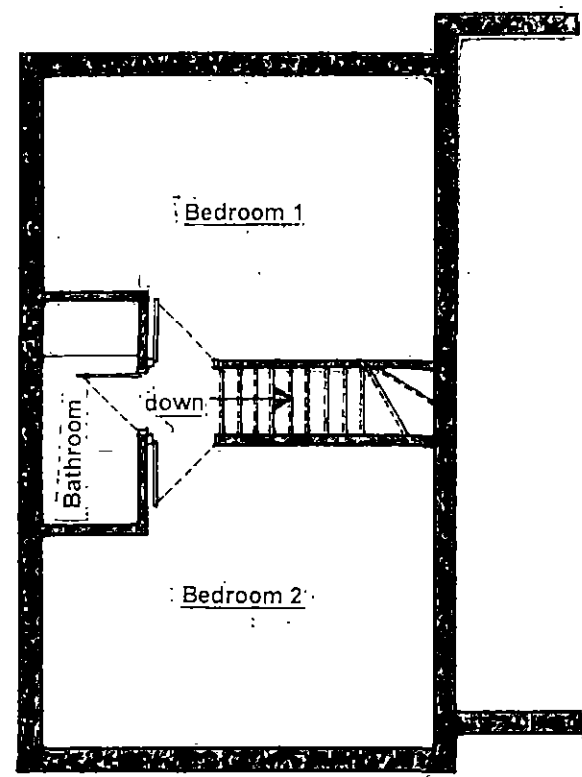


Proposed First Floor Plan


Indicative Floor Plans and Elevations

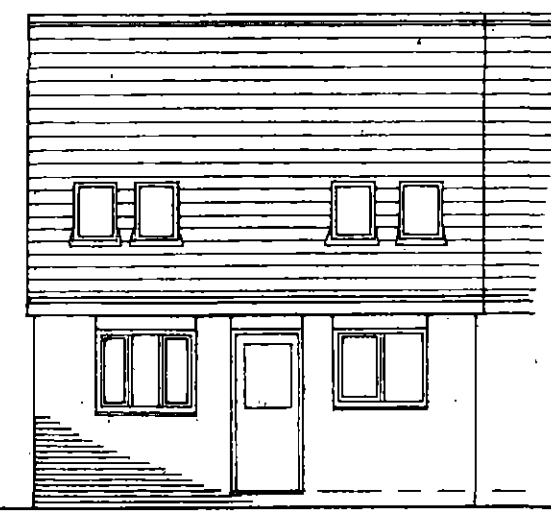

Proposed Front Elevations

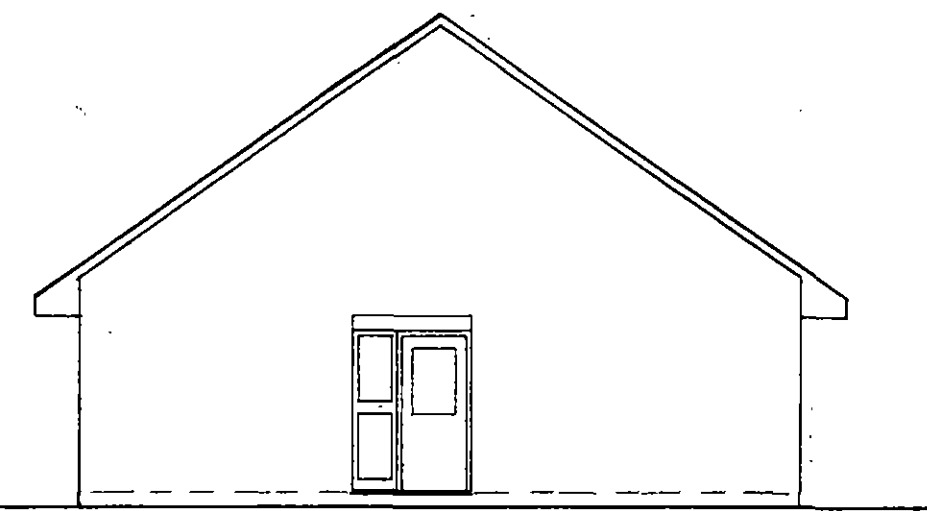

Proposed Side Elevations

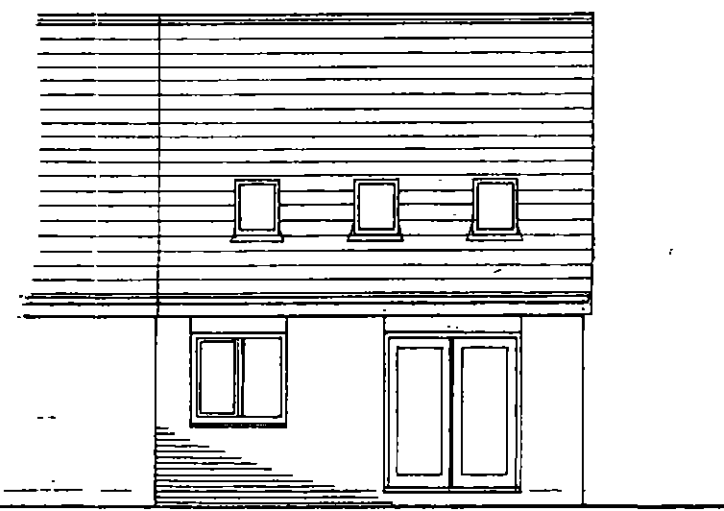

Proposed Rear Elevations

Simon Elliott Associates

Planning & Development Consultants

Land off Stacey Crescent & Michael's Estate, Grimethorpe.

Proposed Residential Development (outline).

Drawing No. SEA/942A/R/002

Plan Scale 1:100 @ A3 Plan Size – August 2026