



Front elevation

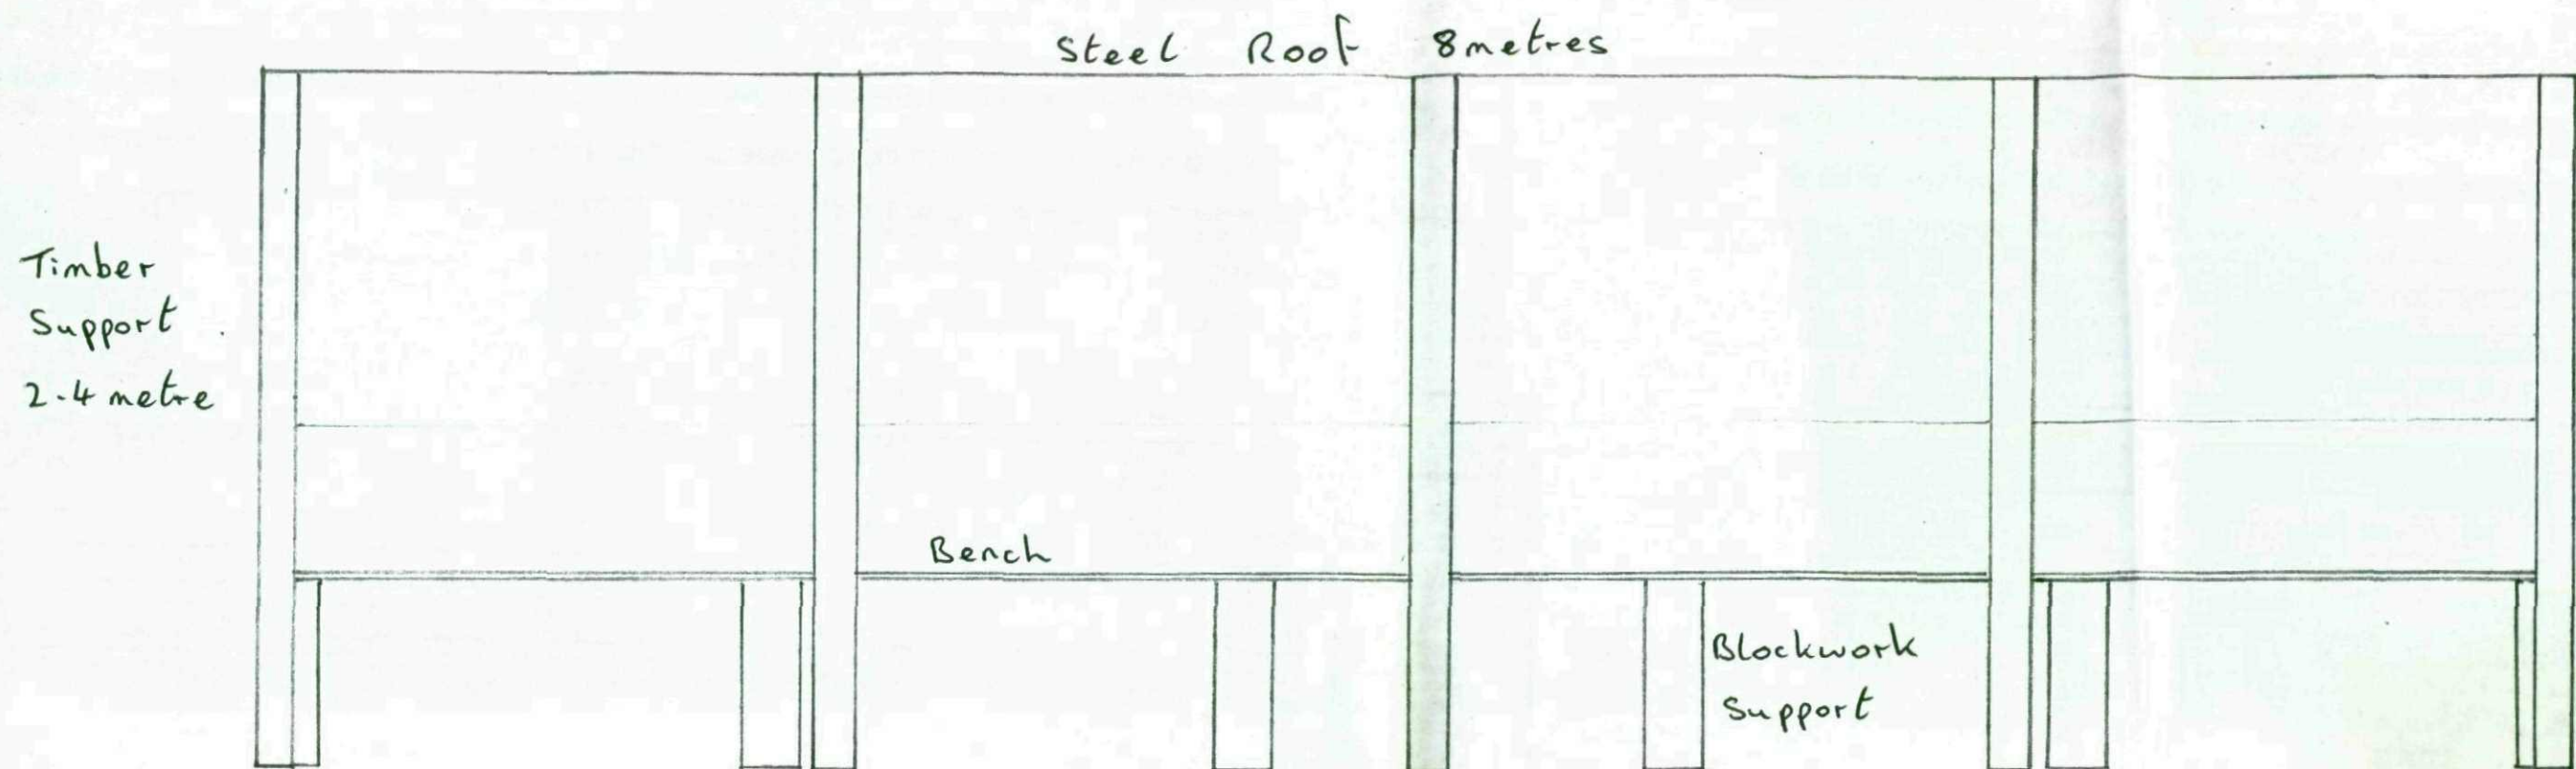

Side elevation

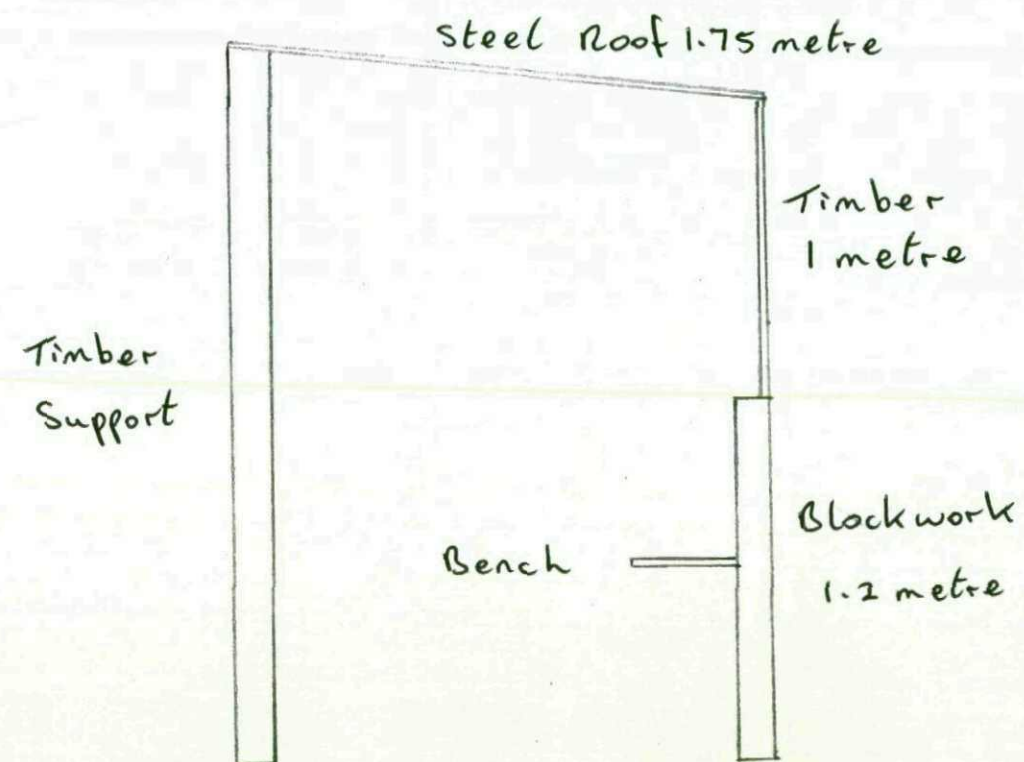

Sugdons Bowling Club

Stocks Lane Barnsley

Proposed Shelters

Scale 1:25

Plan No. 2

Rear Elevation

steel Roof
Timber
Blockwork


Sugdons Bowling Club

Stocks Lane Barnsley

Proposed shelters

Scale 1:25

Plan No. 3

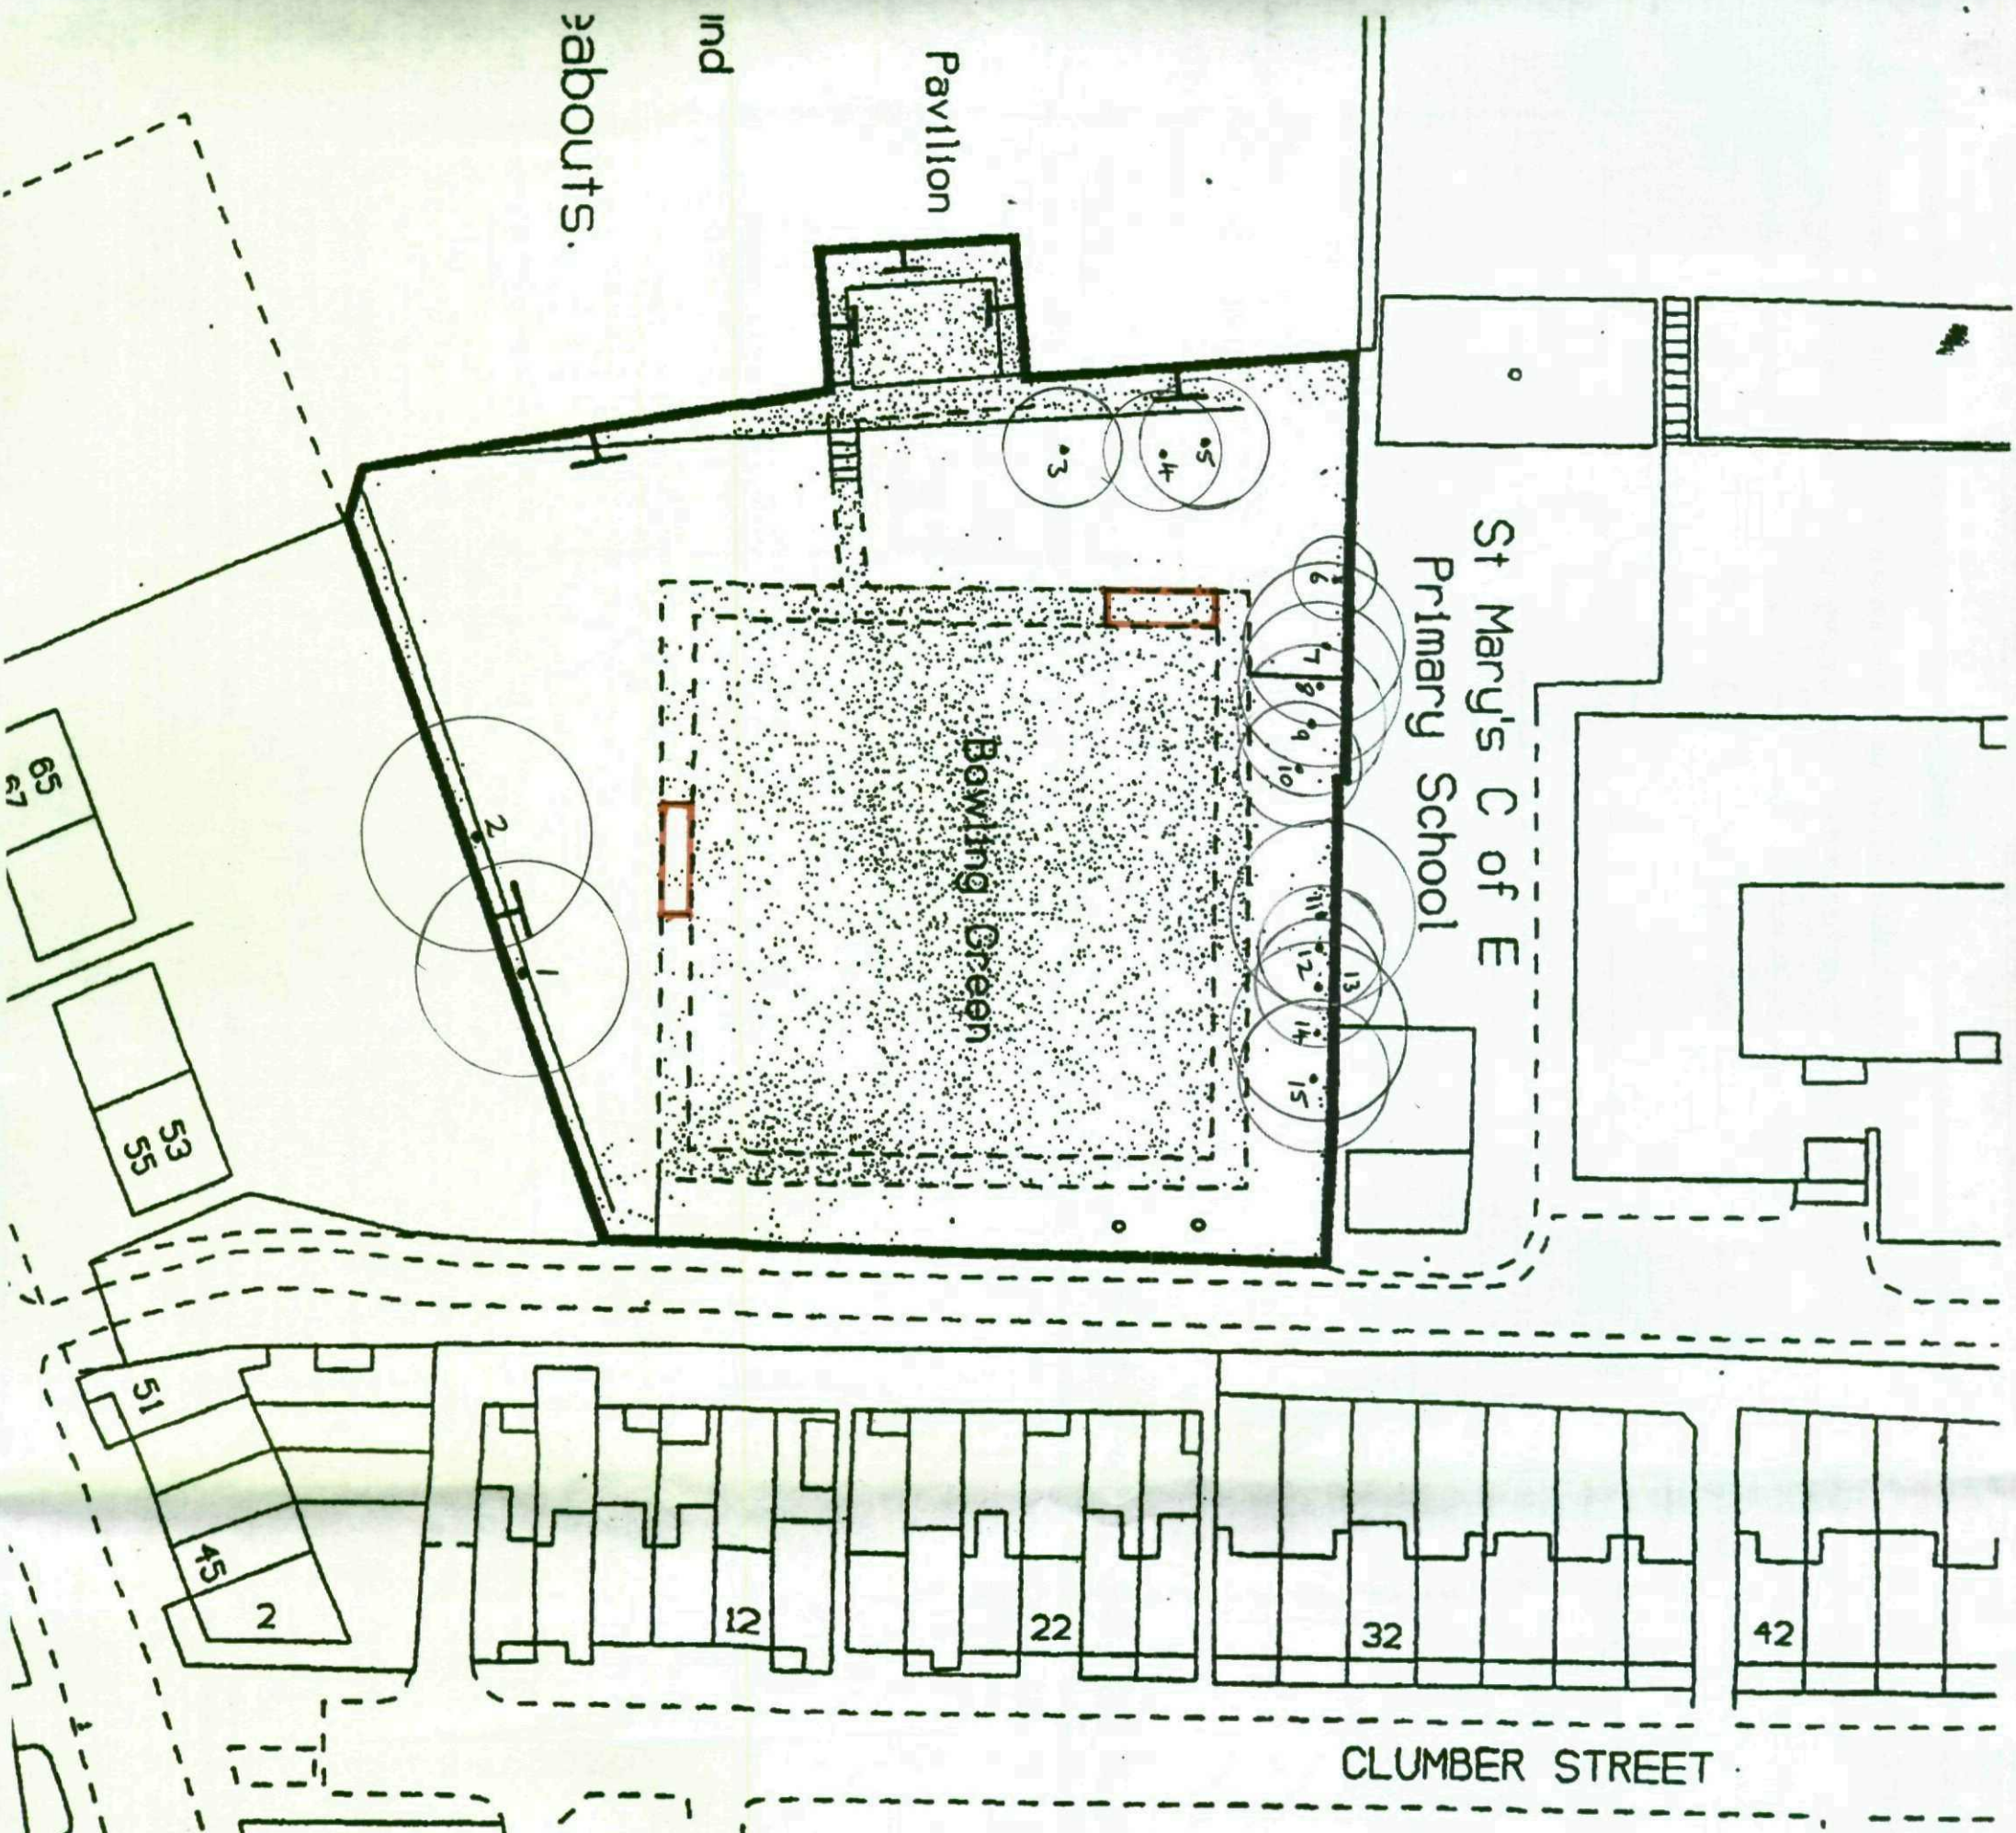

Sugdens Bowling Club
 Stocks Lane Barnsley
 Proposed Shelters


Tree Survey January 2009

Trees are marked 1 to 15

○ denotes root spread

This plan to be read in conjunction
 with attached notes

Scale 1:500

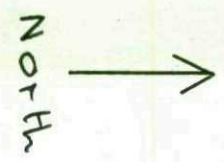

Plan No. 4