



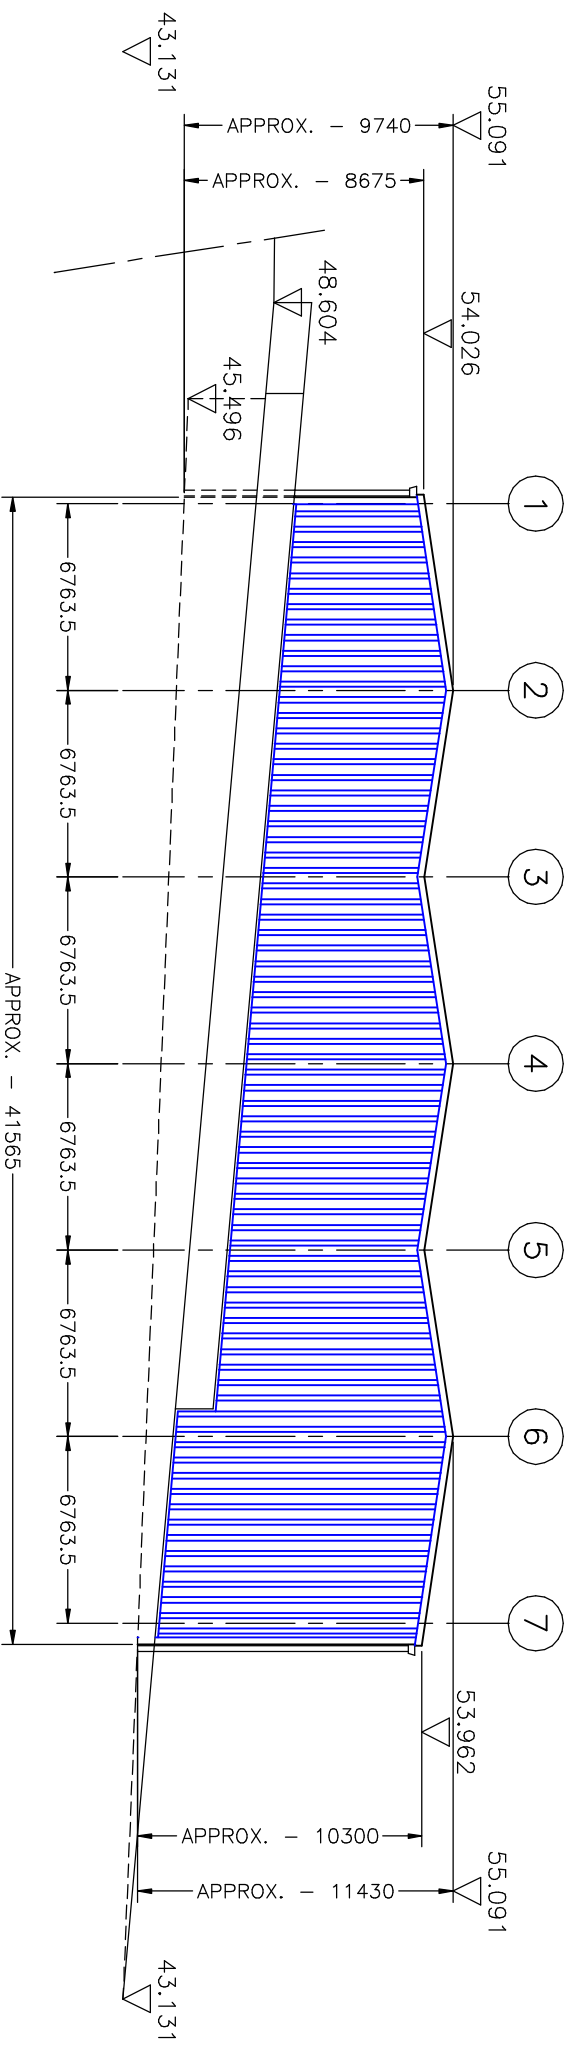

SIDE ELEVATION (EAST FACING) – GRID LINE “A”

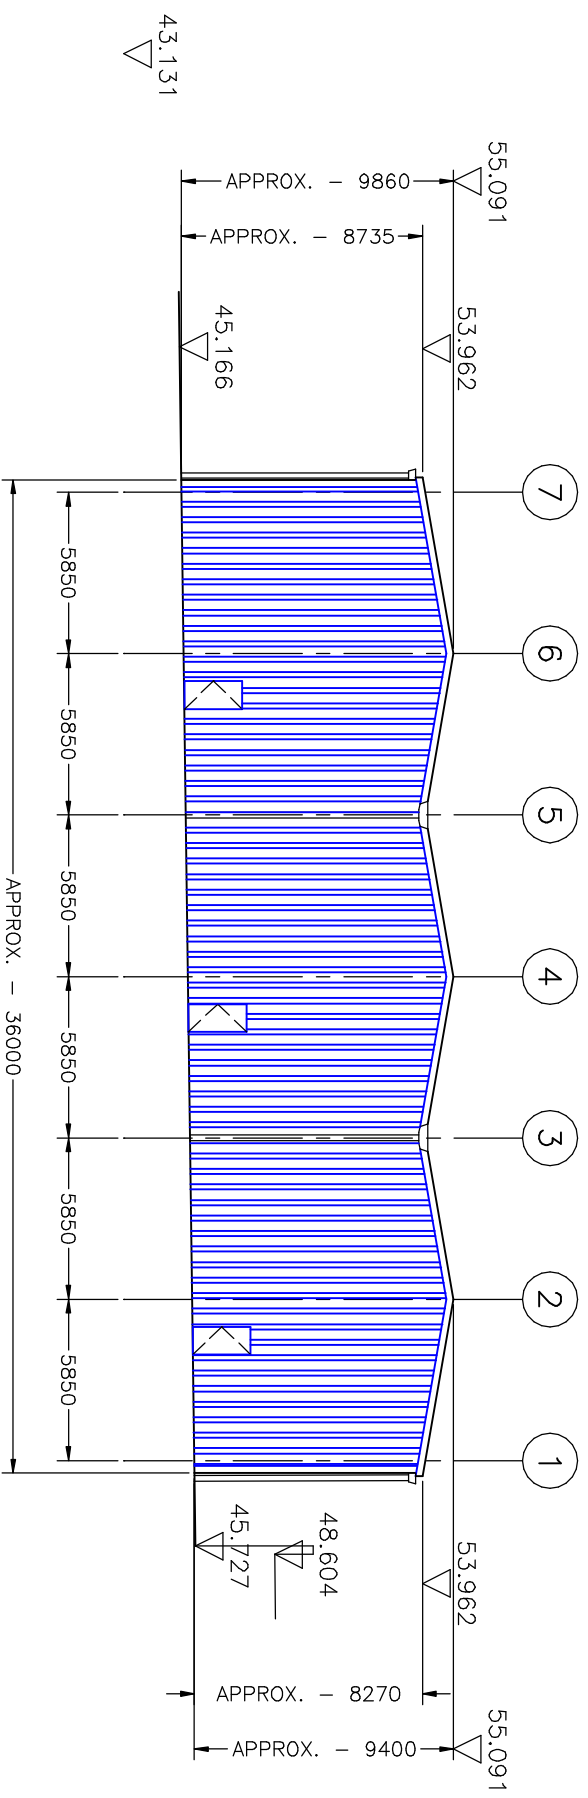

SIDE ELEVATION (WEST FACING) – GRID LINE “E”

Title		PROPOSED EAST & WEST ELEVATIONS FOR NEW PORTAL FRAME BUILDING.					22.1.18
Project		C. Soars & Sons, Tank Row, Stairfoot, Barnsley, S71 5AD.					
Revision		0 FOR PLANNING.					
Rev No	Date	Dimensions	Scale	Drawing No	Size	Sheet	Date
ML	18.1.18	mm	1:200	1965	A3	2	