

STONE BAR FARM, MOOR LANE,
BIRDWELL, BARNSELEY,
S70 5TY.

DESIGN PROPOSALS
Plans & Elevations - Unit 5.



JPA Architectural Ltd
23 Windmill Road, Wombwell,
Leeds LS16 5JF
Tel: 0113 267 7545/67
Email: jpa@jpacommercial.com

Revision	Date	Description
A	29/04/2022	PREPARED FOR SUBMISSION.


This drawing and the copyright in the Architectural Copyright, artwork and materials used
are reproduced only by agreement. All Dimensions in Millimetres unless specified
otherwise and subject to verification on site.

Scale: 1:100 @ A1 Date: APRIL 2022


Ref: 202011

DWG No: 30

0mm	10mm	20mm	30mm	40mm	50mm	60mm	70mm	80mm	90mm	100mm
-----	------	------	------	------	------	------	------	------	------	-------

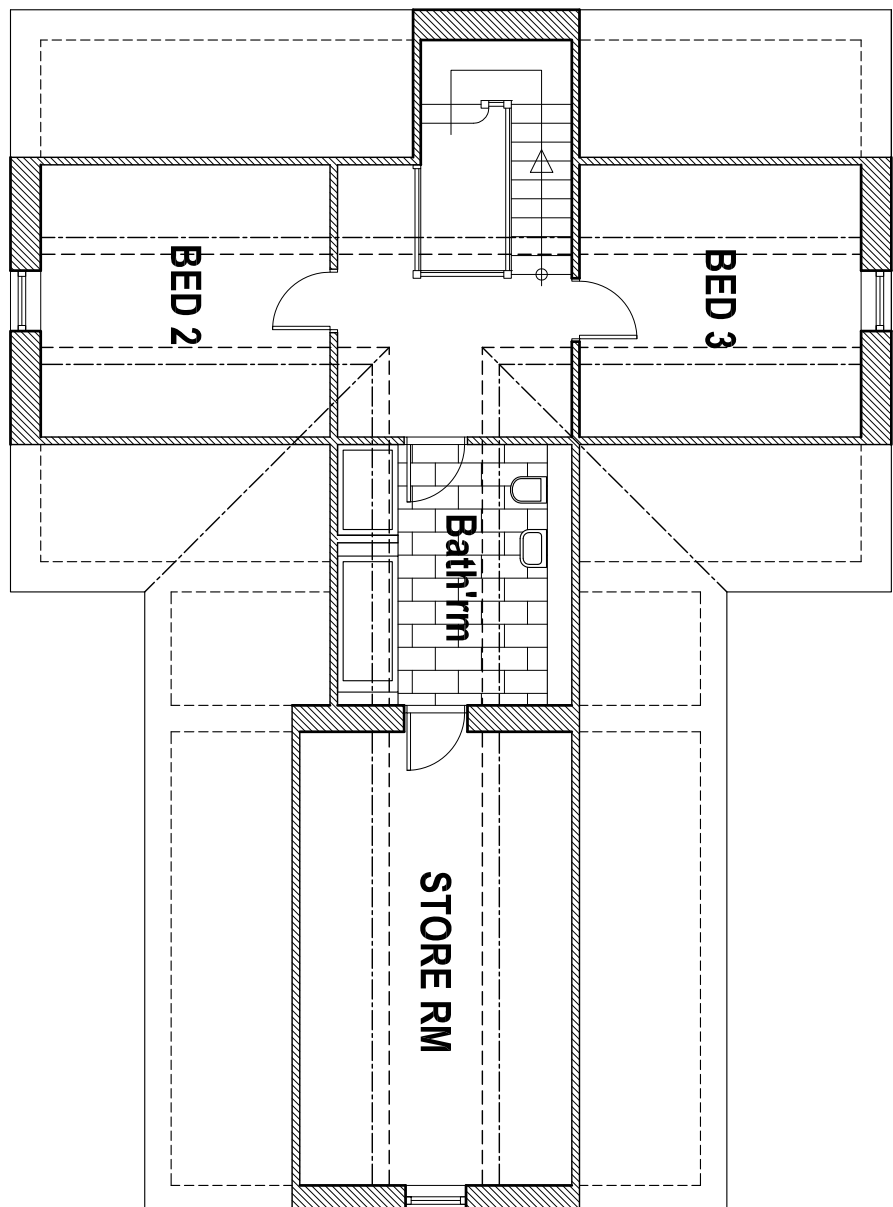

FIRST FLOOR PLAN

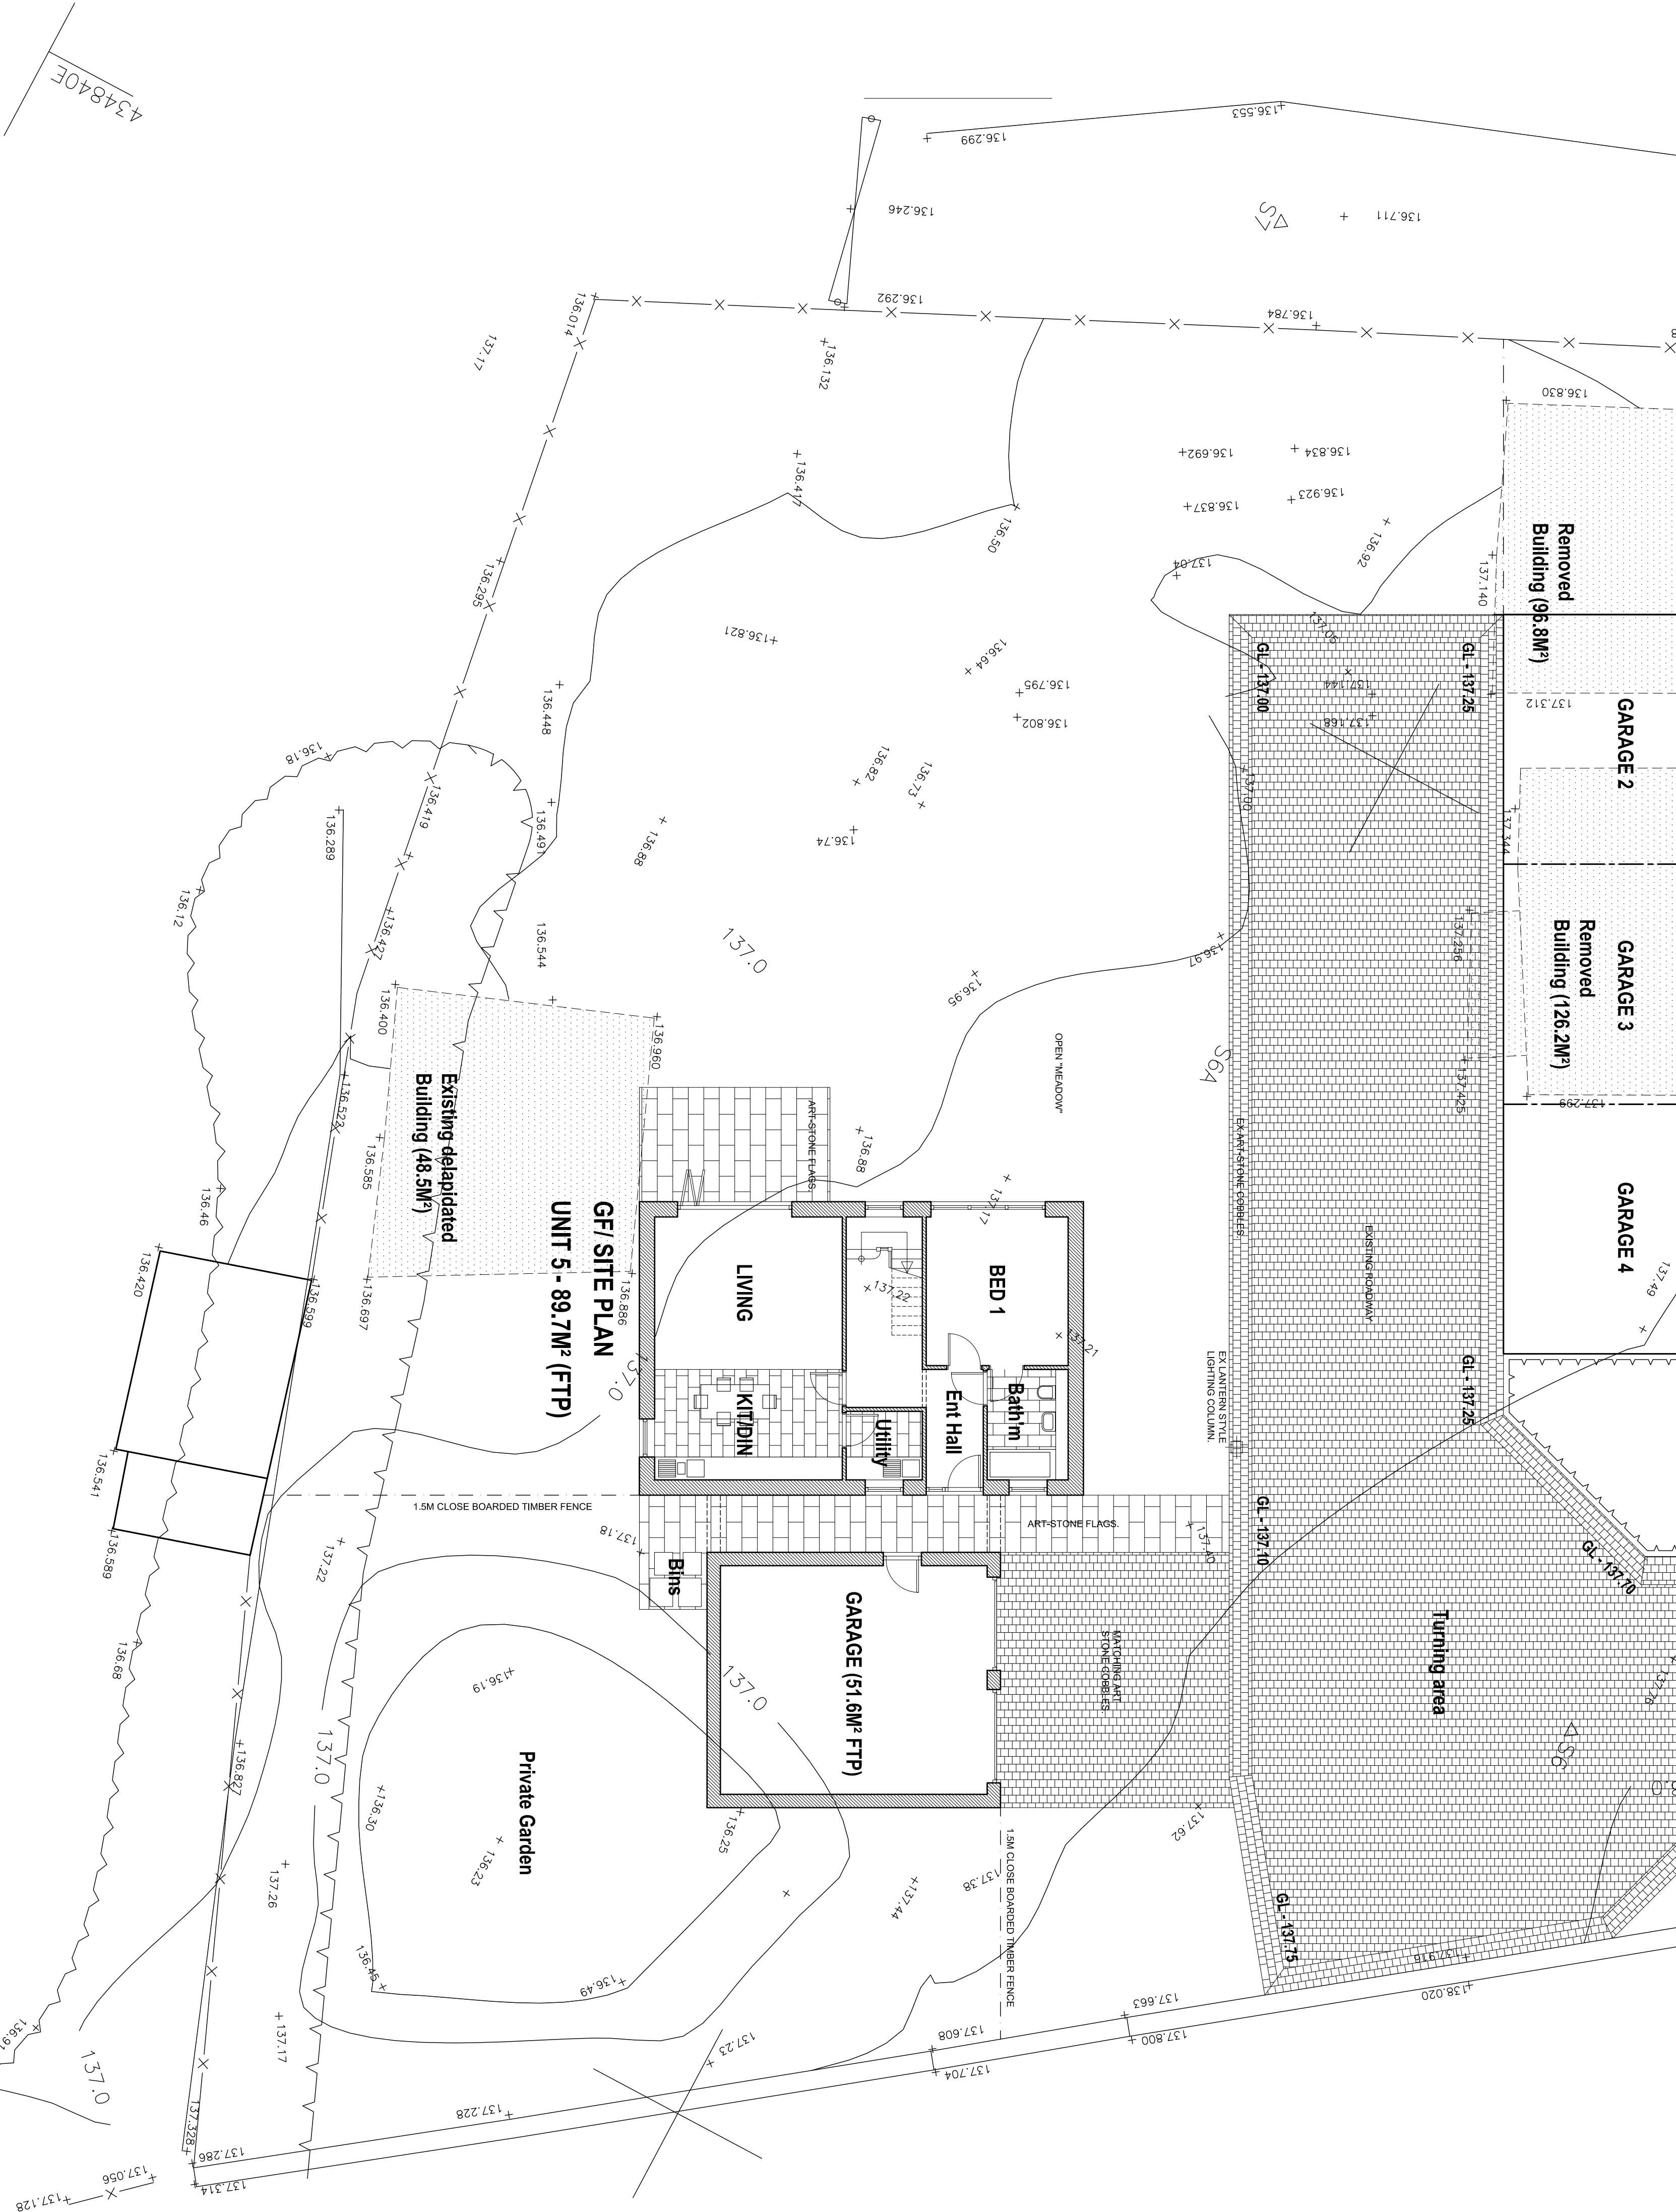

GF/ SITE PLAN
UNIT 5 - 89.7m² (FTP)

Existing dilapidated
Building (48.5m²)

Private Garden

1.5M CLOSE BOARDED TIMBER FENCE

OPEN MEADOW

Turning area

Crown Homes

29/04/2022 PREPARED FOR SUBMISSION.

This drawing and the copyright in the Architectural Copyright, artwork and materials used
are reproduced only by agreement. All Dimensions in Millimetres unless specified
otherwise and subject to verification on site.


Scale: 1:100 @ A1 Date: APRIL 2022

Ref: 202011


DWG No: 30

0mm	10mm	20mm	30mm	40mm	50mm	60mm	70mm	80mm	90mm	100mm
-----	------	------	------	------	------	------	------	------	------	-------


WEST ELEVATION

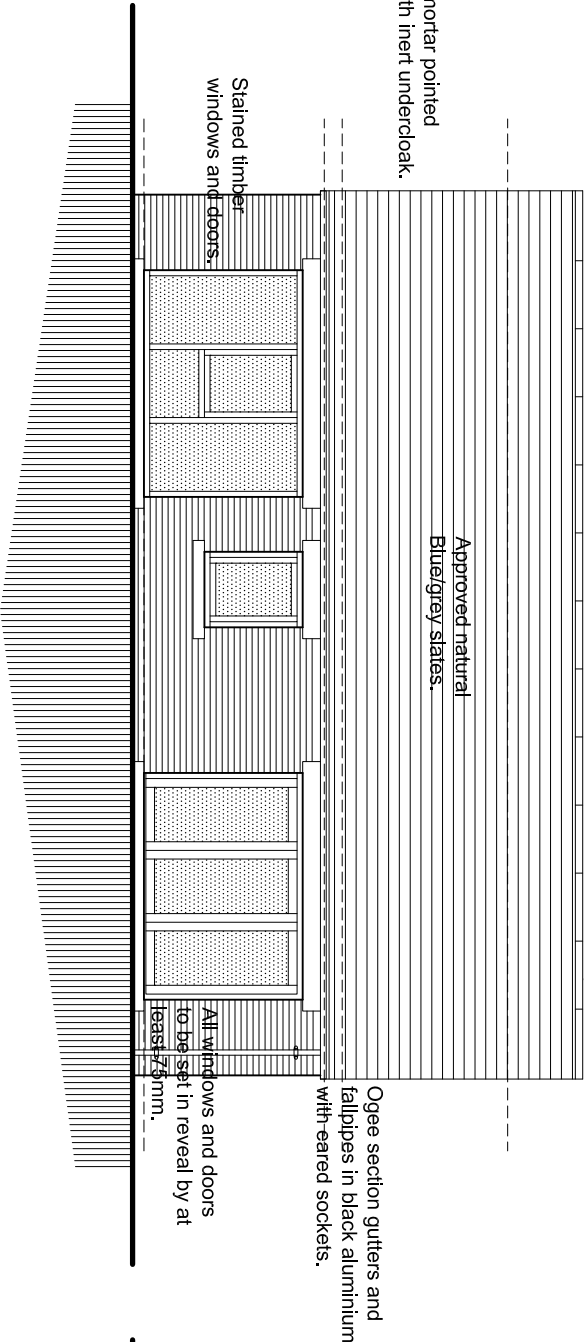

SOUTH ELEVATION

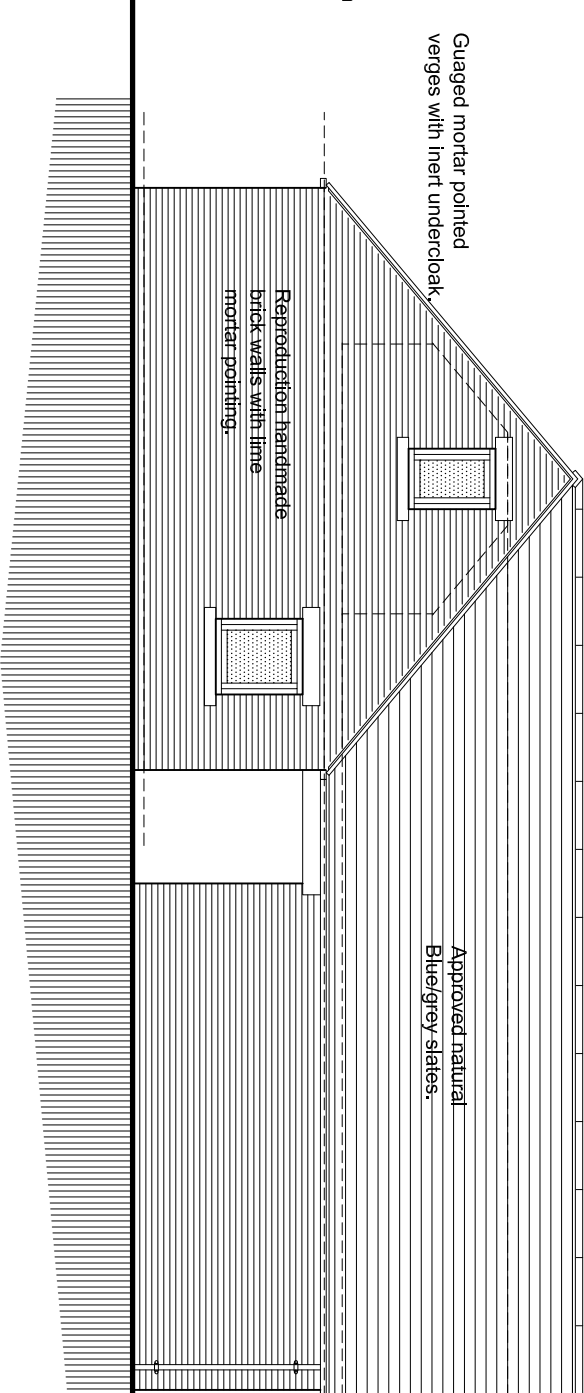

EAST ELEVATION

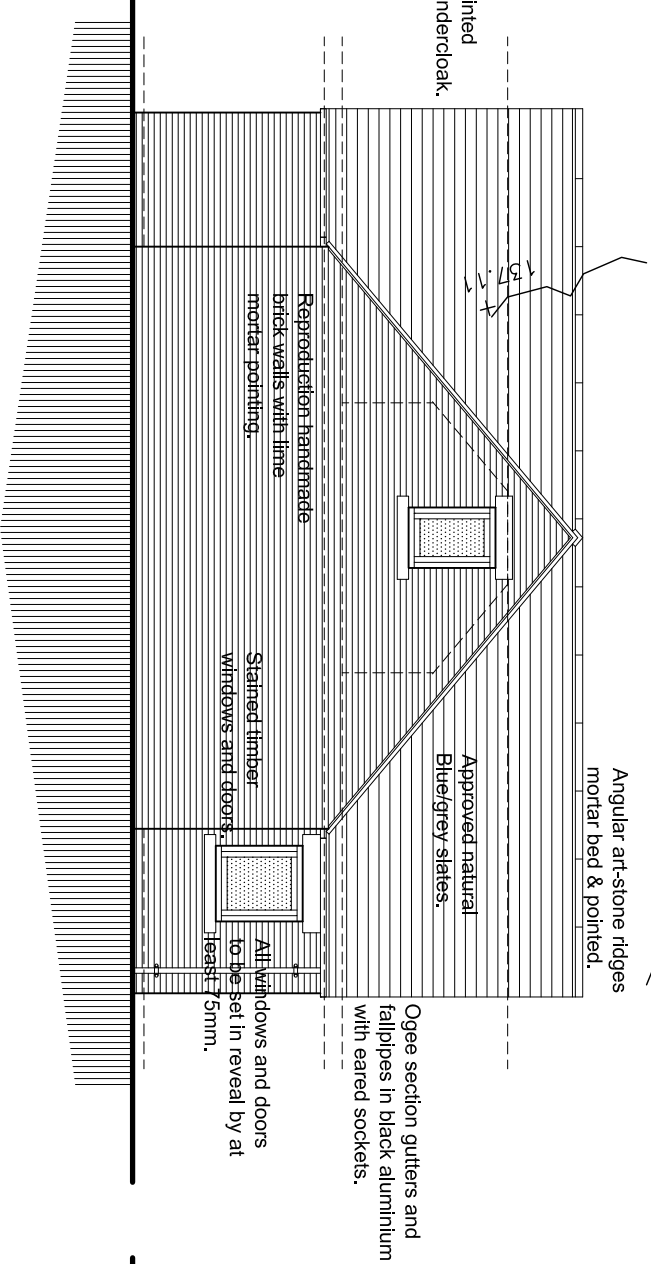

NORTH ELEVATION

