




Existing view



Proposed Front elevation
scale 1:100

Sign A

Sign B

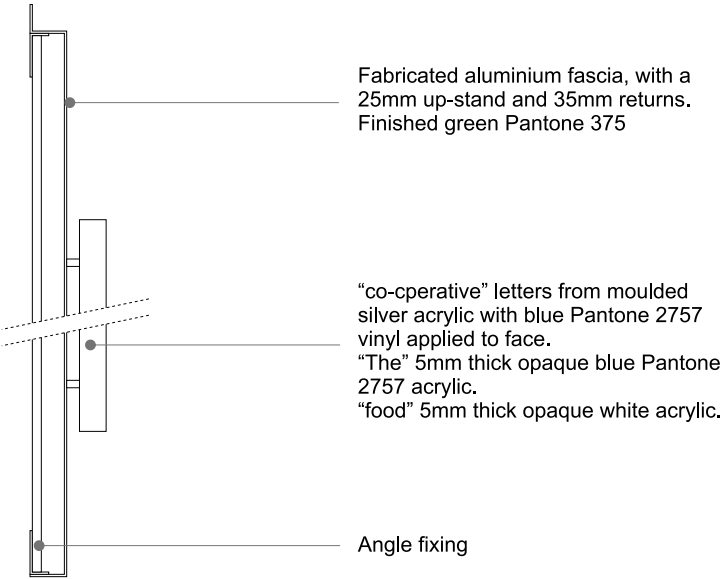

Section through

Note: Illuminated by means of
existing spotlights (one per sign).



Signs A & B - scale 1:20
Moulded letter height 199mm - M3
Note: Illuminated by means of existing spotlights (one per sign).

'The Co-operative food' are to ensure that an L.T. supply is left on the outside of the building to which Astley Signs can connect to and illuminate any sign.




Existing view



Proposed Rhs elevation
scale 1:100

Sign C

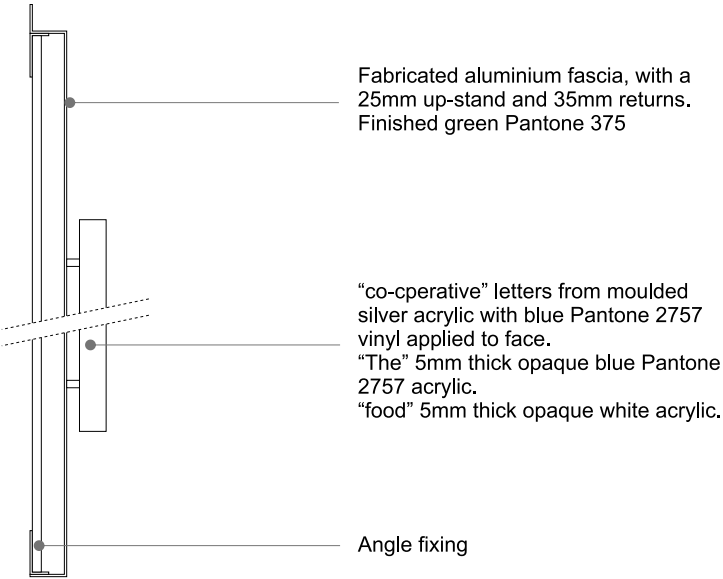

Section through

Note: Illuminated by means of existing spotlights (one per sign).



Sign C - scale 1:20
Moulded letter height 199mm - M3
Note: Illuminated by means of existing spotlights (one per sign).

PMS 375c
PMS 2757c

Site: The Co-operative food Store No: Address: 26 Market Street, Penistone, S36 6BZ.	Drg No: G6012 Penistone Rev: Date: 17.06.10 Page: 2 of 2	Revision box		Rev.
		Date		