




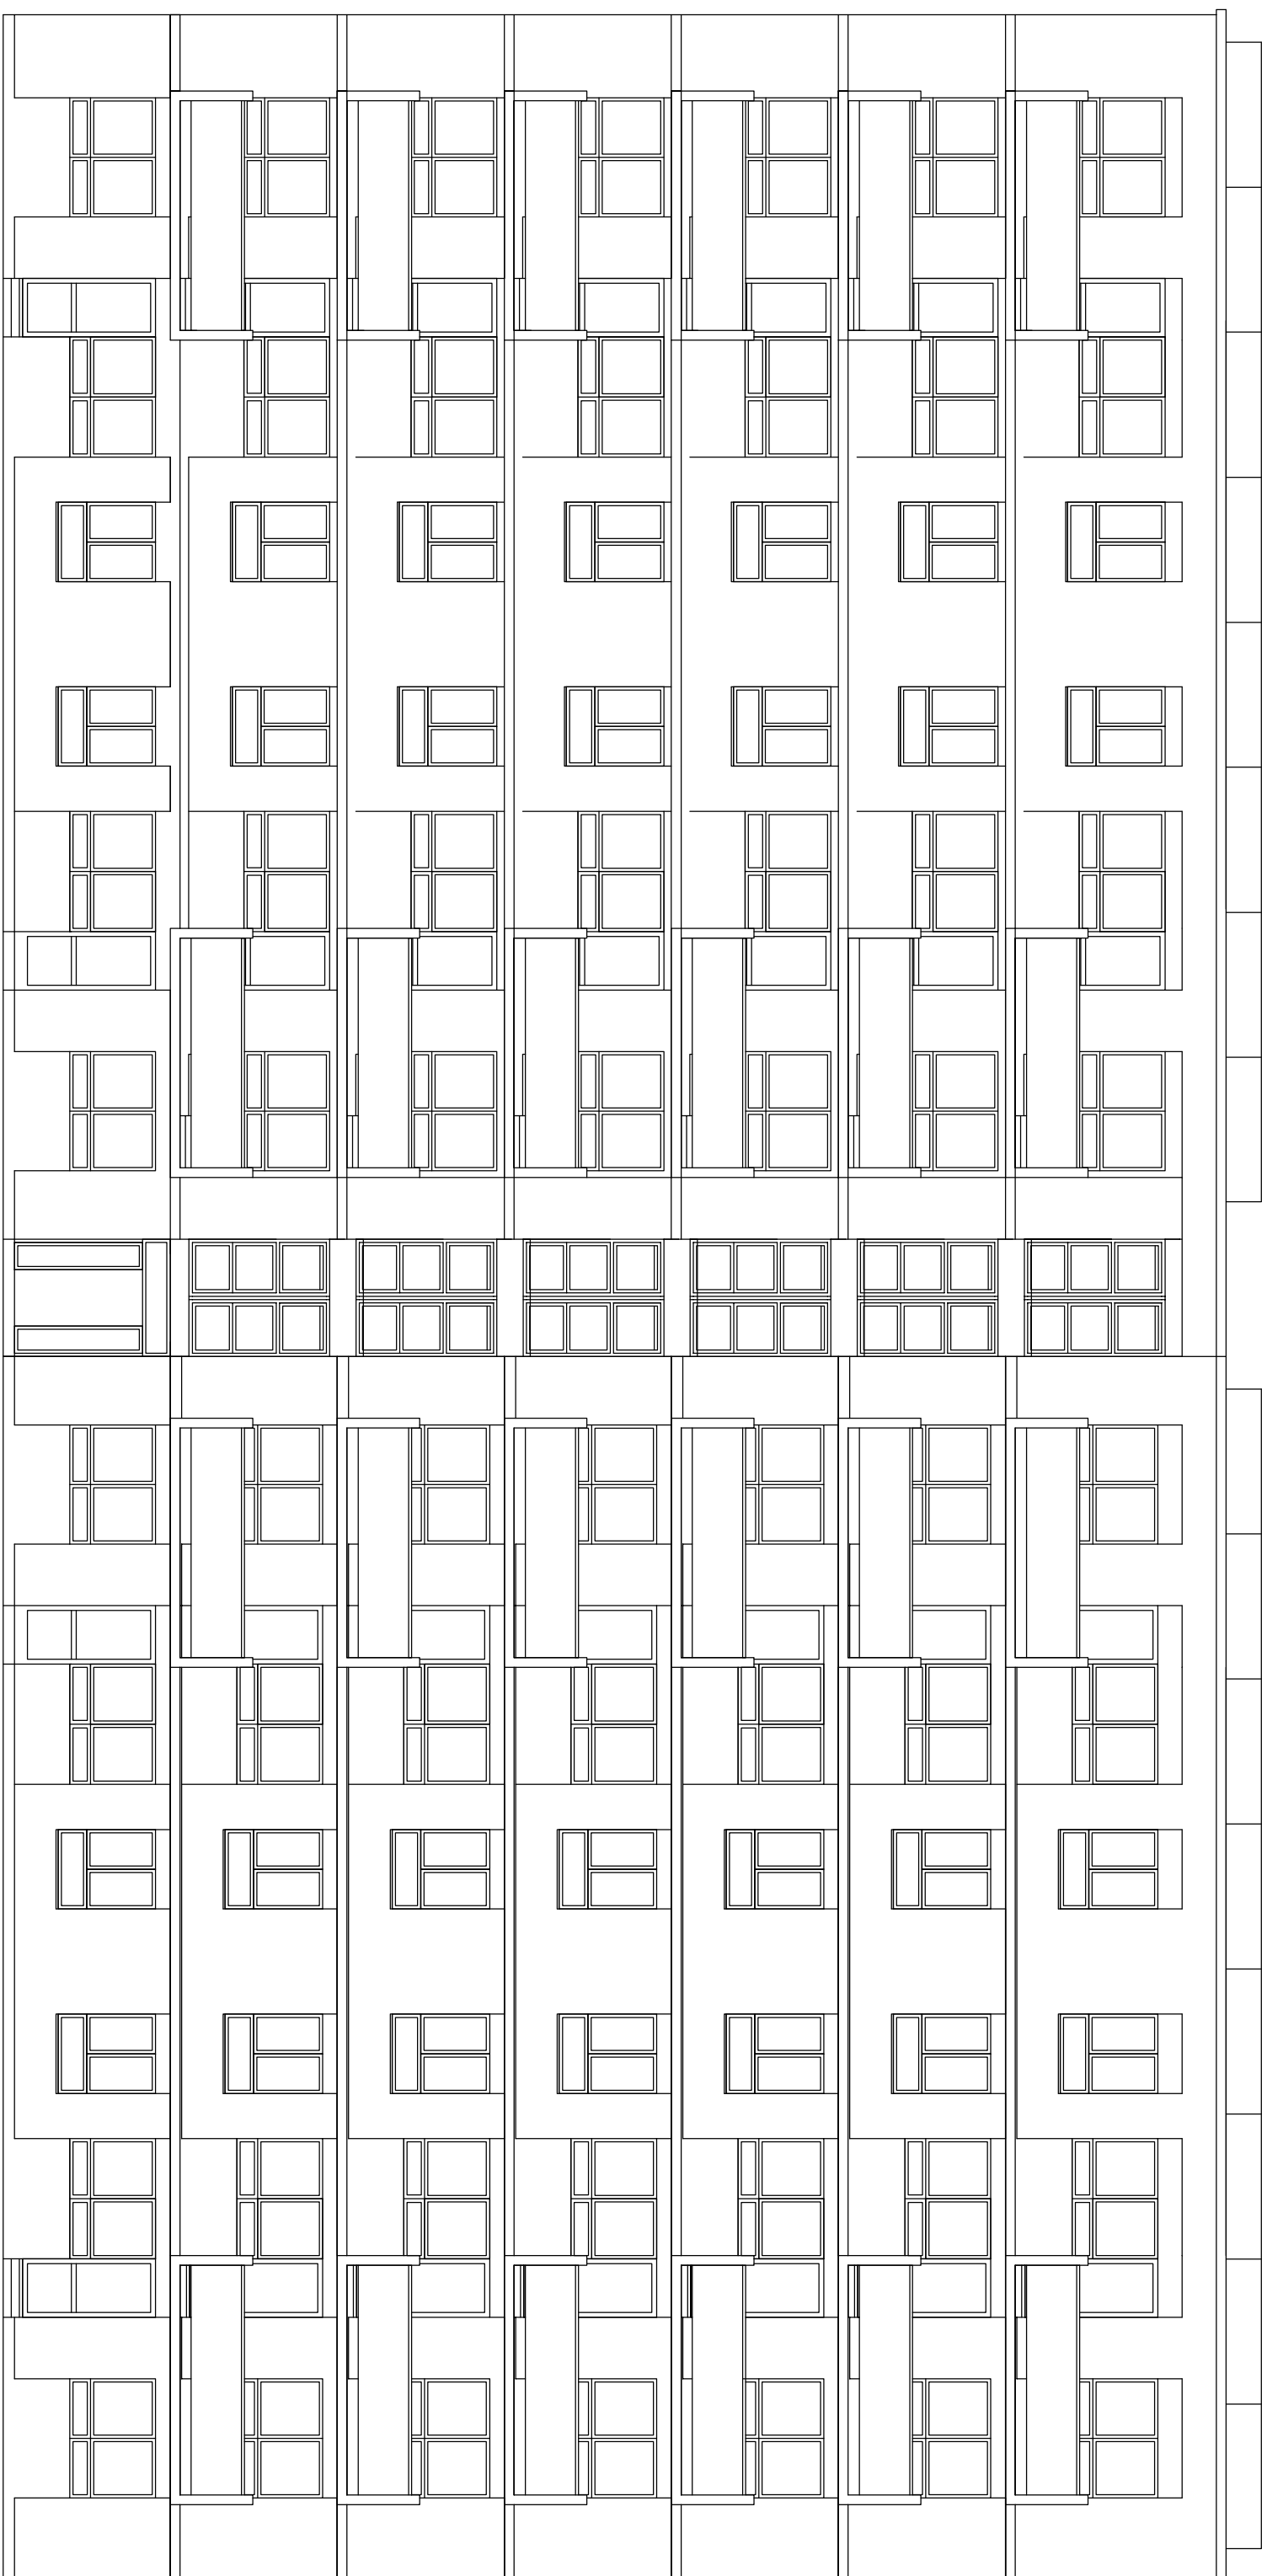


EAST ELEVATION - Scale 1:100

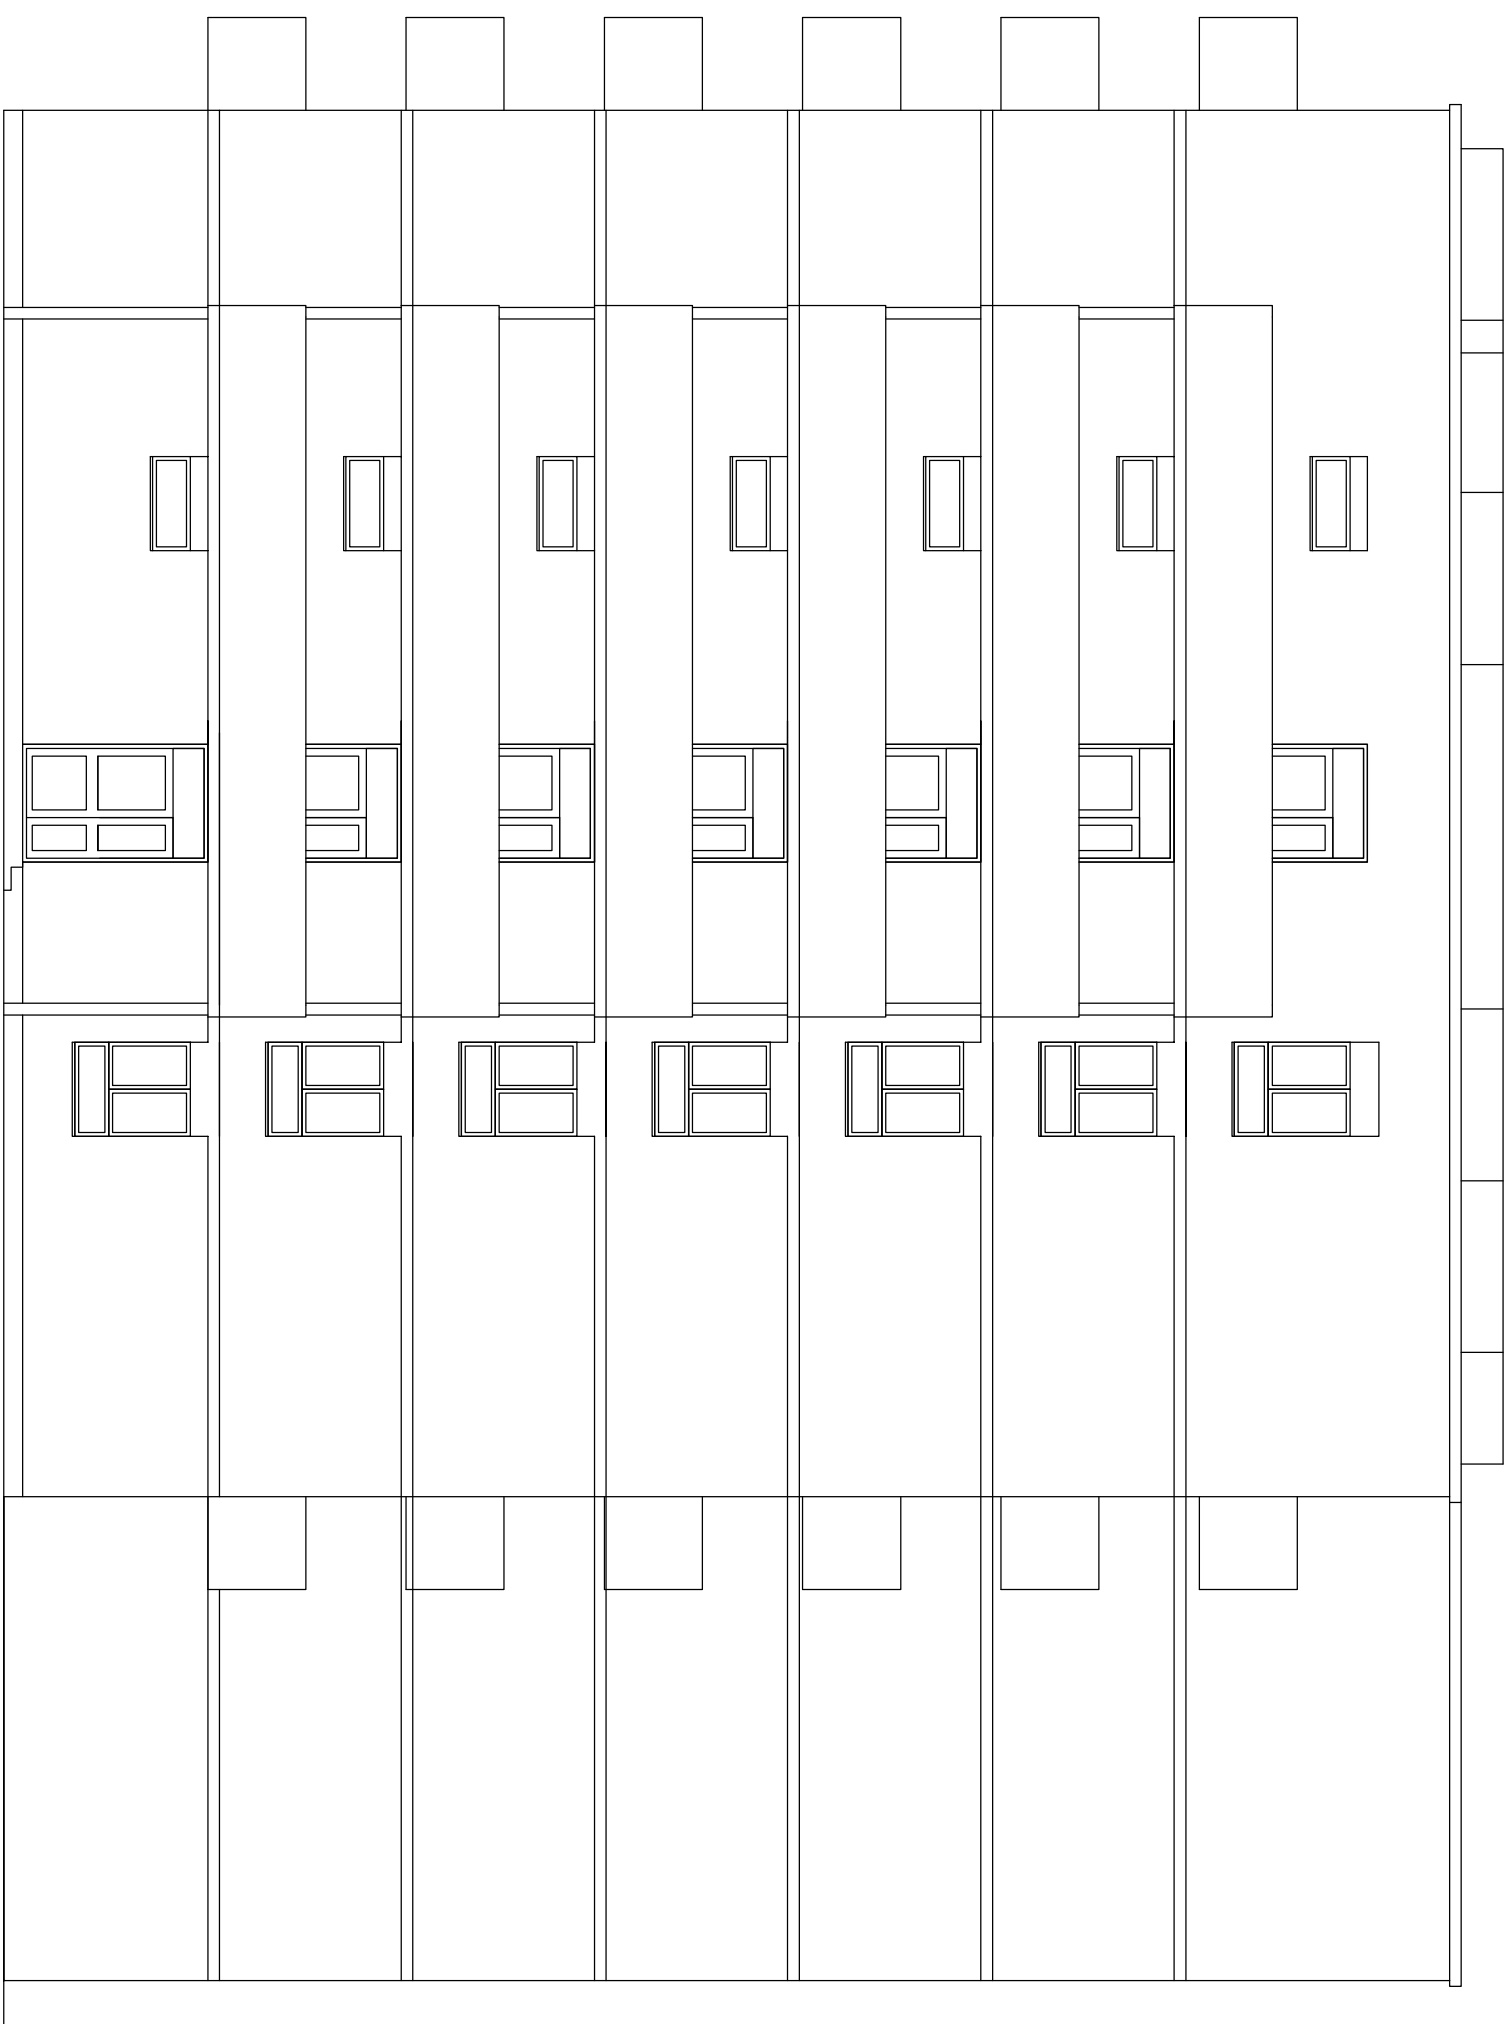

NORTH ELEVATION - Scale 1:100

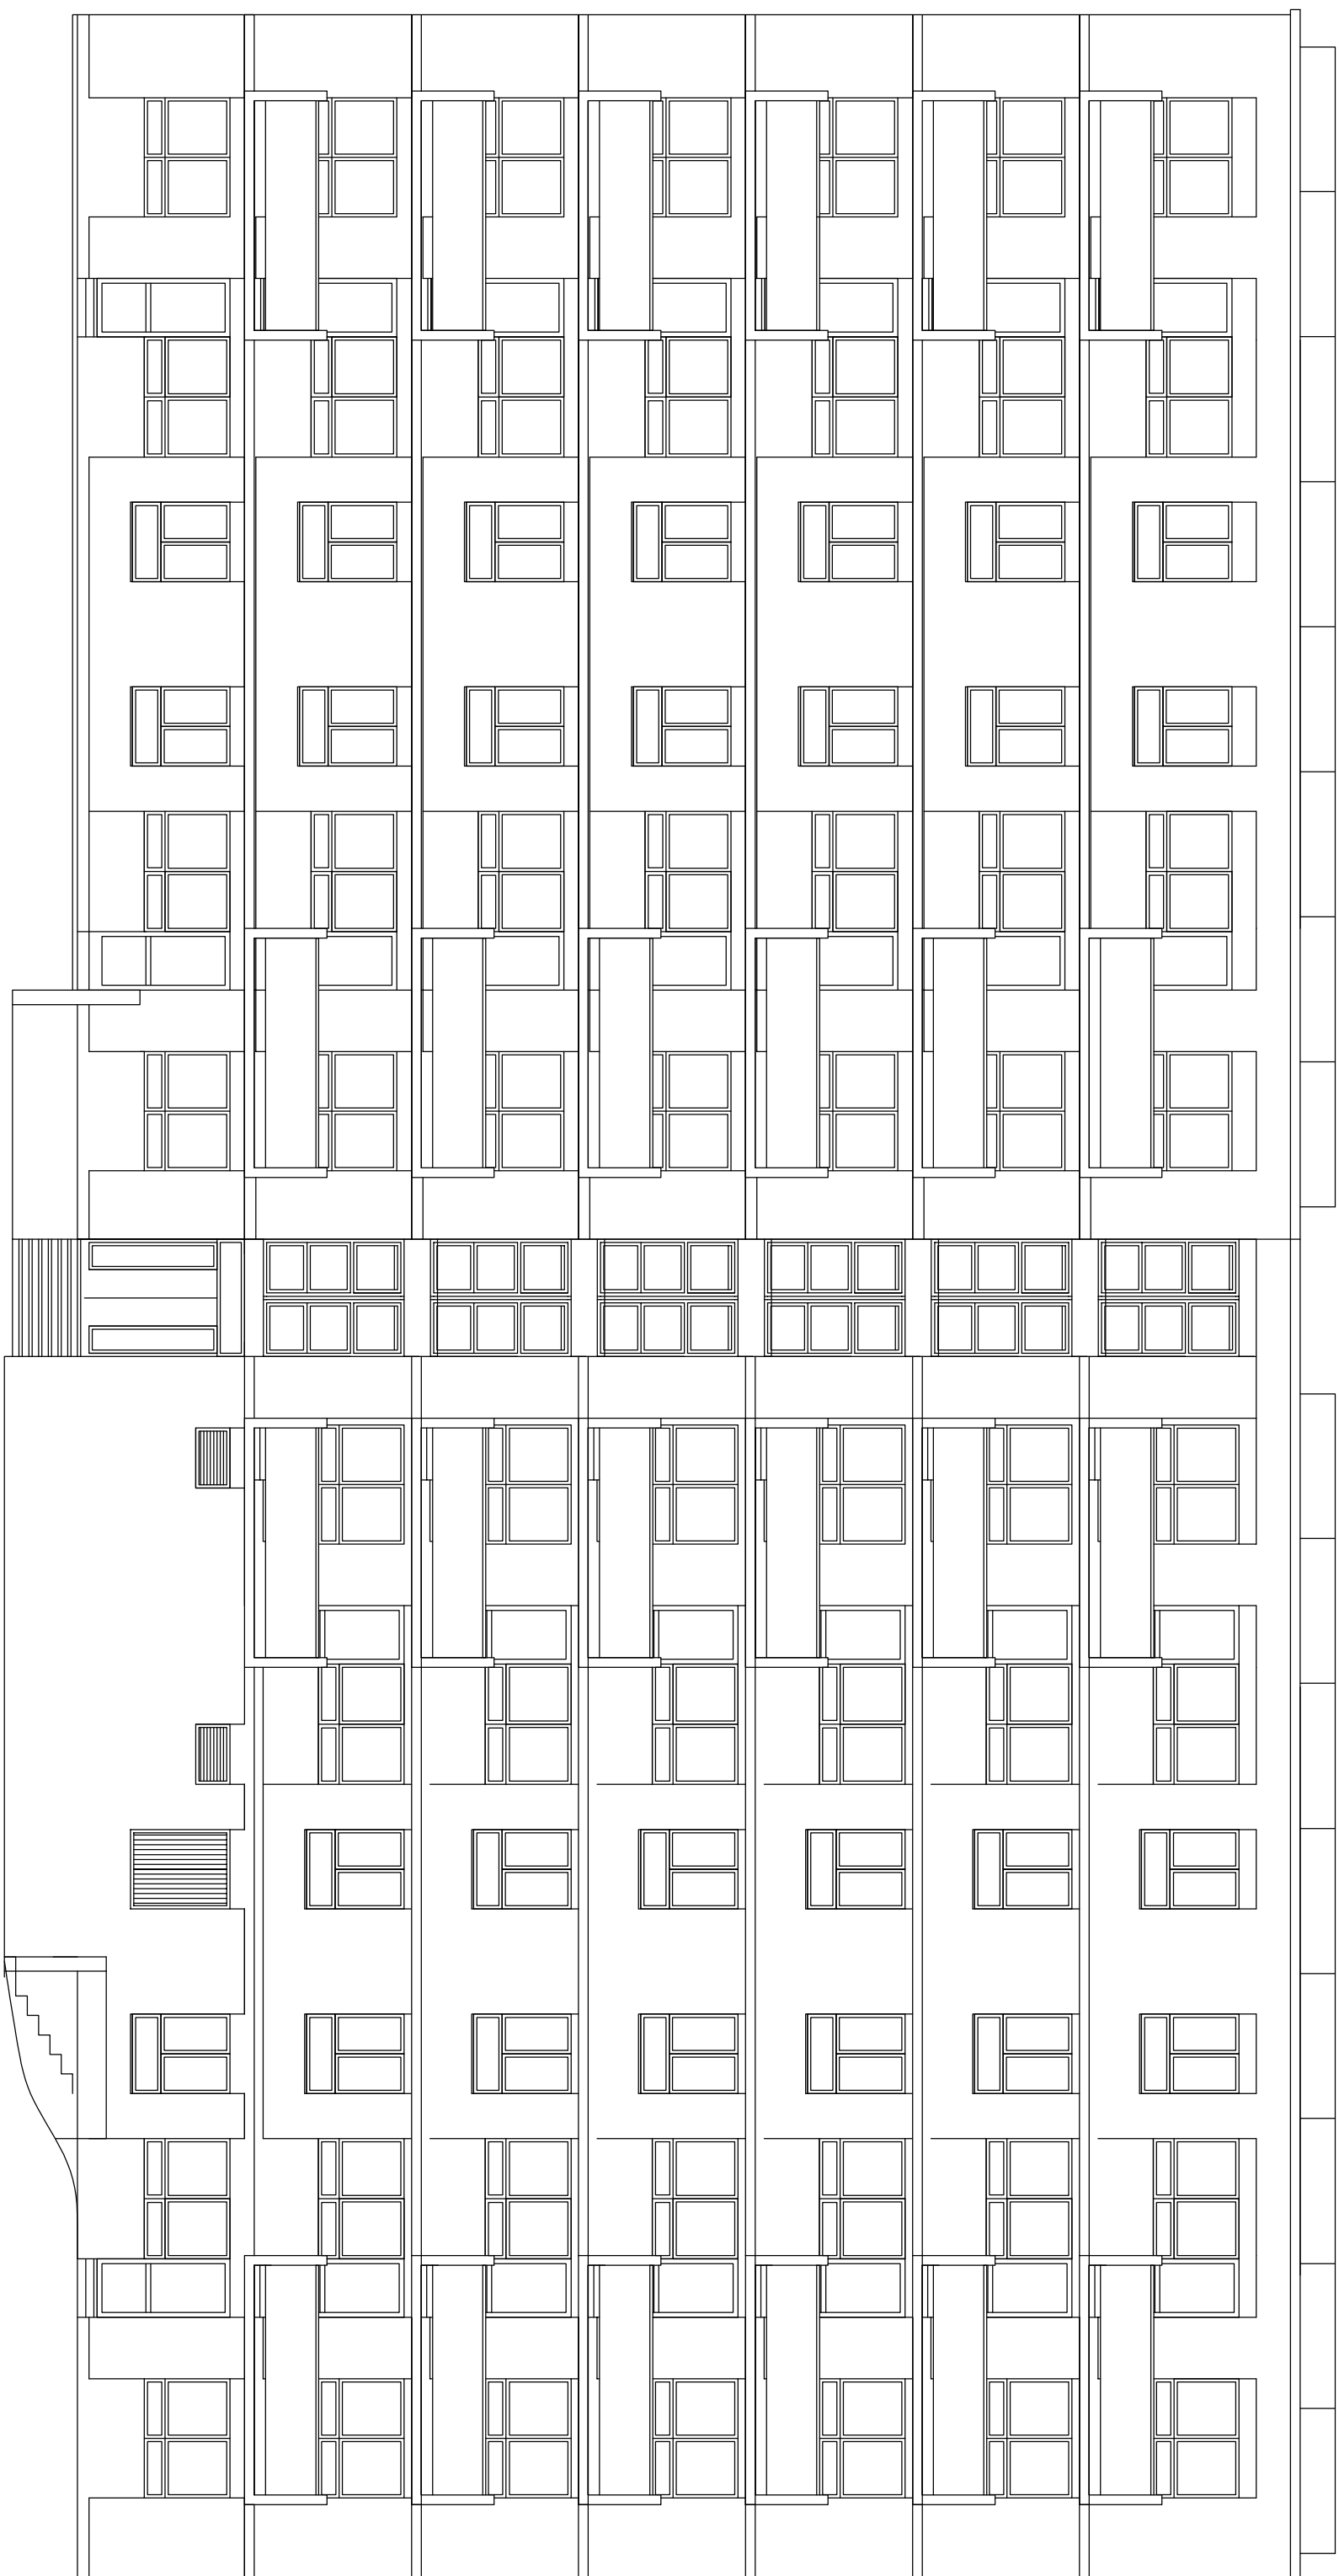

WEST ELEVATION - Scale 1:10

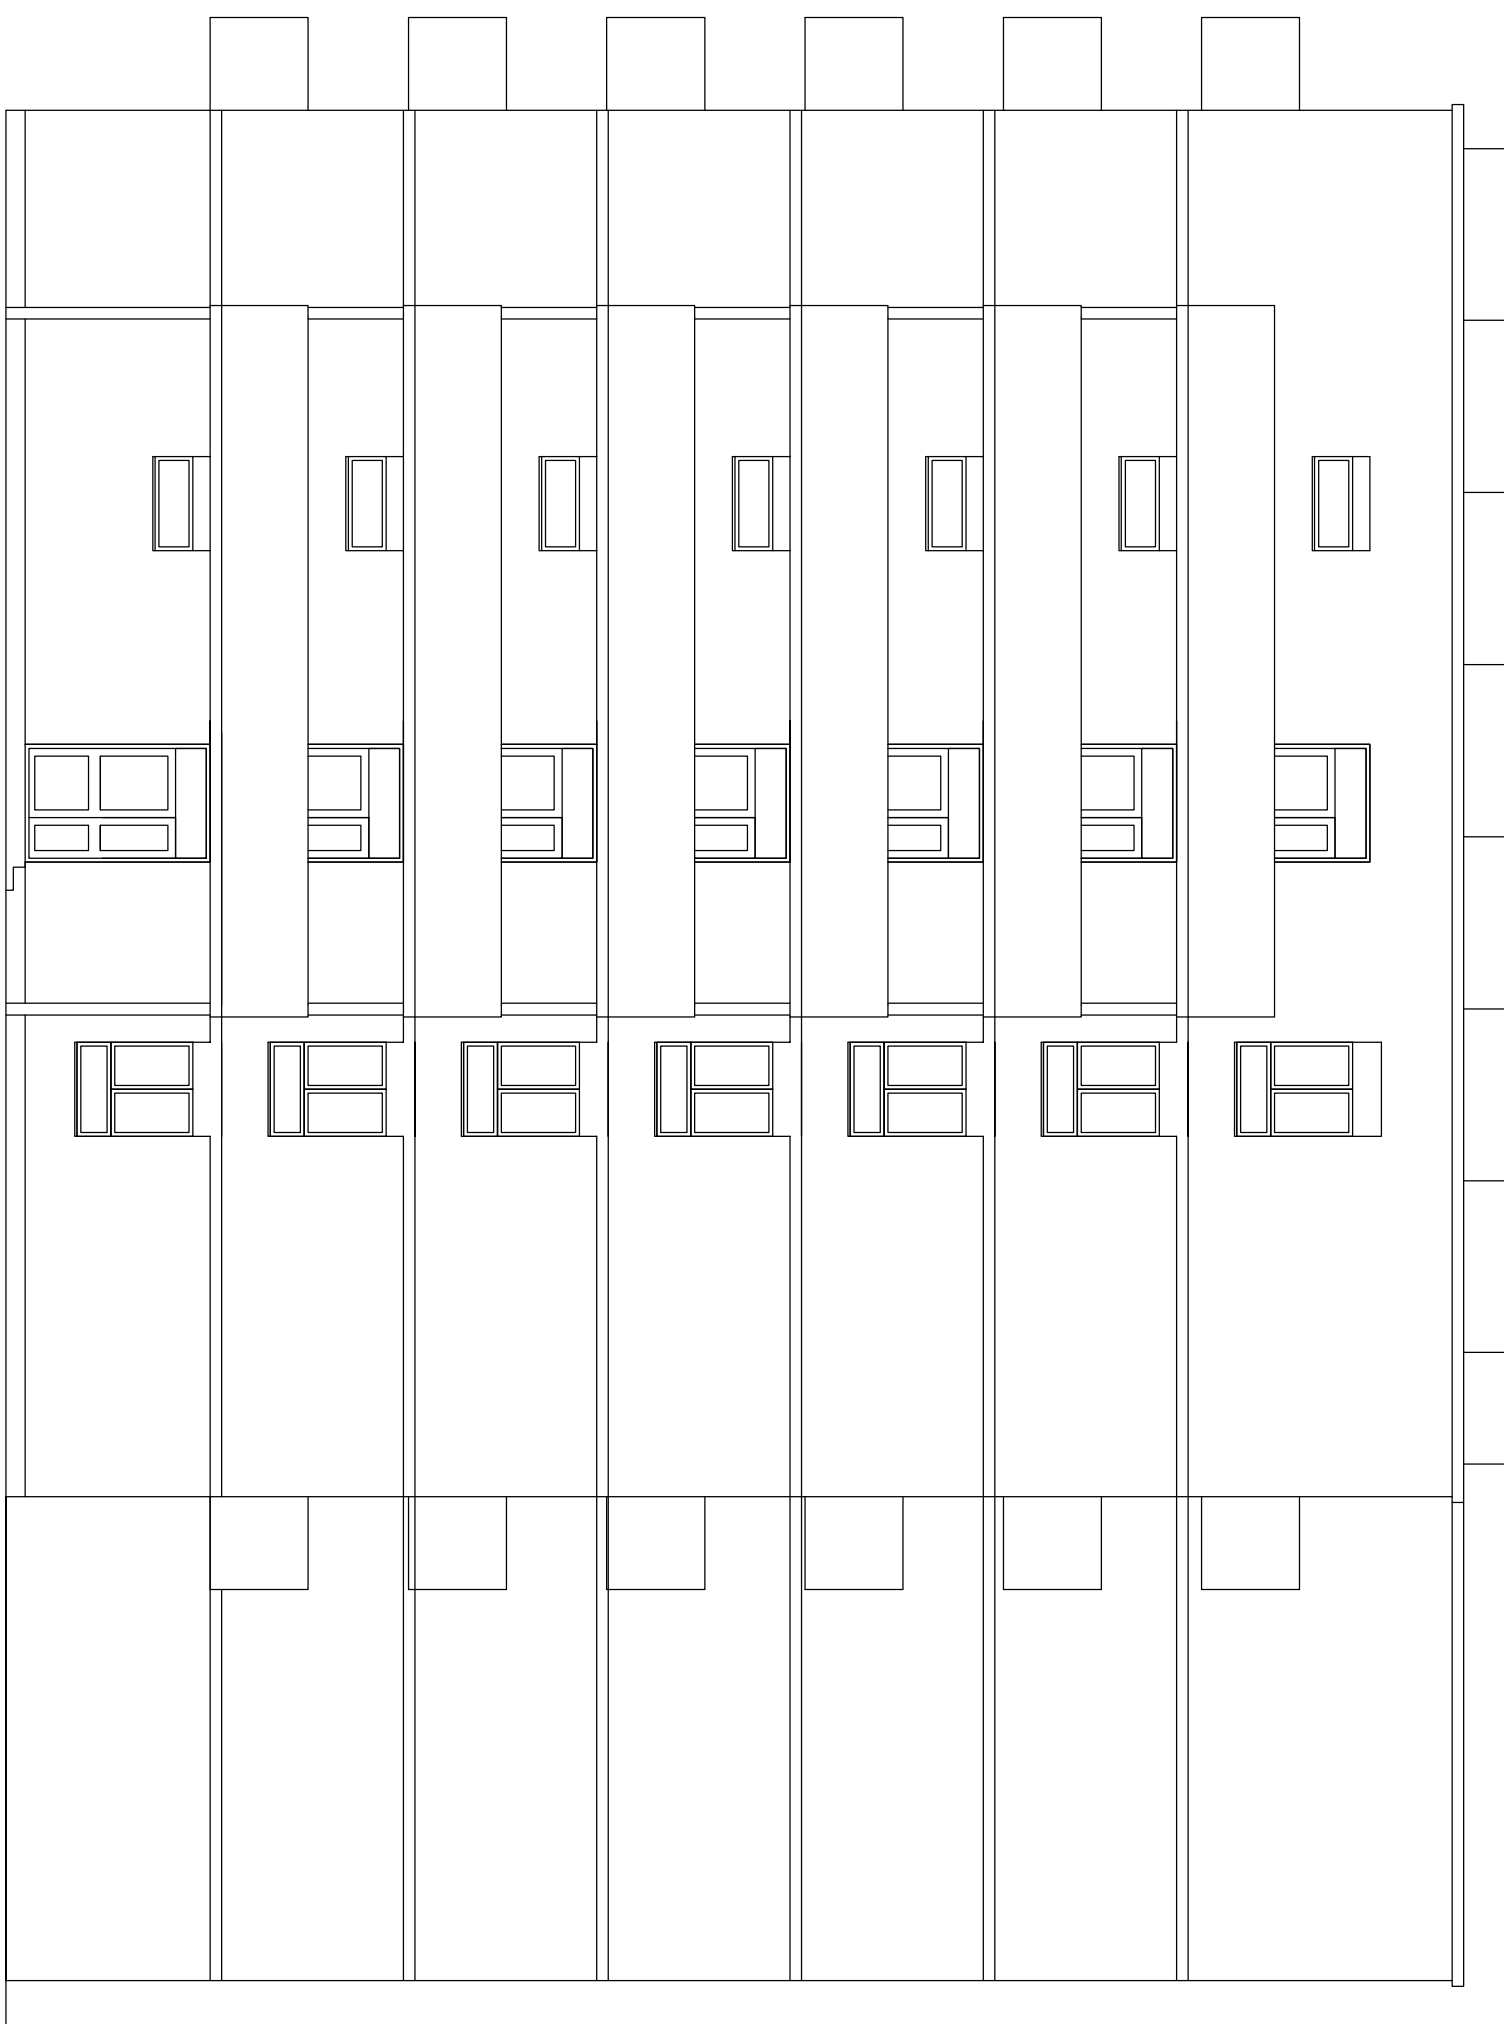

NORTH ELEVATION - Scale 1:100

REVIEW	DATE	DESCRIPTION
		The contractor to comply in all respects with the current Building Regulations and is to check all the approvals and permits. Do not scale from the drawings, use written dimensions. To be used in conjunction with Part-Tender Schedule S, Safety Policy, Performance Schedule S24, etc. Otherwise carry out regular inspection by permission of Architect or Controller of the Building Order. Copyright © WJEC, UK. Printed in the UK.
		nps group NPS NORTH EAST LTD WINTER CRANE CATERPILLAR WEST YORKSHIRE, W10 9HX EAST YORKSHIRE, W10 9HX EAST YORKSHIRE, W10 9HX EAST YORKSHIRE, W10 9HX Head Office: 10, 11 Central Avenue, St Andrews Business Park, St Andrews, Dundee, DD8 1JG Branch Office: 10, 11 Central Avenue, St Andrews Business Park, St Andrews, Dundee, DD8 1JG Branch Office: 10, 11 Central Avenue, St Andrews Business Park, St Andrews, Dundee, DD8 1JG
		PROJECT Photo Volatile Scheme to Various Properties
		SUBJECT Buckley House, Barmsey Existing Elevations
		CLIENT Bennetstall Homes
		PROJECT REF AG10.113 03
		DATE 2011 11/06/11
		SCALE 1:100 @A1
		REVISION DRAWN CHECKED
		PROJECT NAME AG10.113 03