






NORTH ELEVATION

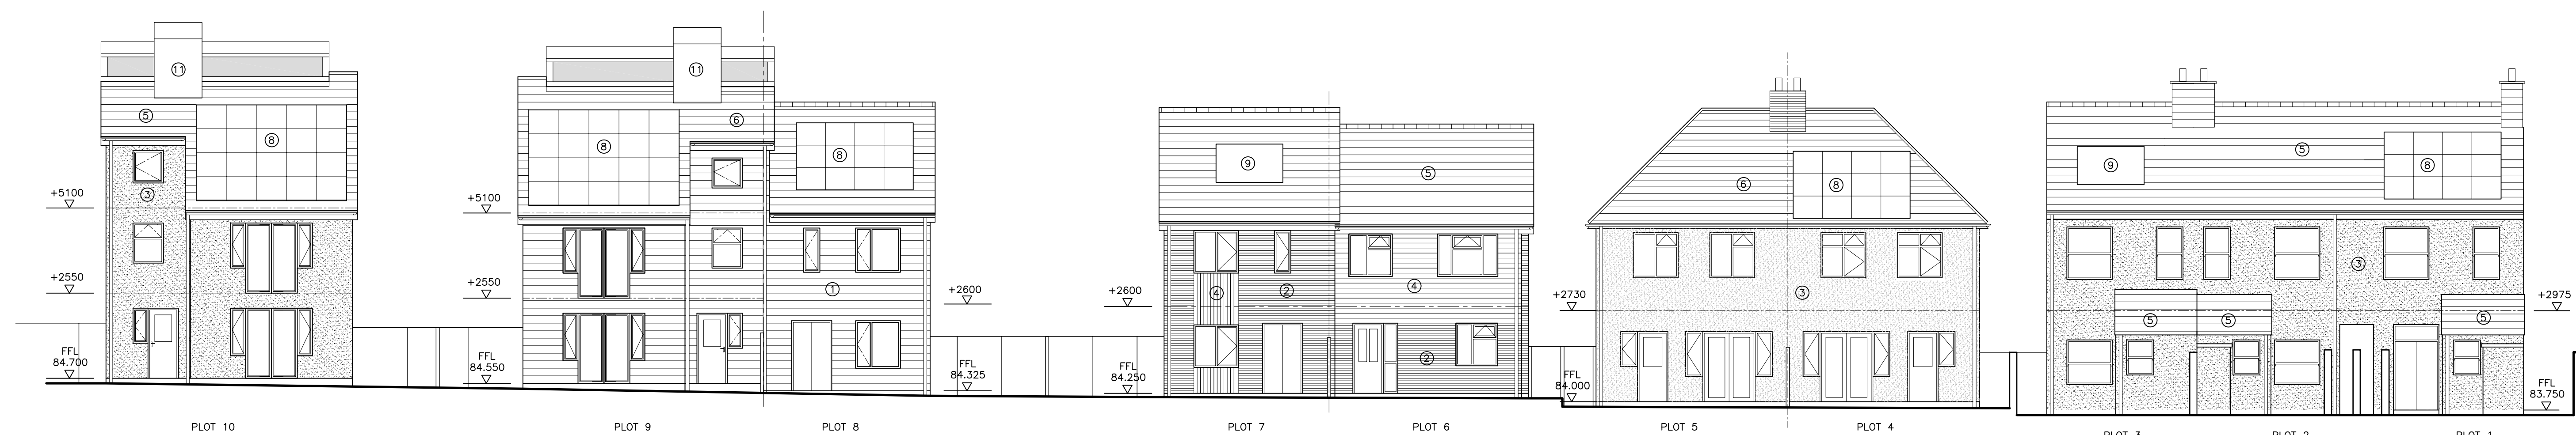


SOUTH ELEVATION

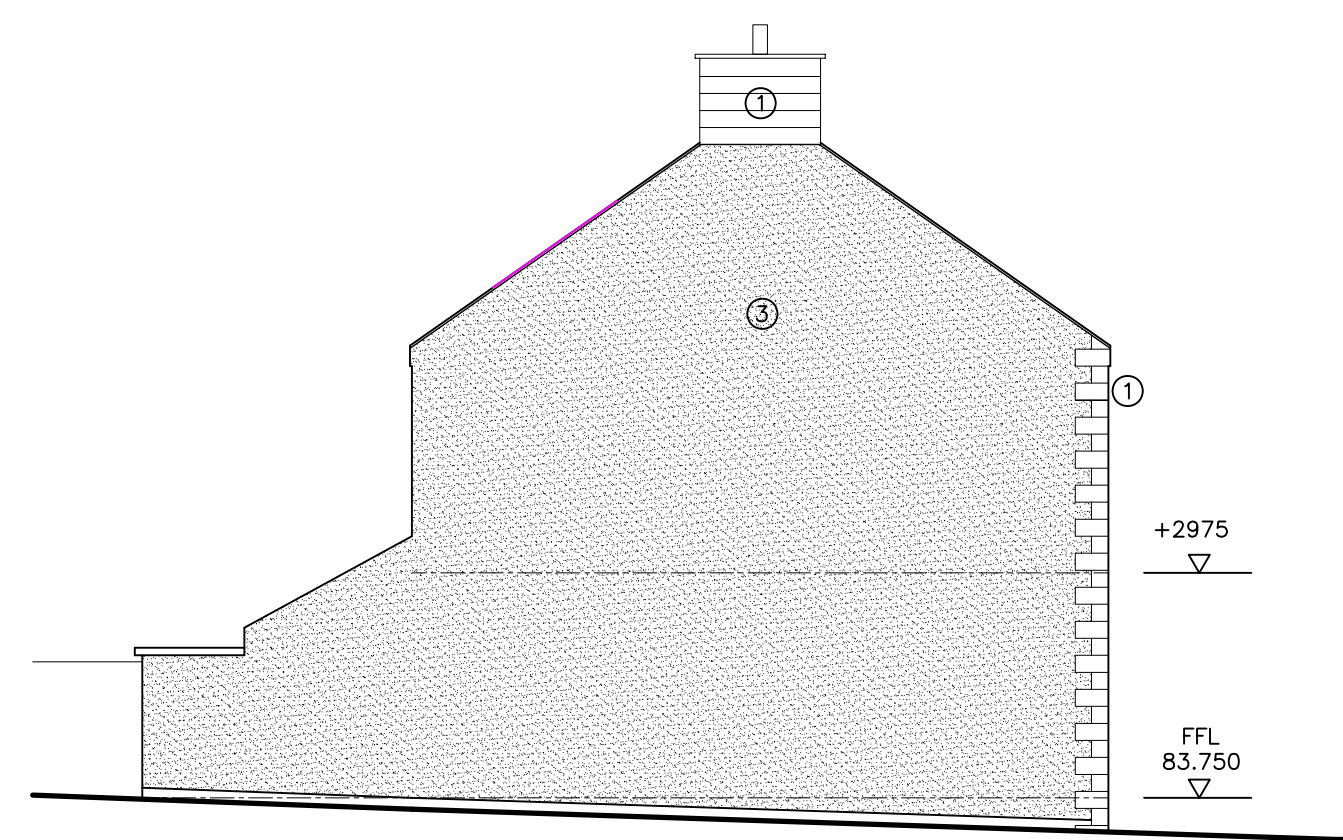


EAST ELEVATION - PLOT 1

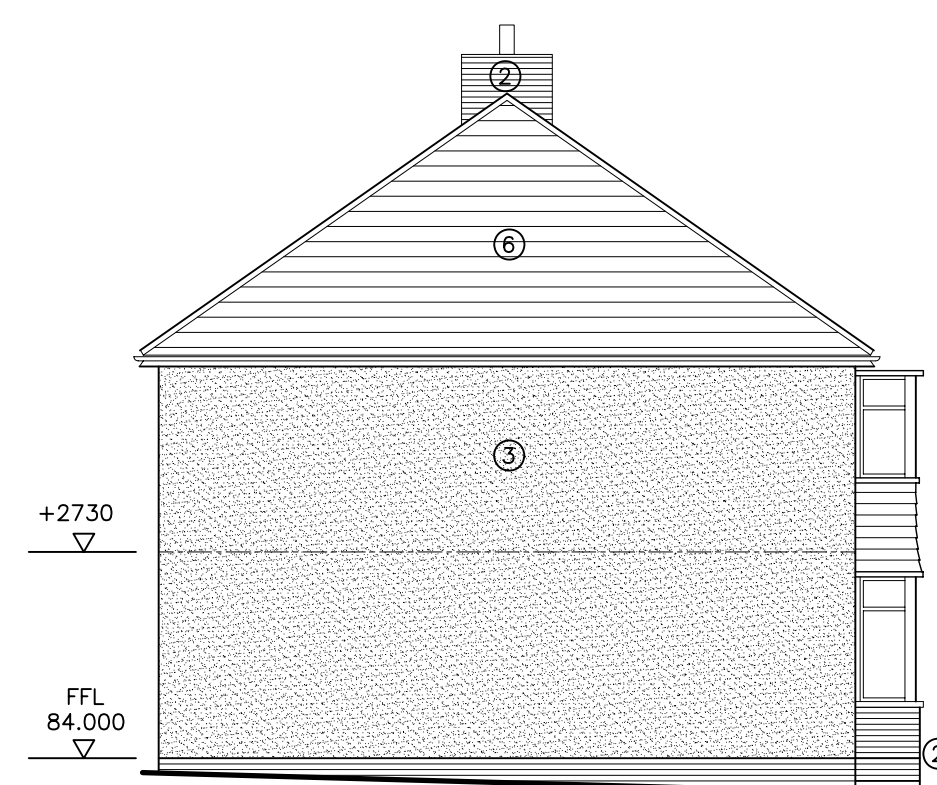


EAST ELEVATION - PLOT 4

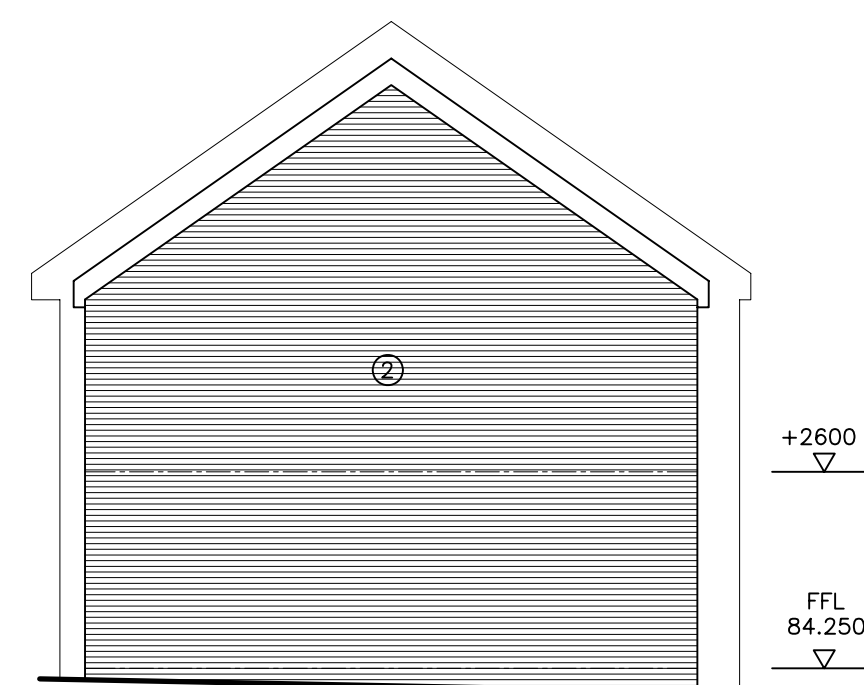


EAST ELEVATION - PLOT 6

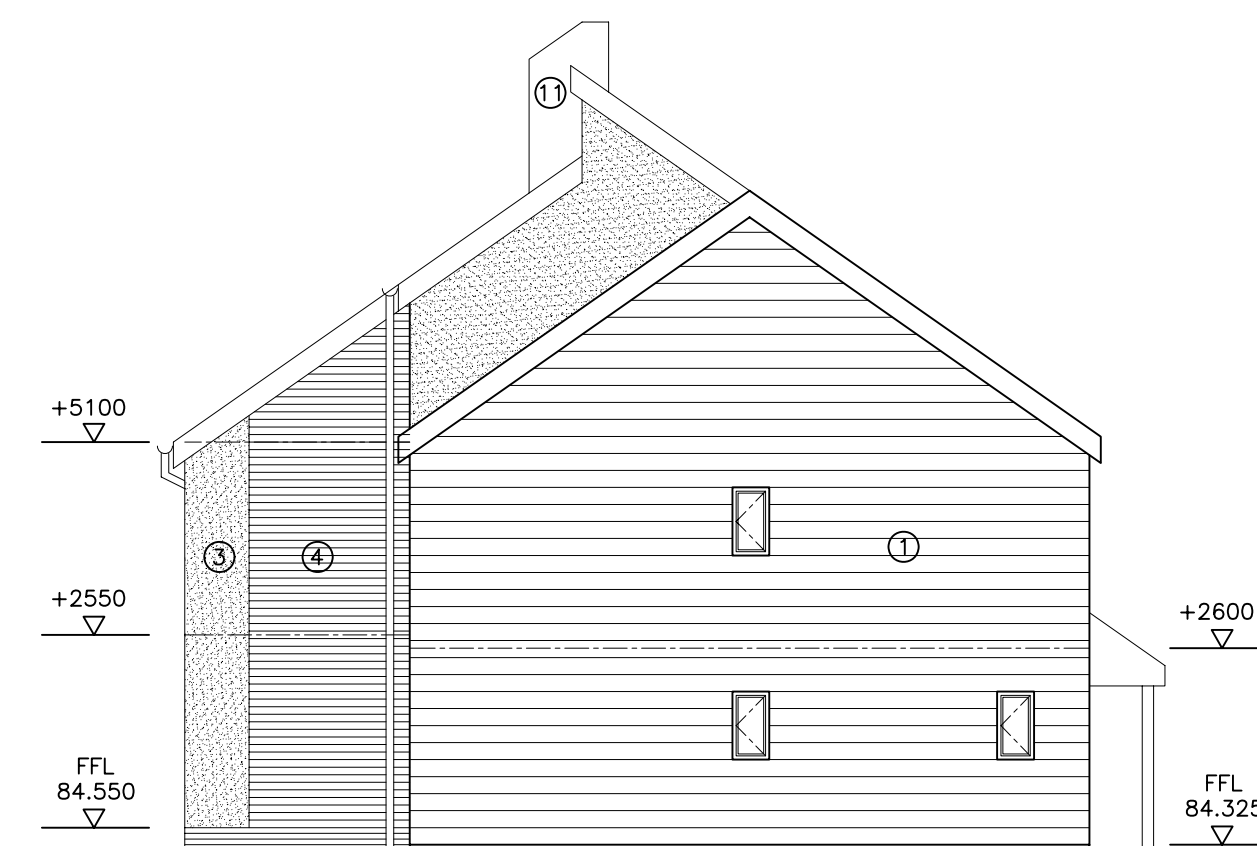


EAST ELEVATION - PLOT 8/9

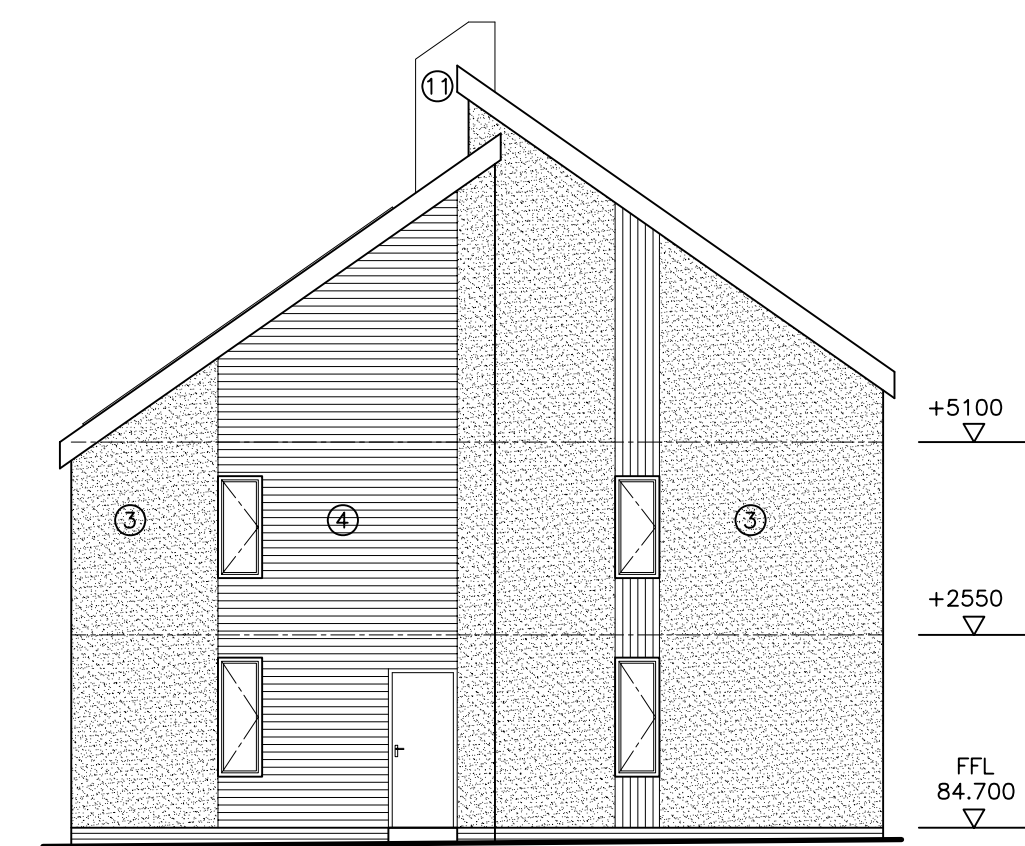


EAST ELEVATION - PLOT 10

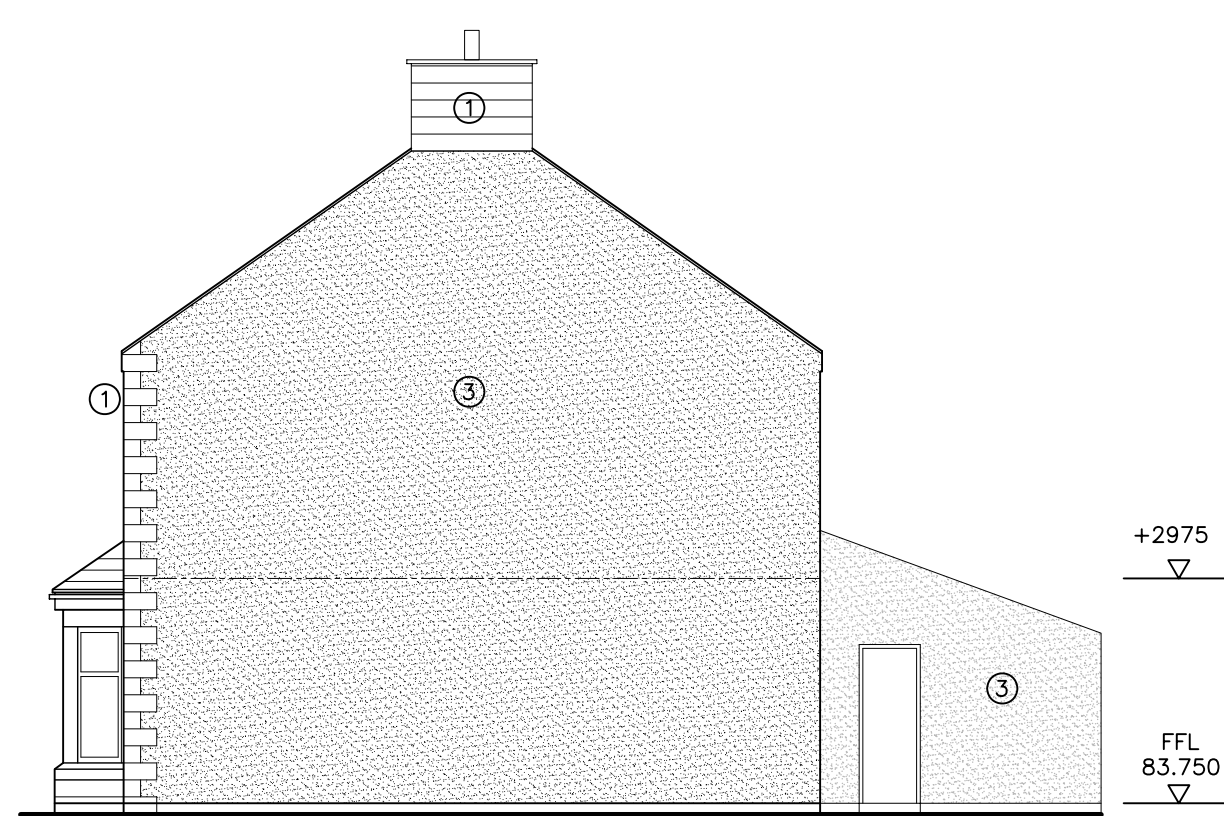


WEST ELEVATION - PLOT 3

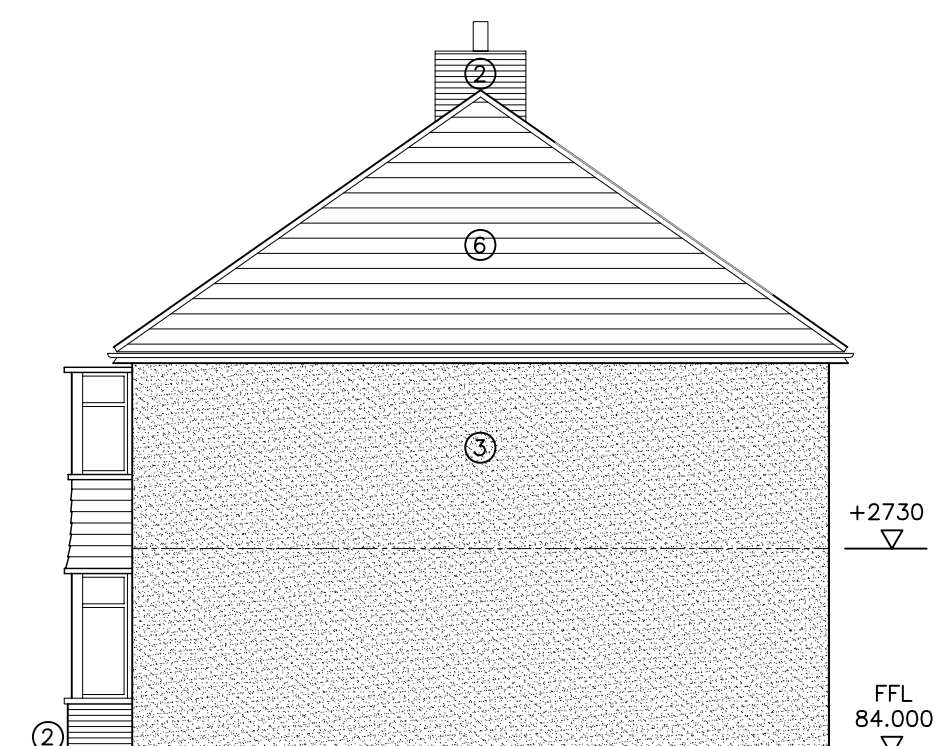


WEST ELEVATION - PLOT 5

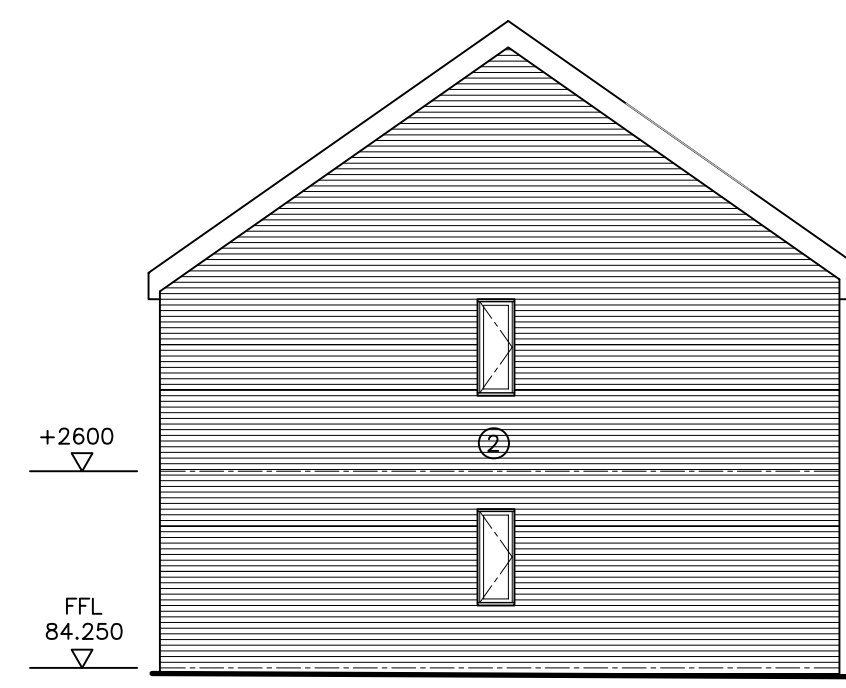

WEST ELEVATION - PLOT 7

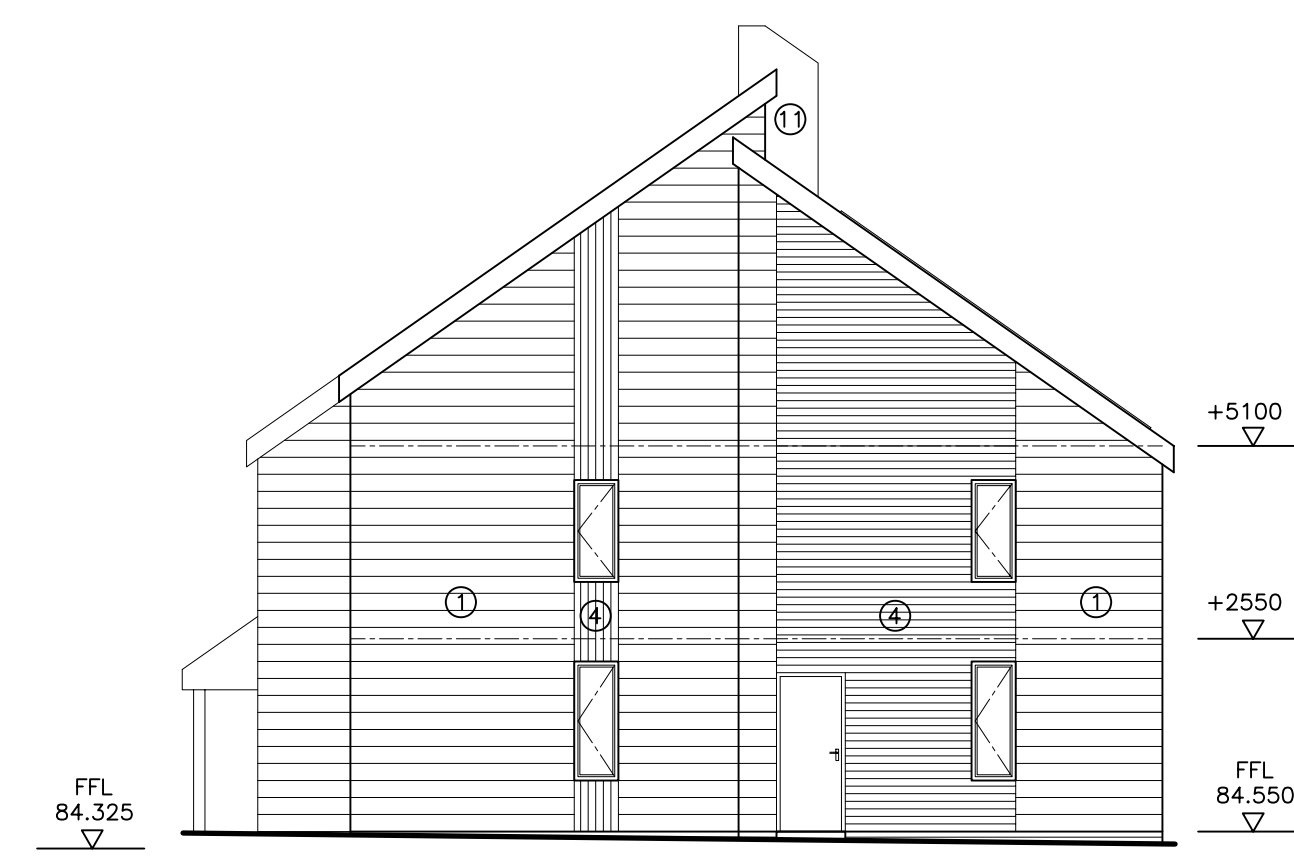

WEST ELEVATION - PLOT 9/8

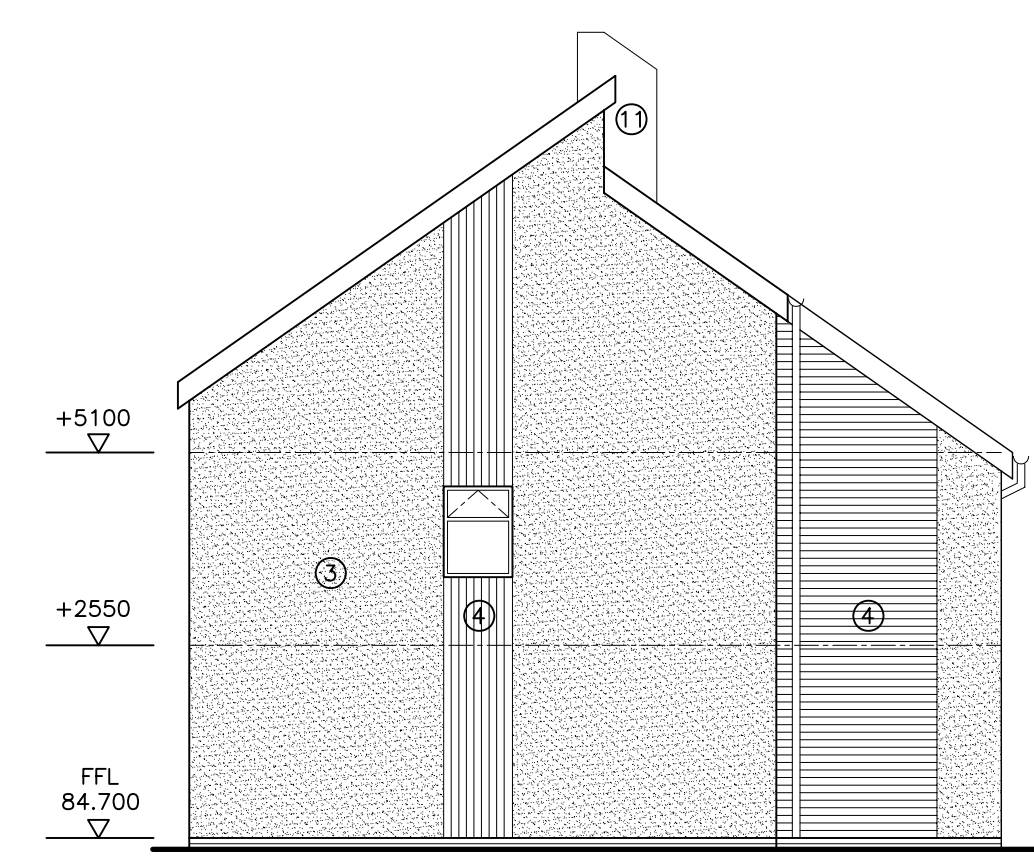

WEST ELEVATION - PLOT 10

Do not scale from this drawing.
The contractor is to check all dimensions on site
and report any discrepancies to the architect.
All rights reserved by copyright in the
copyright, designs and patents and 1980
have been generally waived.

Legend

1. Natural / Artificial Stone
2. Brickwork
3. Render
4. Timber Boarding
5. Natural / Artificial Slate
6. Clay Tiles
7. Timber / UPVC Rooflights
8. Photovoltaic Panels
9. Solar Thermal Panels
10. Timber / UPVC -
11. Door/Window
PPC Aluminium

A 12102011 Drawn: SS Check: CA
FFL's & ground levels co-ordinated with site layout.
0022_A_2011 B.
South, East & West elevations added.
Materials list added.
PLANNING ISSUE
- 02062011 Drawn: CA Check: PP
Intel Issue: STAGE C DESIGN

Fulcrum
2 Sidney Street
Sheffield S1 4BN
Telephone +44(0)114 2761661
Facsimile +44(0)114 2791931
Website www.jeffersonshepard.com

**Jefferson
Shepard
Architects**

Drawn: CA Check: PP

Project
Barnsley College
Honeywell Housing
Demonstration Units

Drawing
Proposed GA Elevations

Scale
1:100@A0

Date
31-05-2011

Ref. 0022 Number A_3000 Rev. A