

© WCEC ARCHITECTS - DISCLAIMER:


This drawing is copyright and shall not be reproduced nor used for any other purpose without the written permission of the Architects. This drawing must be read in conjunction with all other related drawings and documentation. It is the contractors responsibility to ensure full compliance with the Building Regulations. Do not scale from this drawing, use figured dimensions only. It is the contractors responsibility to check and verify all dimensions on site. Any discrepancies to be reported immediately. If in doubt ASK. Materials not in conformity with relevant British or European Standards/Codes of practice or materials known to be deleterious to health & safety must not be used or specified on this project.

XREF'S IN THIS DRAWING


EXISTING PLAN KEY:

- CP EXISTING FIRE CALL POINT
- ▷ FE EXISTING FIRE EXTINGUISHER
- ⦿ EXISTING BOLLARD
- APPROXIMATE LOCATION OF EXISTING CCTV CAMERA
- EXISTING FLOOR MOUNTED BUMP RAIL
- EXISTING ROLLER SHUTTER

NOTE: CRITICAL DIMENSIONS TO BE CHECKED ON SITE BY CONTRACTOR AFTER THE EXISTING FIXTURES HAVE BEEN REMOVED

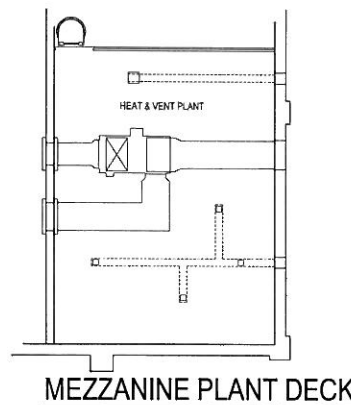

MEZZANINE PLANT DECK

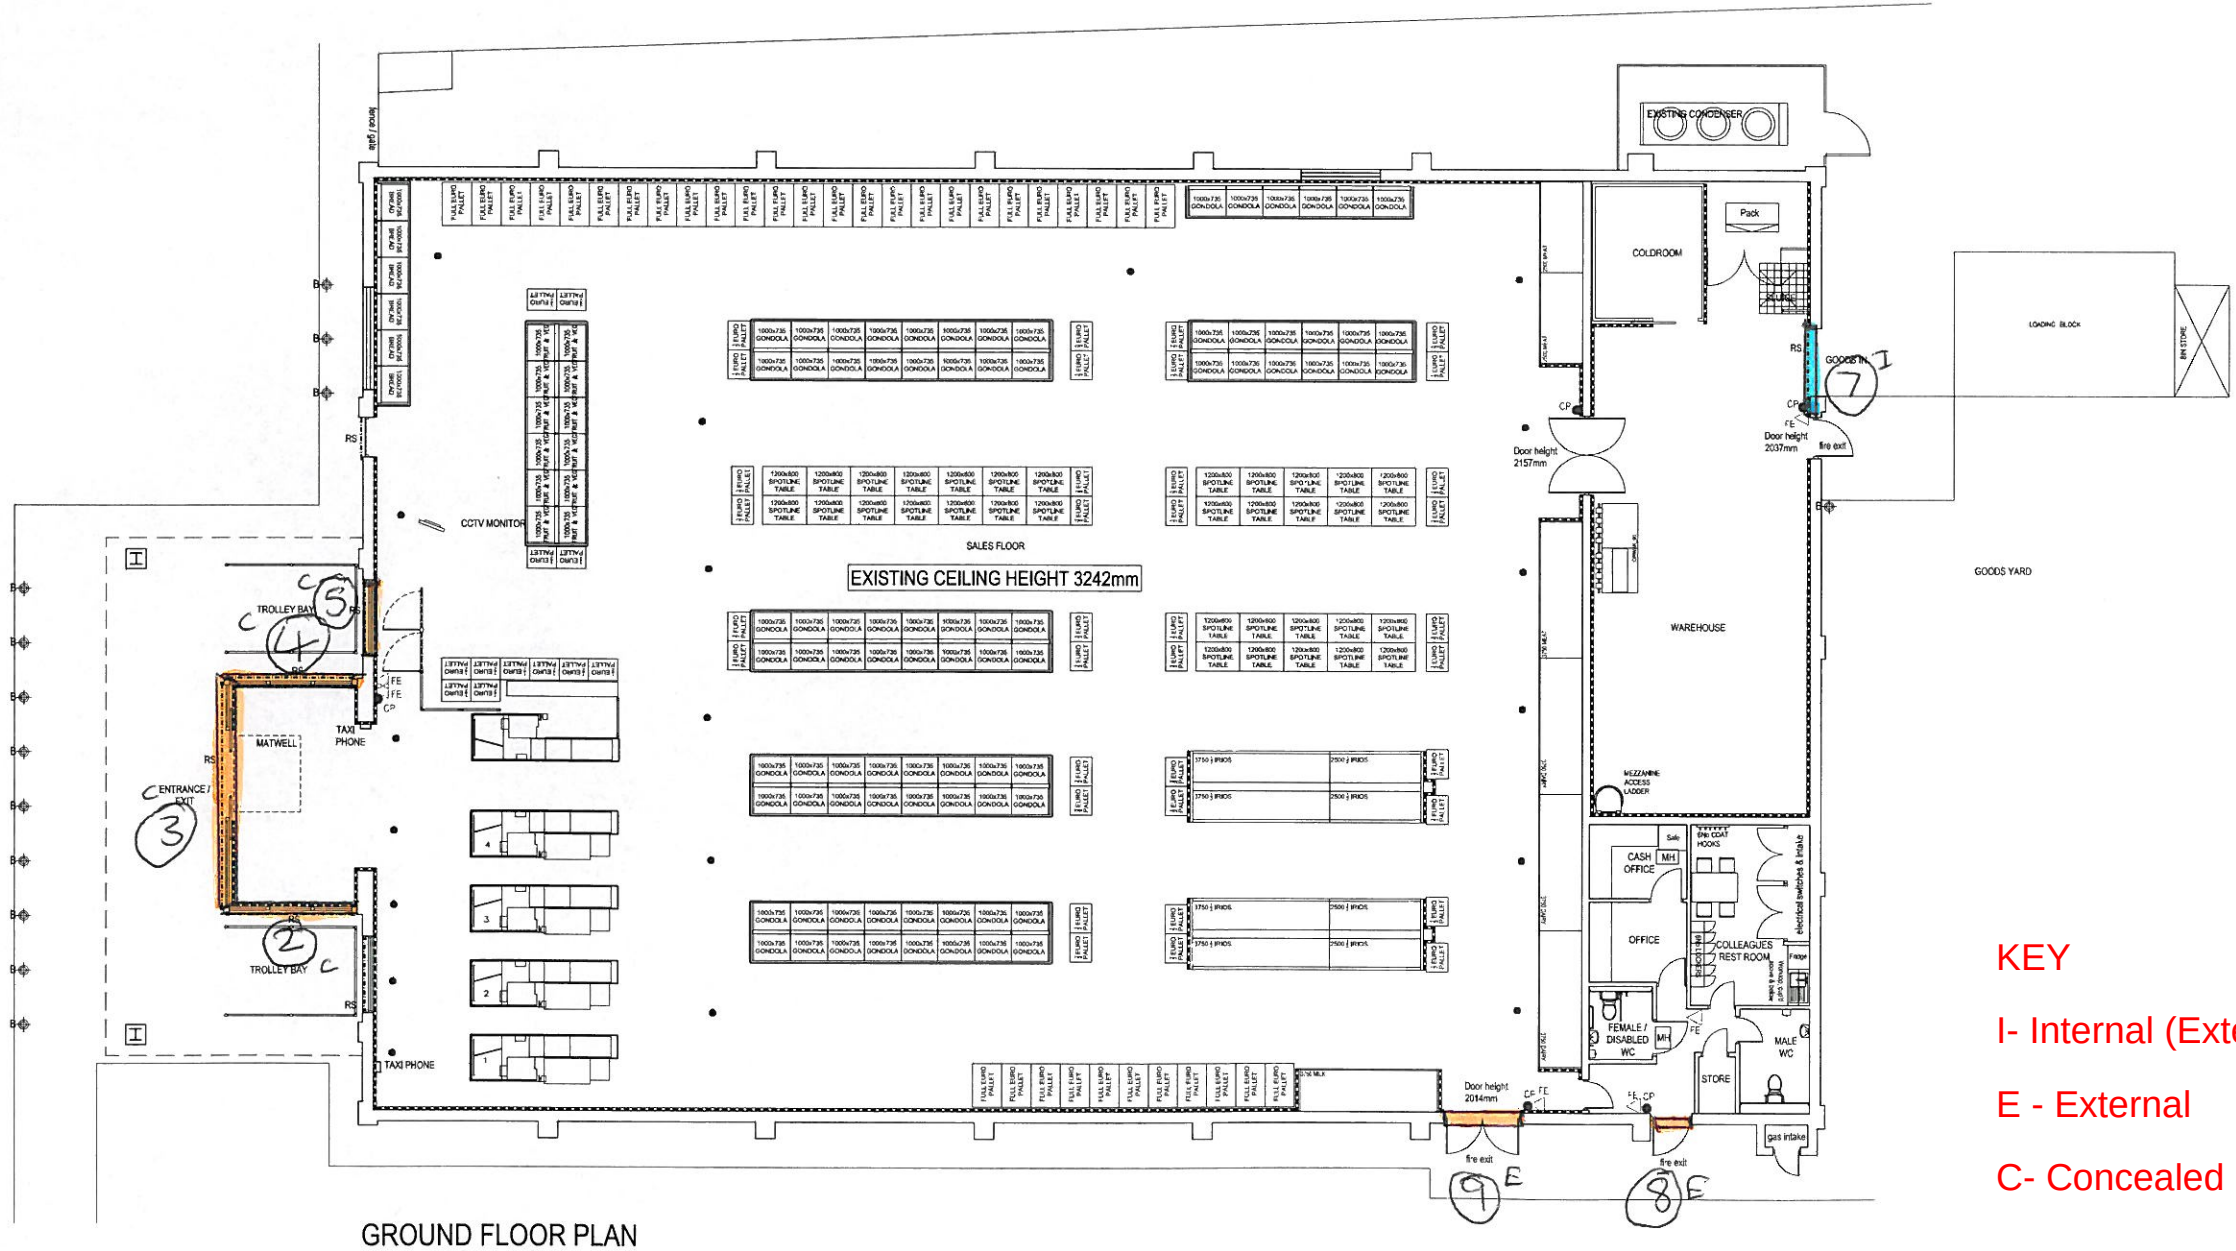

GROUND FLOOR PLAN

- KEY
- I- Internal (External view)
 - E - External
 - C- Concealed

No.	Date	Description	Drawn/Checked By
-----	------	-------------	------------------

CLIENT
ASDA
ASDA STORES LTD

PROJECT
ROYSTON
BARNSELY
496

TITLE
EXISTING PLAN

DRAWING STATUS
CONSTRUCTION

DRAWN	RJD	CHECKED	DBS
-------	-----	---------	-----

SCALE 1:100 @ A1

DATE 28/07/11

CARRWOOD COURT
CARRWOOD ROAD
SHEEPBRIDGE
CHESTERFIELD
S41 9QB
T: 01246 240261
F: 01246 240736
E: enquiries@wcec.co.uk
www.wcec.co.uk



JOB NO	DRAWING NUMBER	REV
10_165	A_00_02	