




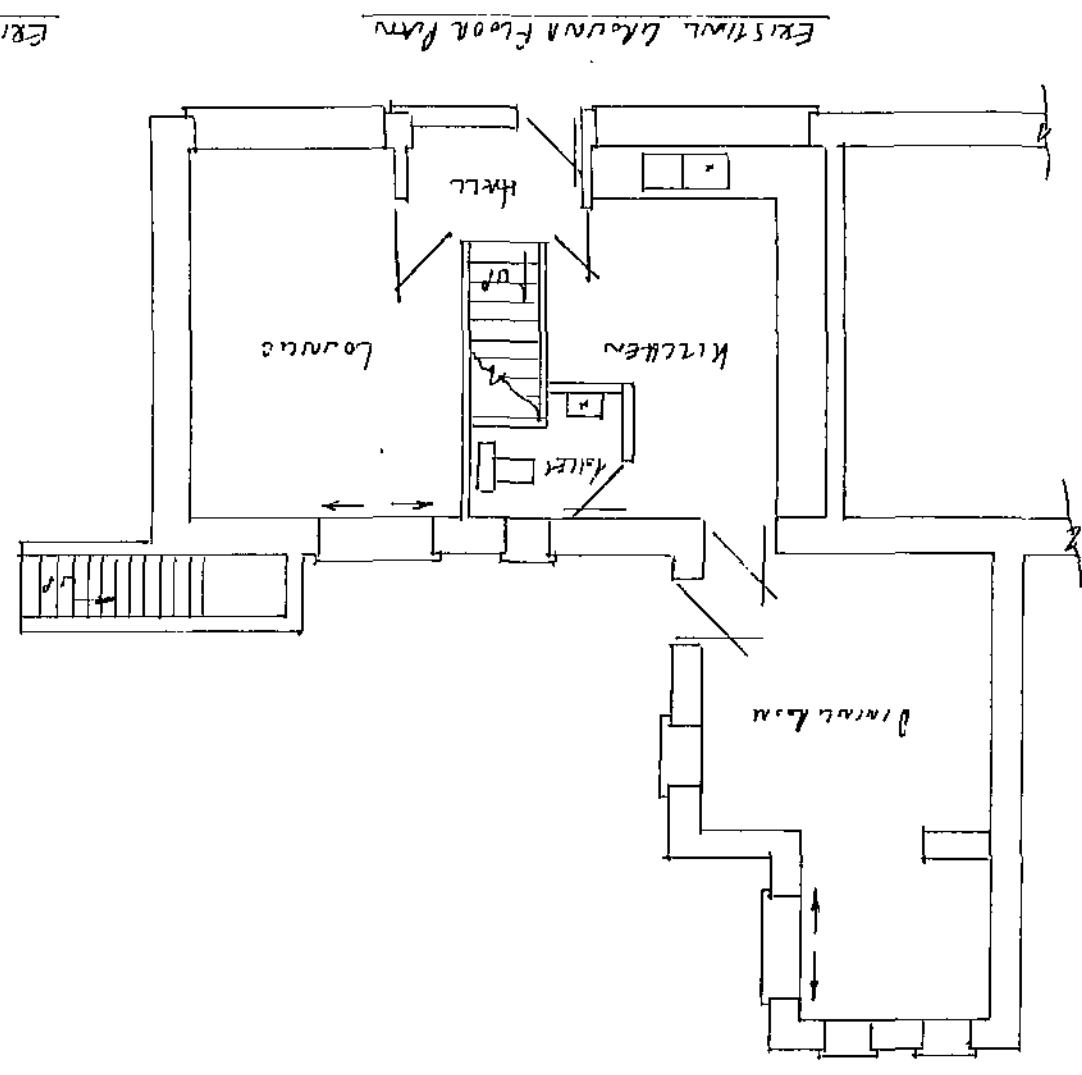


EXISTING FLOOR Scale 1:100

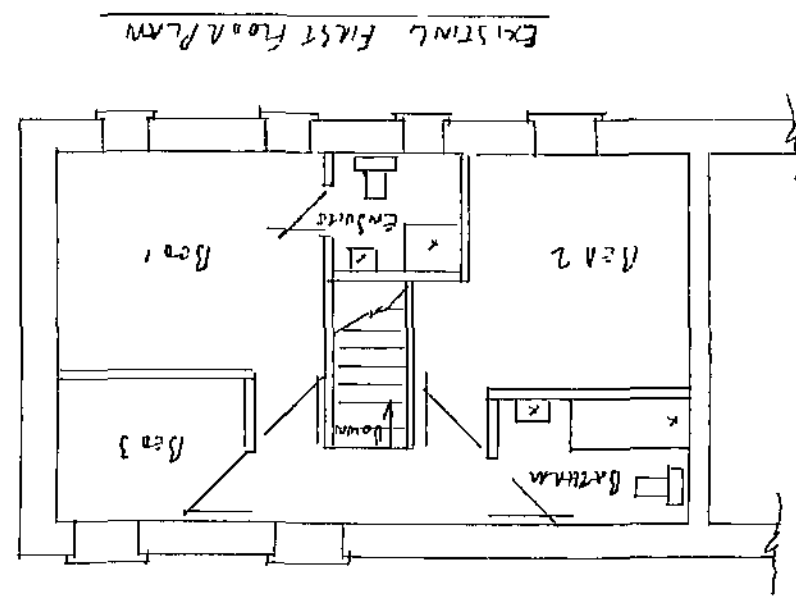


EXISTING First Floor Plan

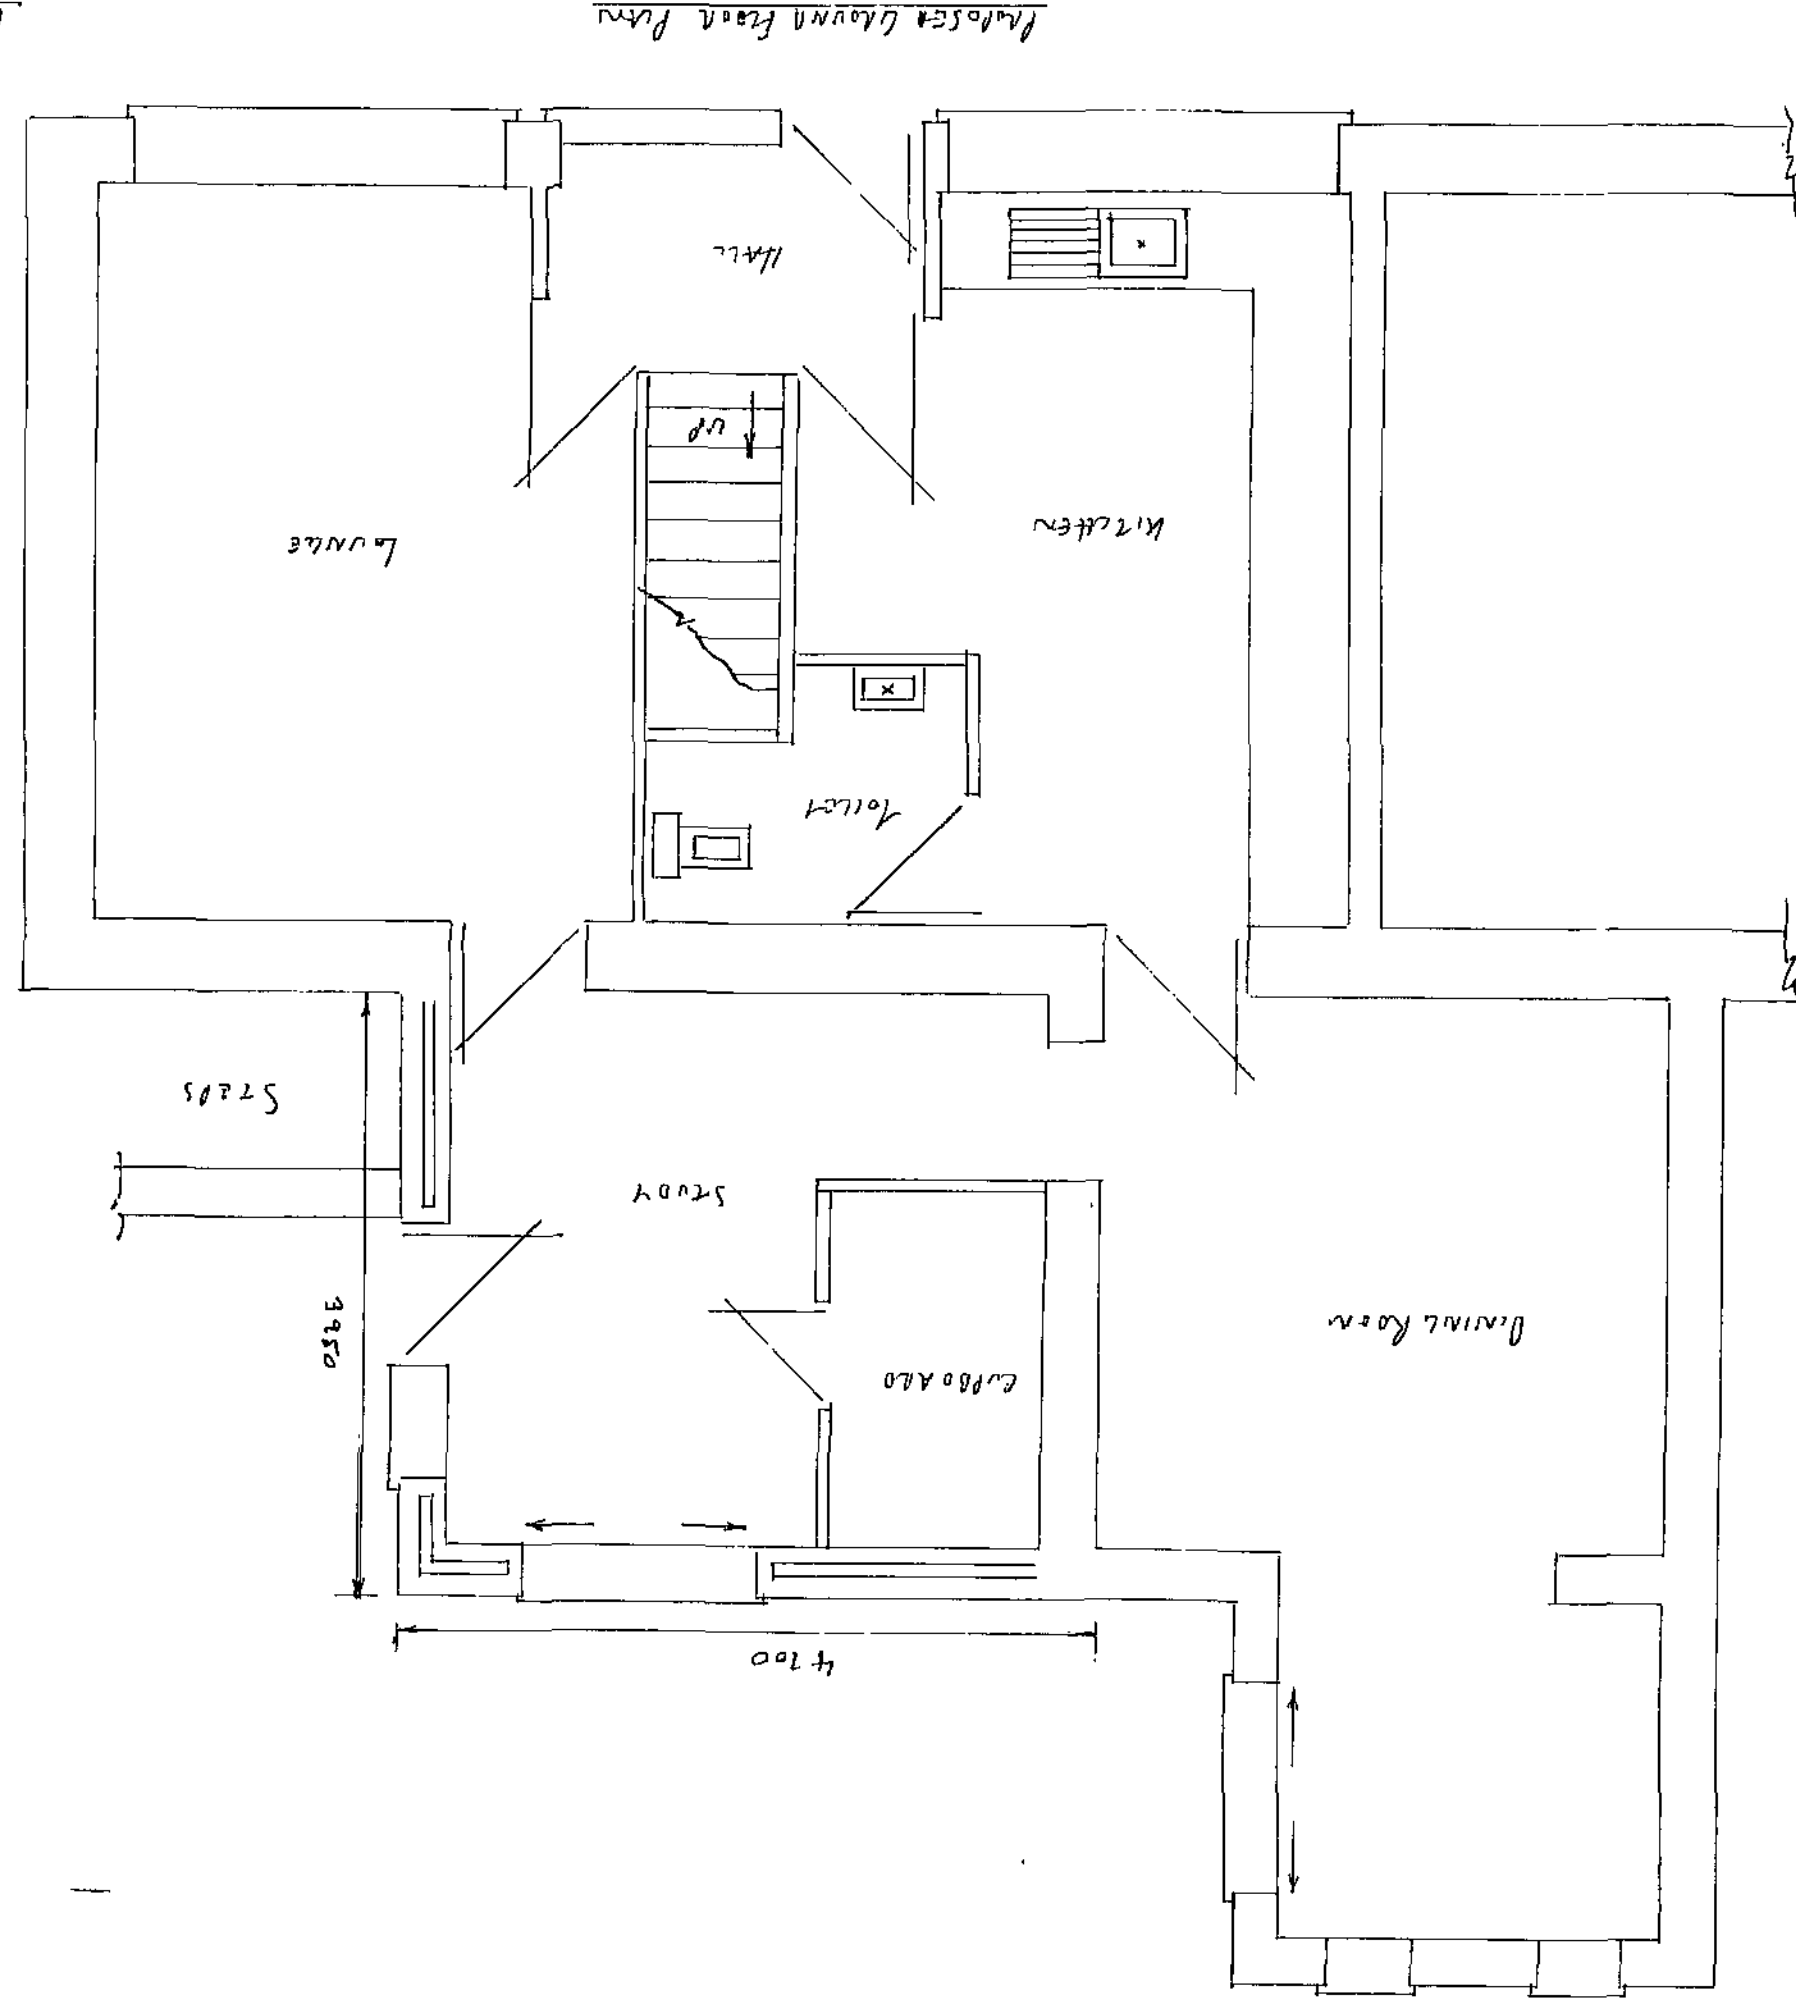


PROPOSED Ground Floor Plan

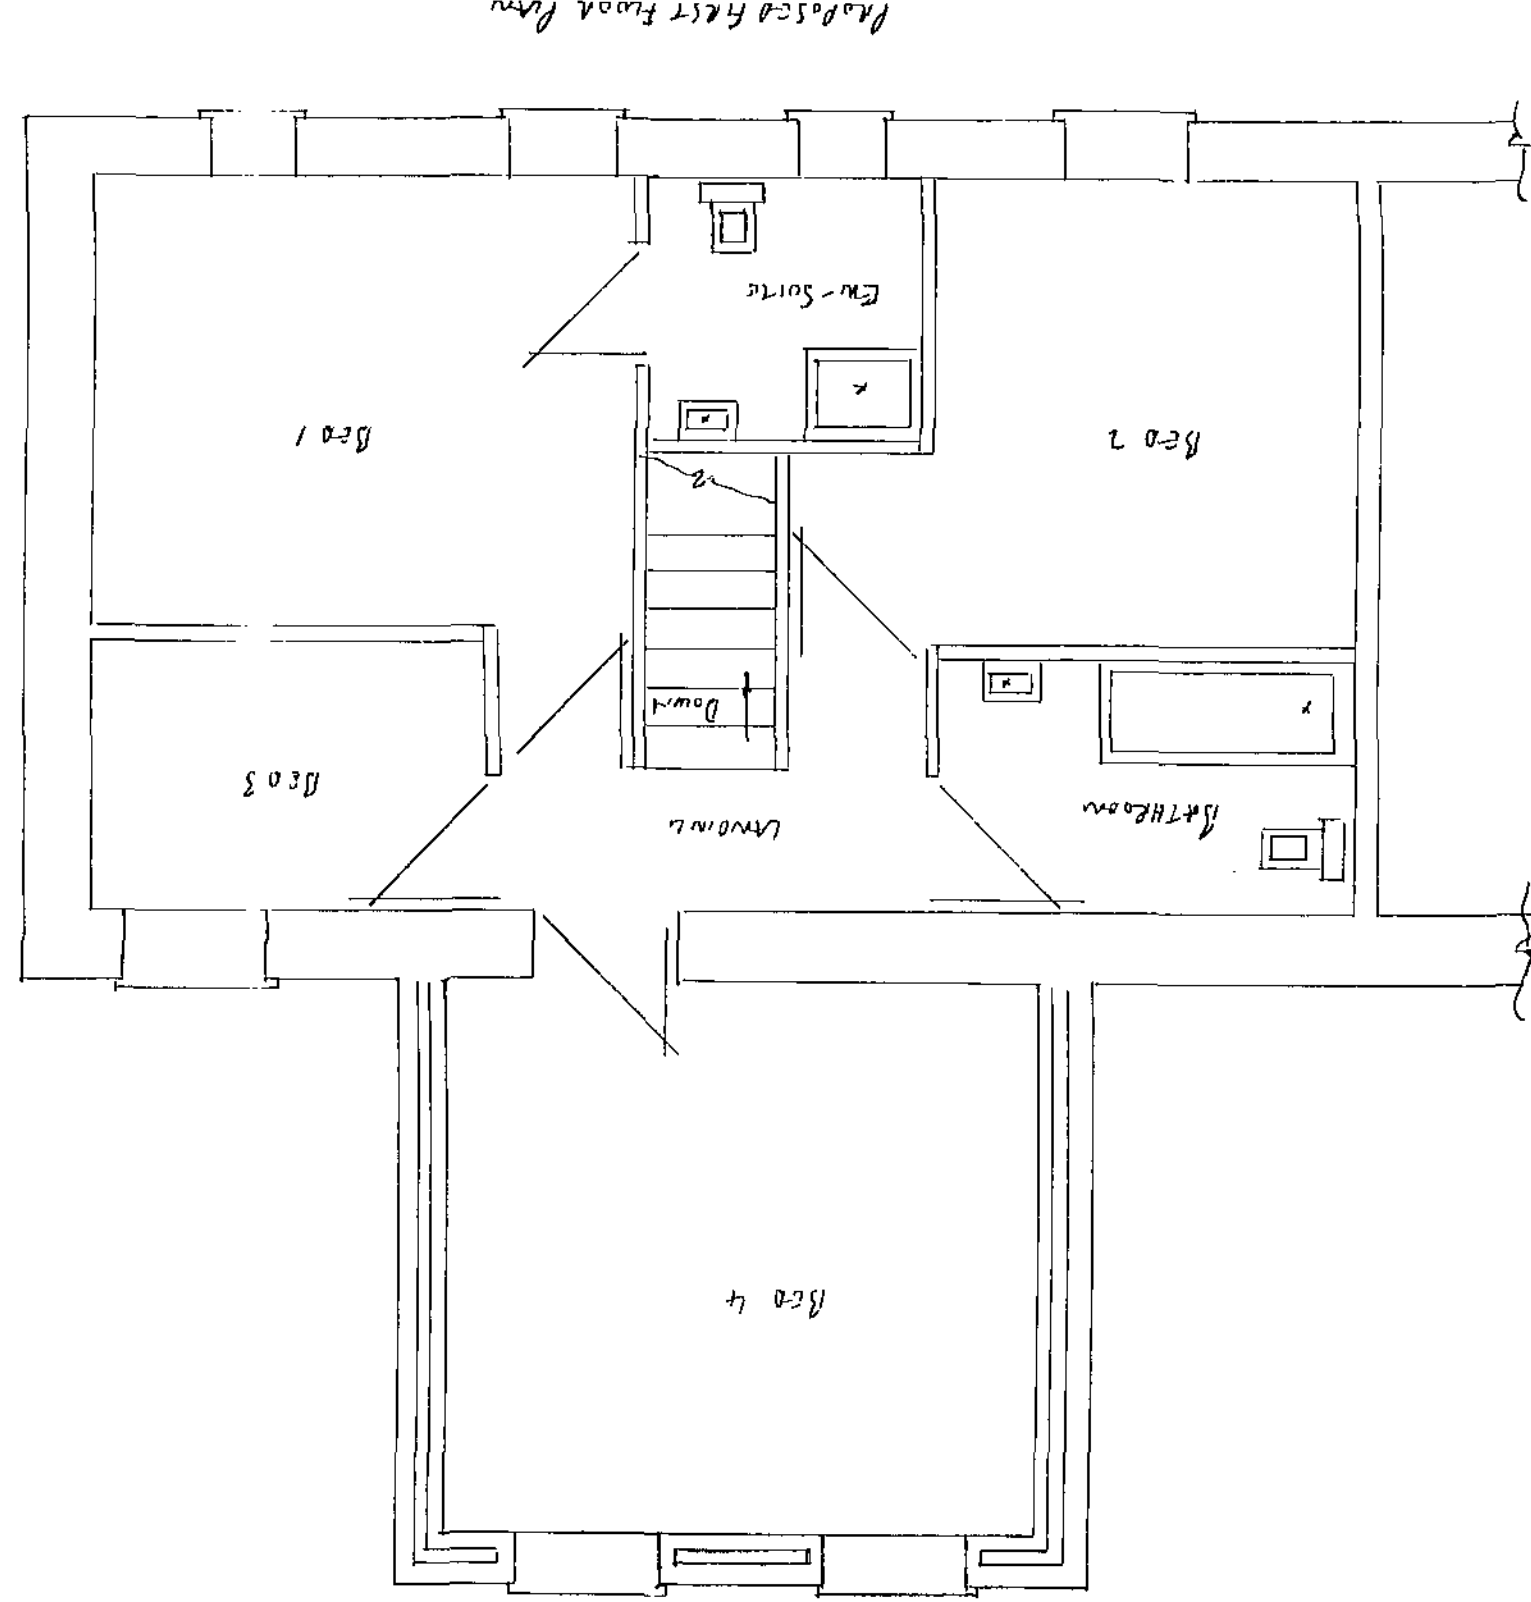


PROPOSED First Floor Plan

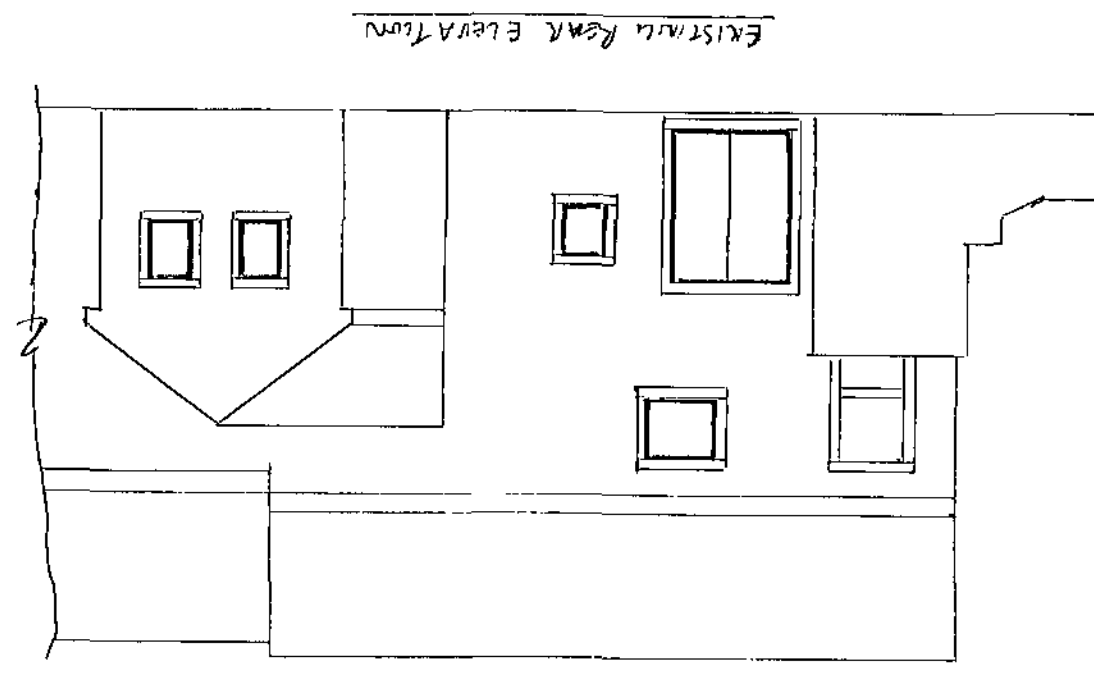

EXISTING Rear Elevation

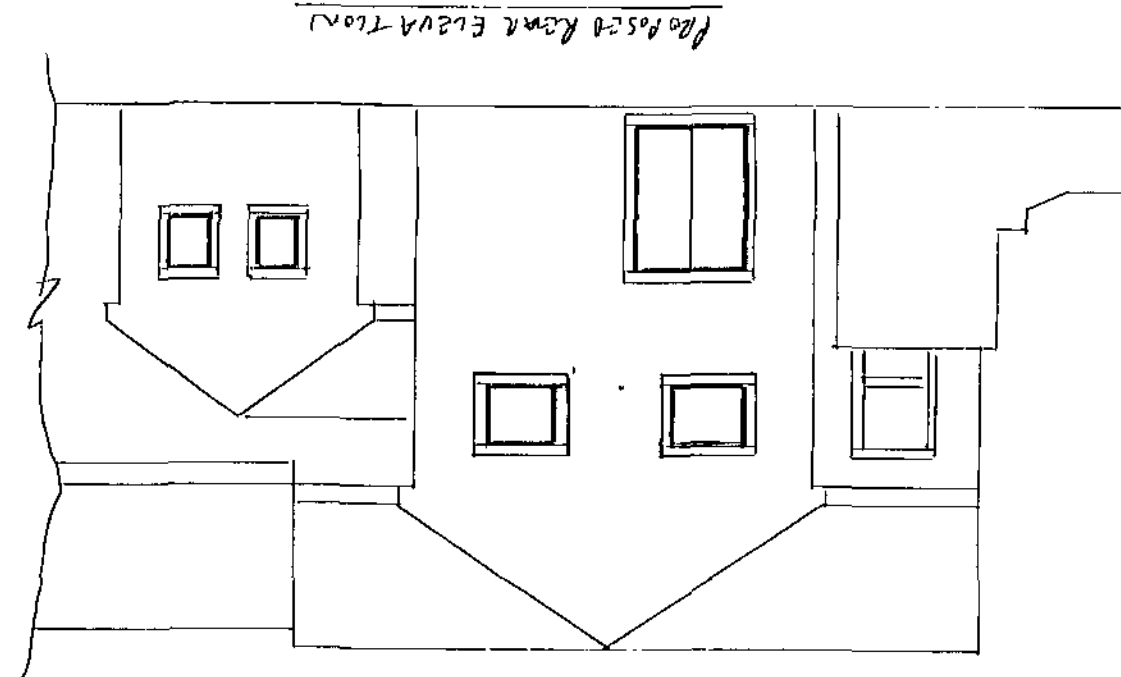


PROPOSED Rear Elevation

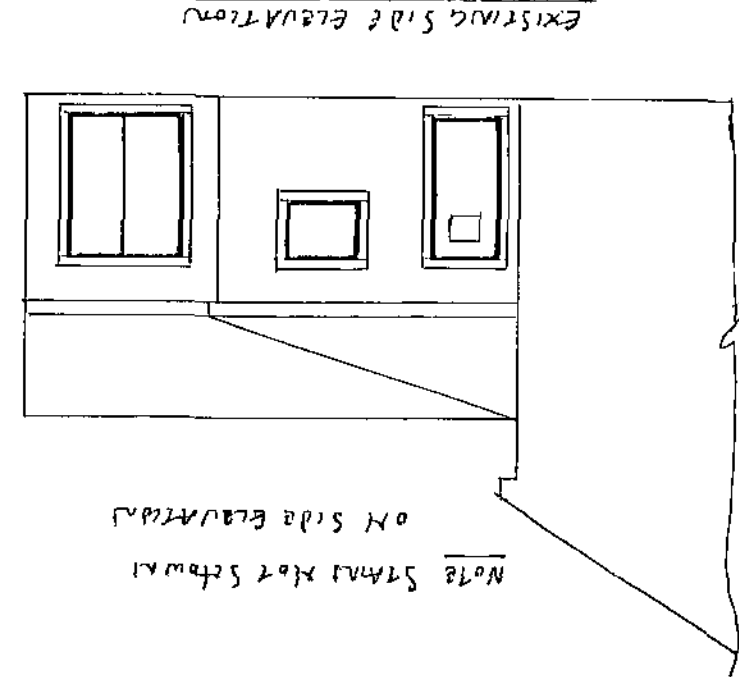


EXISTING Side Elevation


Note: Stairs not shown on side elevation

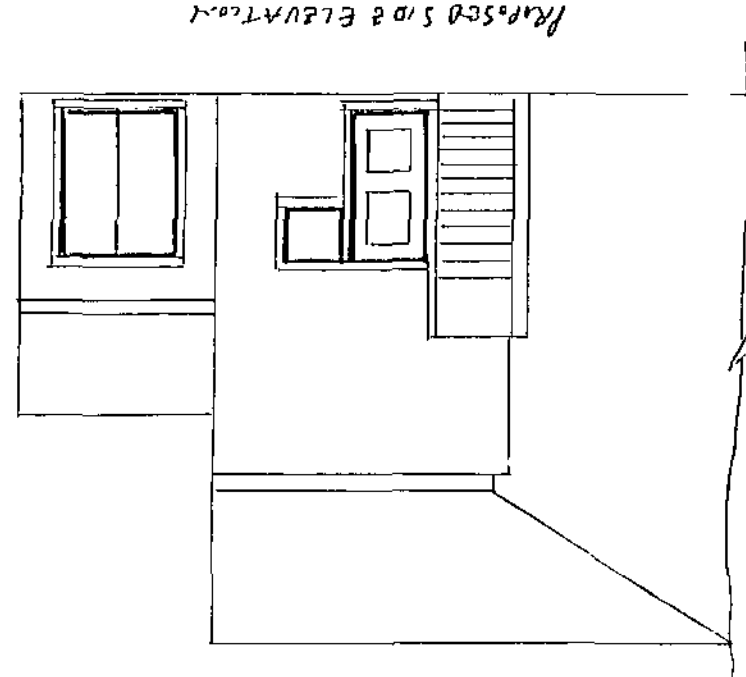


PROPOSED Side Elevation

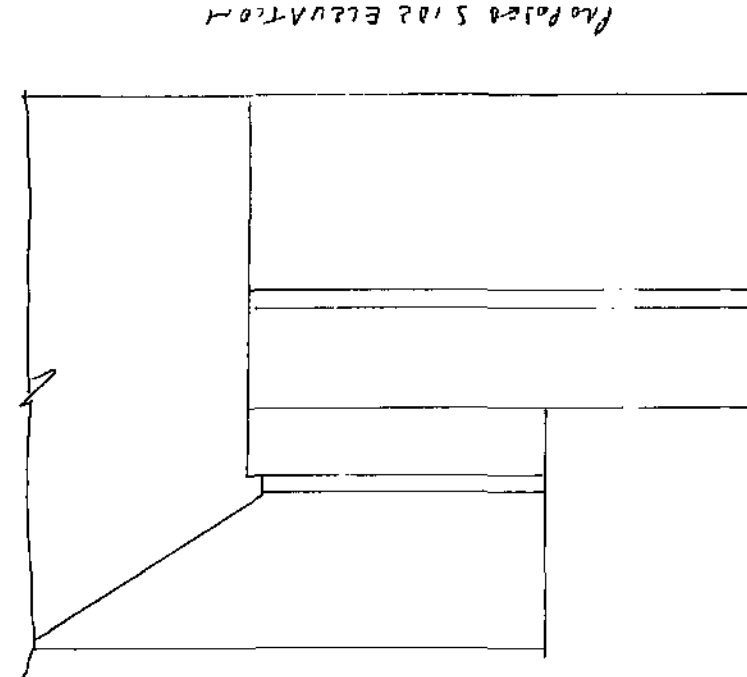

PROPOSED Side Elevation

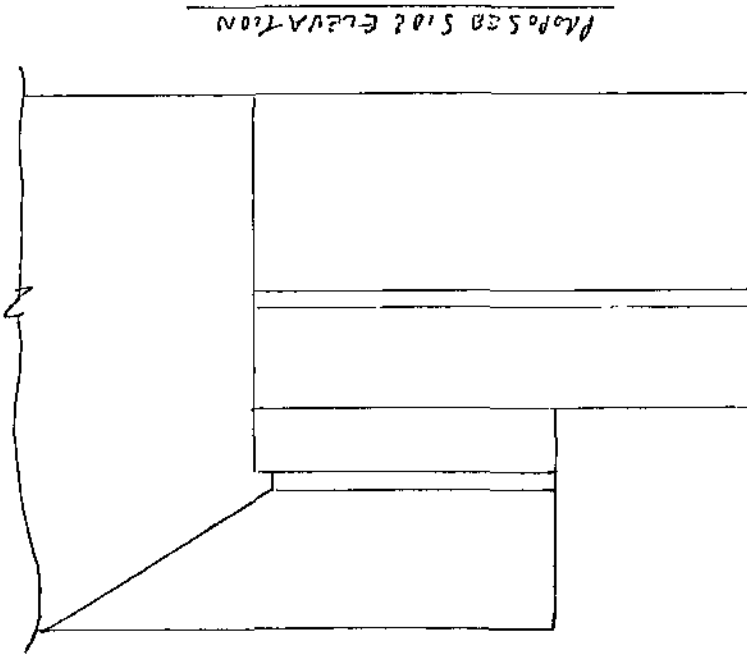

PROPOSED Side Elevation

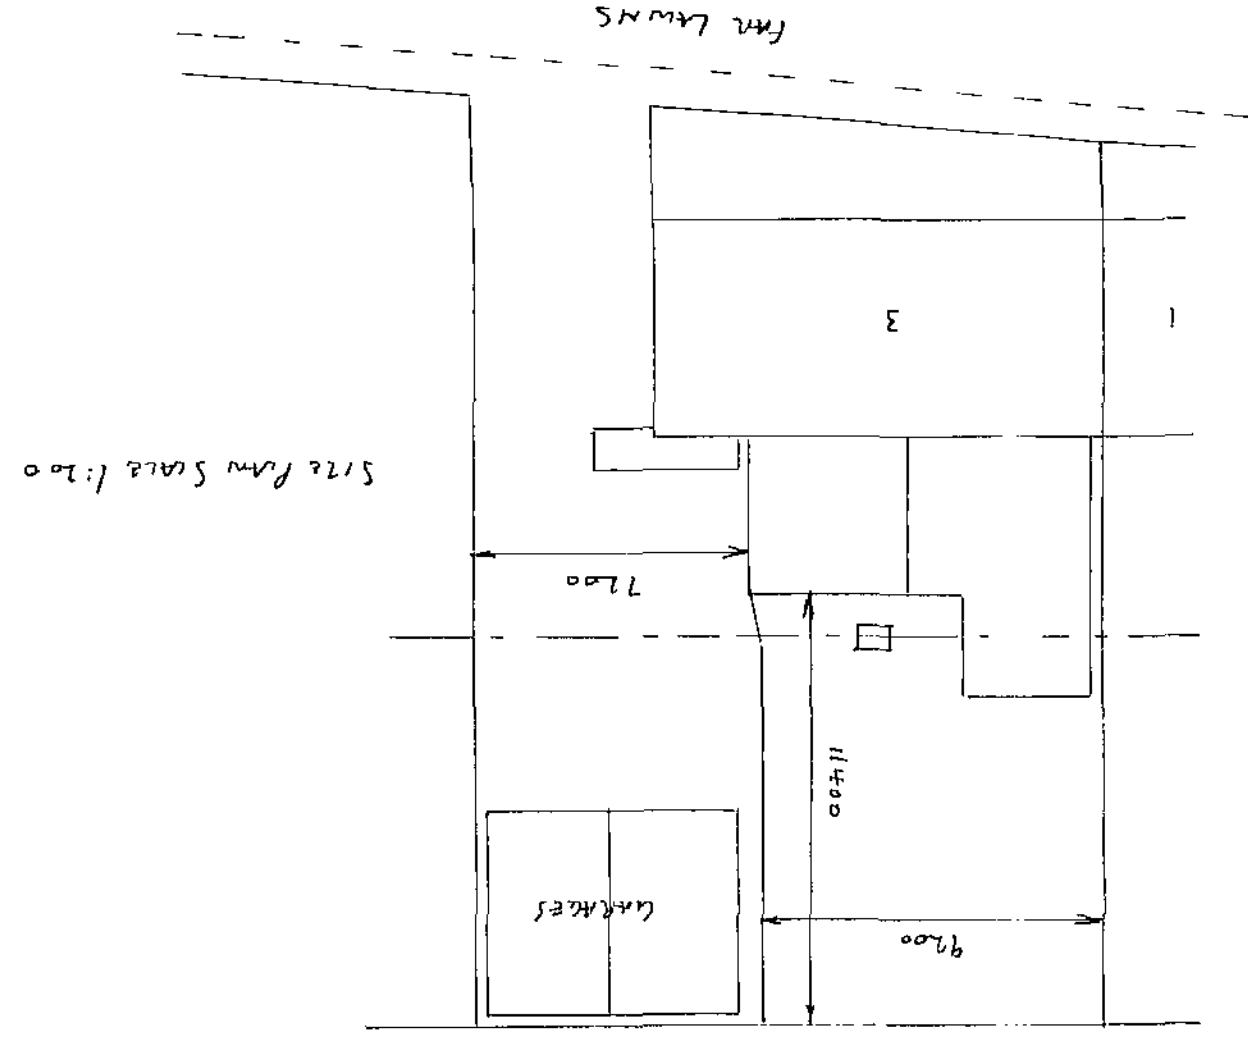

PROPOSED Side Elevation

19 JAN 2009
Borough Council
Planning Committee

Proposed Double Street Road Extension AT...

3 Park Lane

CAUTION

Marked