
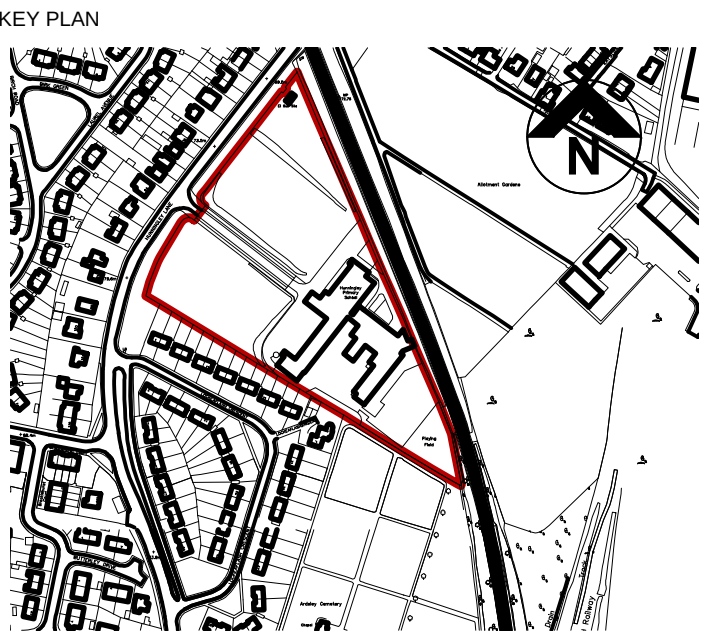


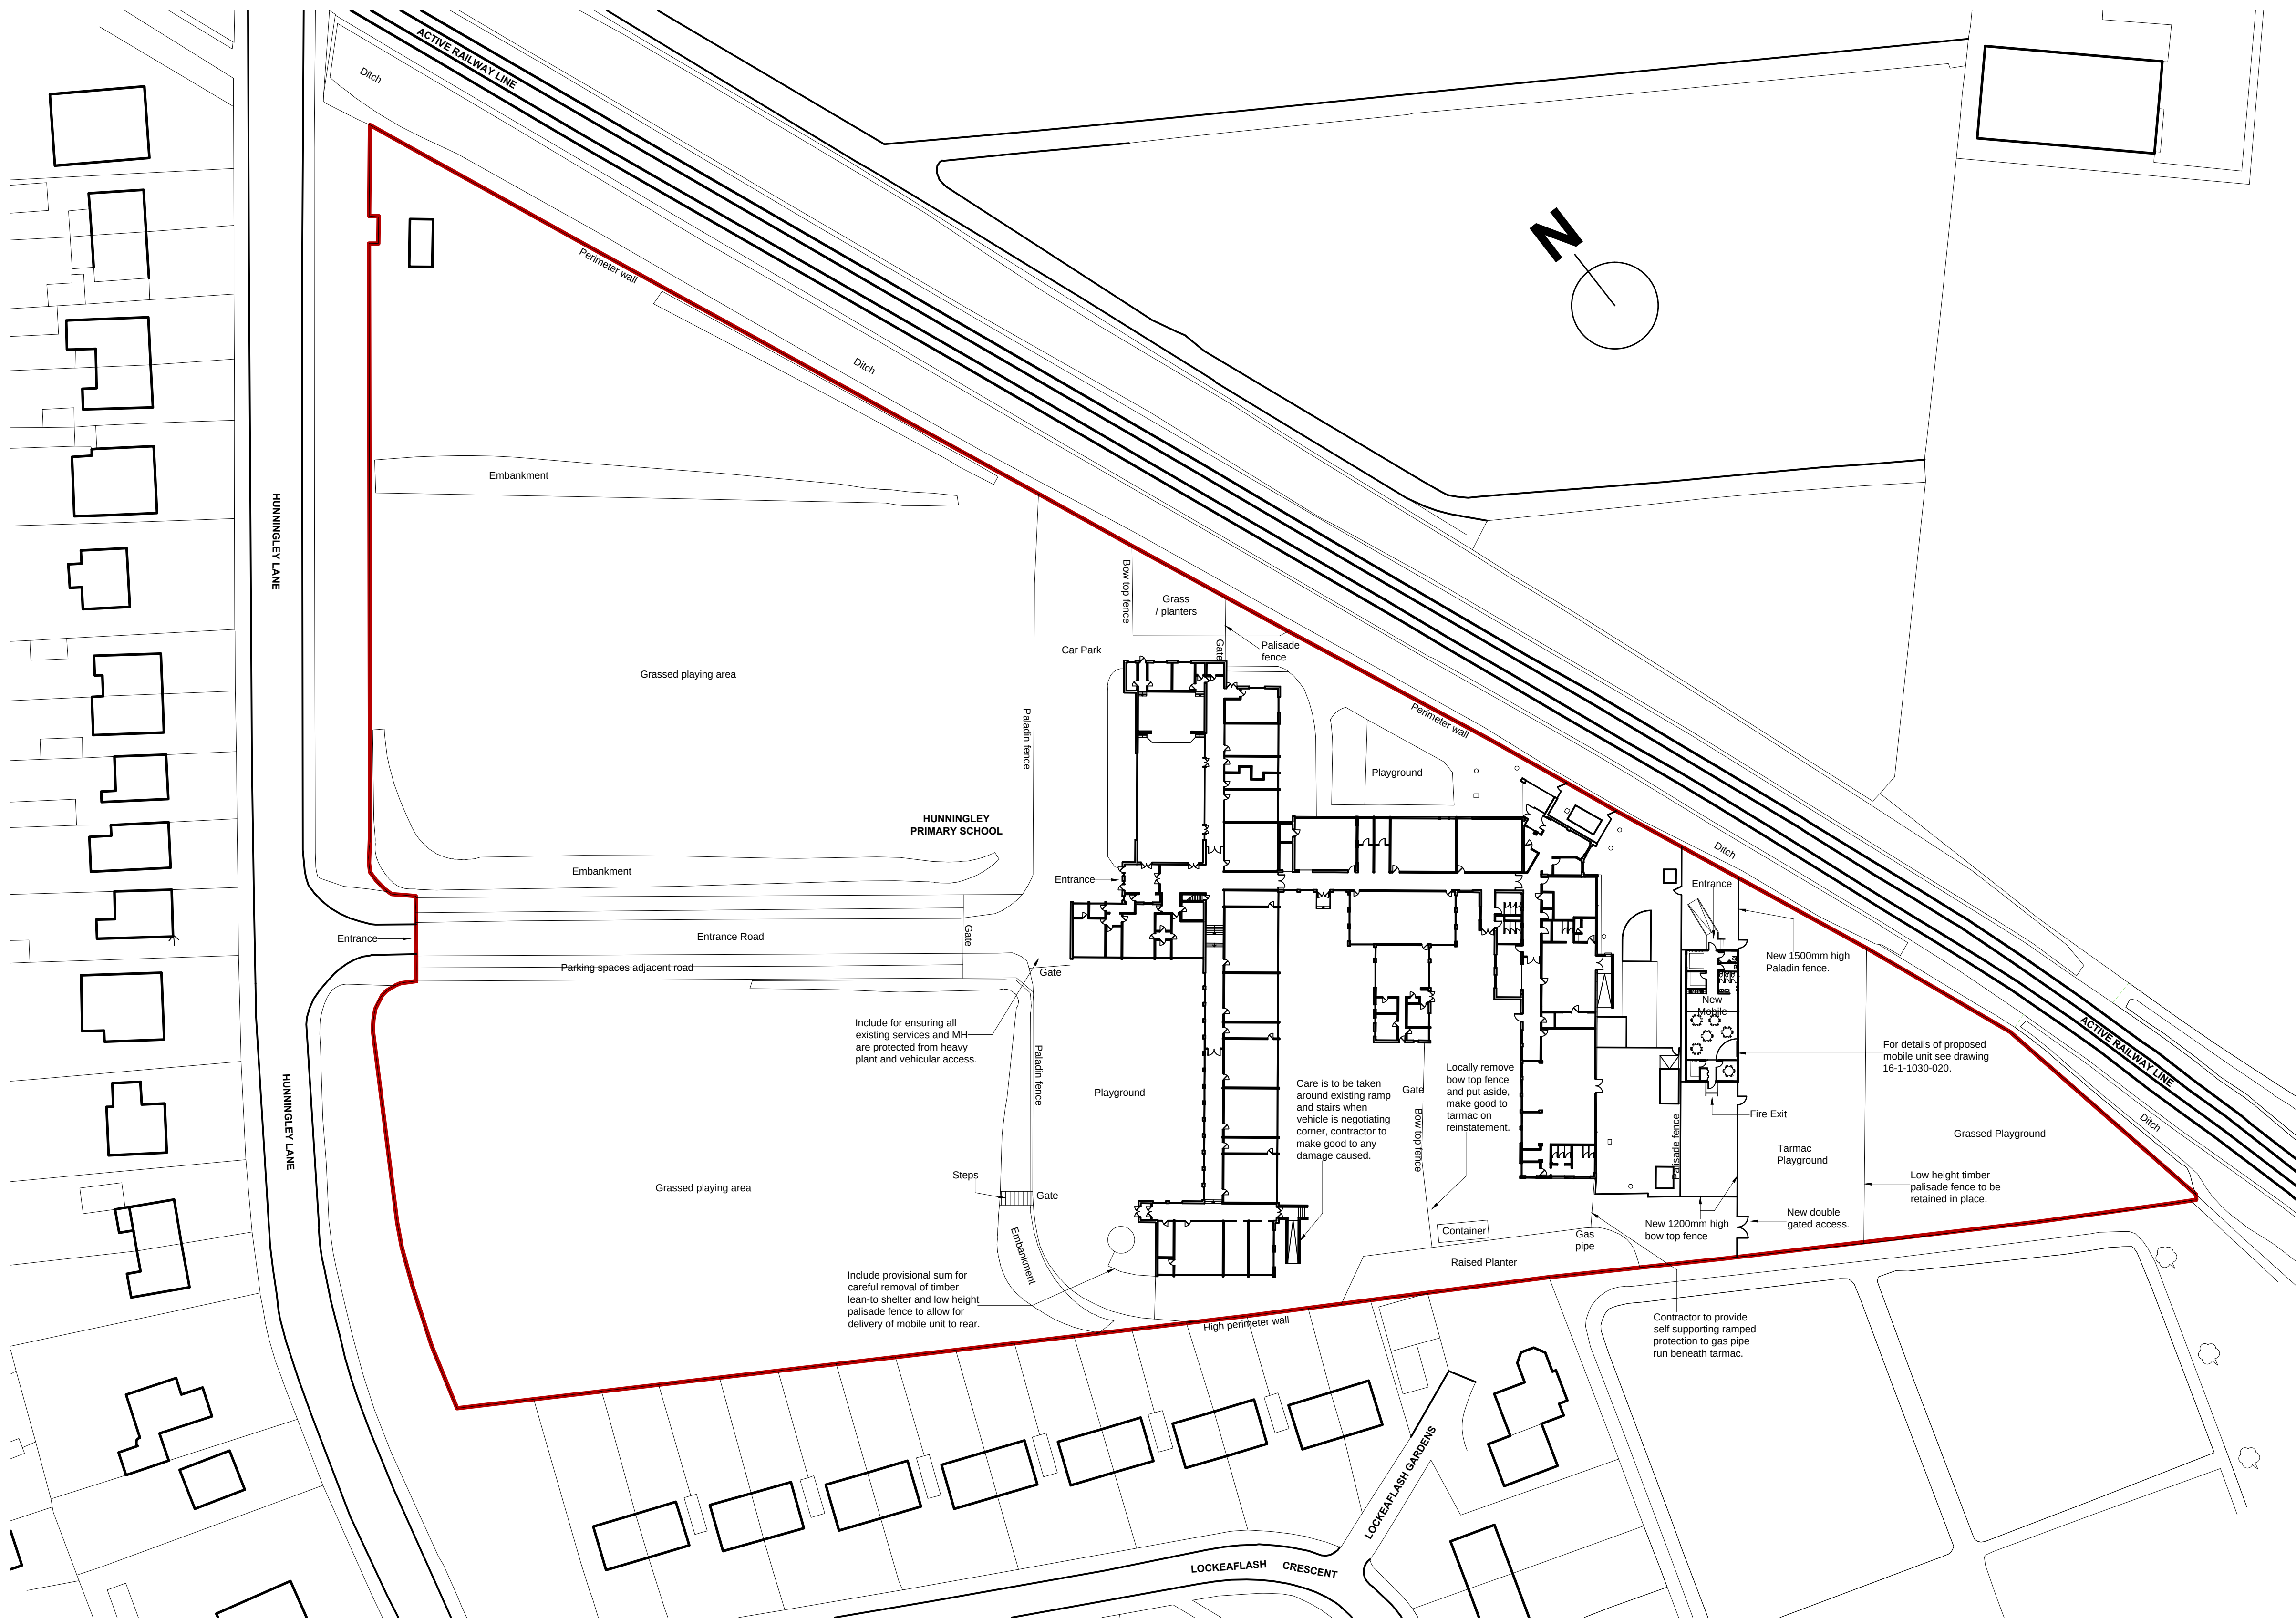

Notes:

Site Plan @ 1:500

Layout of mobile altered internally, ramped and stepped access reconfigured, fencing added to provide secure play areas.					
P2	SBL	20.04.15			
COMMENT					
REV	DRAWN	DATE	CHECKED	DATE	APPROVED
THIS DRAWING IS PRODUCED FOR USE IN THIS PROJECT ONLY AND MAY NOT BE USED FOR ANY OTHER PURPOSE. NPS PROPERTY CONSULTANTS LTD ACCEPT NO LIABILITY FOR THE USE OF THIS DRAWING OTHER THAN THE PURPOSE FOR WHICH IT WAS INTENDED IN CONNECTION WITH THIS PROJECT AS RECORDED IN THE 'PURPOSE FOR ISSUE' AND 'FILE STATUS CODE'.					
THIS DRAWING MAY NOT BE REPRODUCED IN ANY FORM WITHOUT PRIOR WRITTEN AGREEMENT OF NPS PROPERTY CONSULTANTS LTD.					
© CROWN COPYRIGHT AND DATABASE RIGHTS 2015 ORDNANCE SURVEY LICENCE NUMBER 100022264					
RESPONSIBILITY IS NOT ACCEPTED FOR OTHERS SCALING DIRECTLY FROM THIS DRAWING. DO NOT SCALE FROM THIS DRAWING. USE WRITTEN DIMENSIONS ONLY.					
0m 5 10 15 30m 1:500					
ORIGINAL SHEET SIZE A1					
CLIENT Education					
PROJECT Proposed Mobile Classroom					
TITLE Site Plan as Proposed					
nps group					
NPS Barnsley Ltd Gateshead Park, Barnsley S10 2BQ Tel: 01226 714000, Email: sales@npsgroup.co.uk, www.nps.co.uk					
Date Plotted: 21 April 2015 11:42:48					
© COPYRIGHT NPS GROUP 2015					
SCALES 1:500		DISCIPLINE ARCHITECT		PROJECT NUMBER 16-1-1030	
DRAWING NUMBER NPS-DR-A-(00)-012		REV CODE P2			
STATUS CODE S0		PURPOSE OF ISSUE PLANNING APPROVAL		DRAWN BY SBL	