



NJT DESIGN LIMITED - DISCLAIMER:


This drawing is copyright and shall not be reproduced or used for any other purpose without the written permission of the architect. This drawing must be read in conjunction with all other related drawings and documentation. It is the contractor's responsibility to ensure full compliance with the Building Regulations and all other relevant legislation and standards. The architect does not accept any liability for any errors or omissions in the drawing or for any consequences arising from its use. Materials not in conformity with relevant British or European Standards/Codes of practice or materials known to be deleterious to health & safety must not be used or specified on the project.

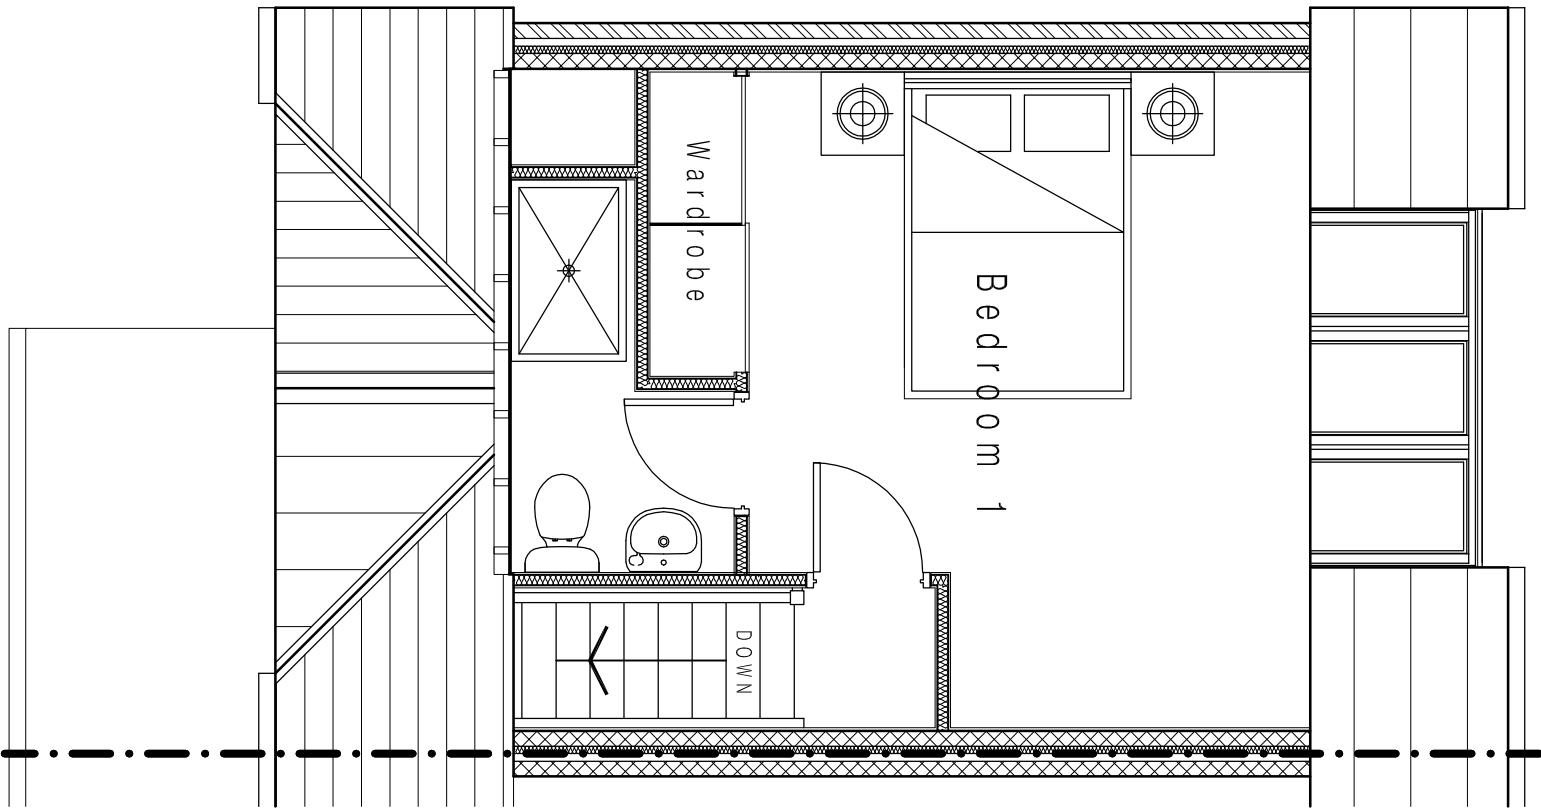

SECOND FLOOR PLAN

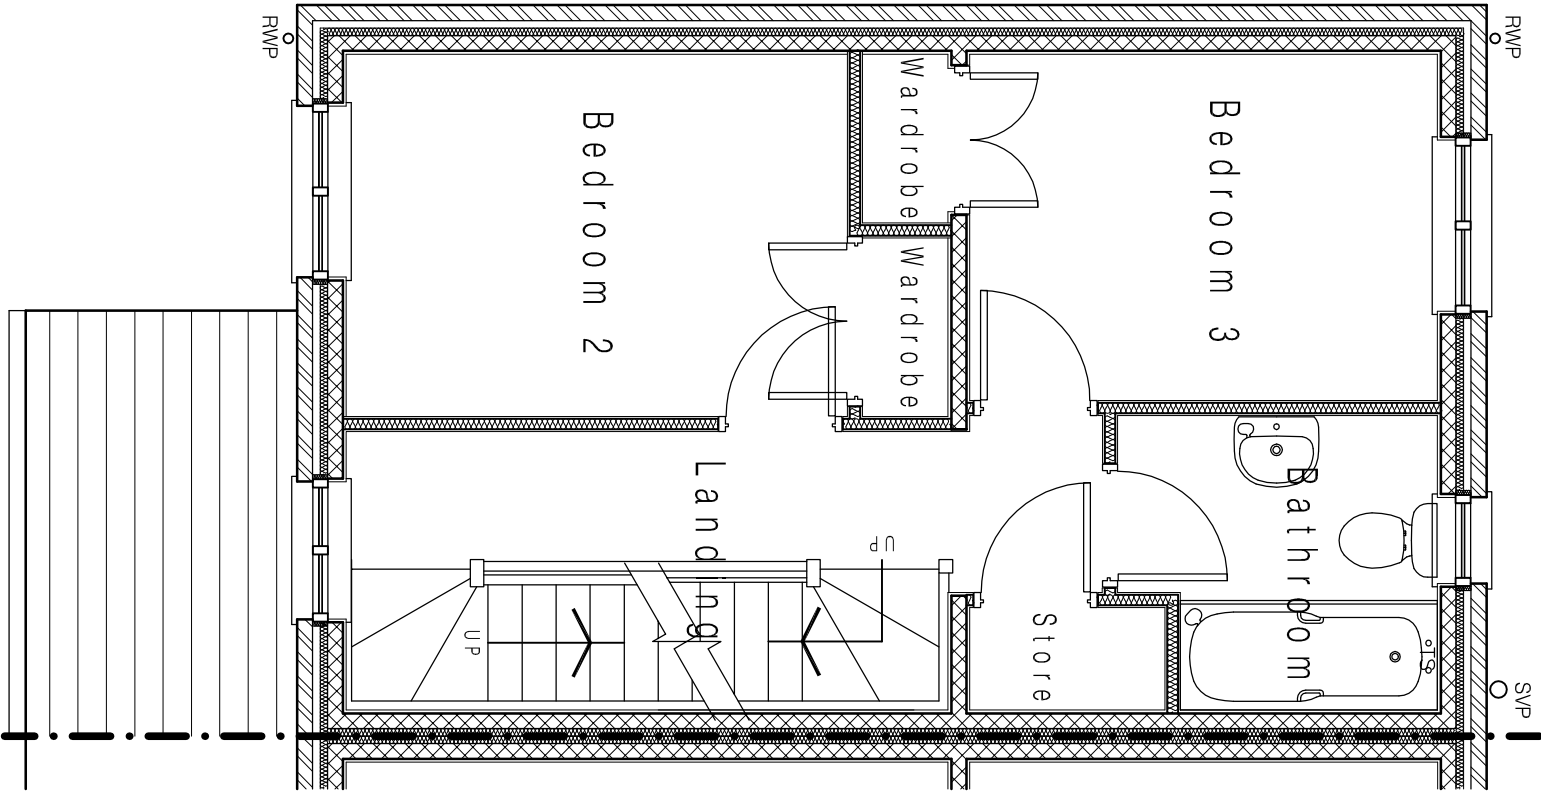

FIRST FLOOR PLAN

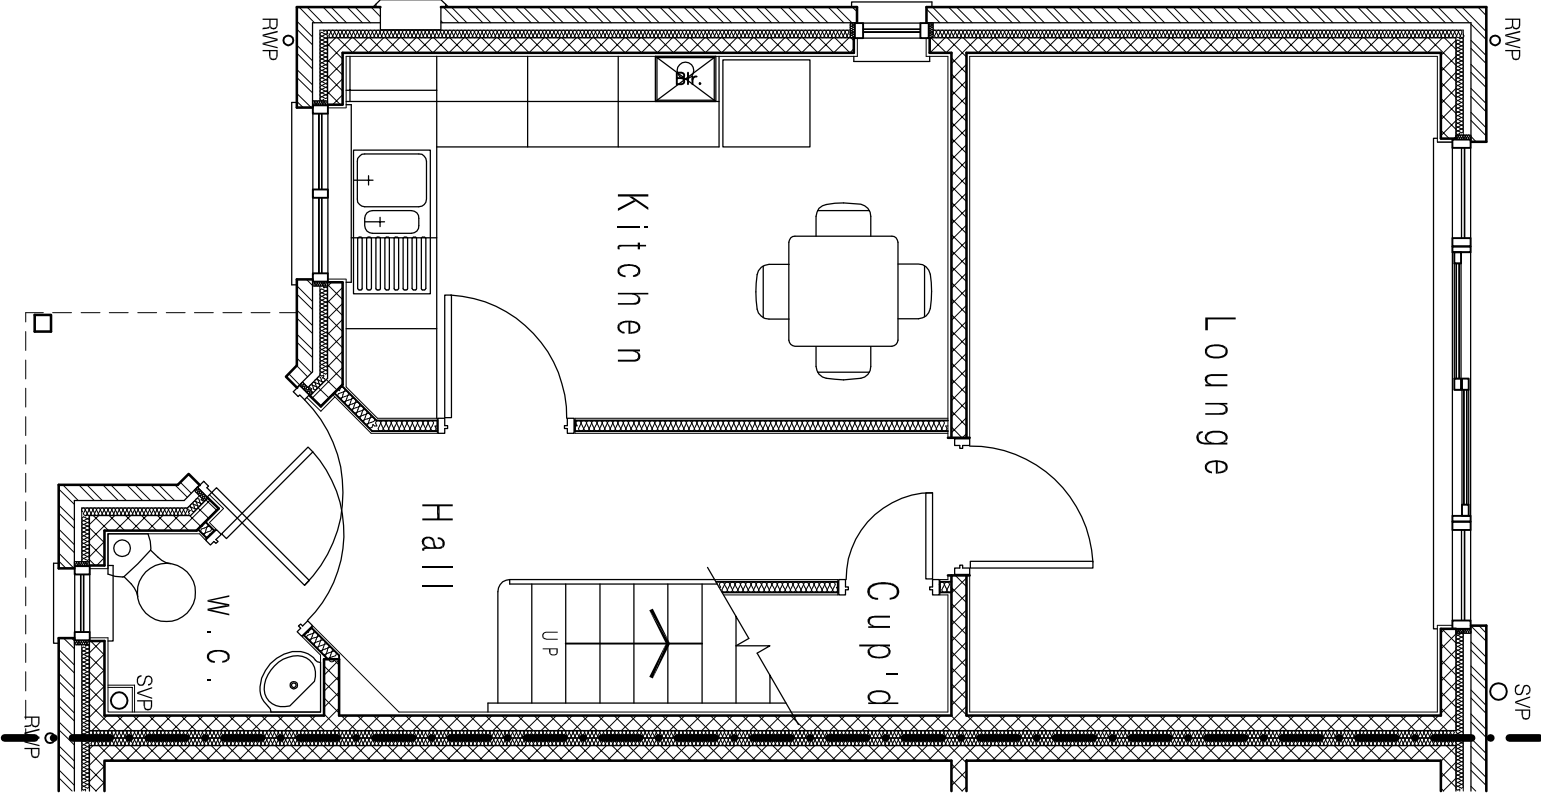

GROUND FLOOR PLAN

RMG DEVELOPMENTS


No	Date	Description	Checked By
CLIENT			

REV A - May 2009 - Elevations altered following comments from Planning Office. Balcony removed from rear elevation.

PROJECT
DEVELOPMENT OF
LAND AT 56 KERESFORTH
ROAD, DODWORTH -
BARNSELEY

PROPOSED FLOOR
PLANS

DRAWING STATUS	
PLANNING APPROVAL	
DRAWN	NJT
CHECKED	NJT
SCALE	1:50 @ A3
DATE	MARCH 2009

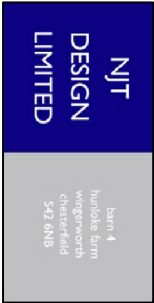

JOB NO.	DRAWING NUMBER	REV
08-009	A(00)-04	A