



KINGS WAY

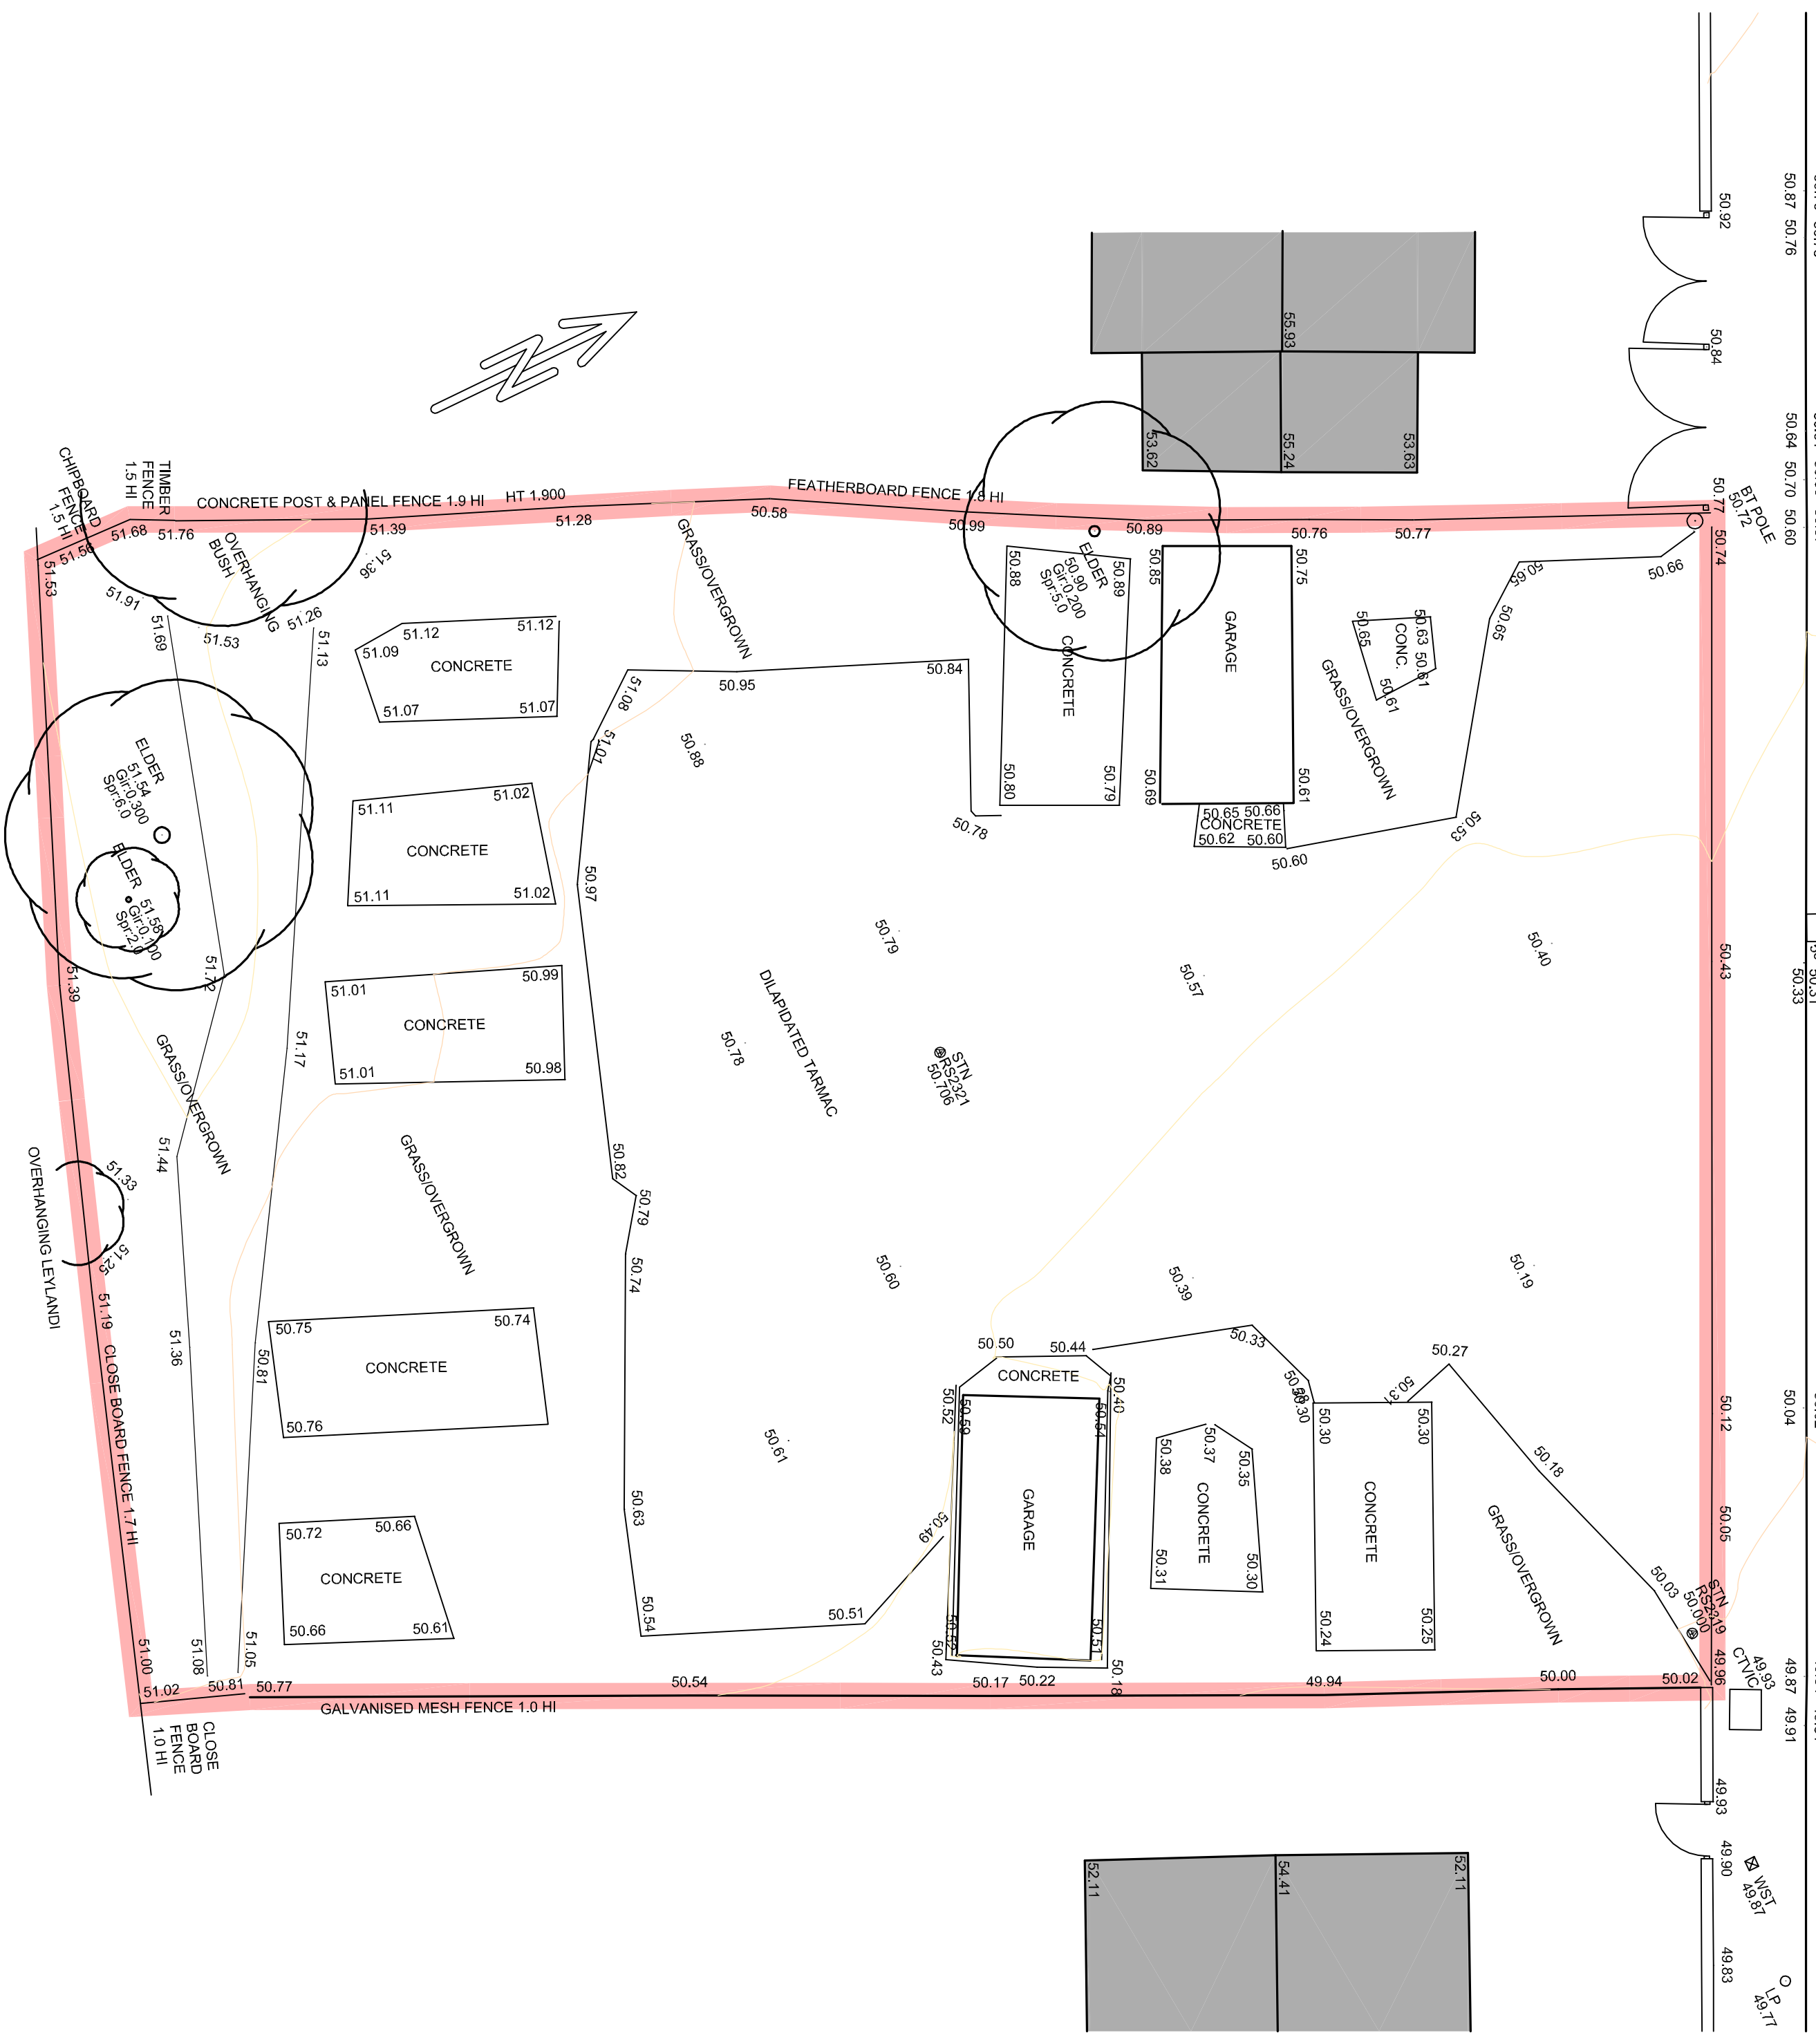


EXISTING SITE PLAN

SCALE 1:100

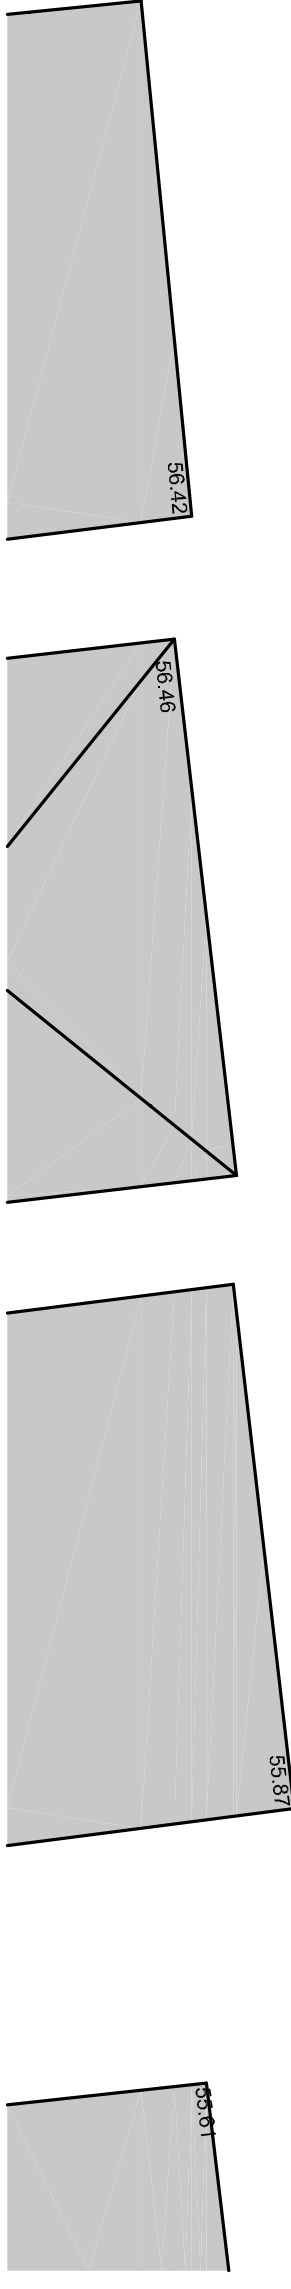


KINGS WAY

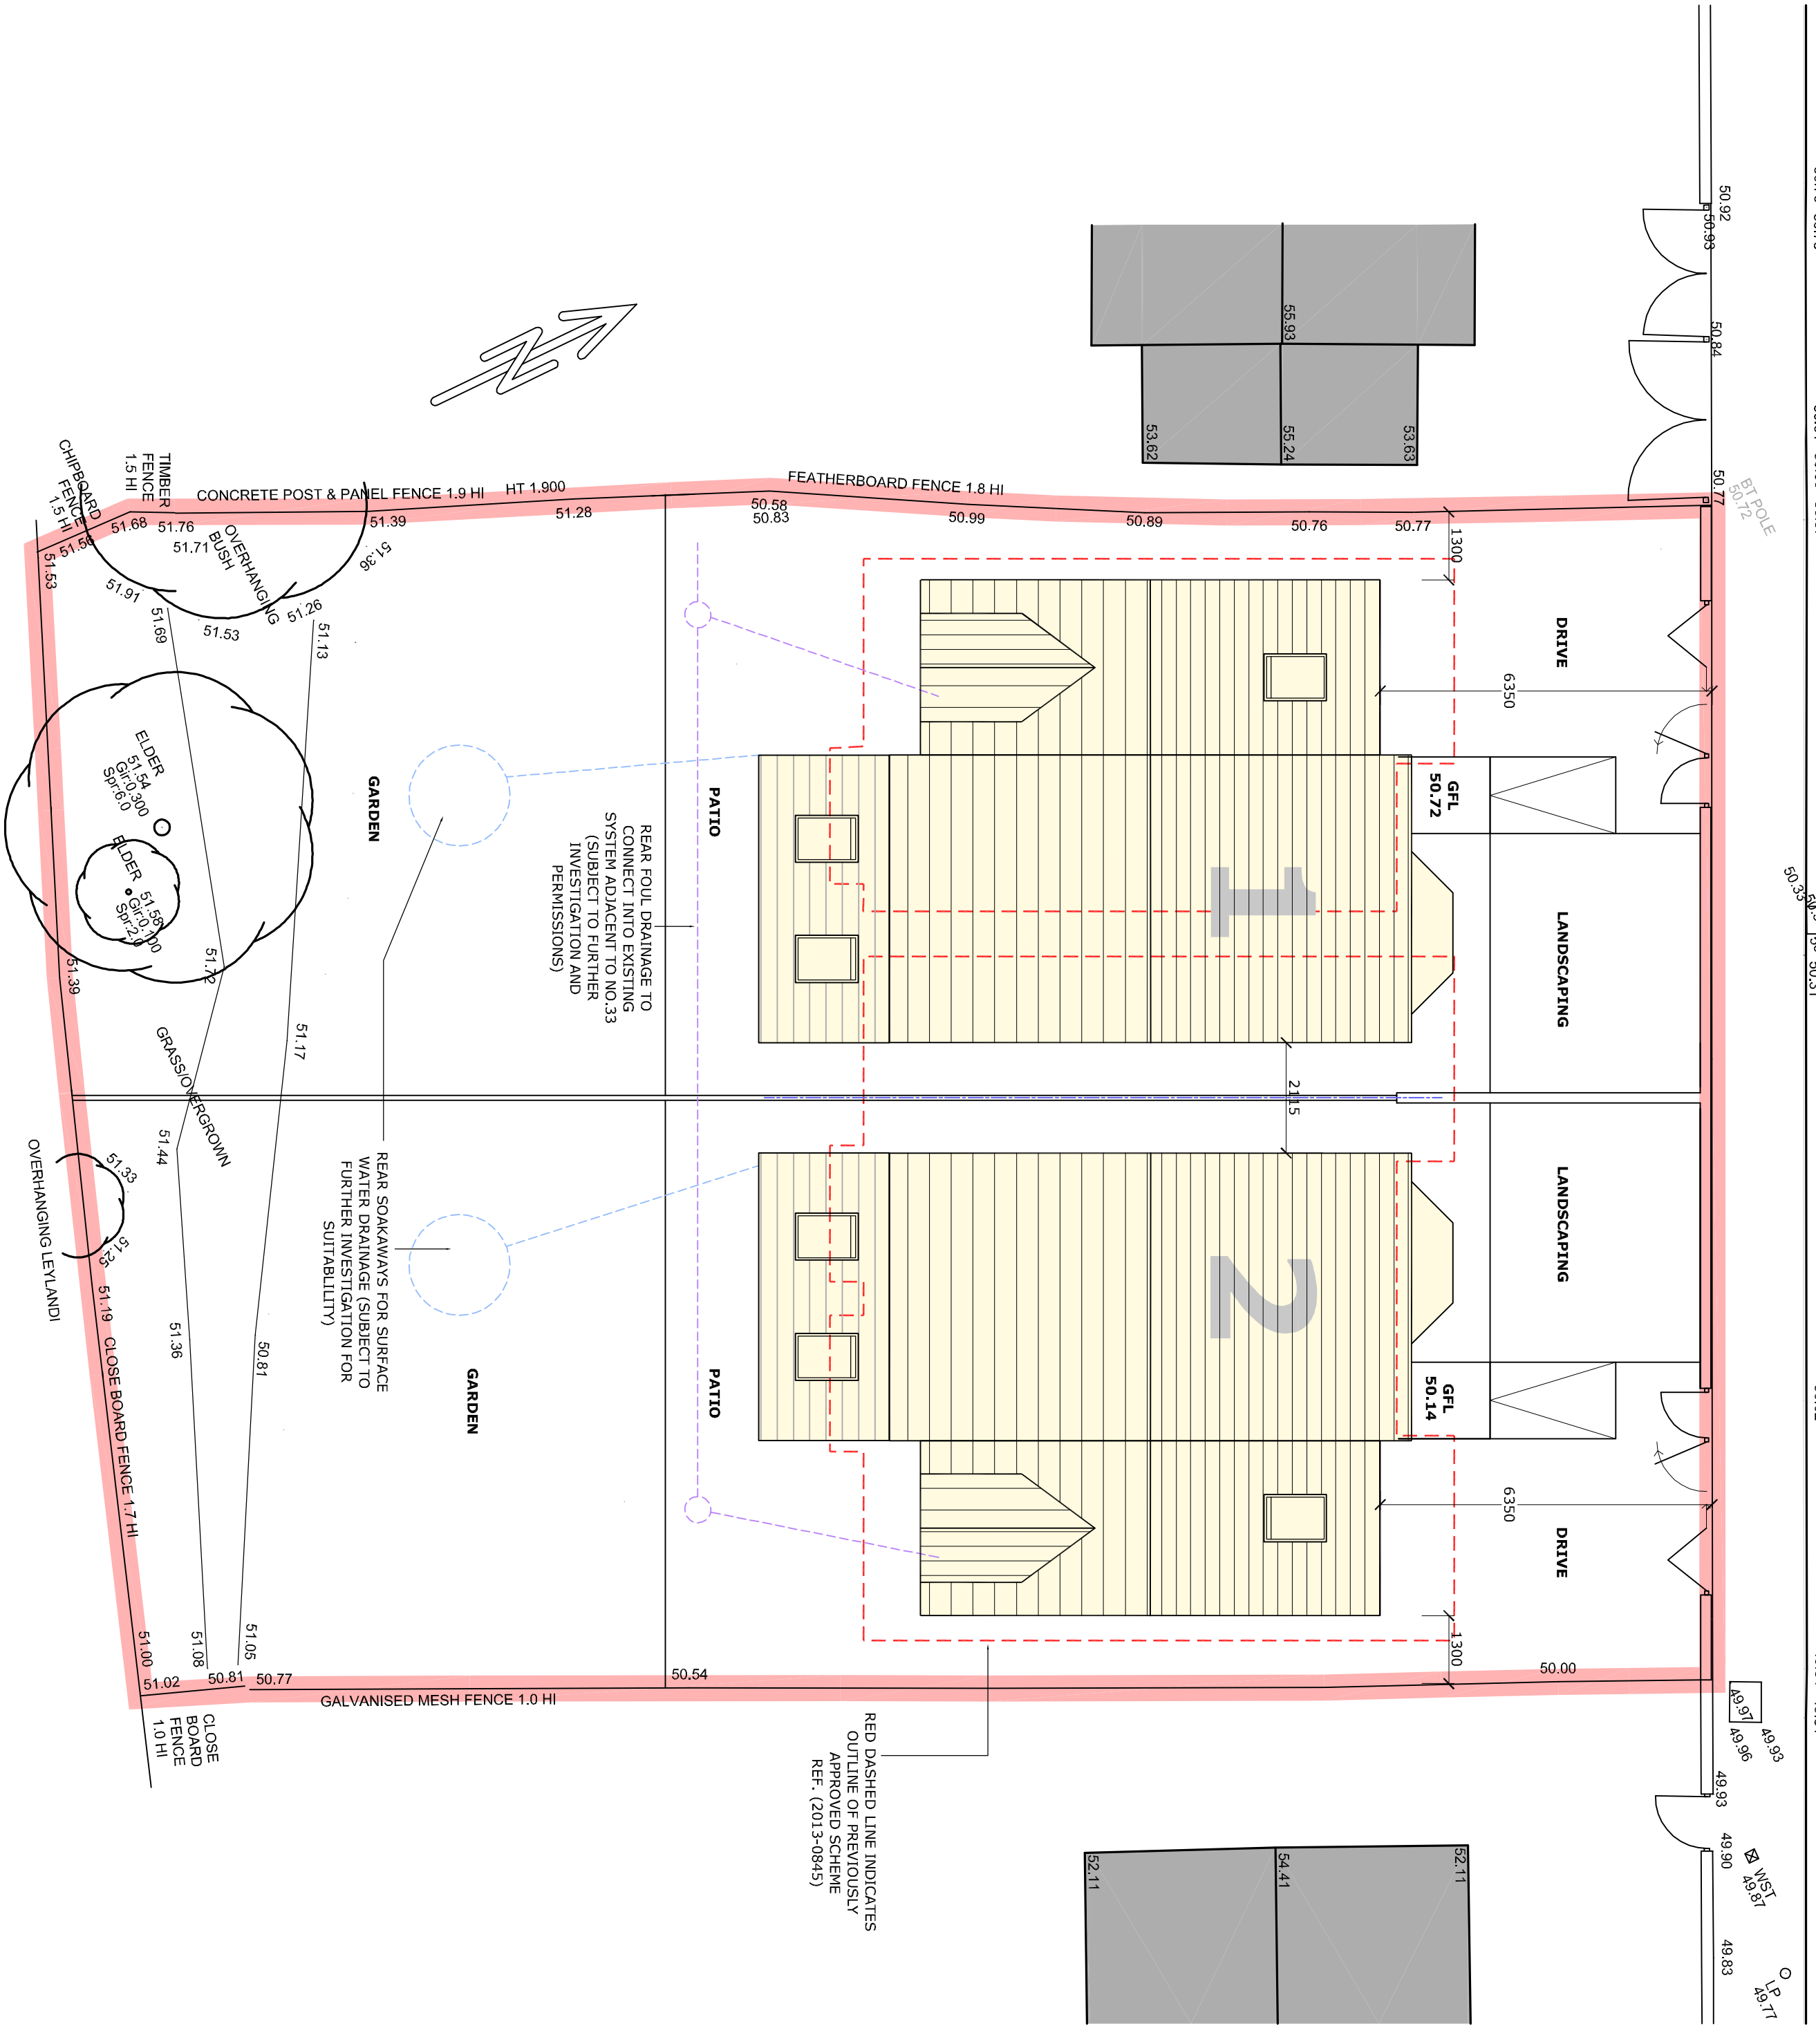

PROPOSED SITE PLAN

SCALE 1:100

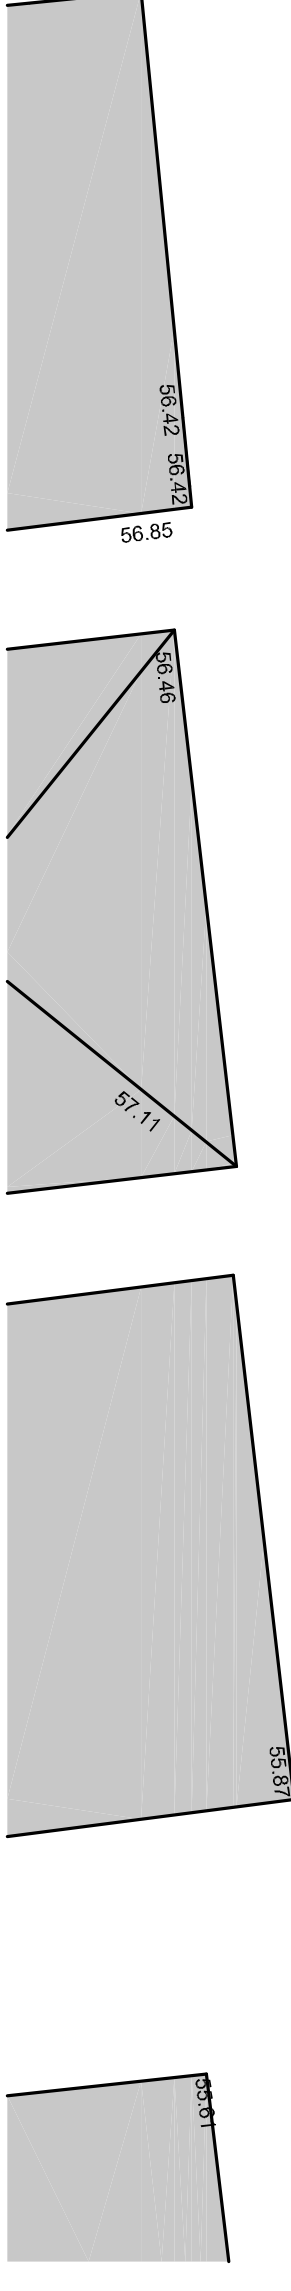

P3		REVISED TO SUIT PLANNERS COMMENTS		06 AUG 2015	
P2		REVISED DRAINAGE SHOWN - SEPARATE SYSTEMS FOR SURFACE AND POOL		19 JUNE 2015	
P1		ISSUED FOR FULL PLANNING APPLICATION		28th APRIL 2015	
rev		description		date	

wireframe		studio ltd	
-----------	--	------------	--

project title		project no		rev		scale	
SEVEN HILLS ESTATES LTD KINGSWAY, MAPLEWELL, BARNSLEY RESIDENTIAL DEVELOPMENT		1396		P3		AS NOTED @A1	
drawing title		drawing no		date		drawn	
EXISTING AND PROPOSED SITE PLAN		200		06 AUG 2015		JST	