



SCALE 1:100




EXISTING FRONT ELEVATION

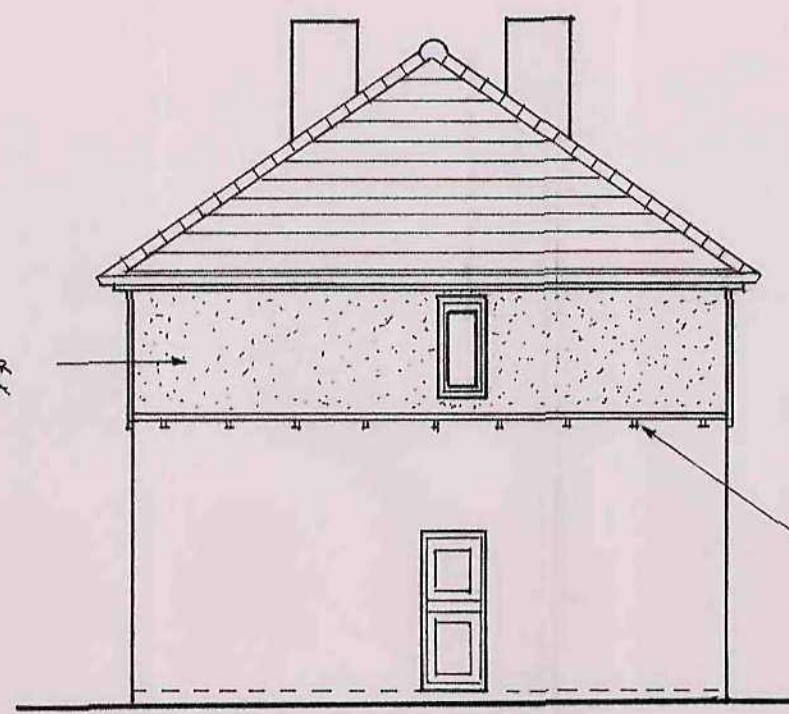


EXISTING SIDE ELEVATION

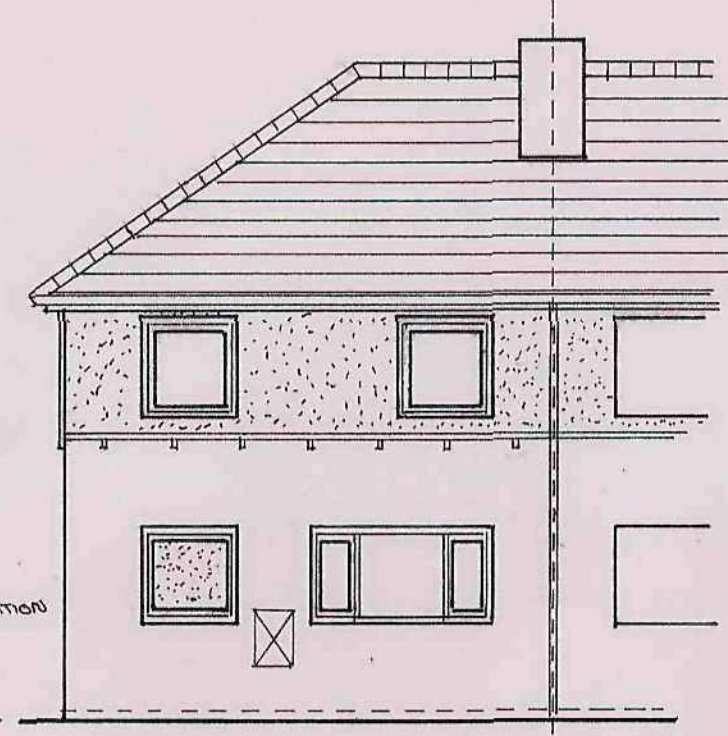


EXISTING REAR ELEVATION

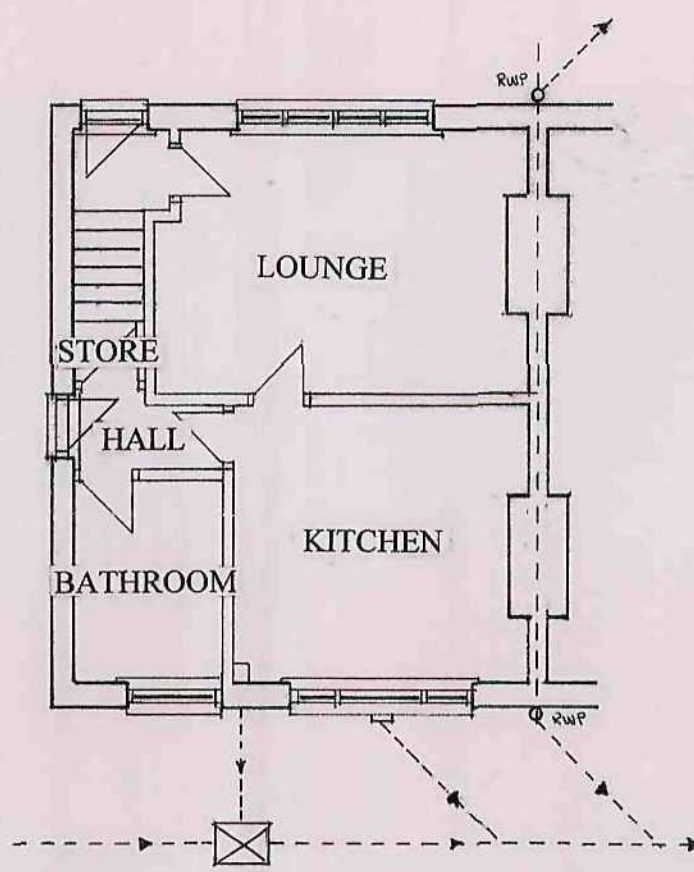


EXISTING GROUND FLOOR LAYOUT

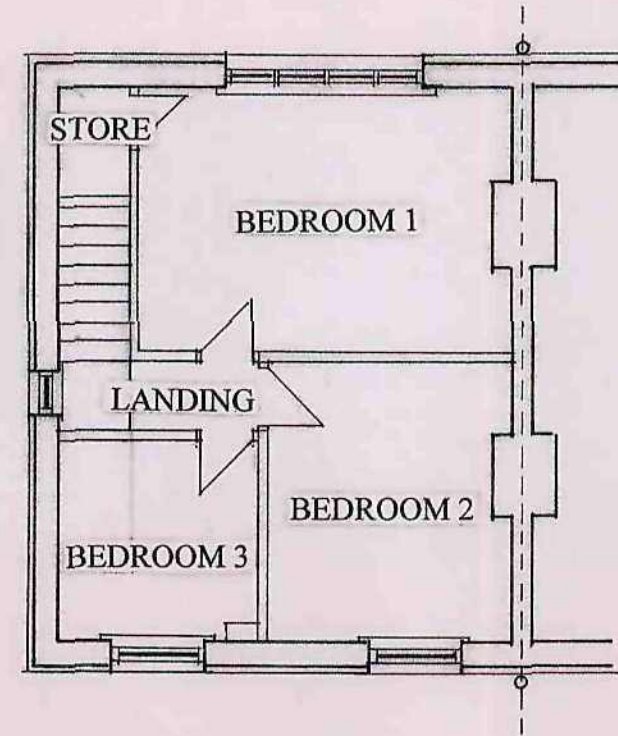


EXISTING 1ST FLOOR LAYOUT

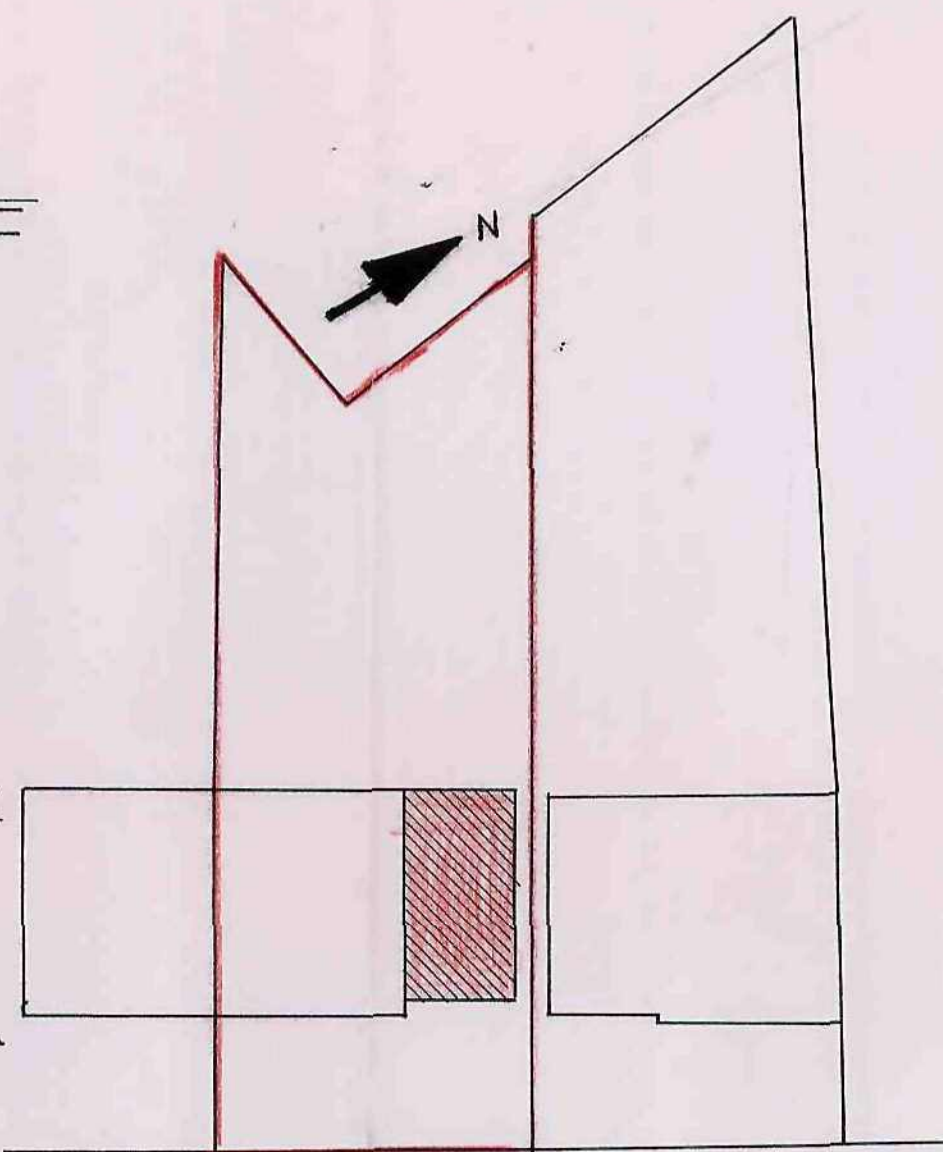

BLOCK PLAN SCALE 1:250

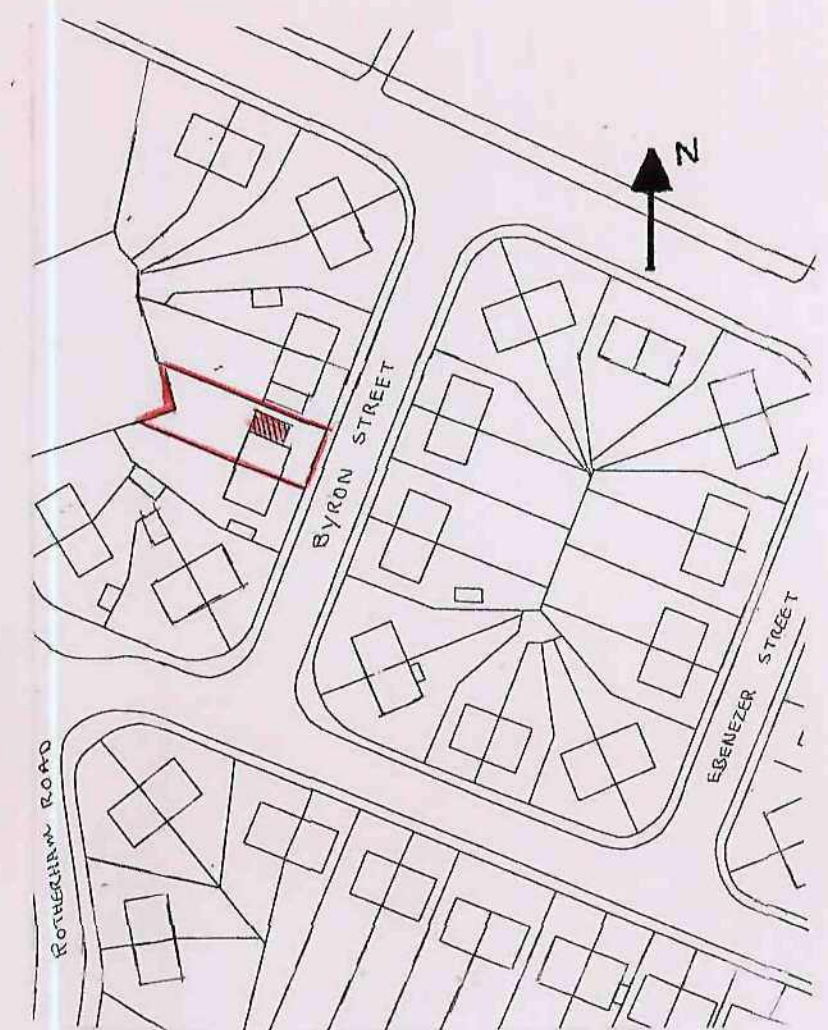


LOCATION PLAN SCALE 1:1250

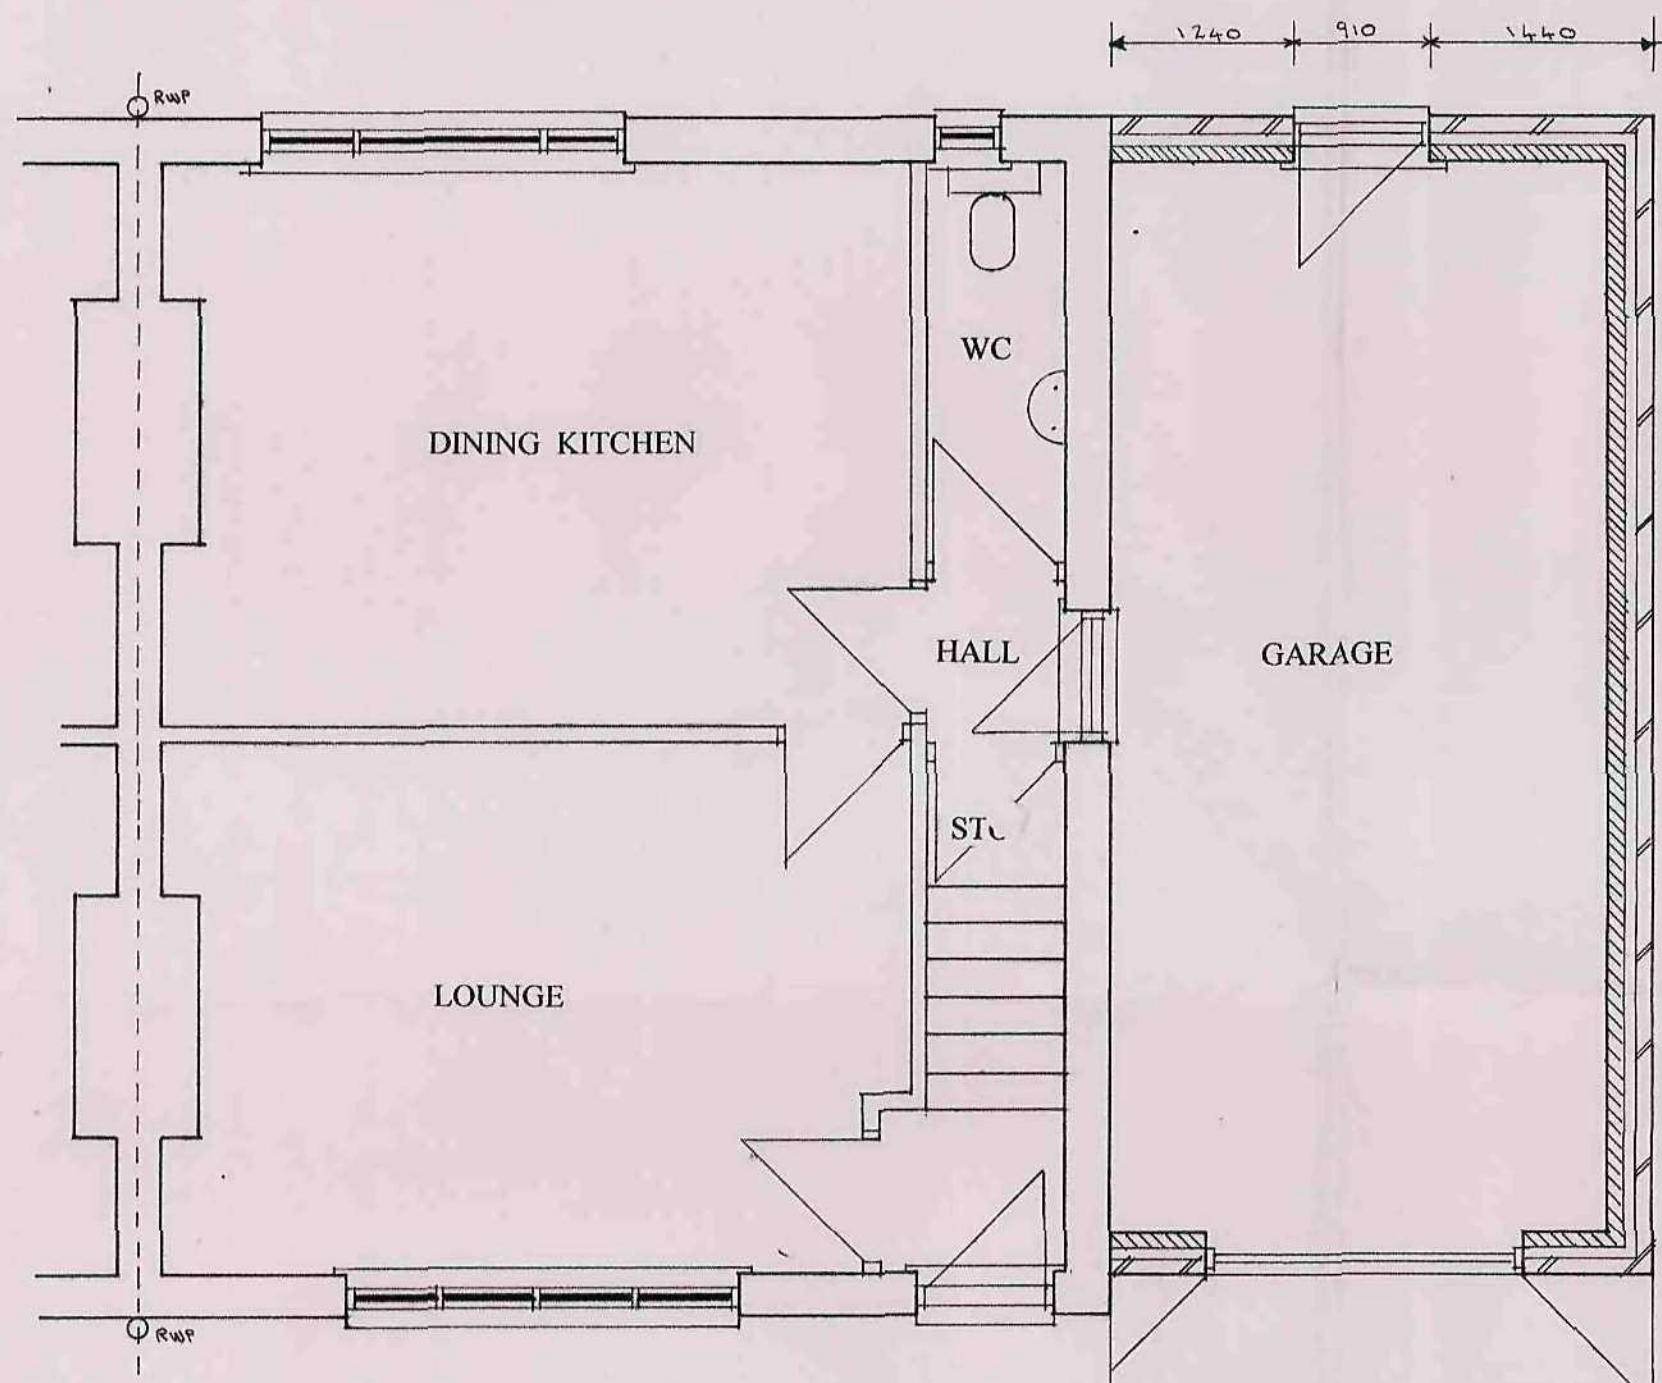

PROPOSED GROUND FLOOR LAYOUT




PROPOSED FRONT ELEVATION

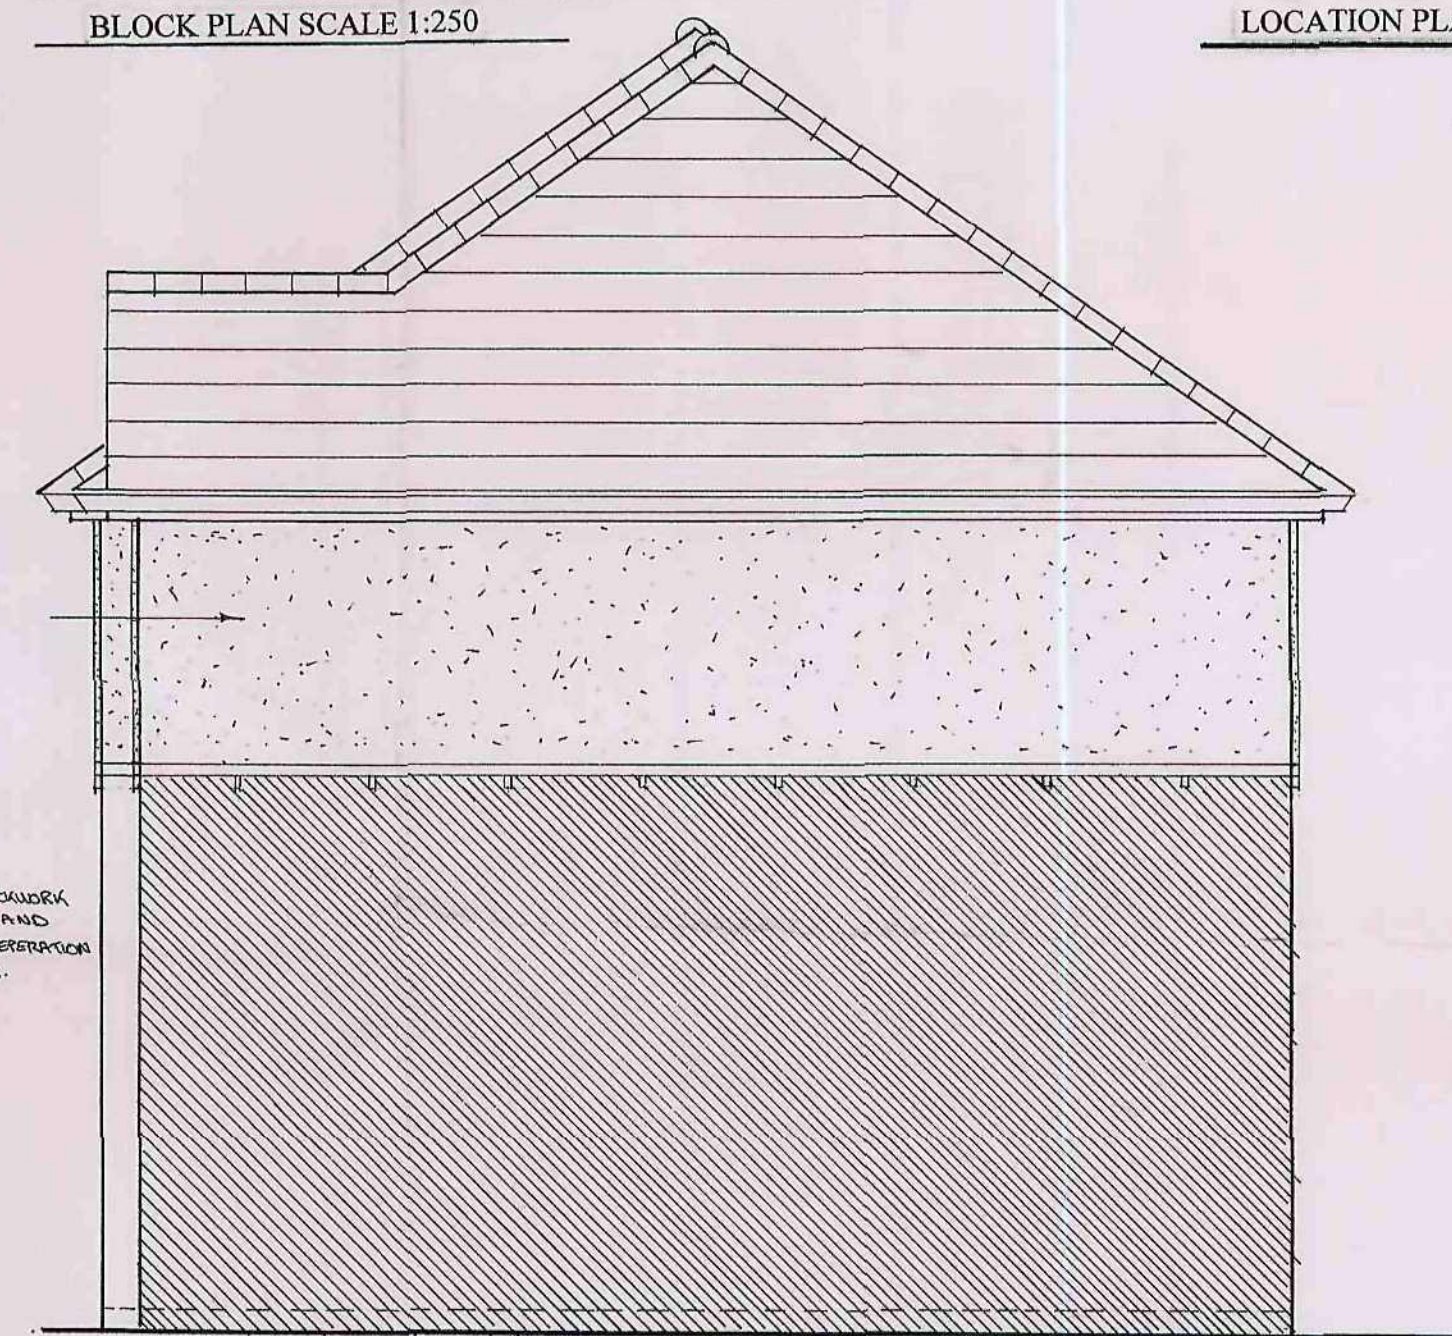


PROPOSED SIDE ELEVATION

SCALE 1:50

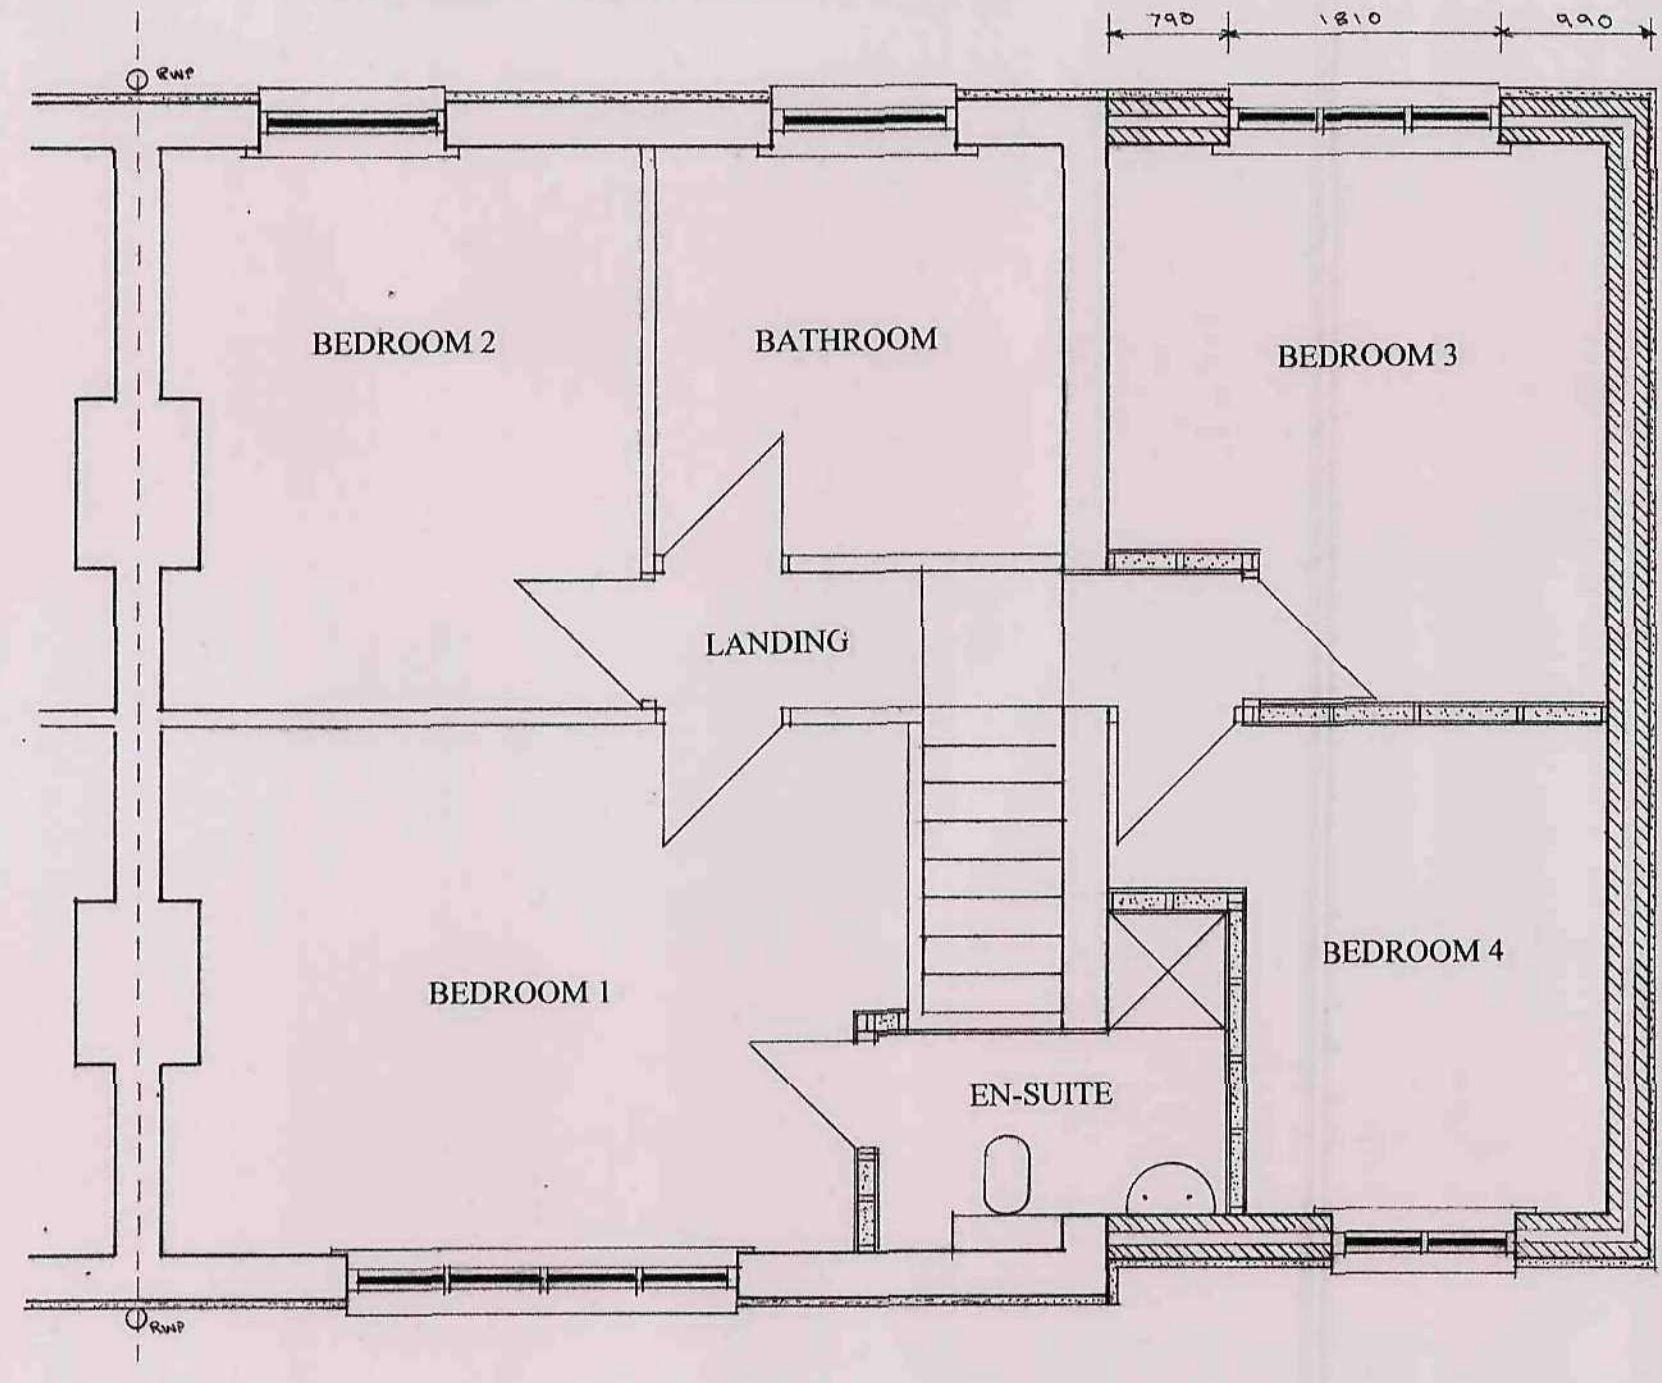


PROPOSED 1ST FLOOR LAYOUT

SCALE 1:50

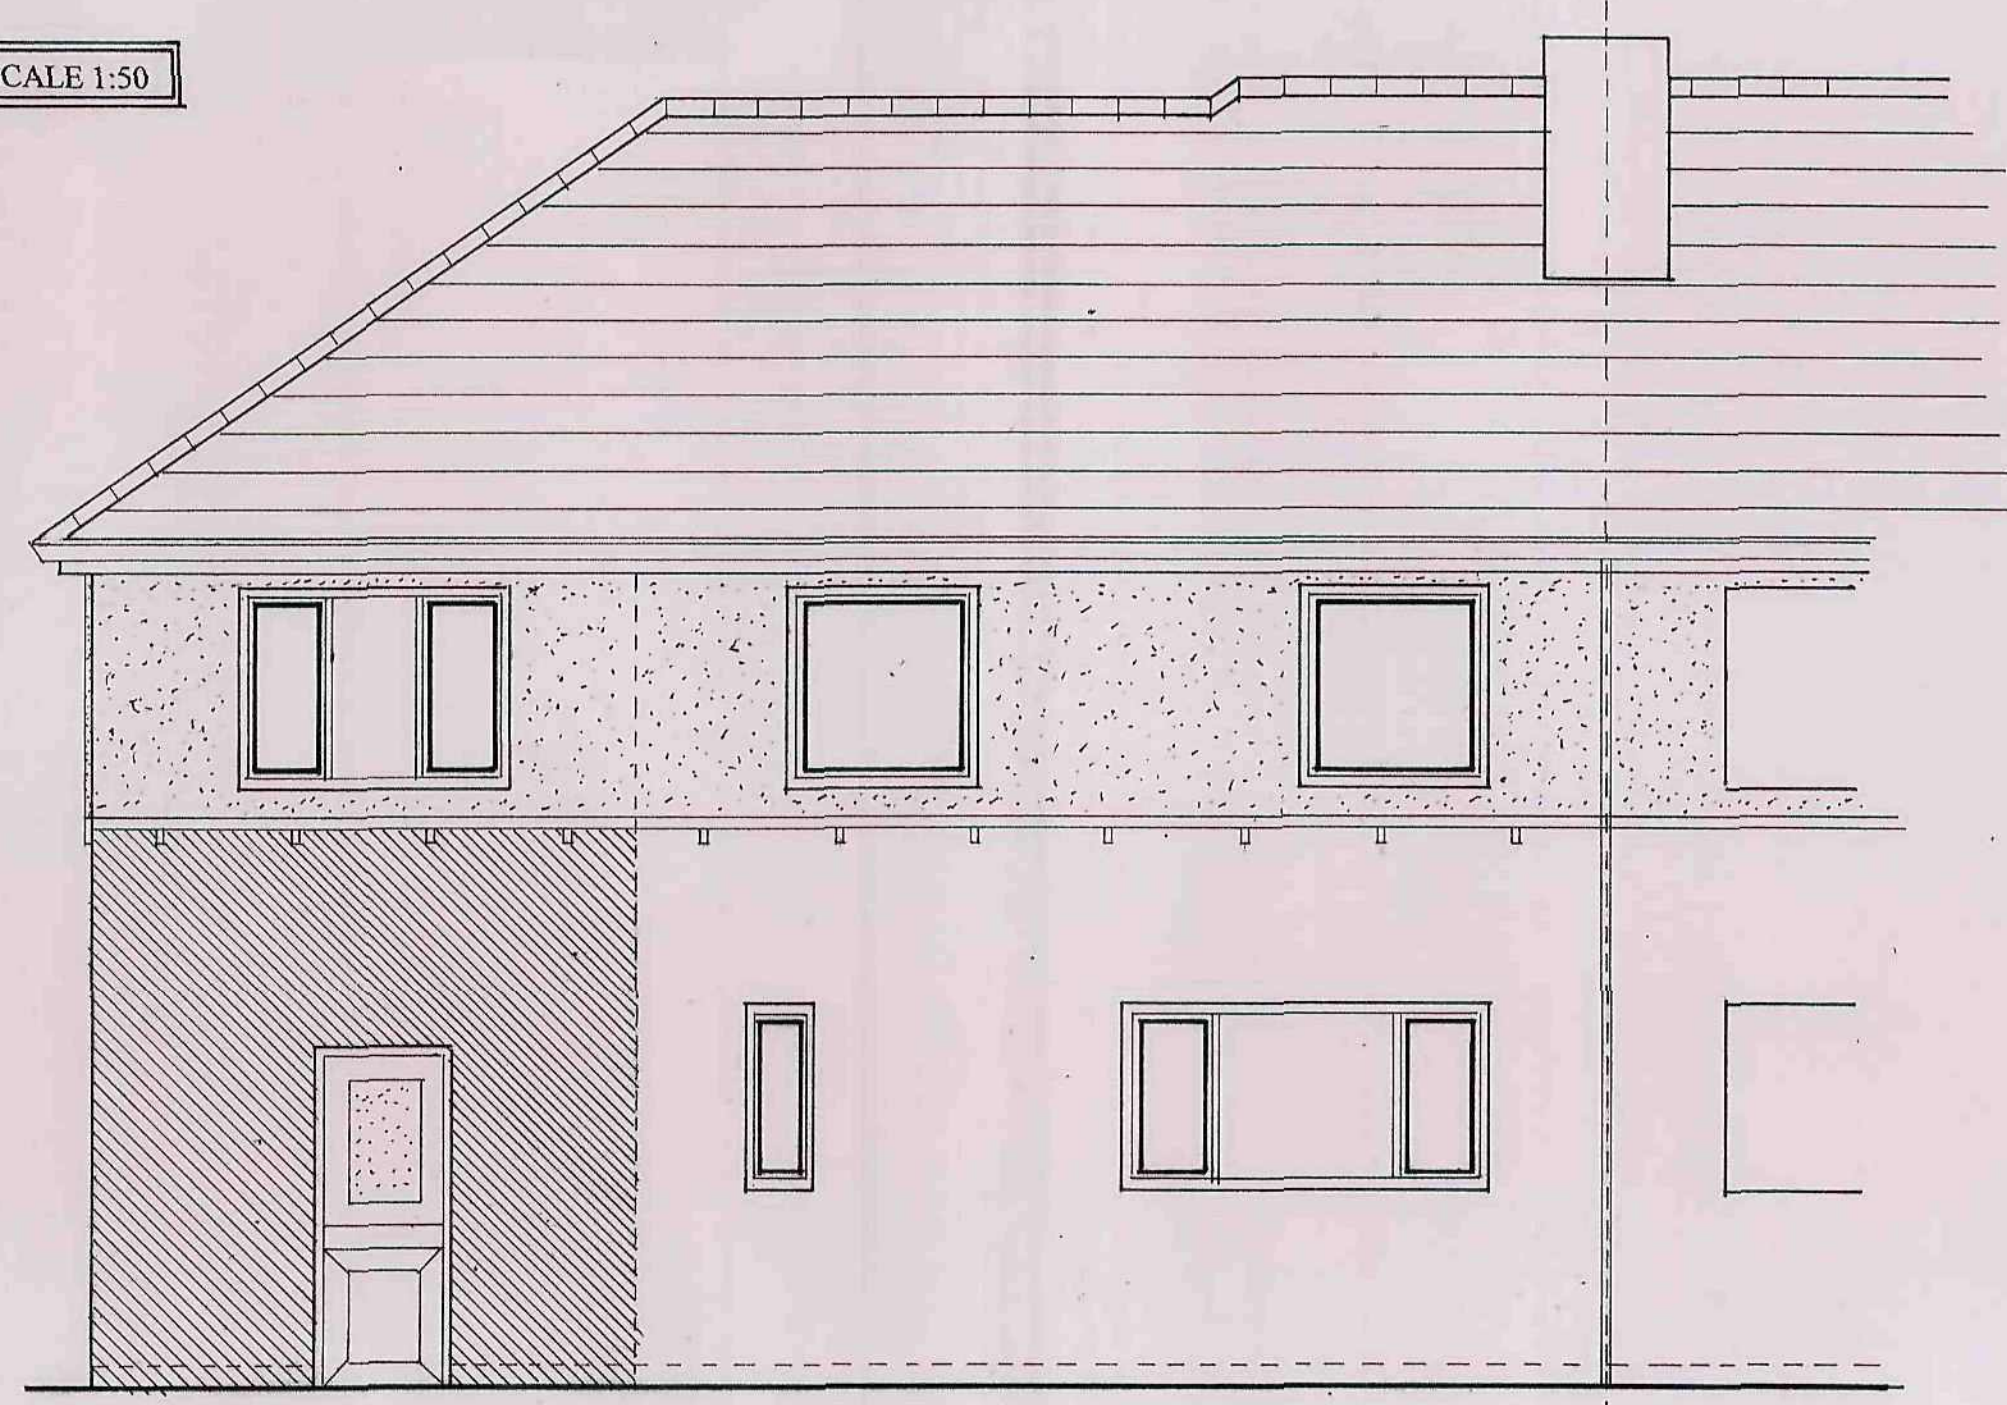

PROPOSED REAR ELEVATION

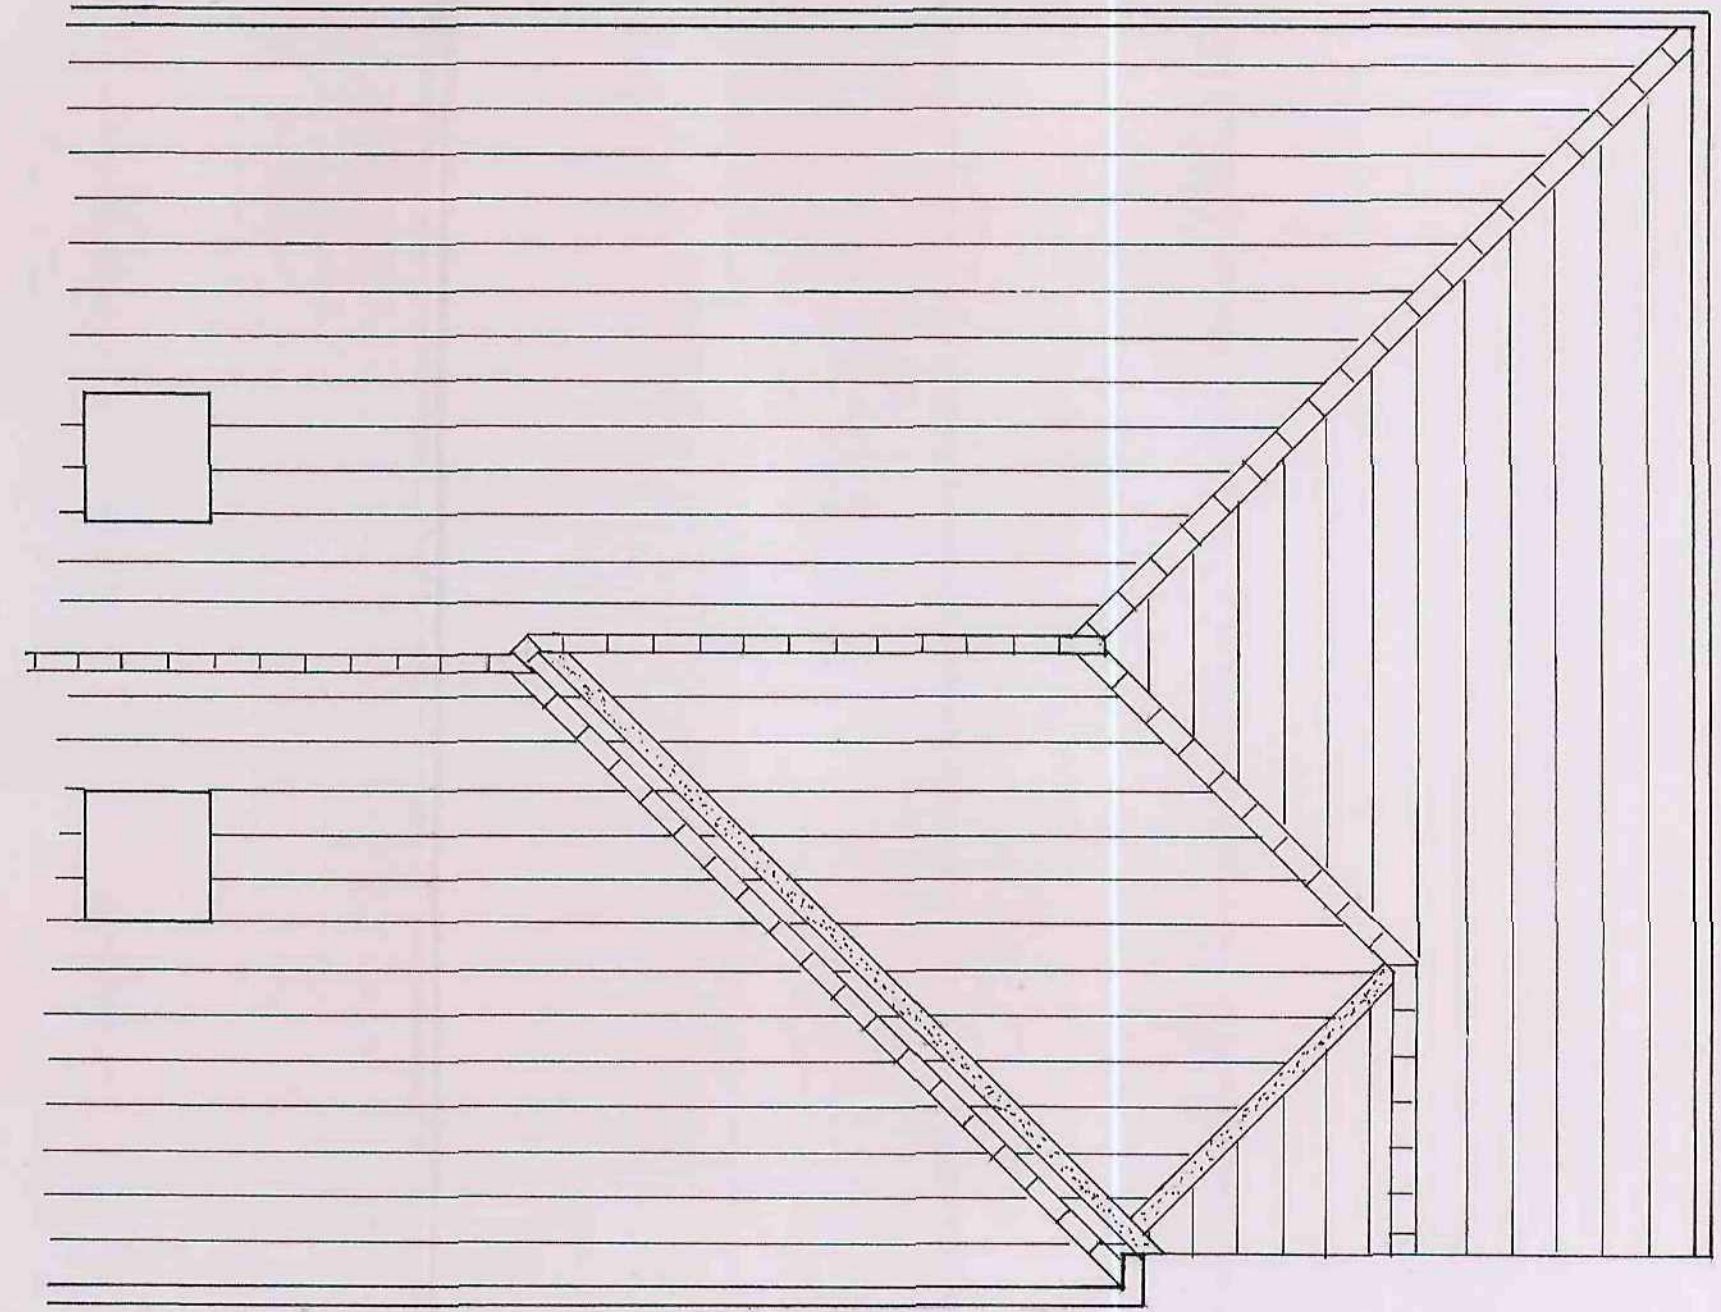

PROPOSED ROOF LAYOUT

